
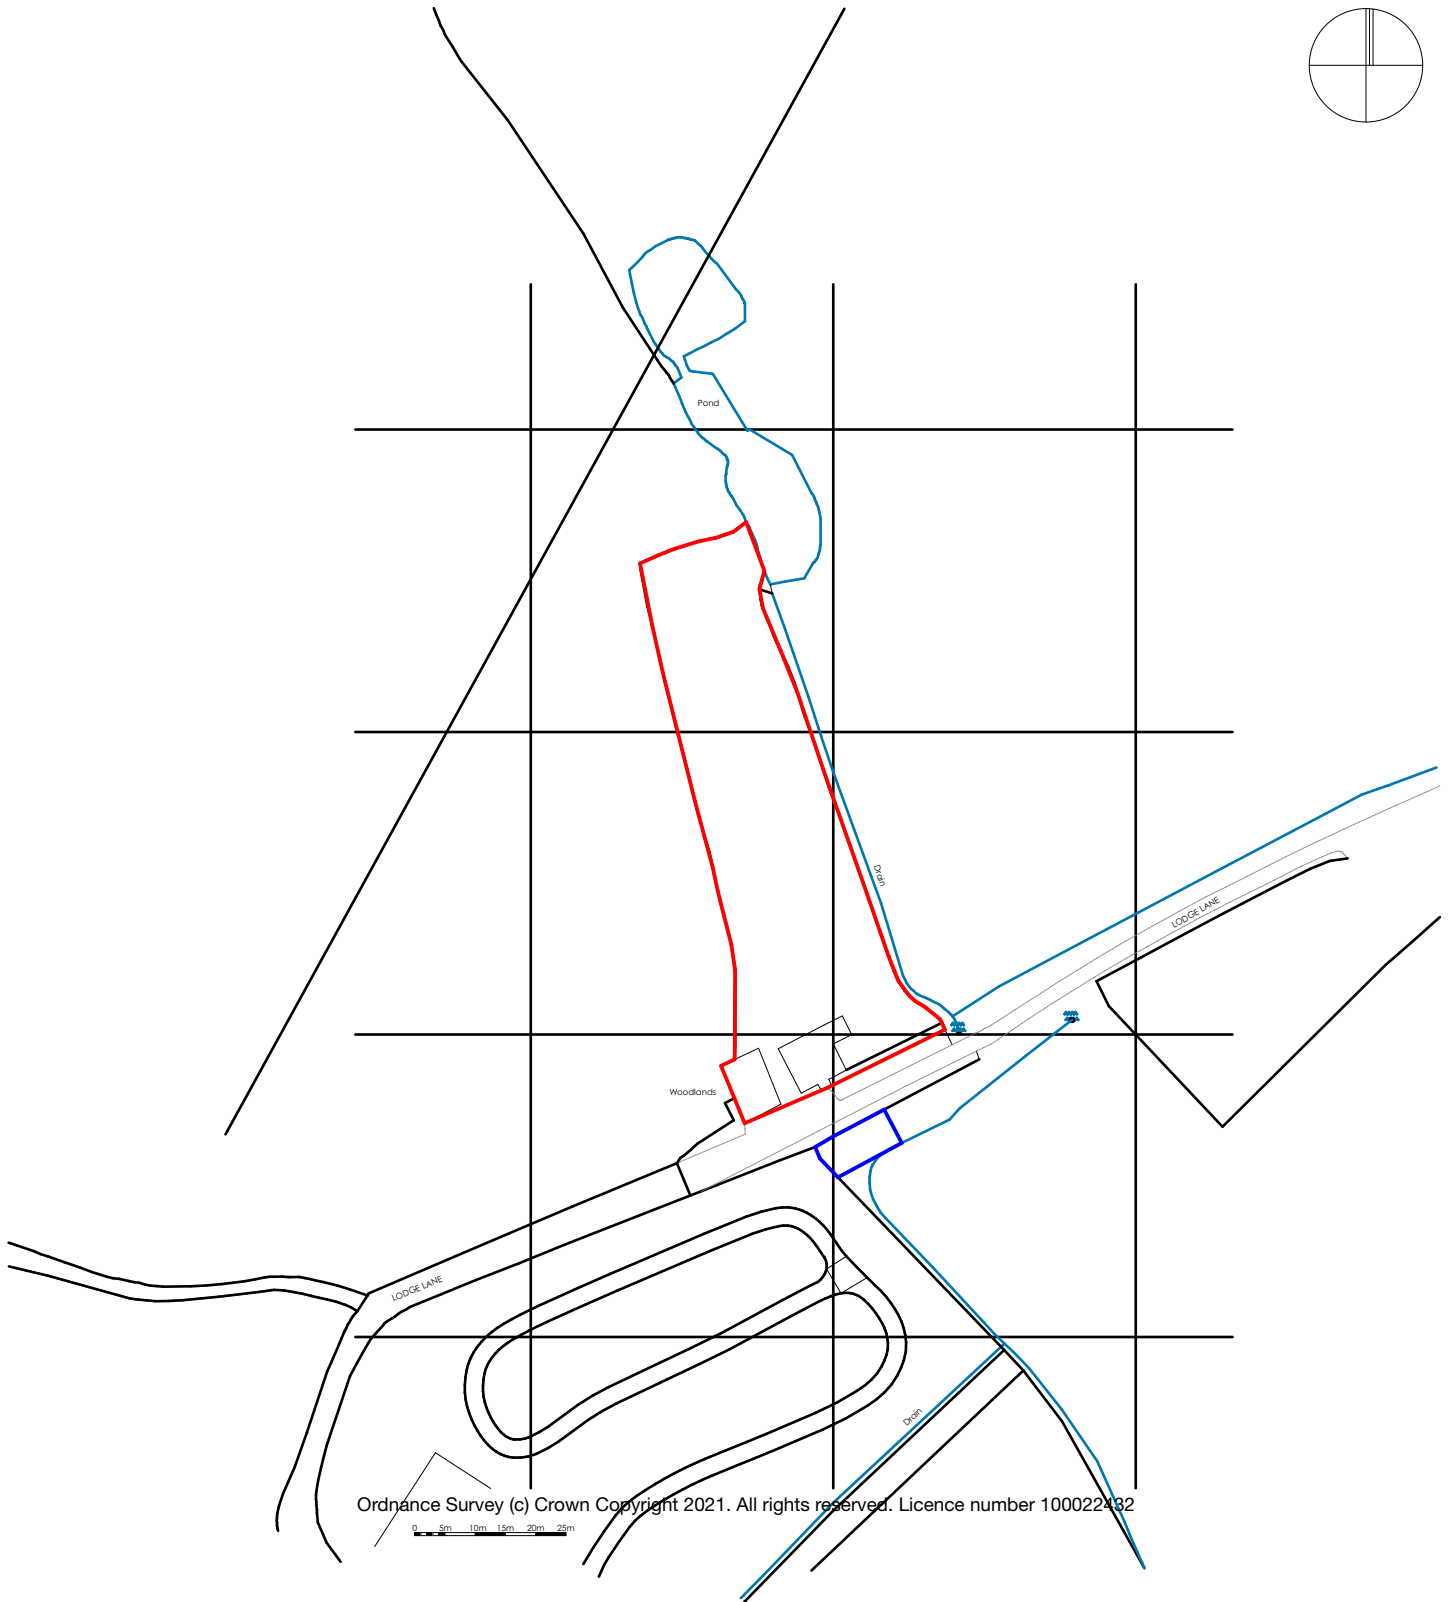


NORTH

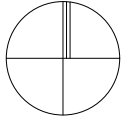

Location Plan

1:1250

A Scale bar added DW 23/09/2021

Rev Description Drw Chk Date

Client:

MR AND MRS CROSBY

Project:

WOODLANDS, LODGE LANE, WIDNES, WA8 4QB

Drawing:

LOCATION PLAN.

Project No:	Drawing No:	Scale:	Date:	Drawn by:	Checked by:
1704	00_01A	1:1250	07/21	Others	DW



Wake Morley Architects

tel 01484 681755 e enquiry@wakemorleyarchitects.com
1 Dunford Road, Holmfirth, West Yorkshire HD9 2DP