


Total Existing Original Volume : 878.26 m³
Total Proposed Volume : 1264 m³
Gain in overall Volume: 385.74m³
% Increase: 43.9%

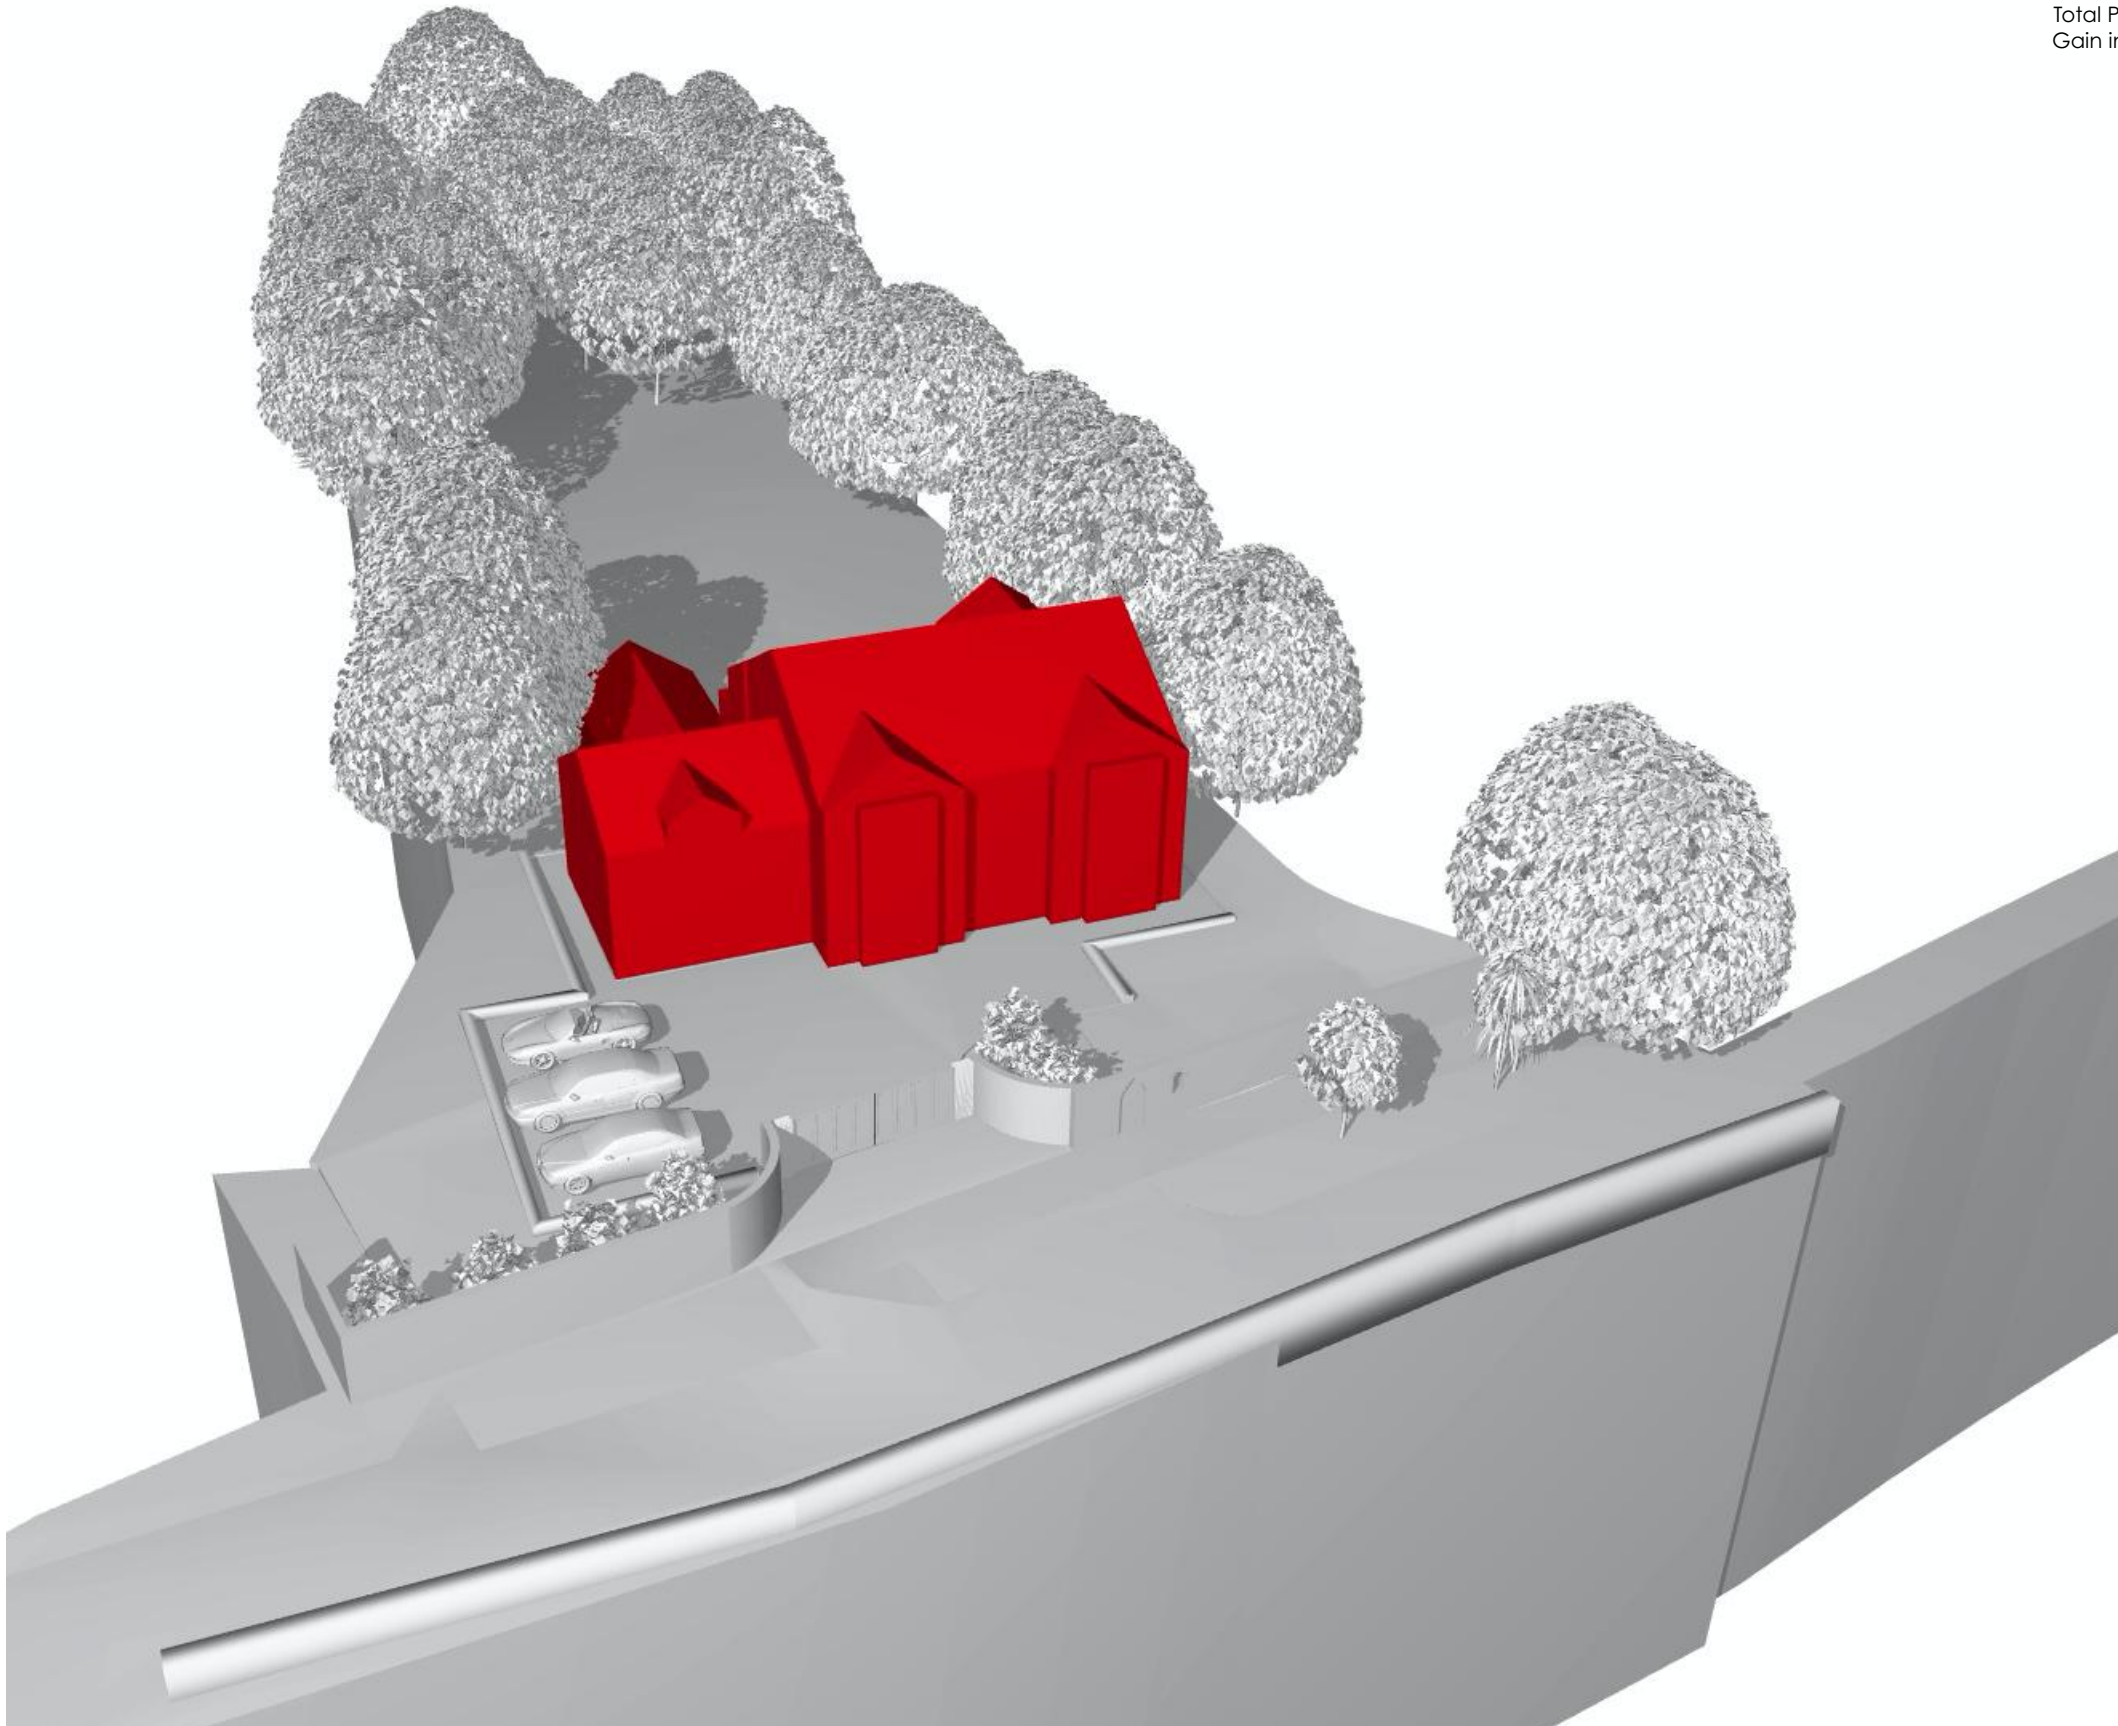

Client:					
MR AND MRS CROSBY.					
Project:					
WOODLANDS, LODGE LANE, WIDNES, WA8 4QB					
Drawing:					
PROPOSED VOLUMES.					
Project No:	Drawing No:	Scale:	Date:	Drawn by:	Checked by:
1704	10_02	NTS	JUL 21	DW	—

Rev	Description	Drw	Chk	Date
-----	-------------	-----	-----	------



Wake Morley Architects

tel 01484 681755 e enquiry@wakemorleyarchitects.com
1 Dunford Road, Holmfirth, West Yorkshire HD9 2DP