

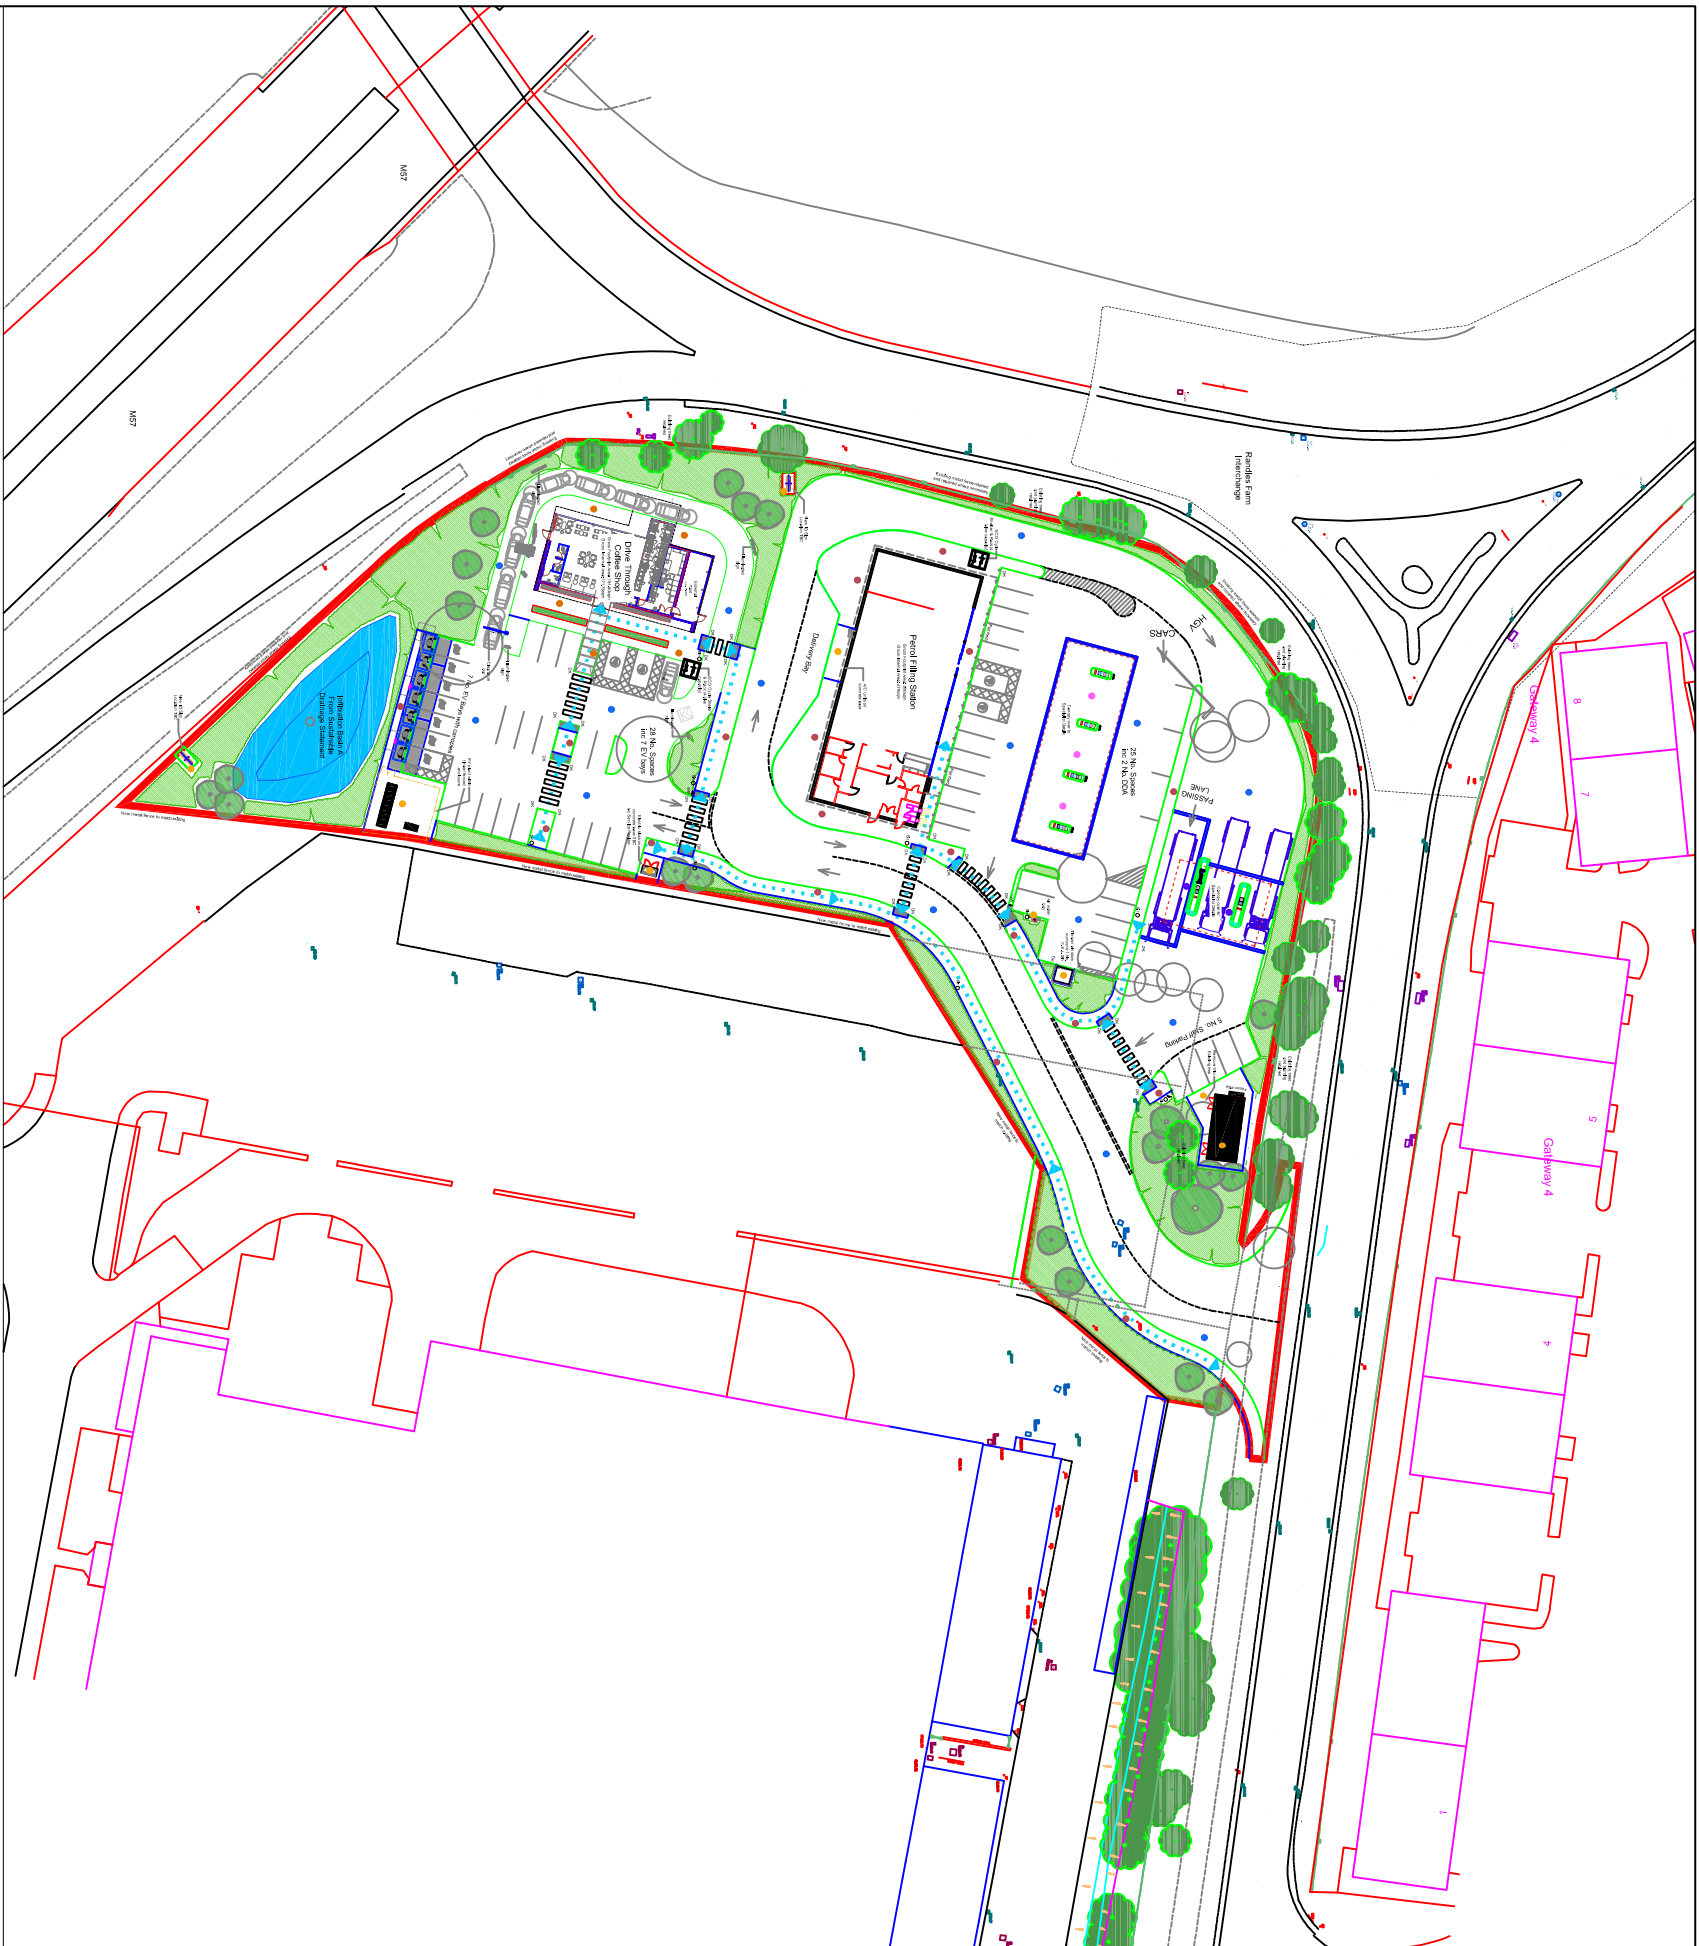


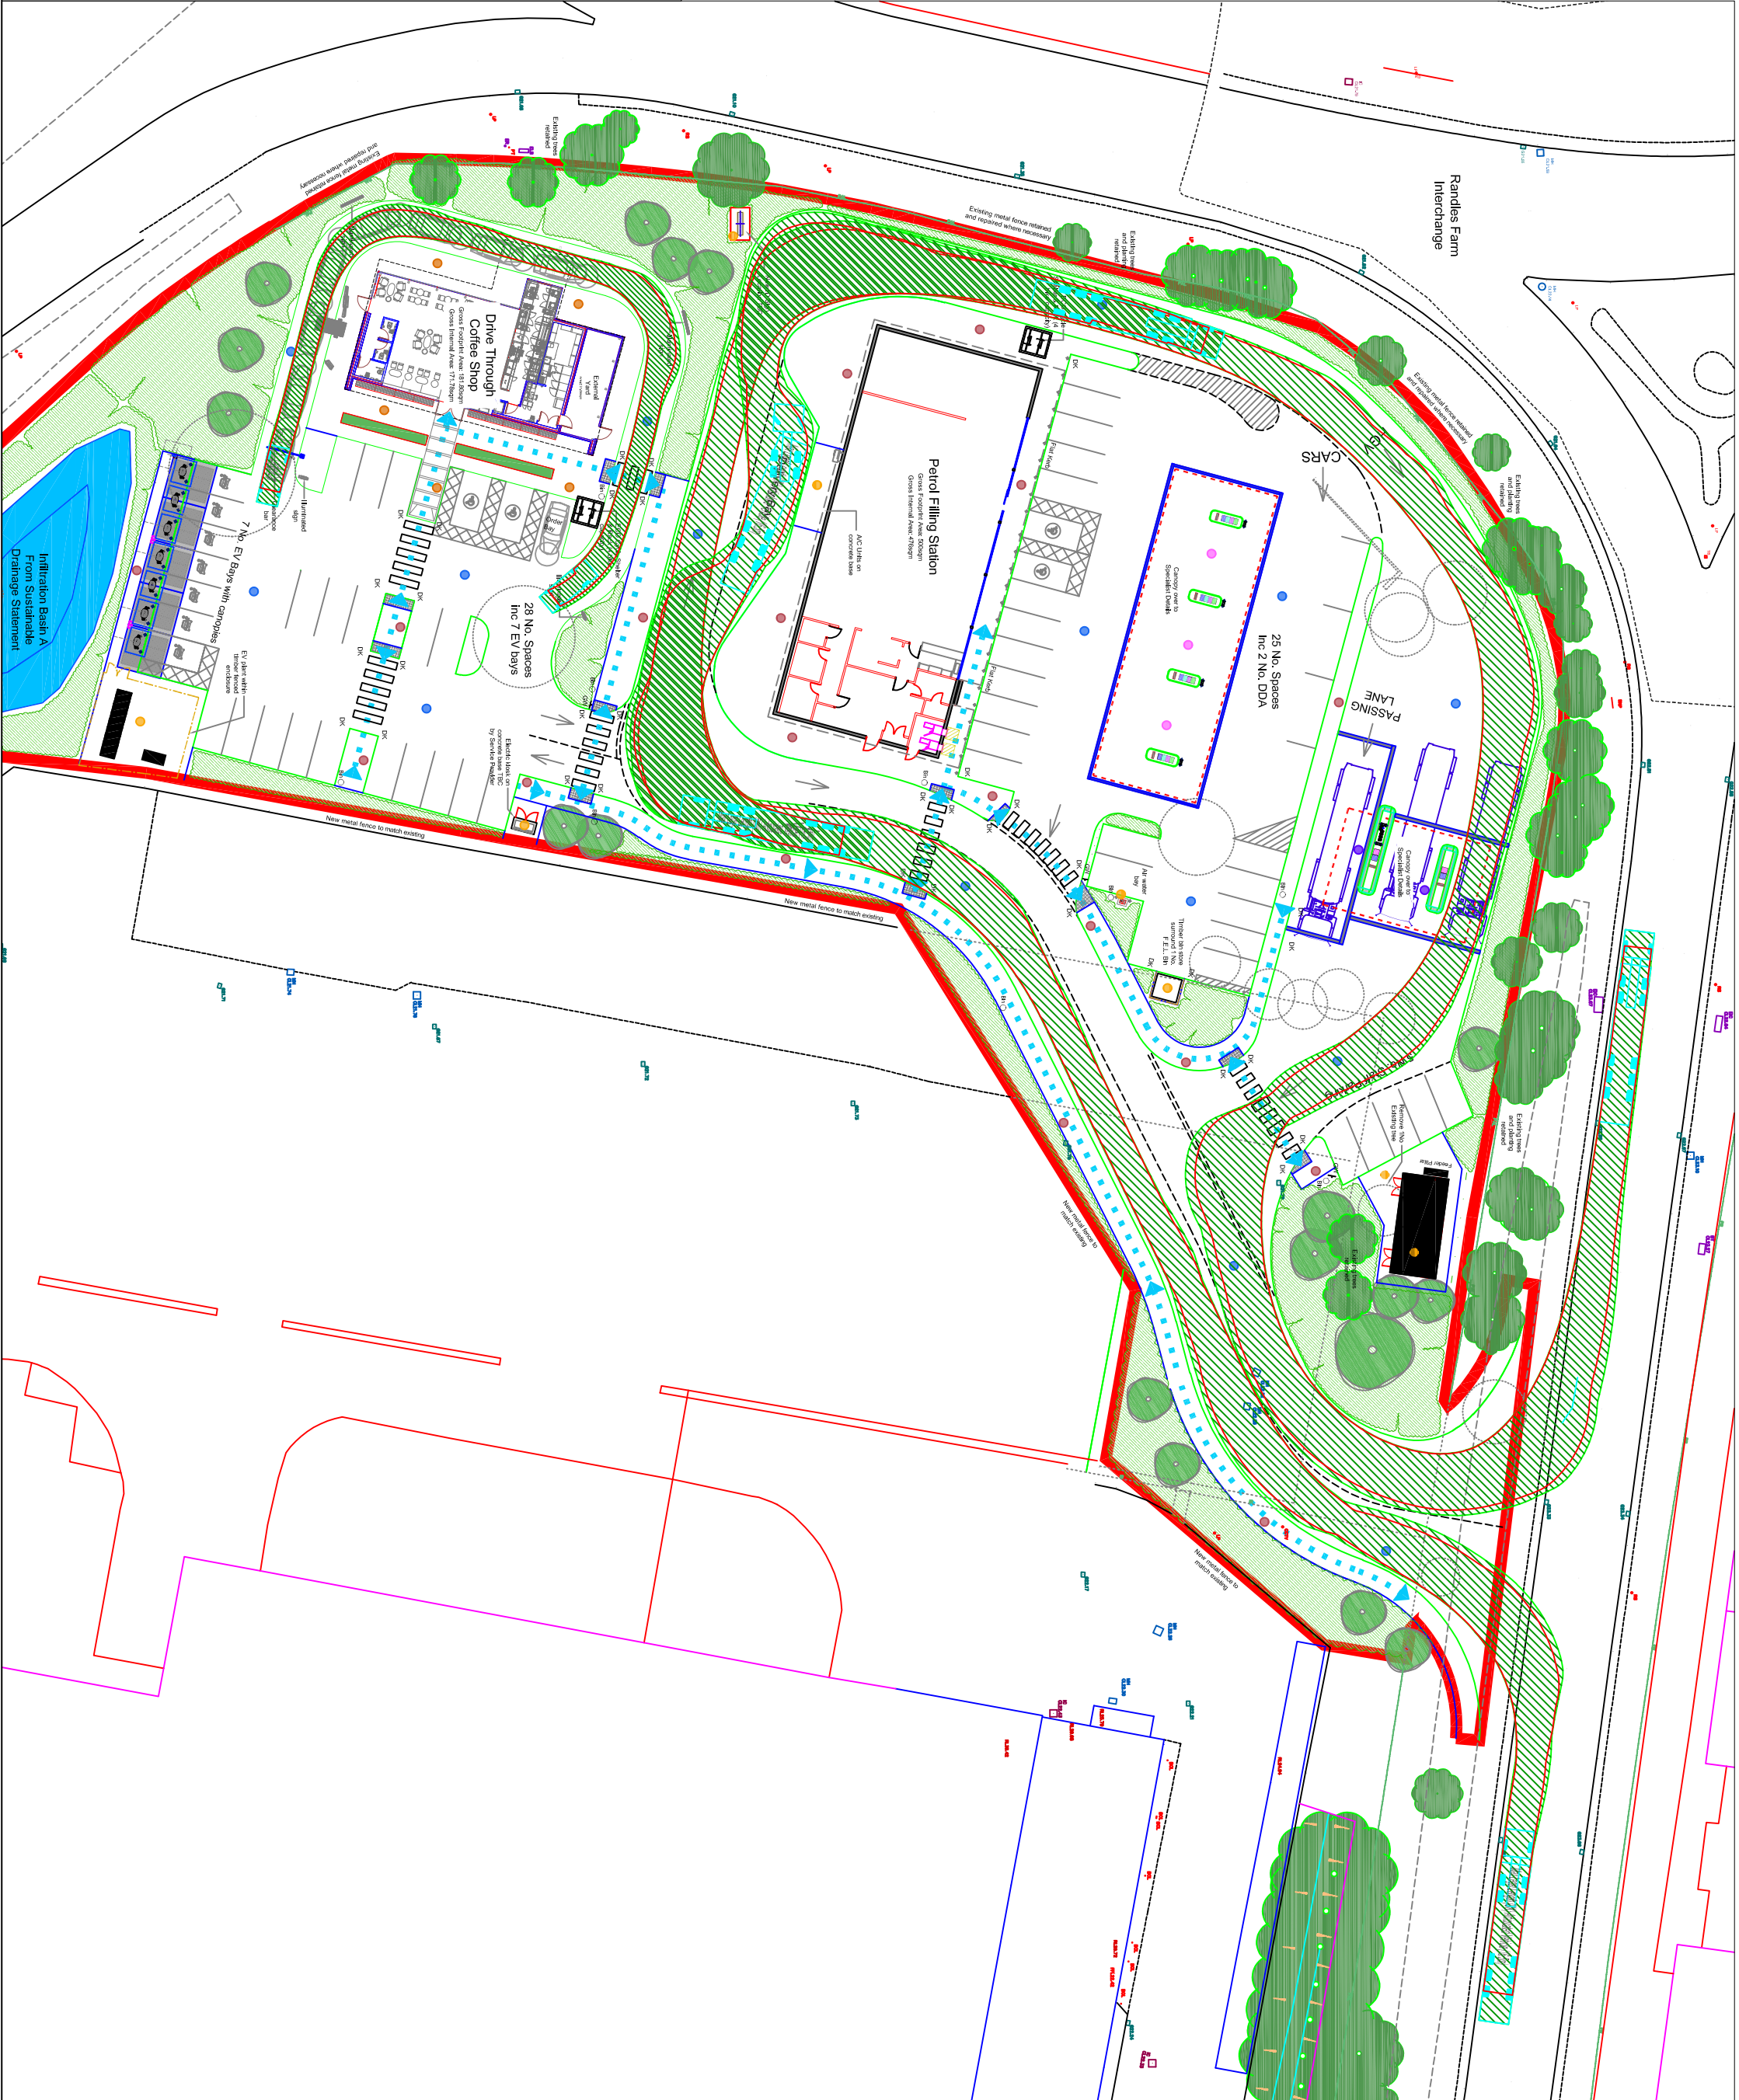

Proposed Site Layout Plan - Scale 1/1000

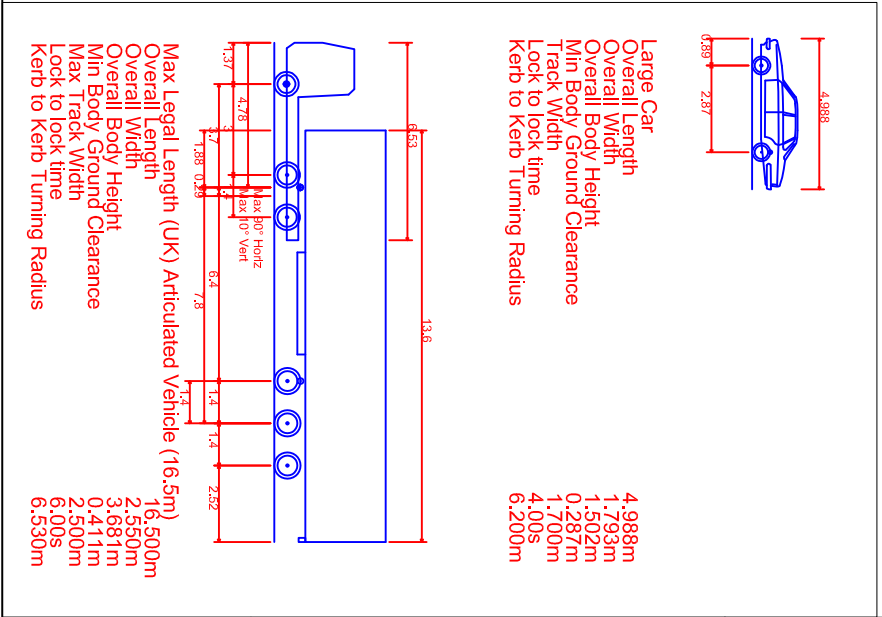

Swept Path Analysis - 16.5m Artic & Large Car - Scale 1/500

Notes

B	15/2/2022	Minor Amendments.	DA
A	14/2/2022	Minor Amendments.	GS
-	7/2/2022	First Issue	DA

Rev.	Date	Revisions	Drawn
------	------	-----------	-------



Client

EG Group Ltd

Project
Proposed PFS and Drive-Thru Unit,
School Lane, Knowsley Business Park,
Knowsley

Drawing Title

Proposed Site Layout
Swept Path Analysis
16.5m Artic & Large Car

Date	February 2022	Scale	As Specified @ A1
Drawn	DA	Approved	GS
Drawing Number	DTP/3701622/ATR001	Rev.	B