




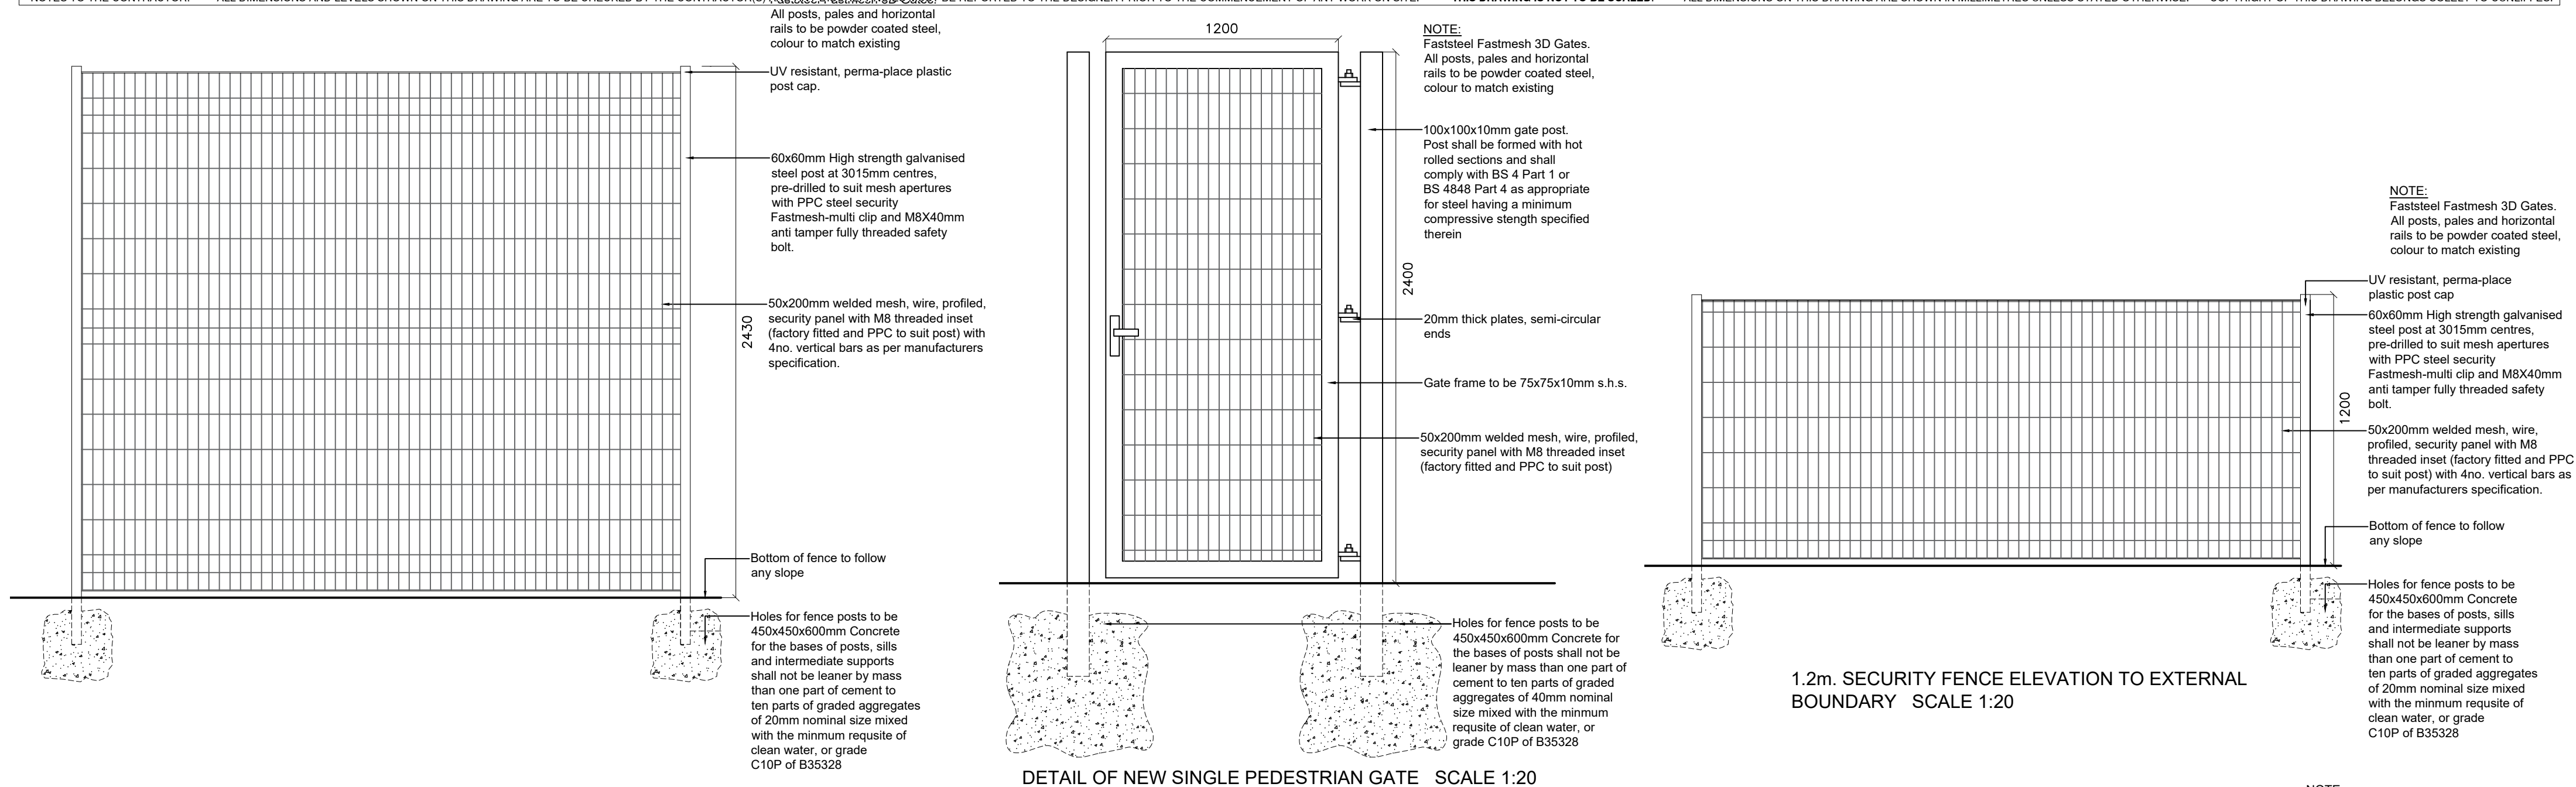


DETAIL OF NEW SINGLE PEDESTRIAN GATE SCALE 1:20

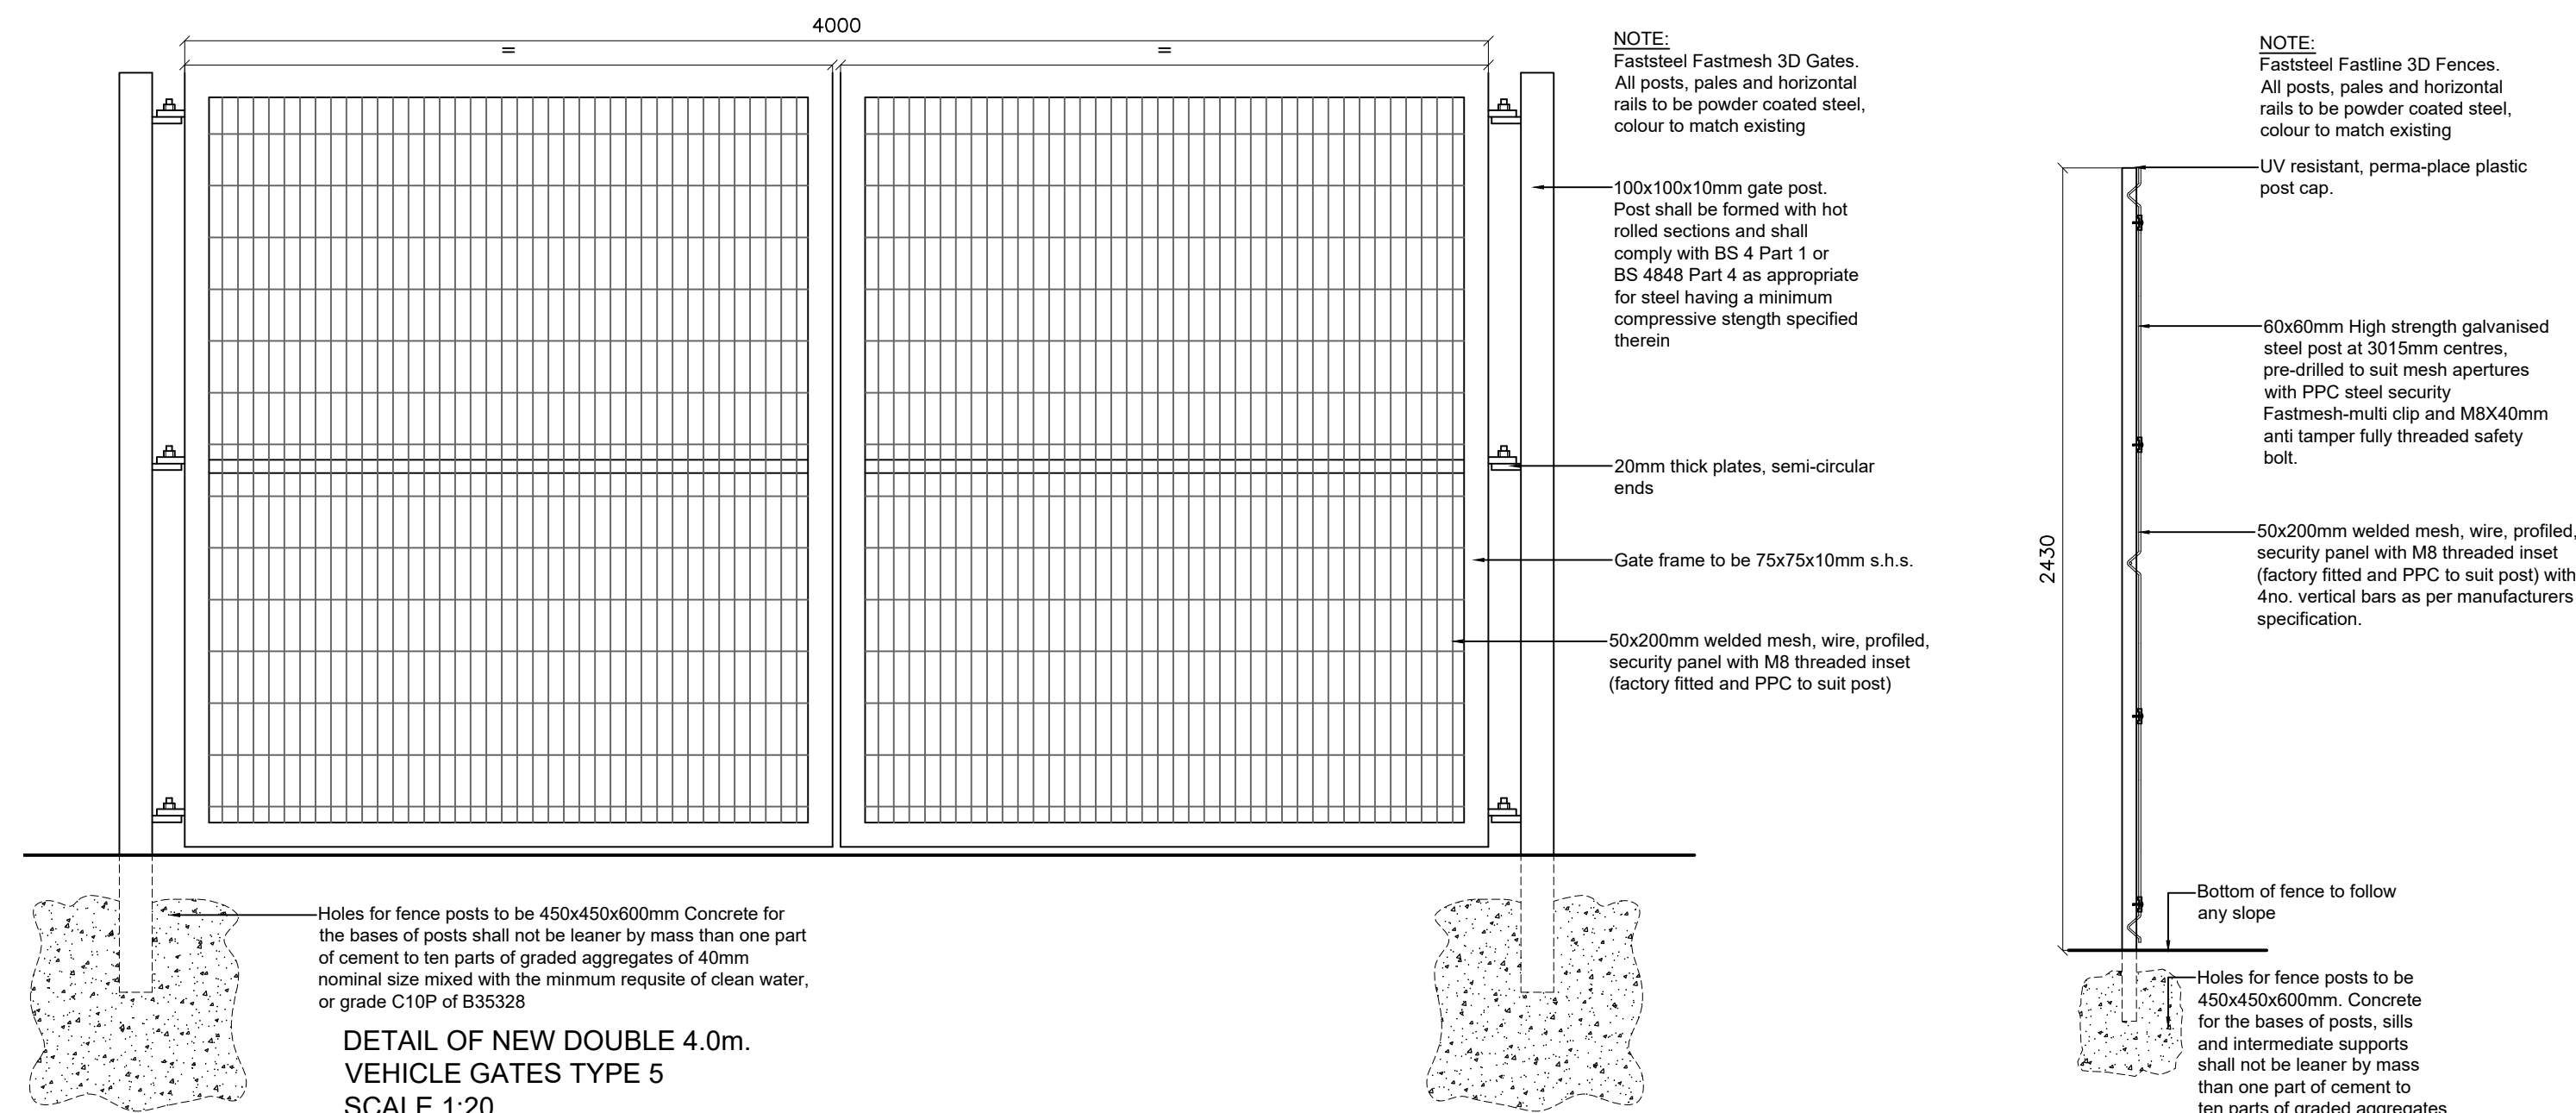

DETAIL OF NEW DOUBLE 4.0m
VEHICLE GATES TYPE 5
SCALE 1:20

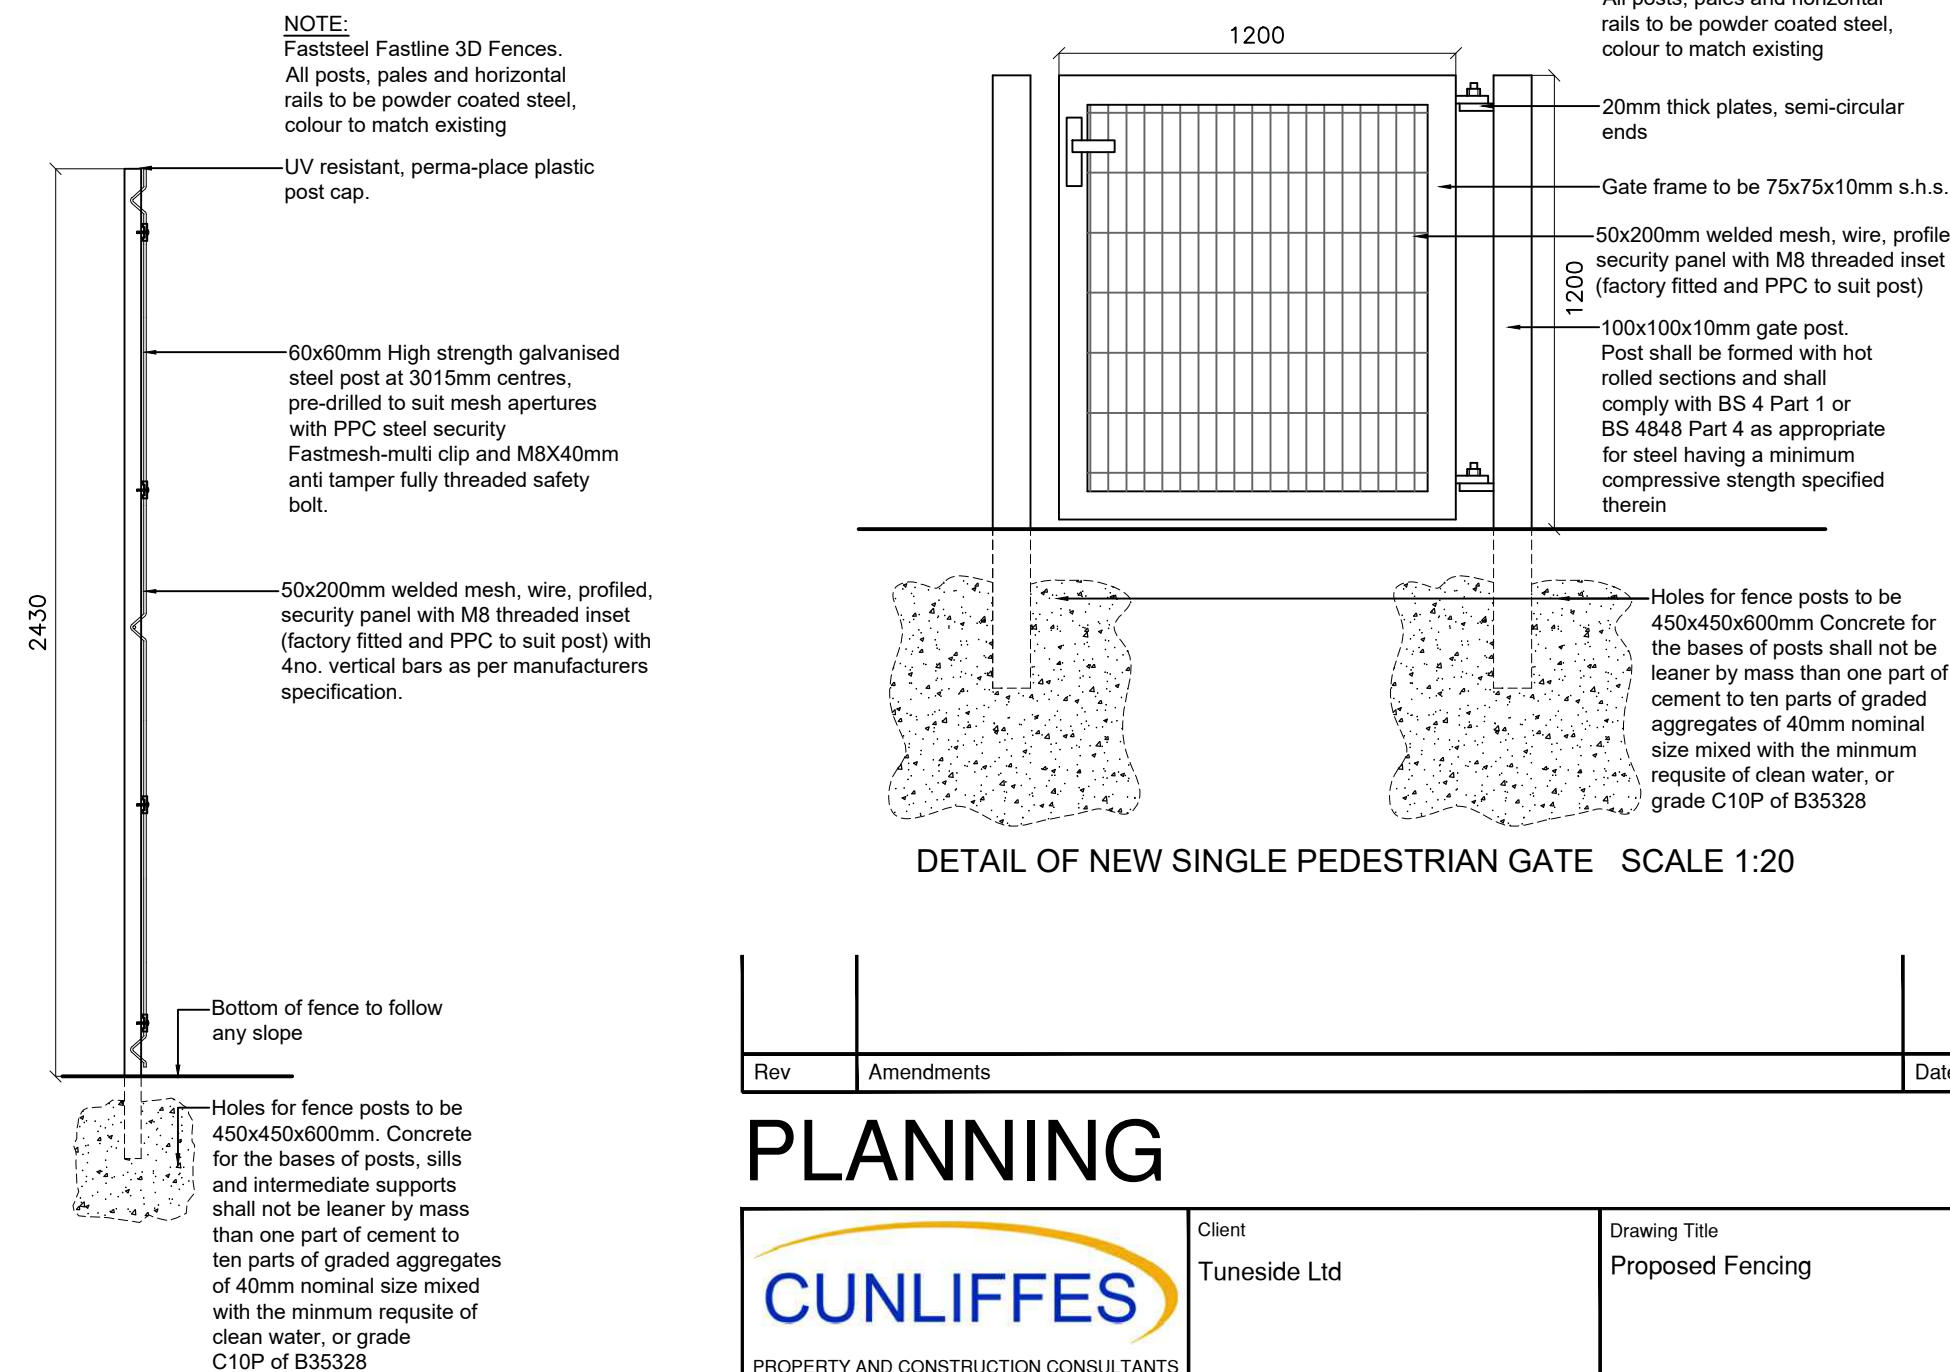

2.4m. SECURITY FENCE
SECTION TO EXTERNAL
BOUNDARY SCALE 1:20

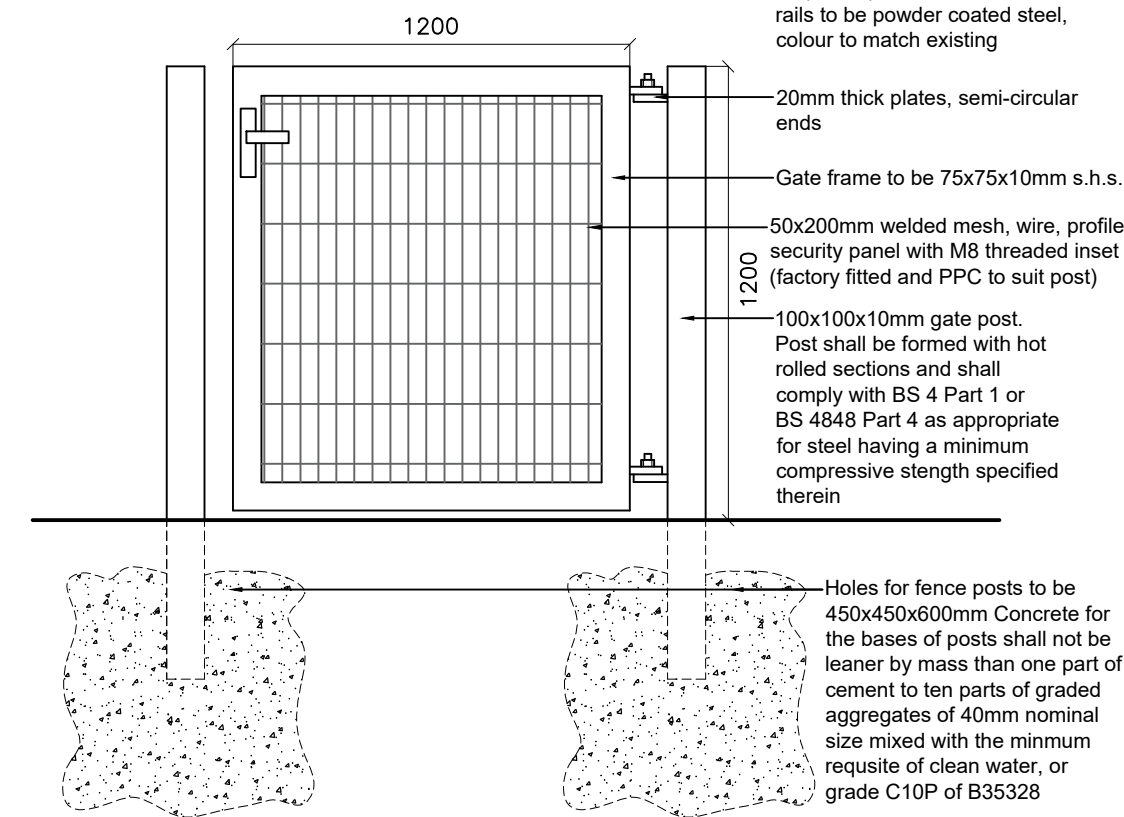

DETAIL OF NEW SINGLE PEDESTRIAN GATE SCALE 1:20

Rev	Amendments	Date

PLANNING

 CUNLIFFES PROPERTY AND CONSTRUCTION CONSULTANTS Claire Court Oriol Road Bootle Liverpool L20 7AD Tel No: (0151) 944 2030 Fax No: (0151) 944 1625 E-mail: cs@cunliffes.com	Client Tuneside Ltd		Drawing Title Proposed Fencing	
	Project Title St Lukes CPS, Whiston Safeguarding Works		Drawn JF	Date Jun 24
			Checked JH	
			SCALE 1:20 @ A2	DWG No. 7417_P04