



9 Birkin Road - Location Plan

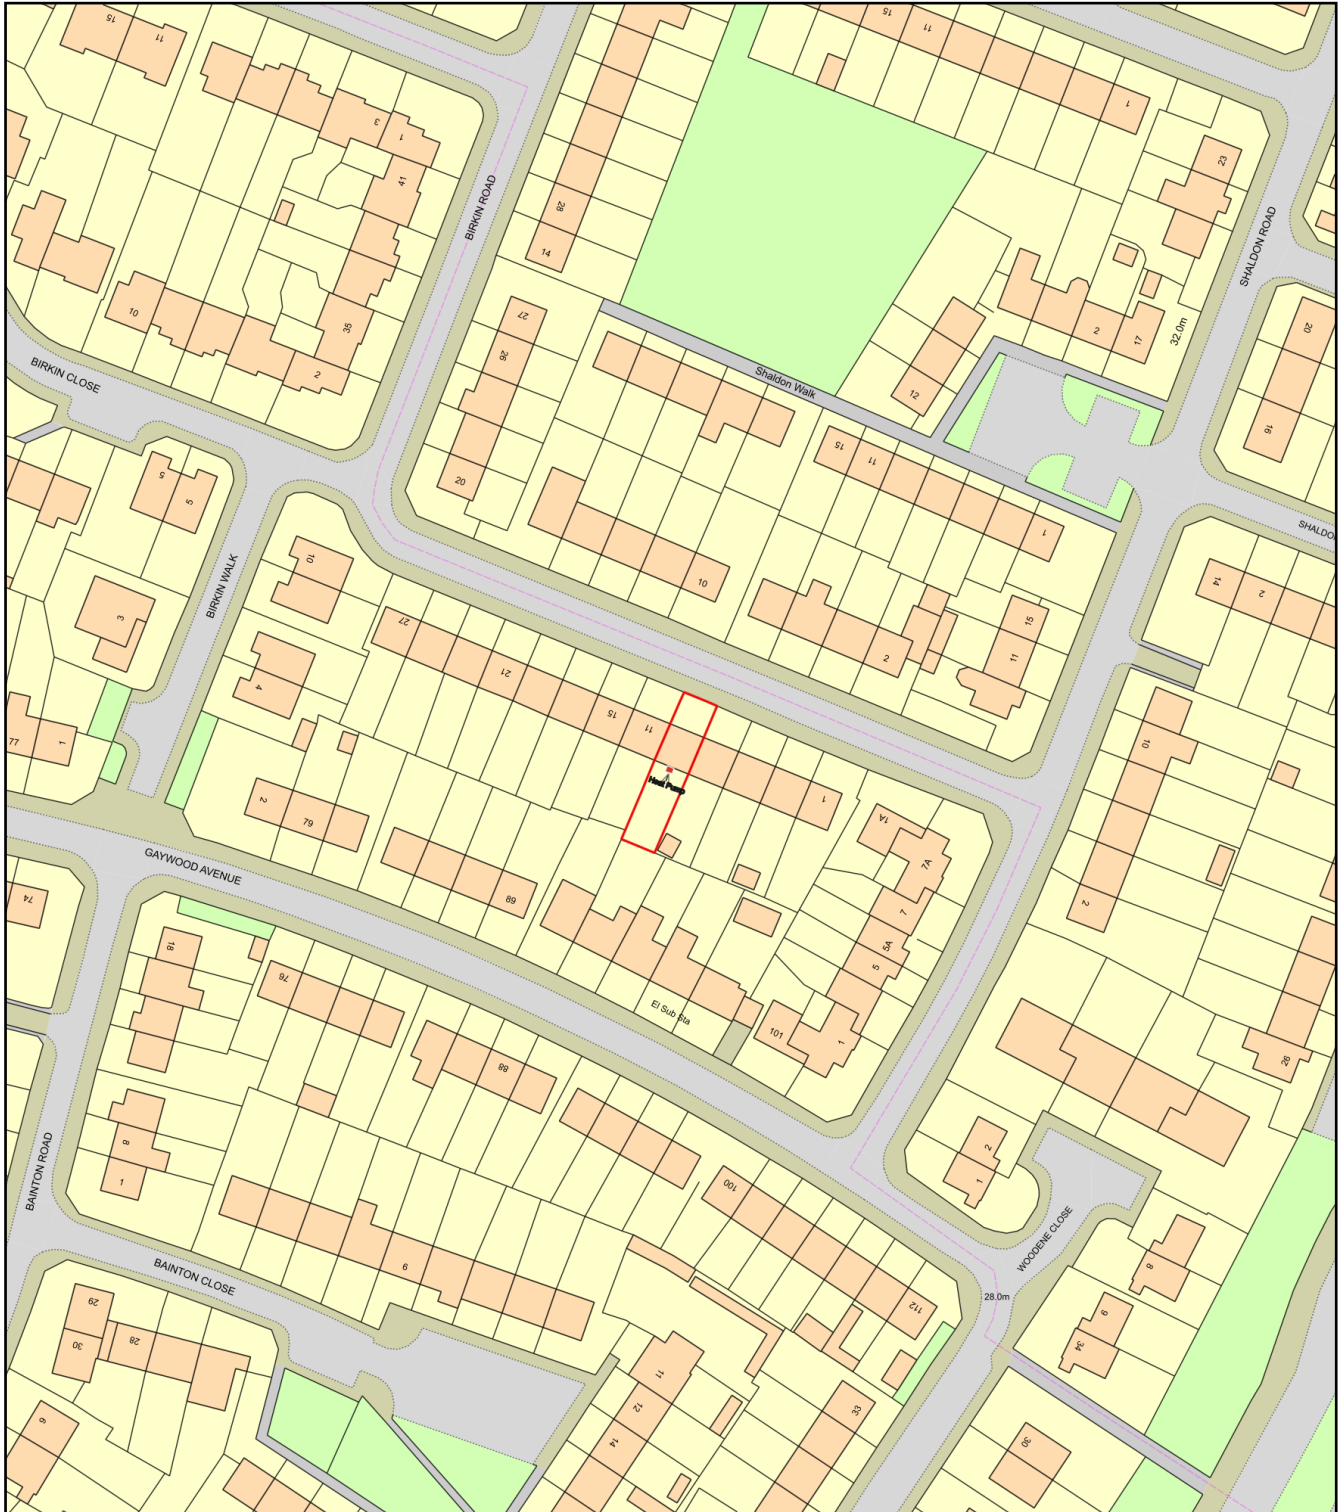

0 50
Metres

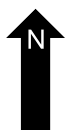

Plan Produced for: Heat Pump

Date Produced: 10 Aug 2024

Plan Reference Number: TQRQM24223074054249

Scale: 1:1250 @ A4