

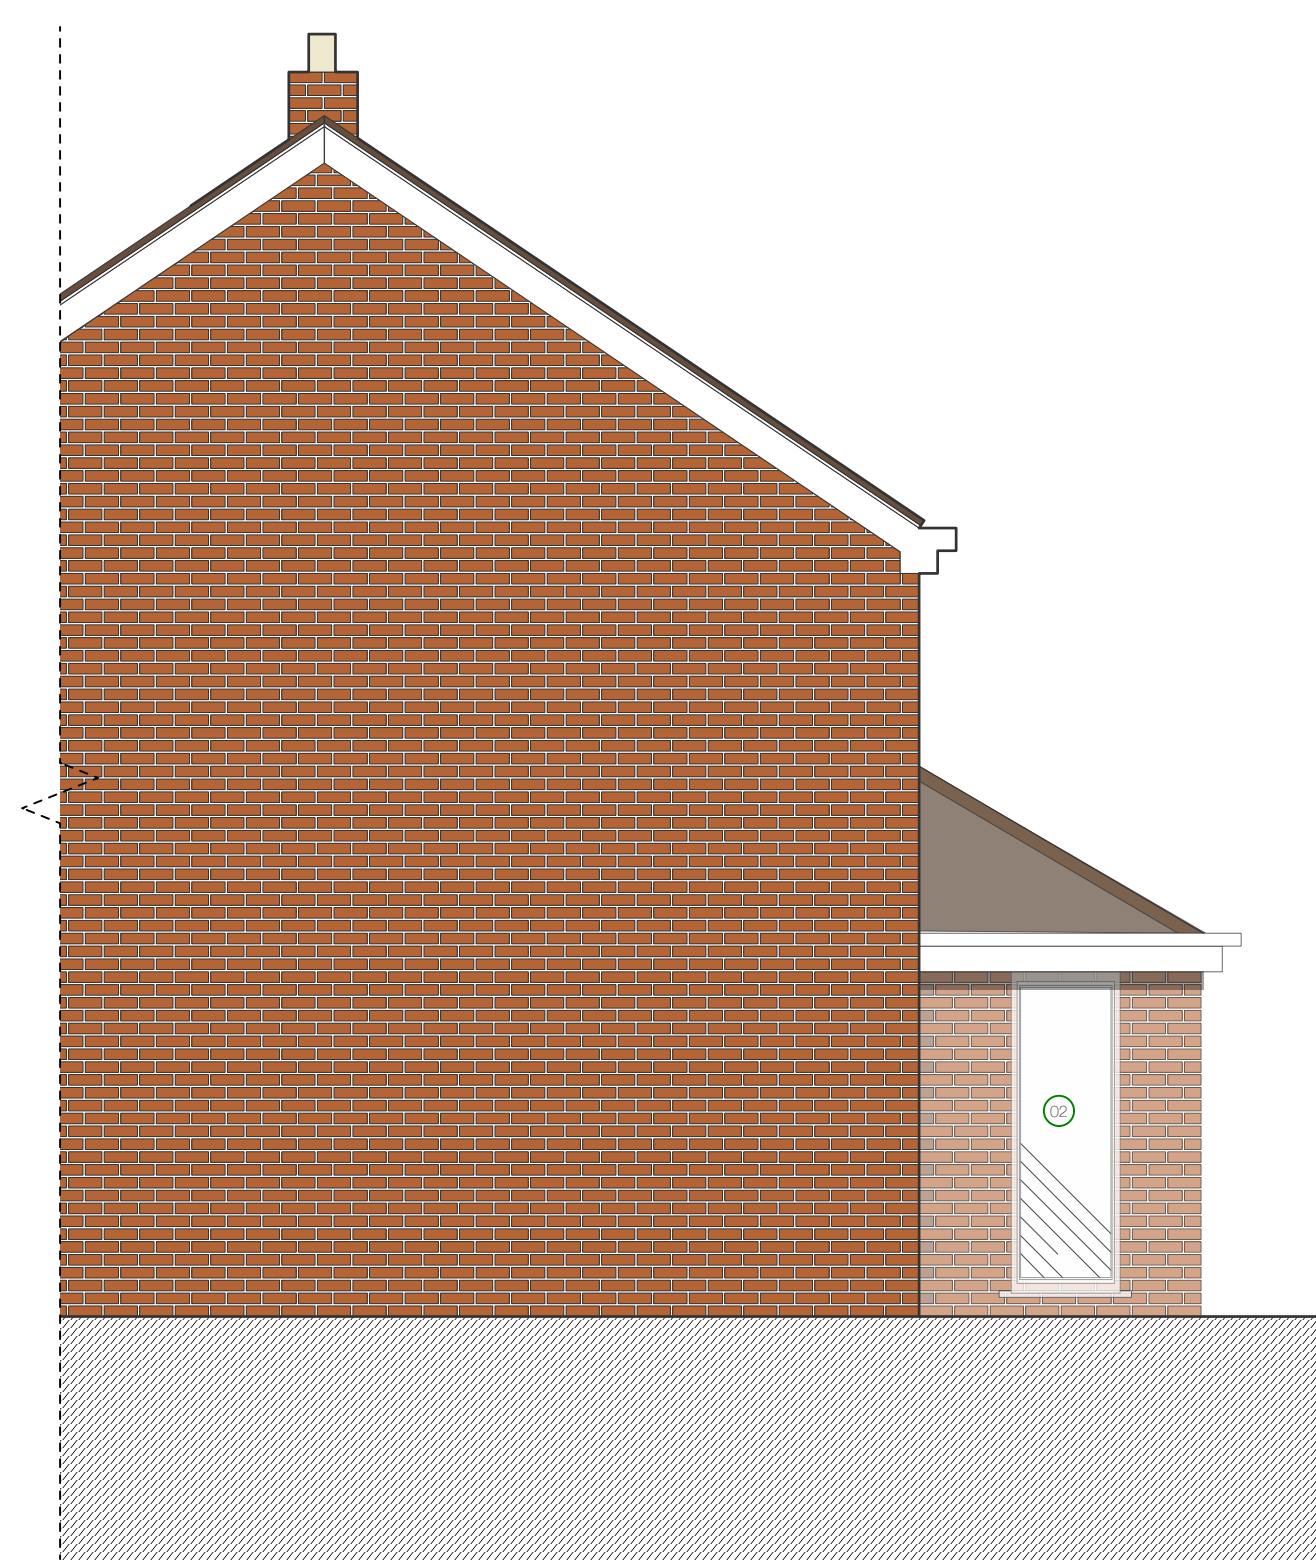


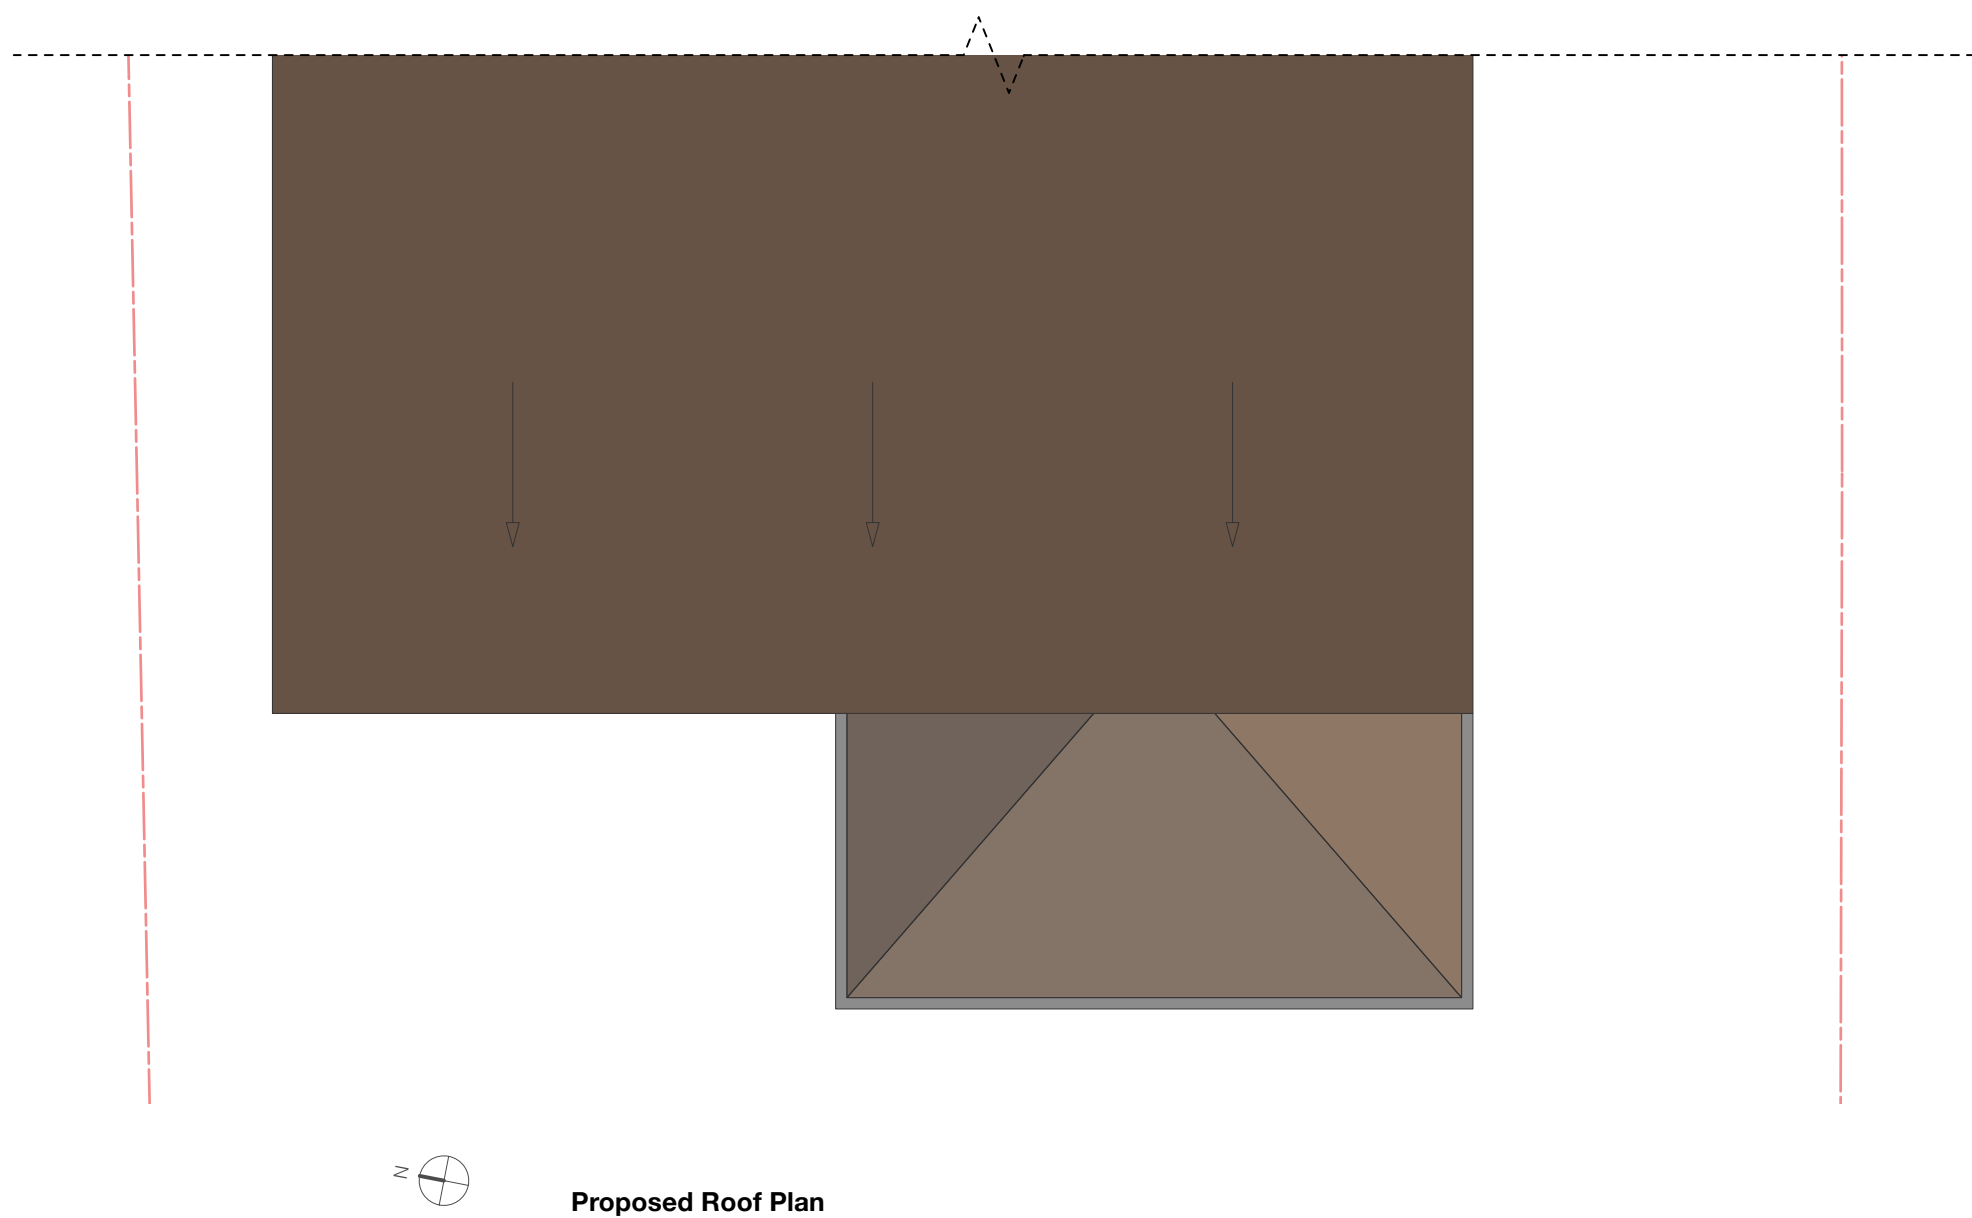

- MATERIAL KEY**
1. Brickwork (to match existing)
 2. UPVC Window (colour to match existing)
 3. Roof Tile (to match main roof)

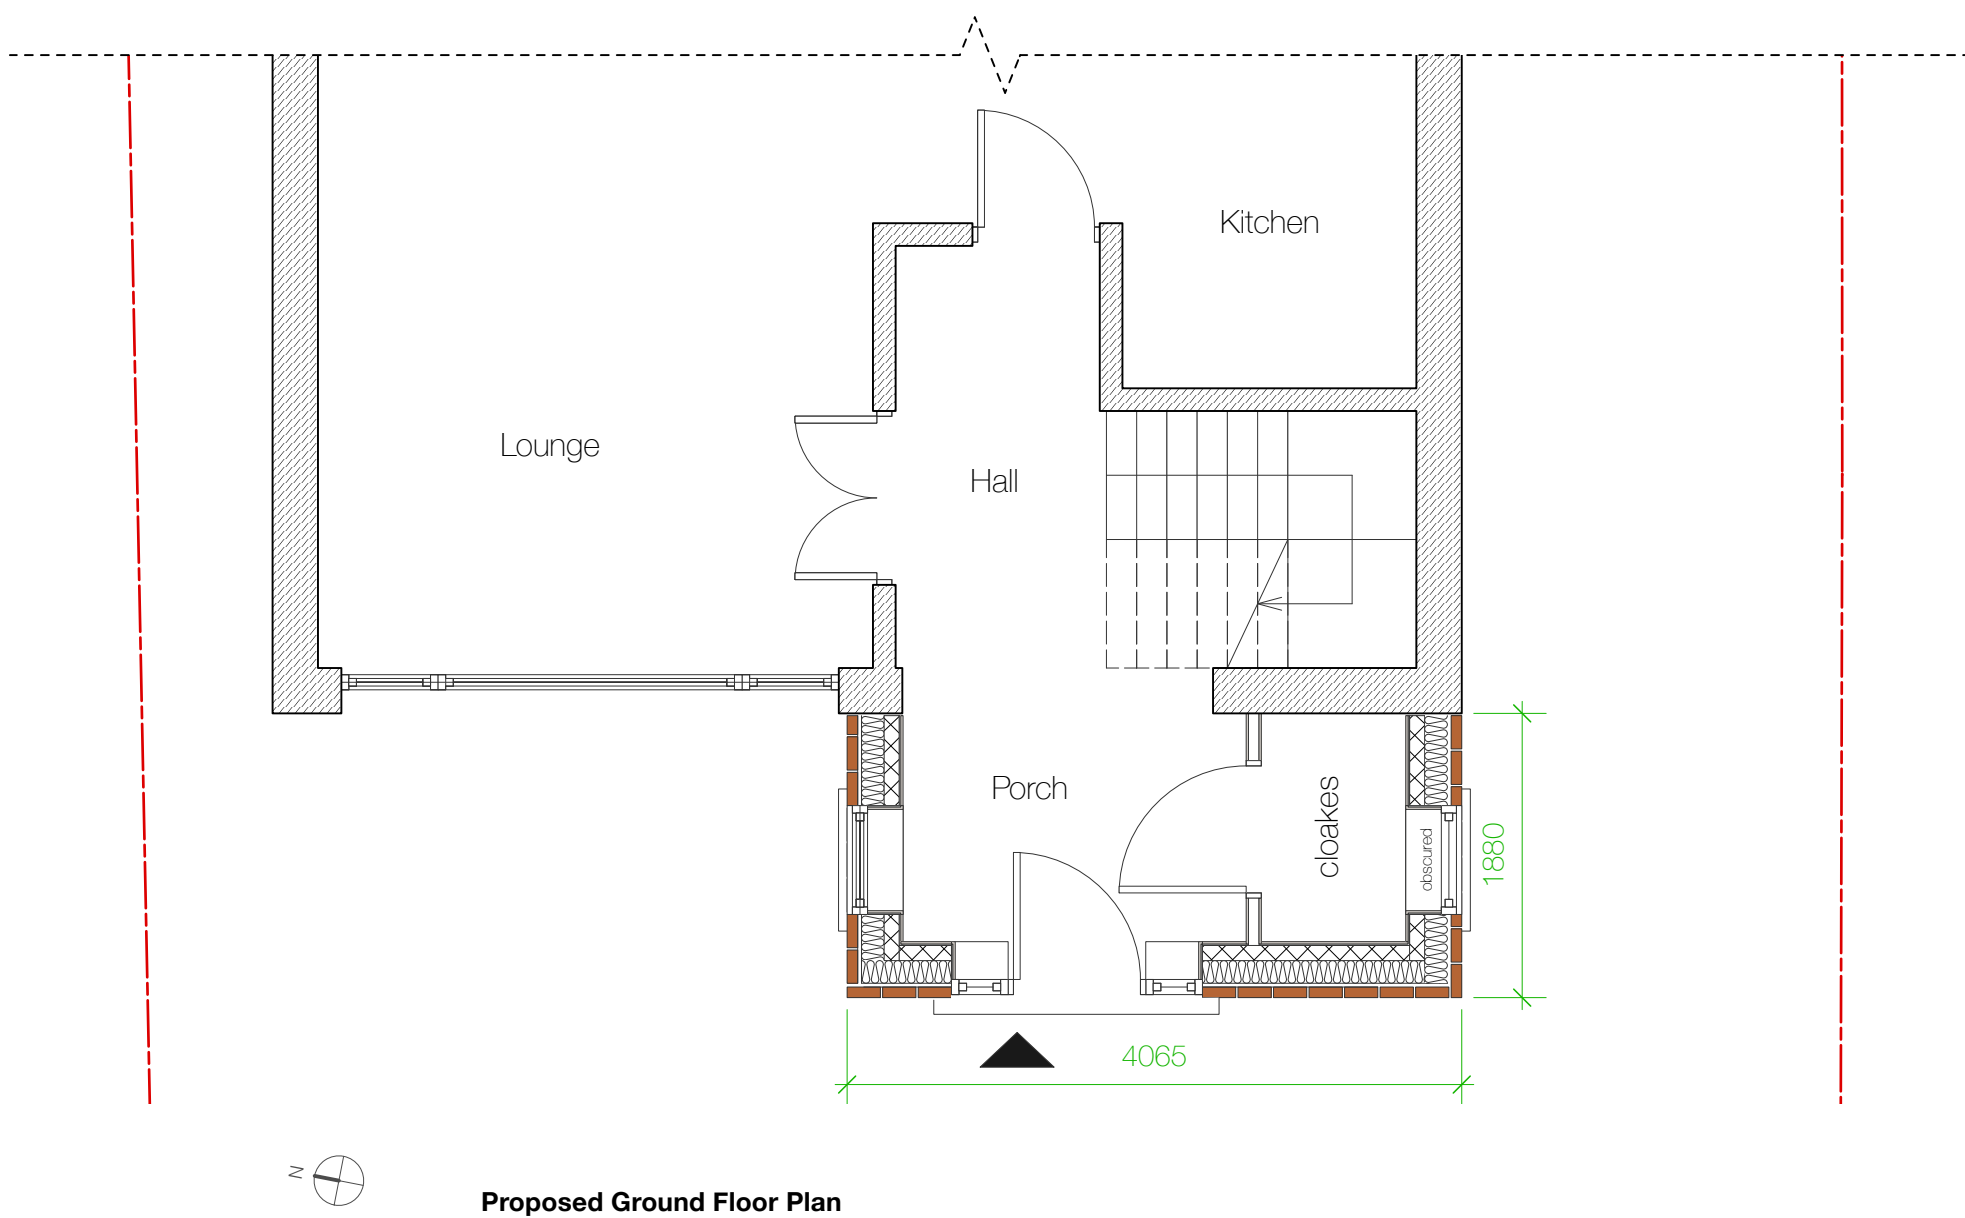

Revision	Date	Description
----------	------	-------------

REVISION NOTES

Additional Notes
Drawing to be scaled for Planning purposes ONLY.
Copyright of this drawing belongs solely to Acacia Architects.
All dimensions on this drawing are to be checked by the contractor and any discrepancies must be reported back to the Architect prior to the commencement of works.
Please refer to M+E drawings for all Mechanical and Electrical information.
Please refer to SE Drawings for all Structural, Connection and Underground Details.

ACACIA Architects

acaciaarchitects acacia.architects@outlook.co.uk

ISSUED FOR:

PLANNING

Job: 25 Middlehey Avenue
Client: Mr. O Hughes
Drawing Title: Proposed Plans and Elevations
Date: 18/02/2024
Drawing no: 044 - 03
Scale: 1:50 @ A1