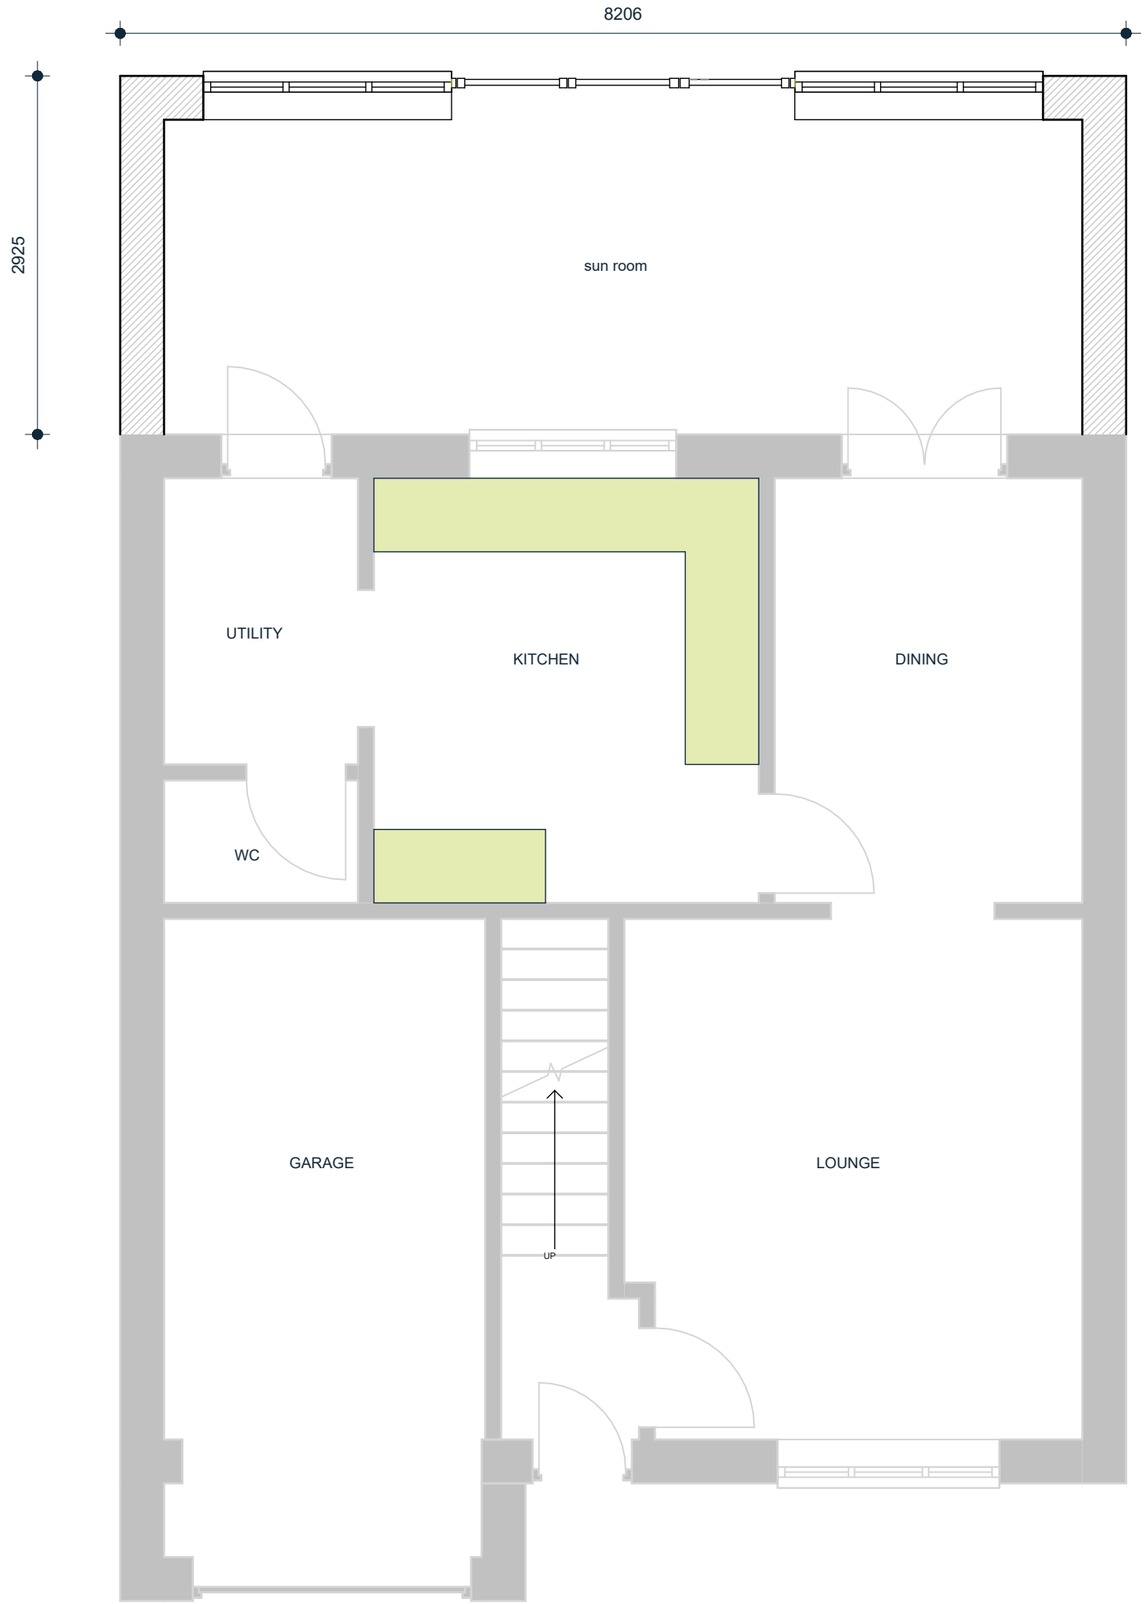


proposed ground floor

1 : 50

0 0.5 1 2m

baltik architecture

A. Studio N, 49 Jamaica Street, Liverpool, L1 0AH
W. www.baltikarchitecture.co.uk T. 0151 559 0269

This document and all drawings are copyright of Baltik Architecture LTD and may not be reproduced without their specific permission. All dimensions to be site verified by contractor before construction. All dimensions are to structure unless noted otherwise. All dimensions are in millimetres unless noted otherwise. Baltik Architecture LTD shall be notified in writing of any discrepancies.

Revisions & Notes

no.	revision	date
A	issued for planning	05.11.26

project:	3 Lightoaks Drive
status:	Planning
client:	Private Client
date:	05.11.26
title:	proposed ground floor plan
drawn	gb
scale:	1 : 50
sheet:	A3
job no.	2026_536
drawing no:	**rev:**
A401	**A**