

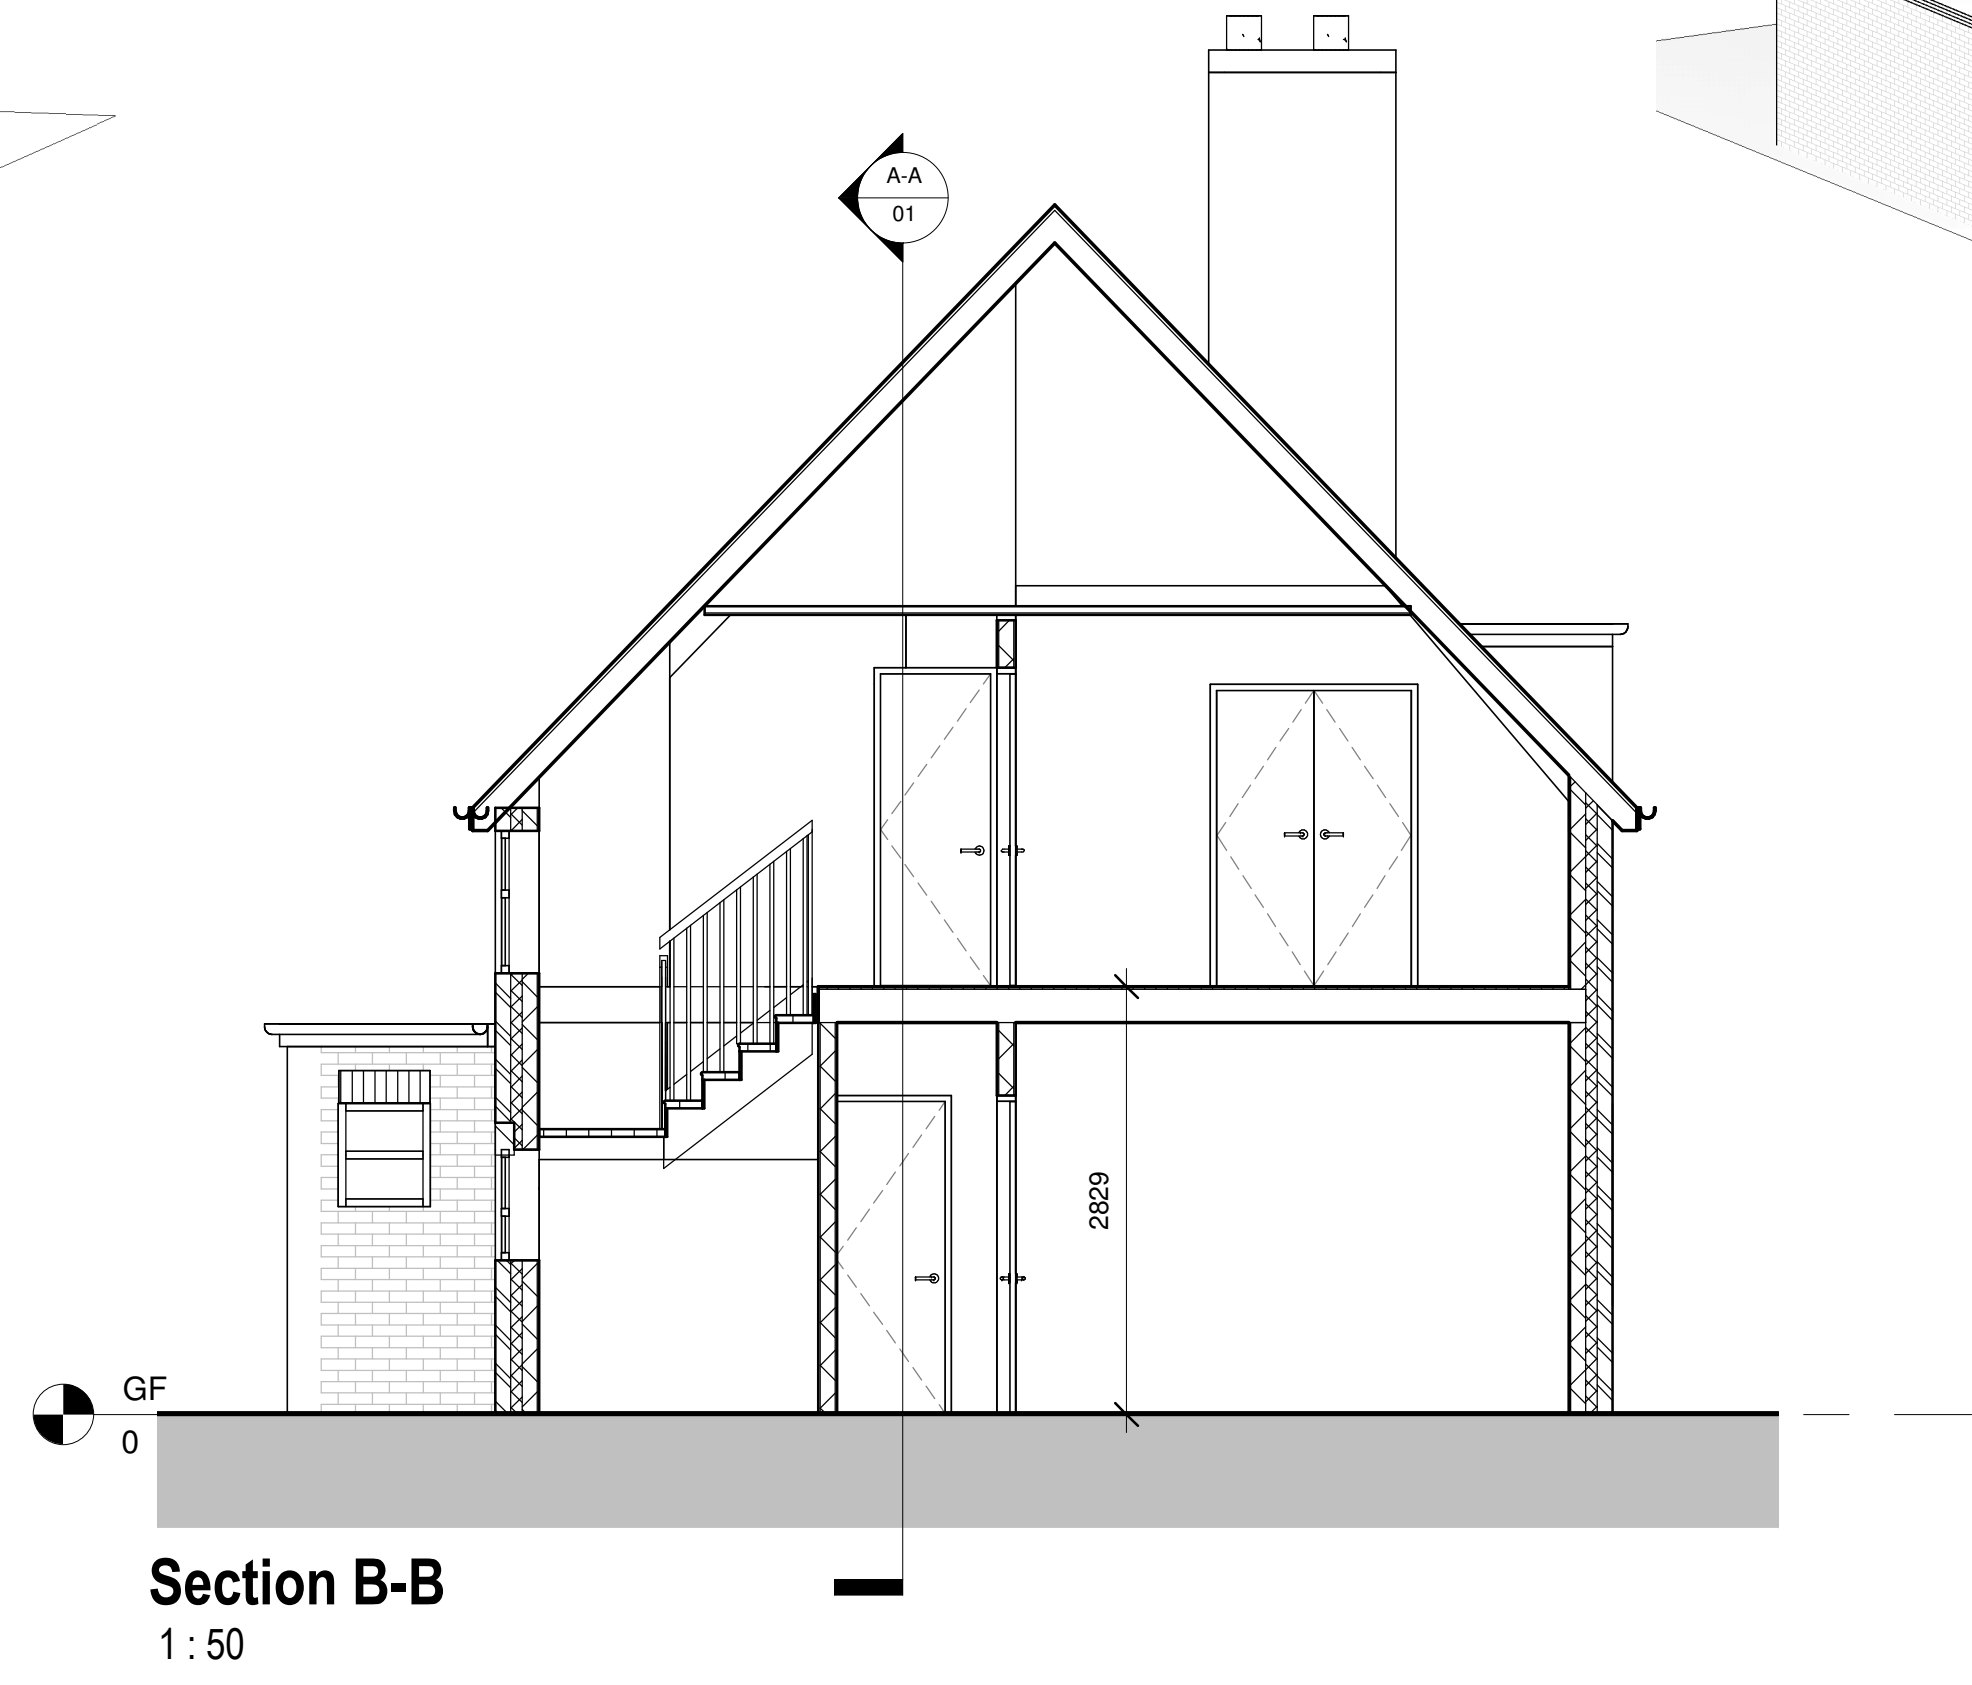
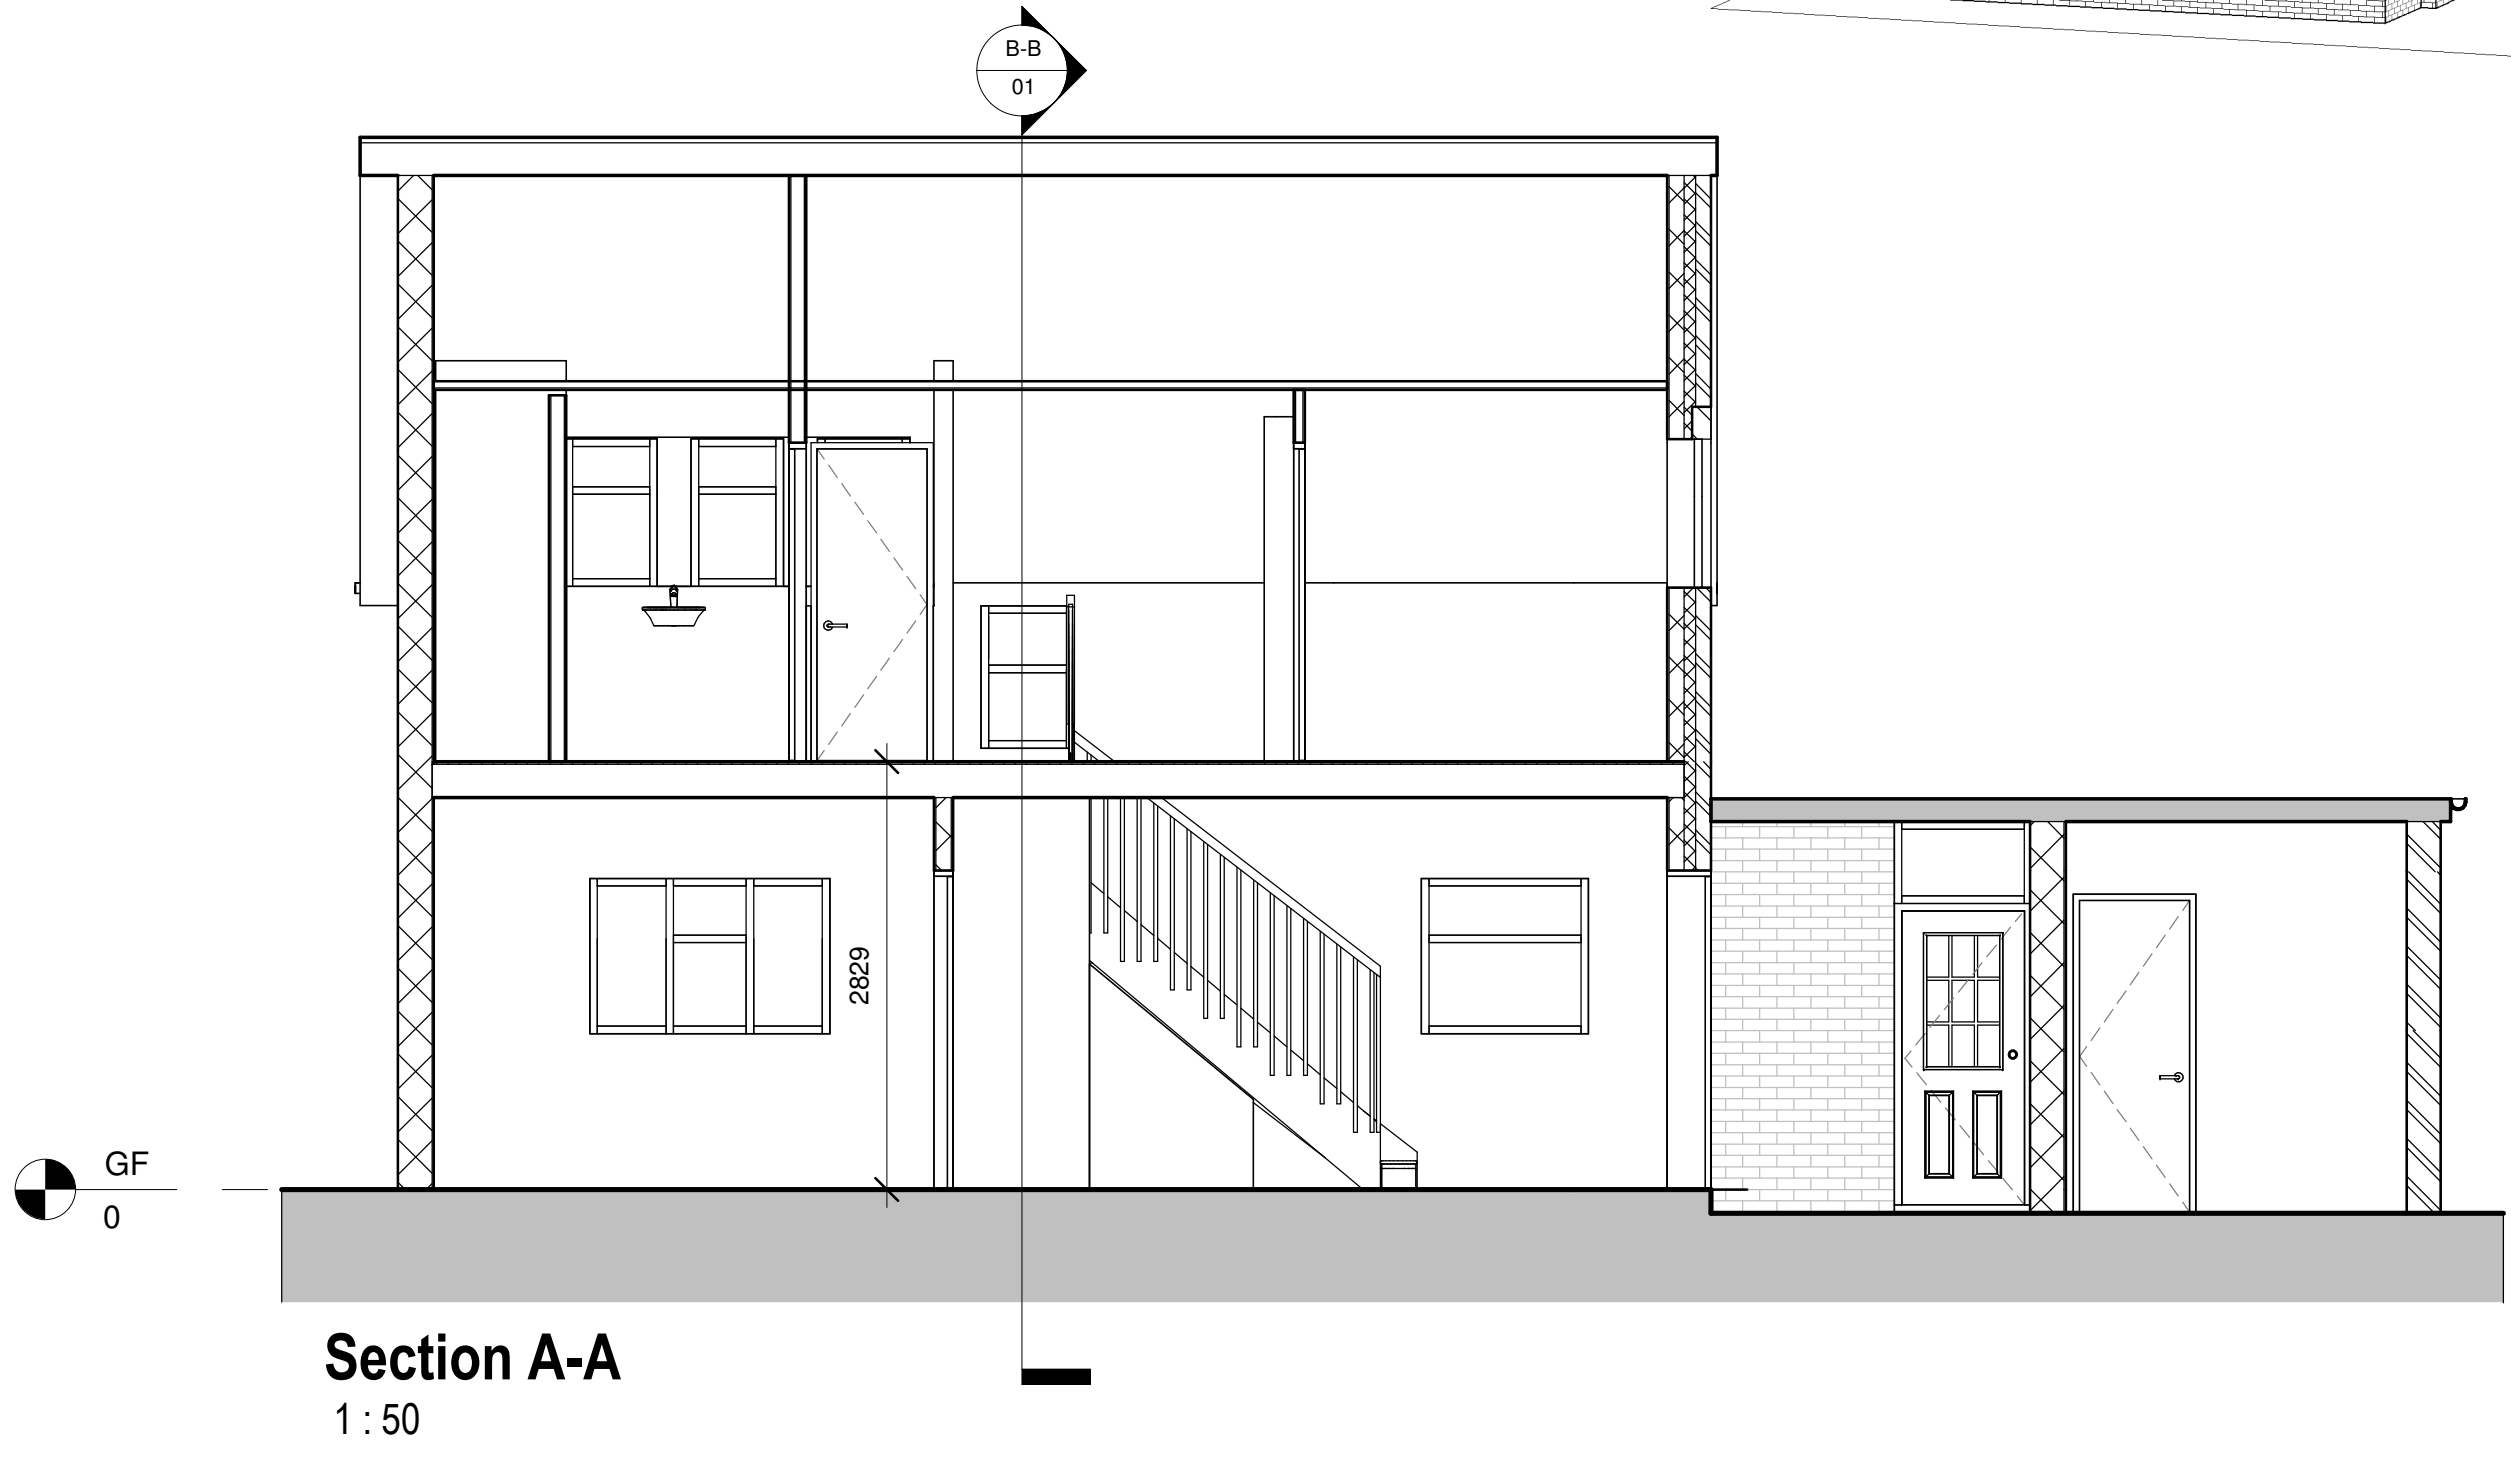
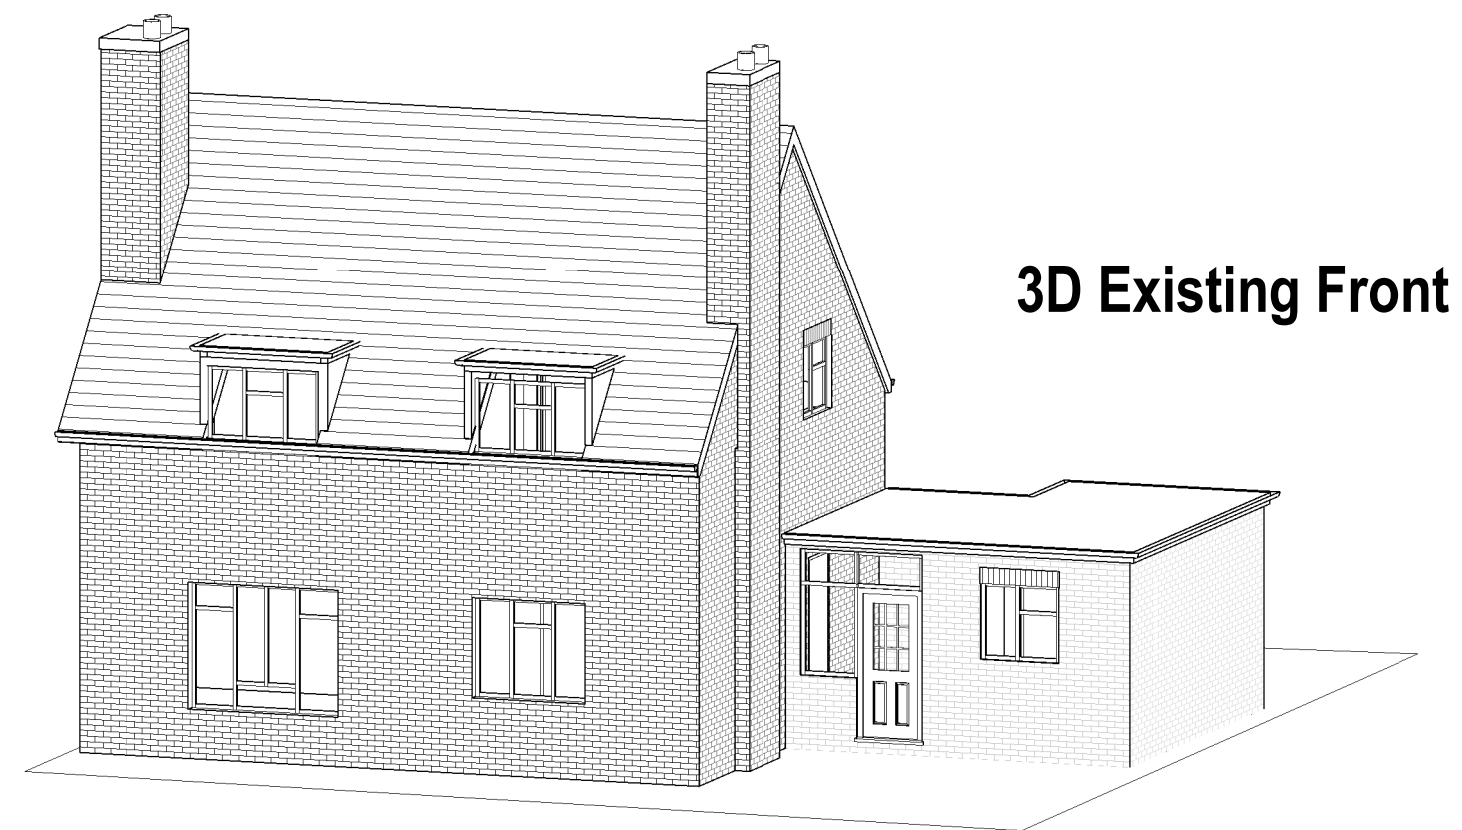
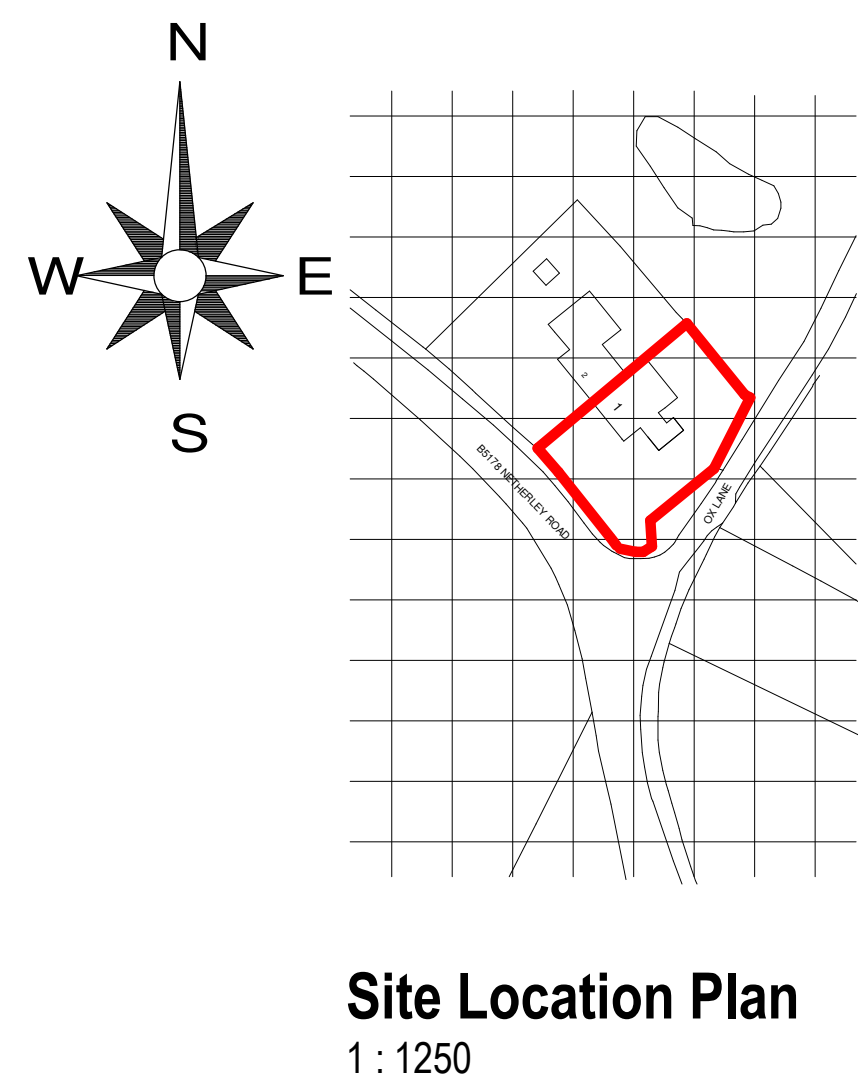
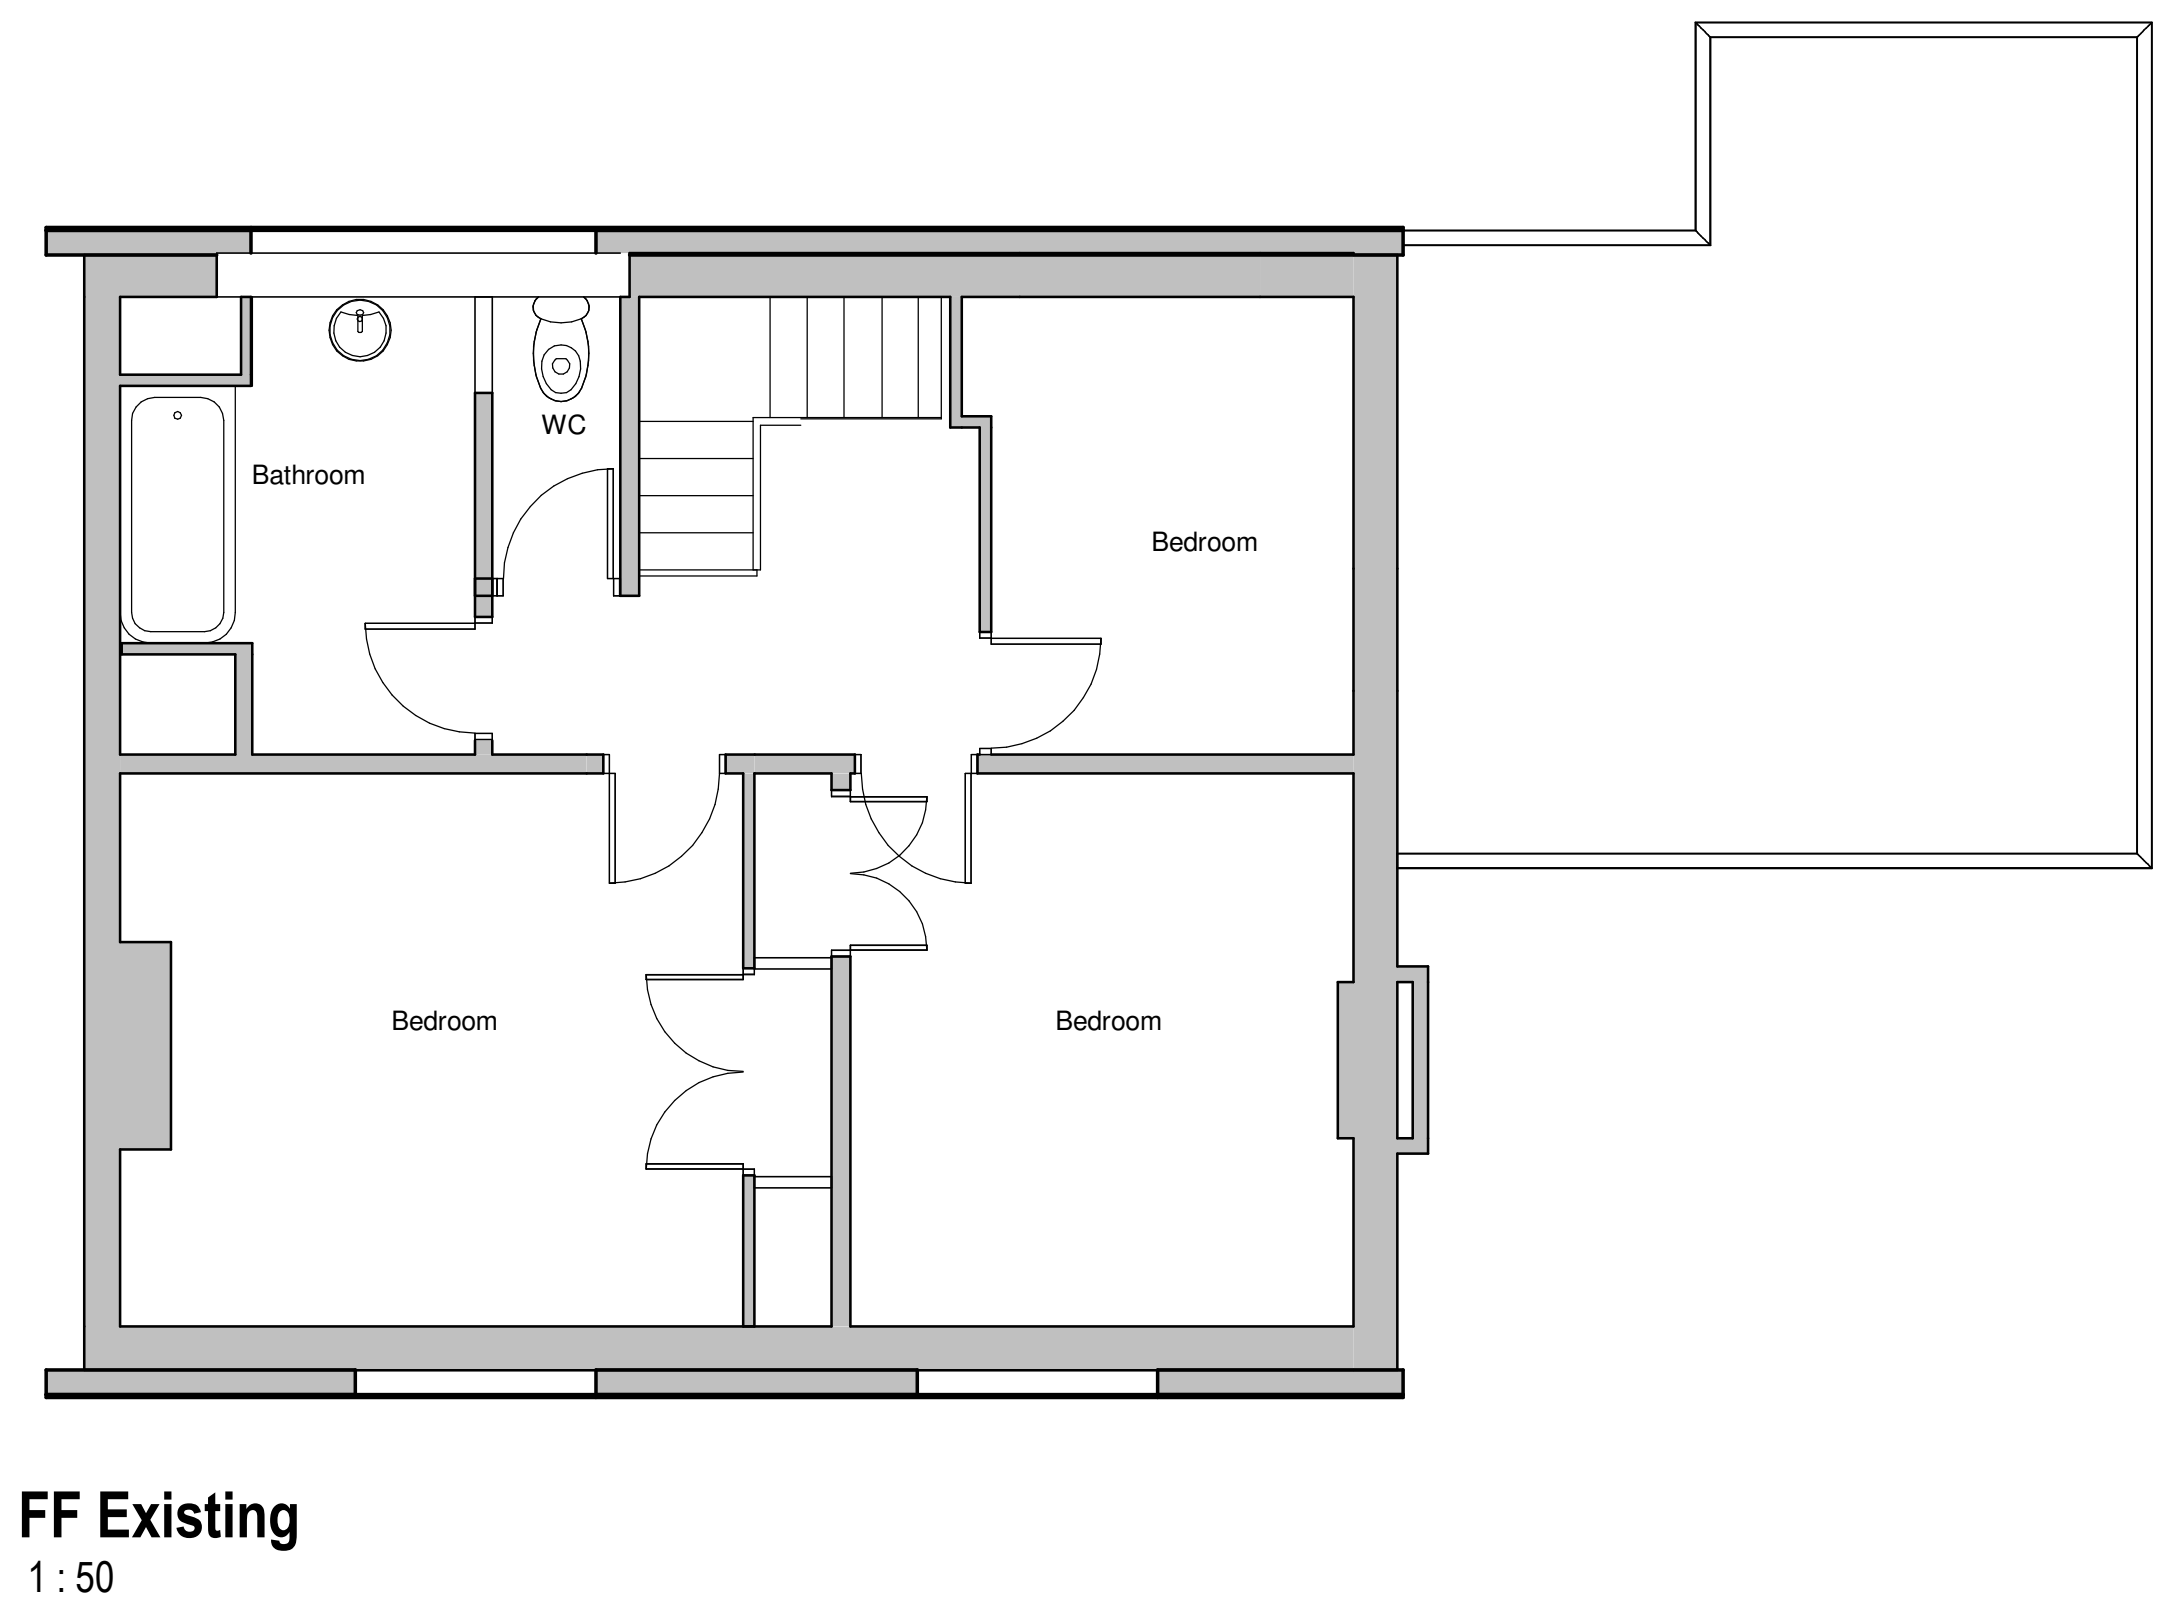


DO NOT SCALE DIMENSIONS FROM THIS DRAWING

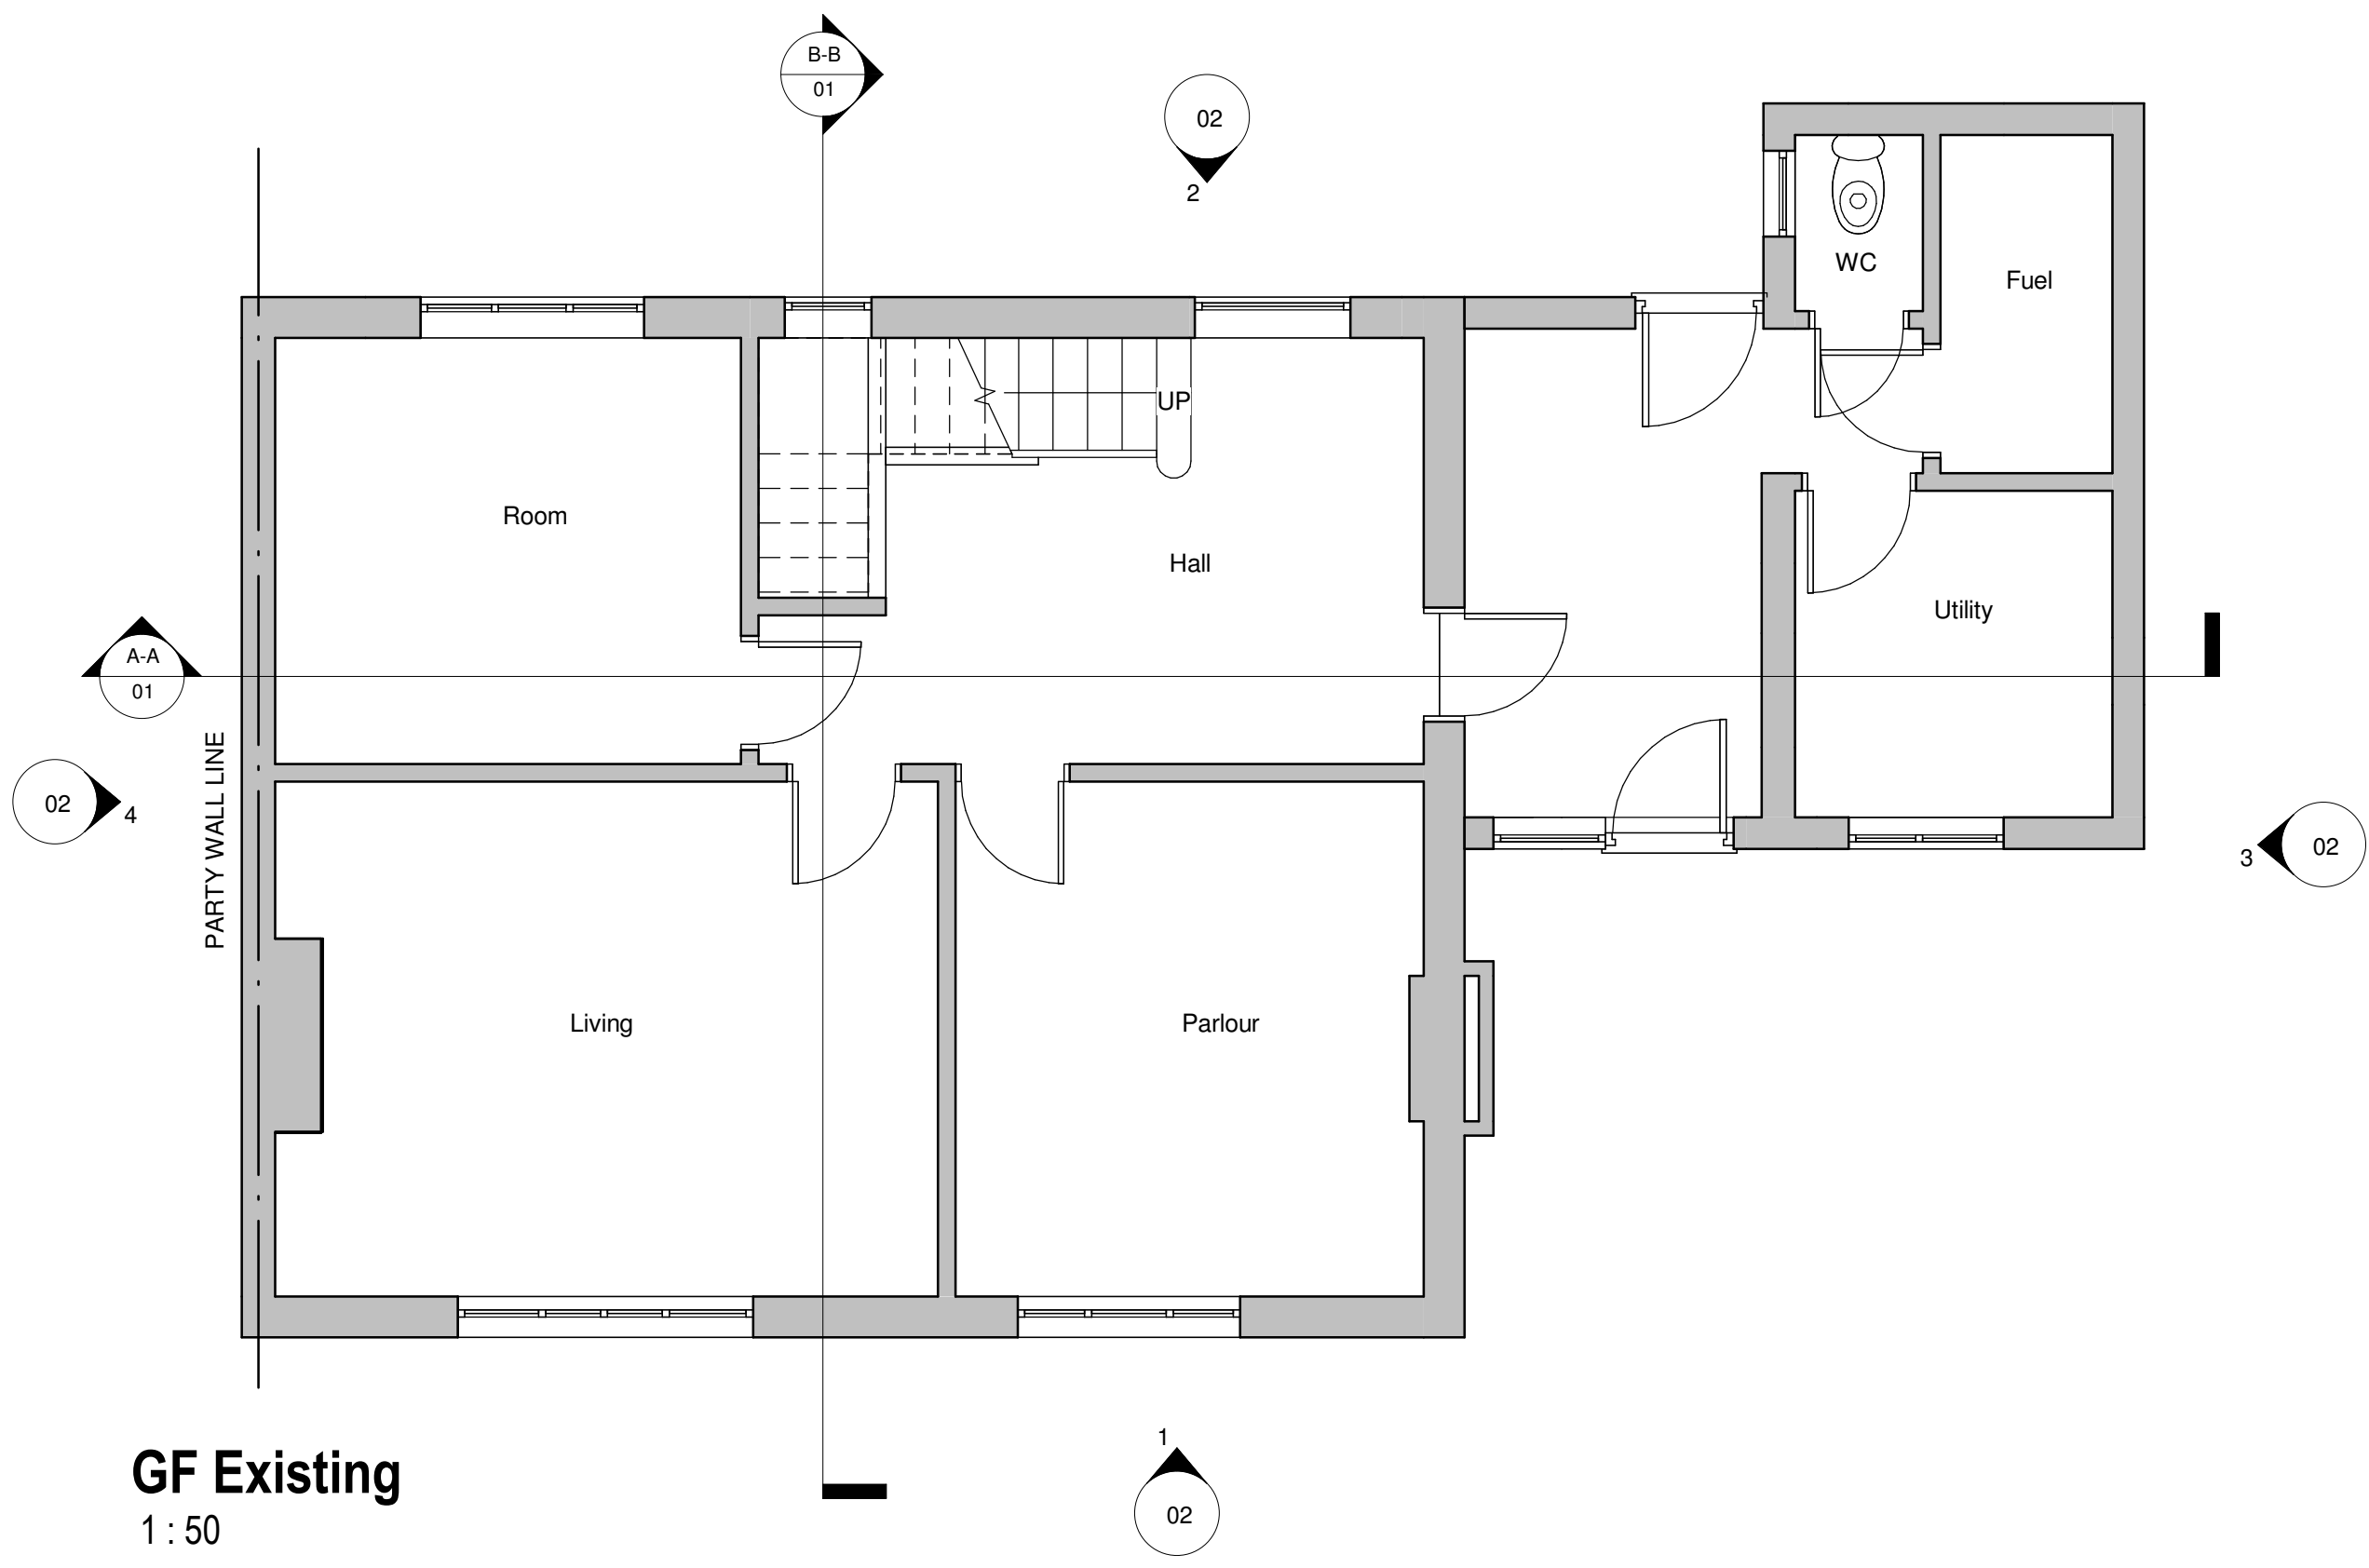

Rev	Description	By	Date
STATUS:	PLANNING PERMISSION		

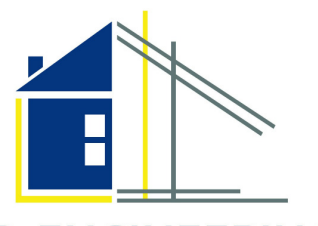

RD-ENGINEERING
Architectural & Structural Solutions

W: www.rd-engineering.co.uk
E: tom@rd-engineering.co.uk
T: 07929 180 717
E: chris@rd-engineering.co.uk
T: 07305 330 582

Mr M. Slaats

SITE: 1 Ox Lane Tarbock Green Prescot L35 1QA			
TITLE: Proposed Alterations and Extensions Existing Plans, Sections & 3D			
SCALE AT A1: As indicated	DATE: 12/11/21	DRAWN: SK	CHECKED: C.D
PROJECT NO: 1307	DRAWING NO: 01	REVISION:	