



DO NOT SCALE DIMENSIONS FROM THIS DRAWING

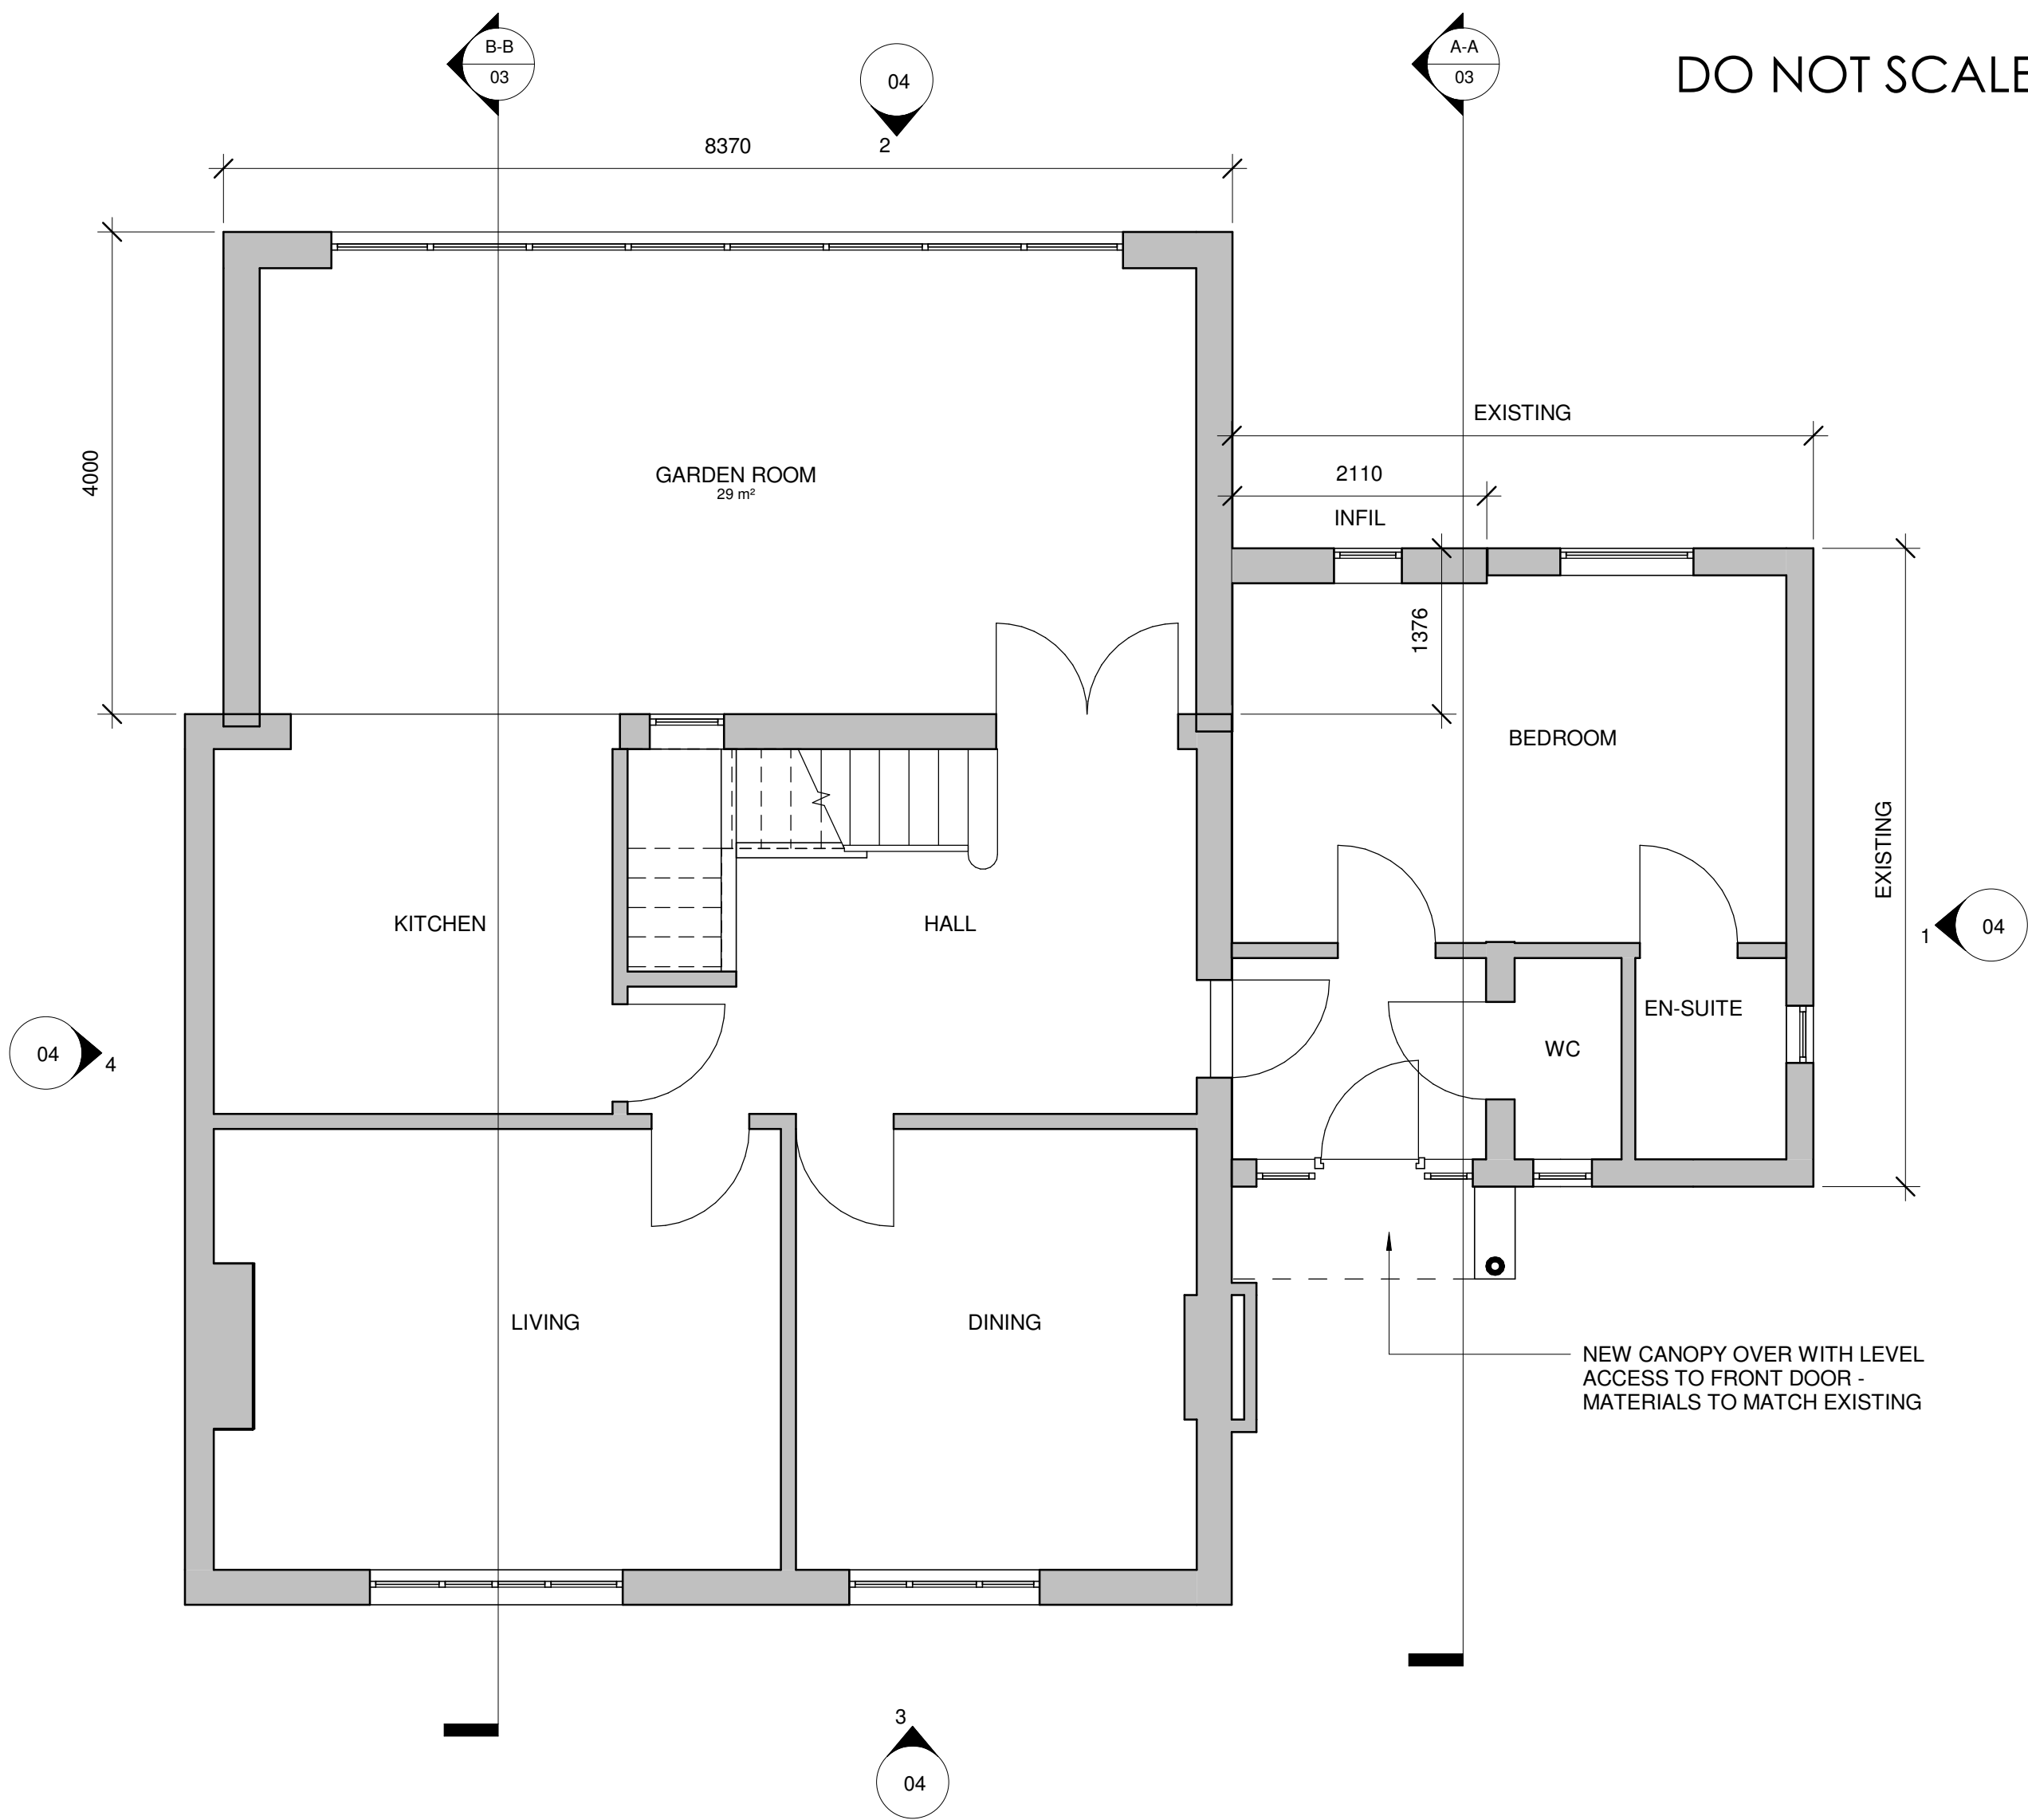

GF Proposed
1 : 50

FF Proposed
1 : 50

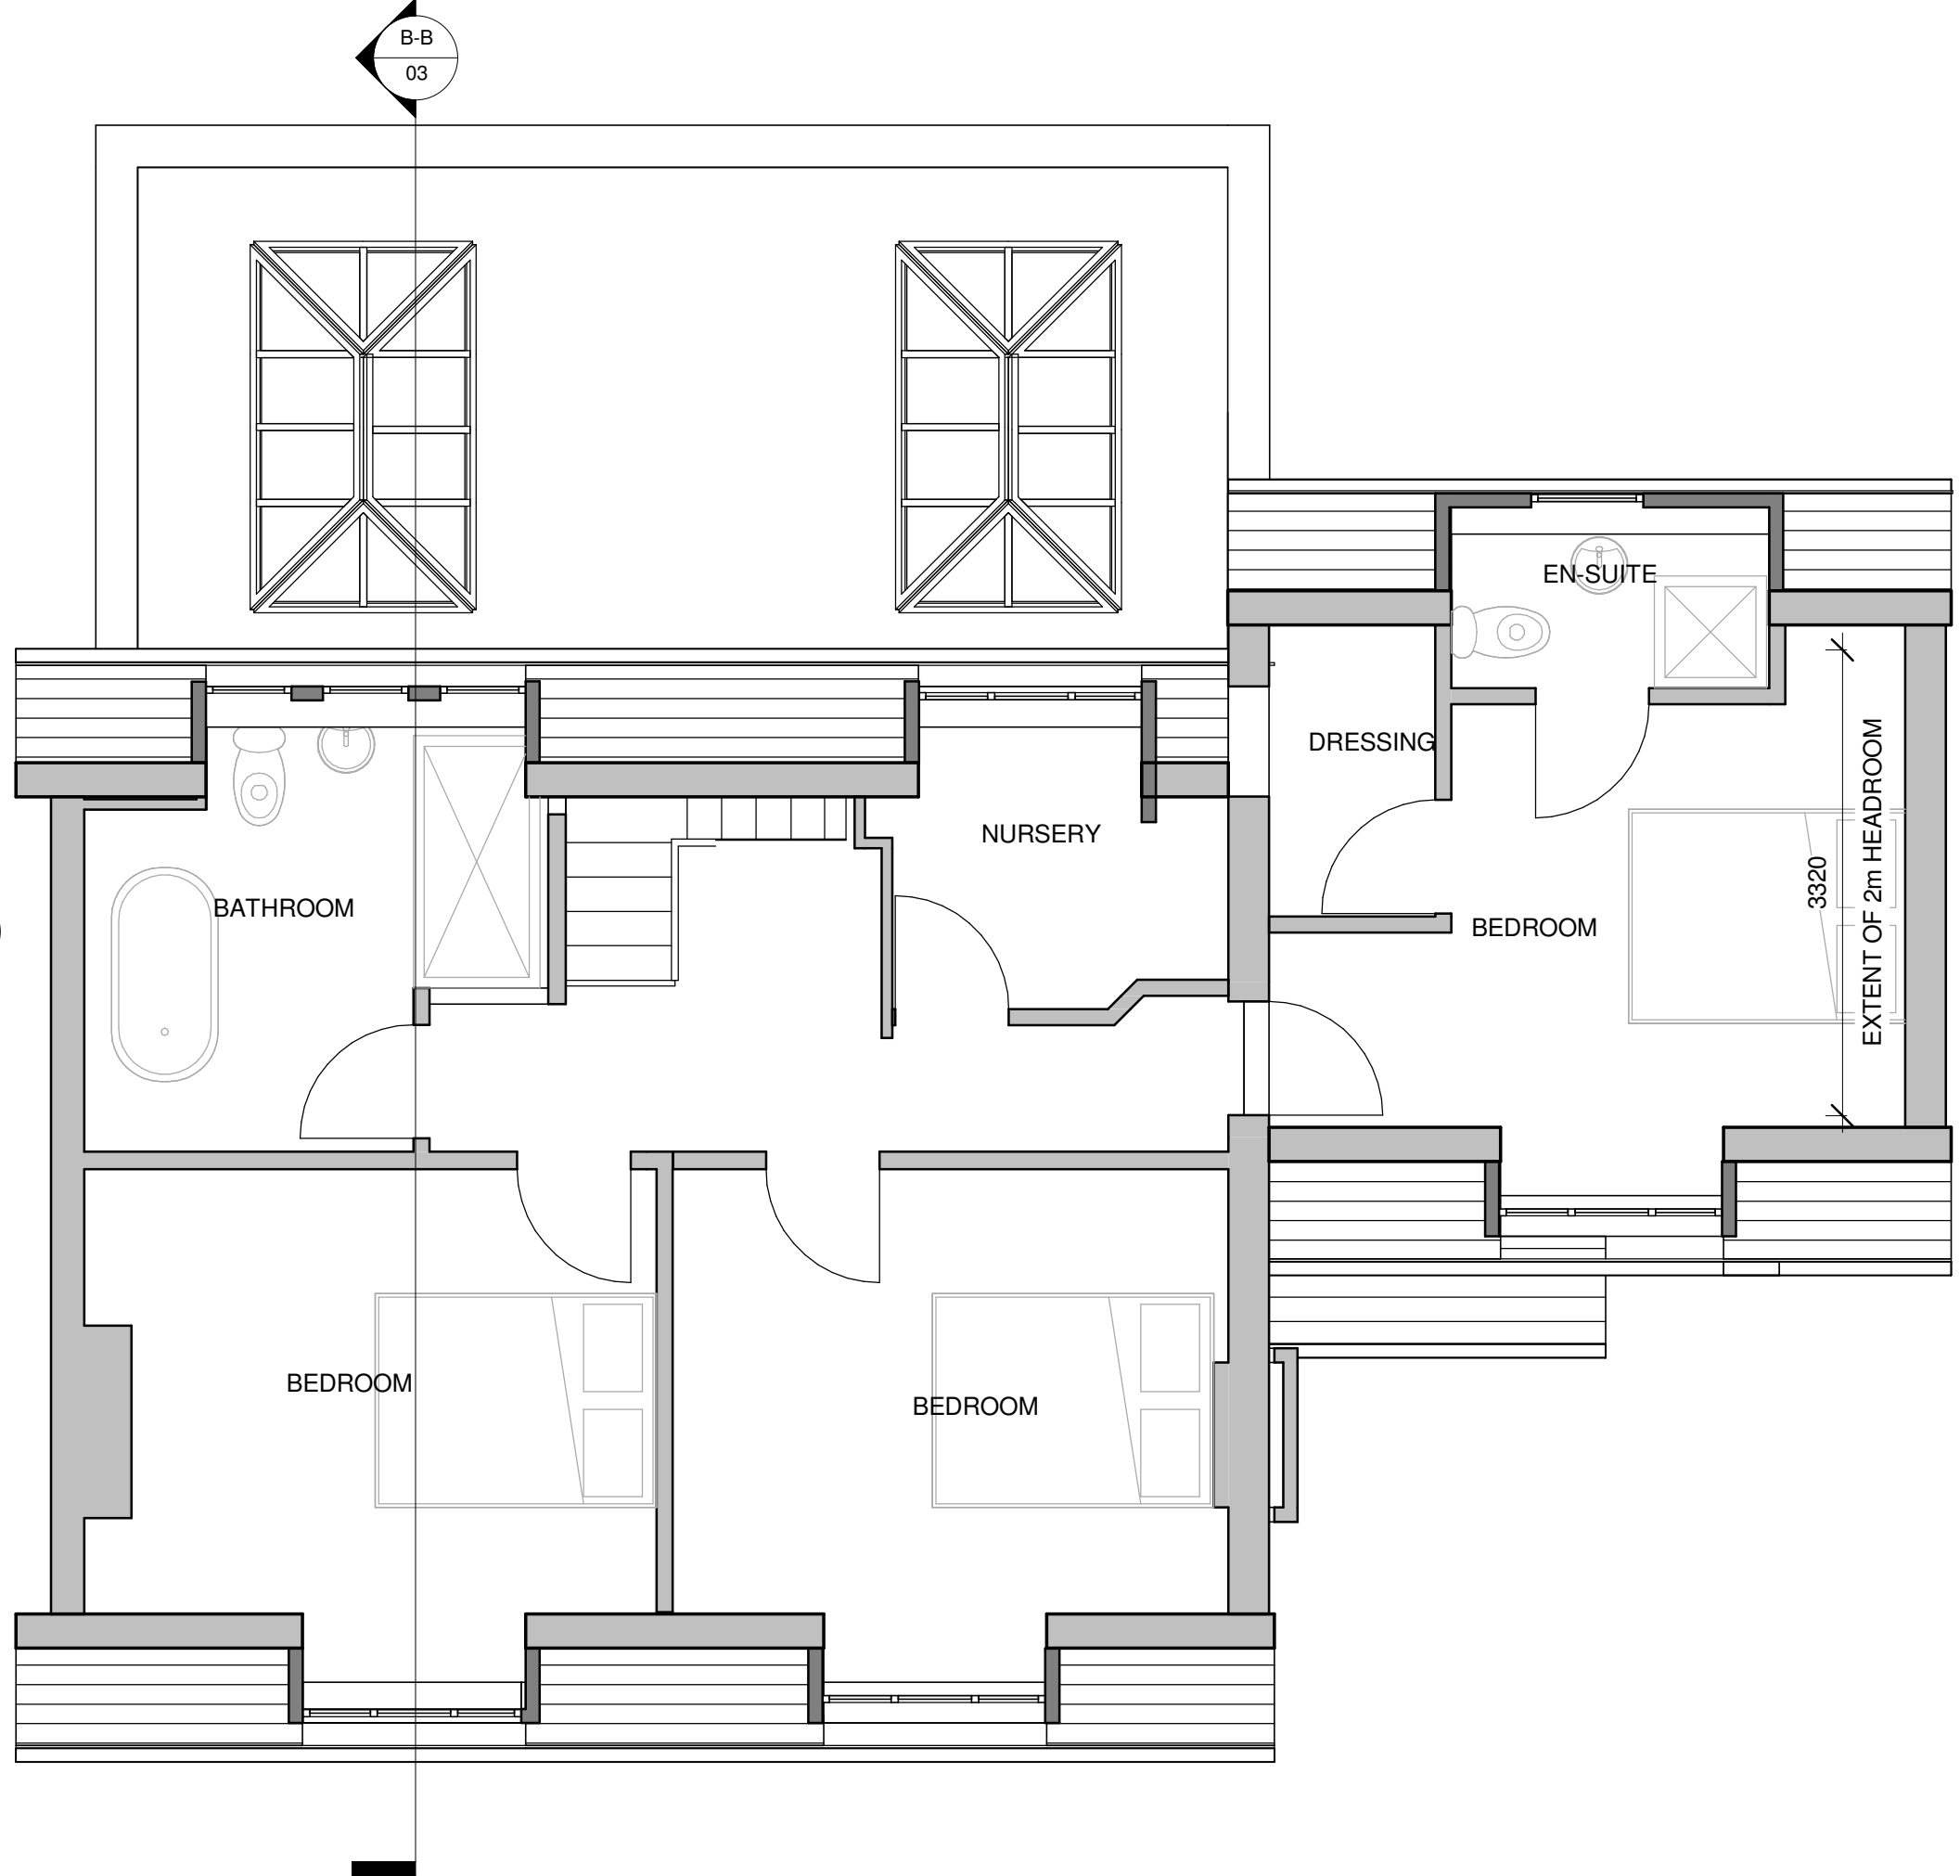


EXISTING HOUSE VOLUME	
GF - 181.6m³	
FF - 132.7m³	
TOTAL = 314.3 m³	
THE PROPOSED ADDITIONAL VOLUME	
GF - 76.8m³	
FF - 42.0m³	
TOTAL = 118.8 m³	
= 37.5% INCREASE	




3D Proposed Rear



3D Proposed Front

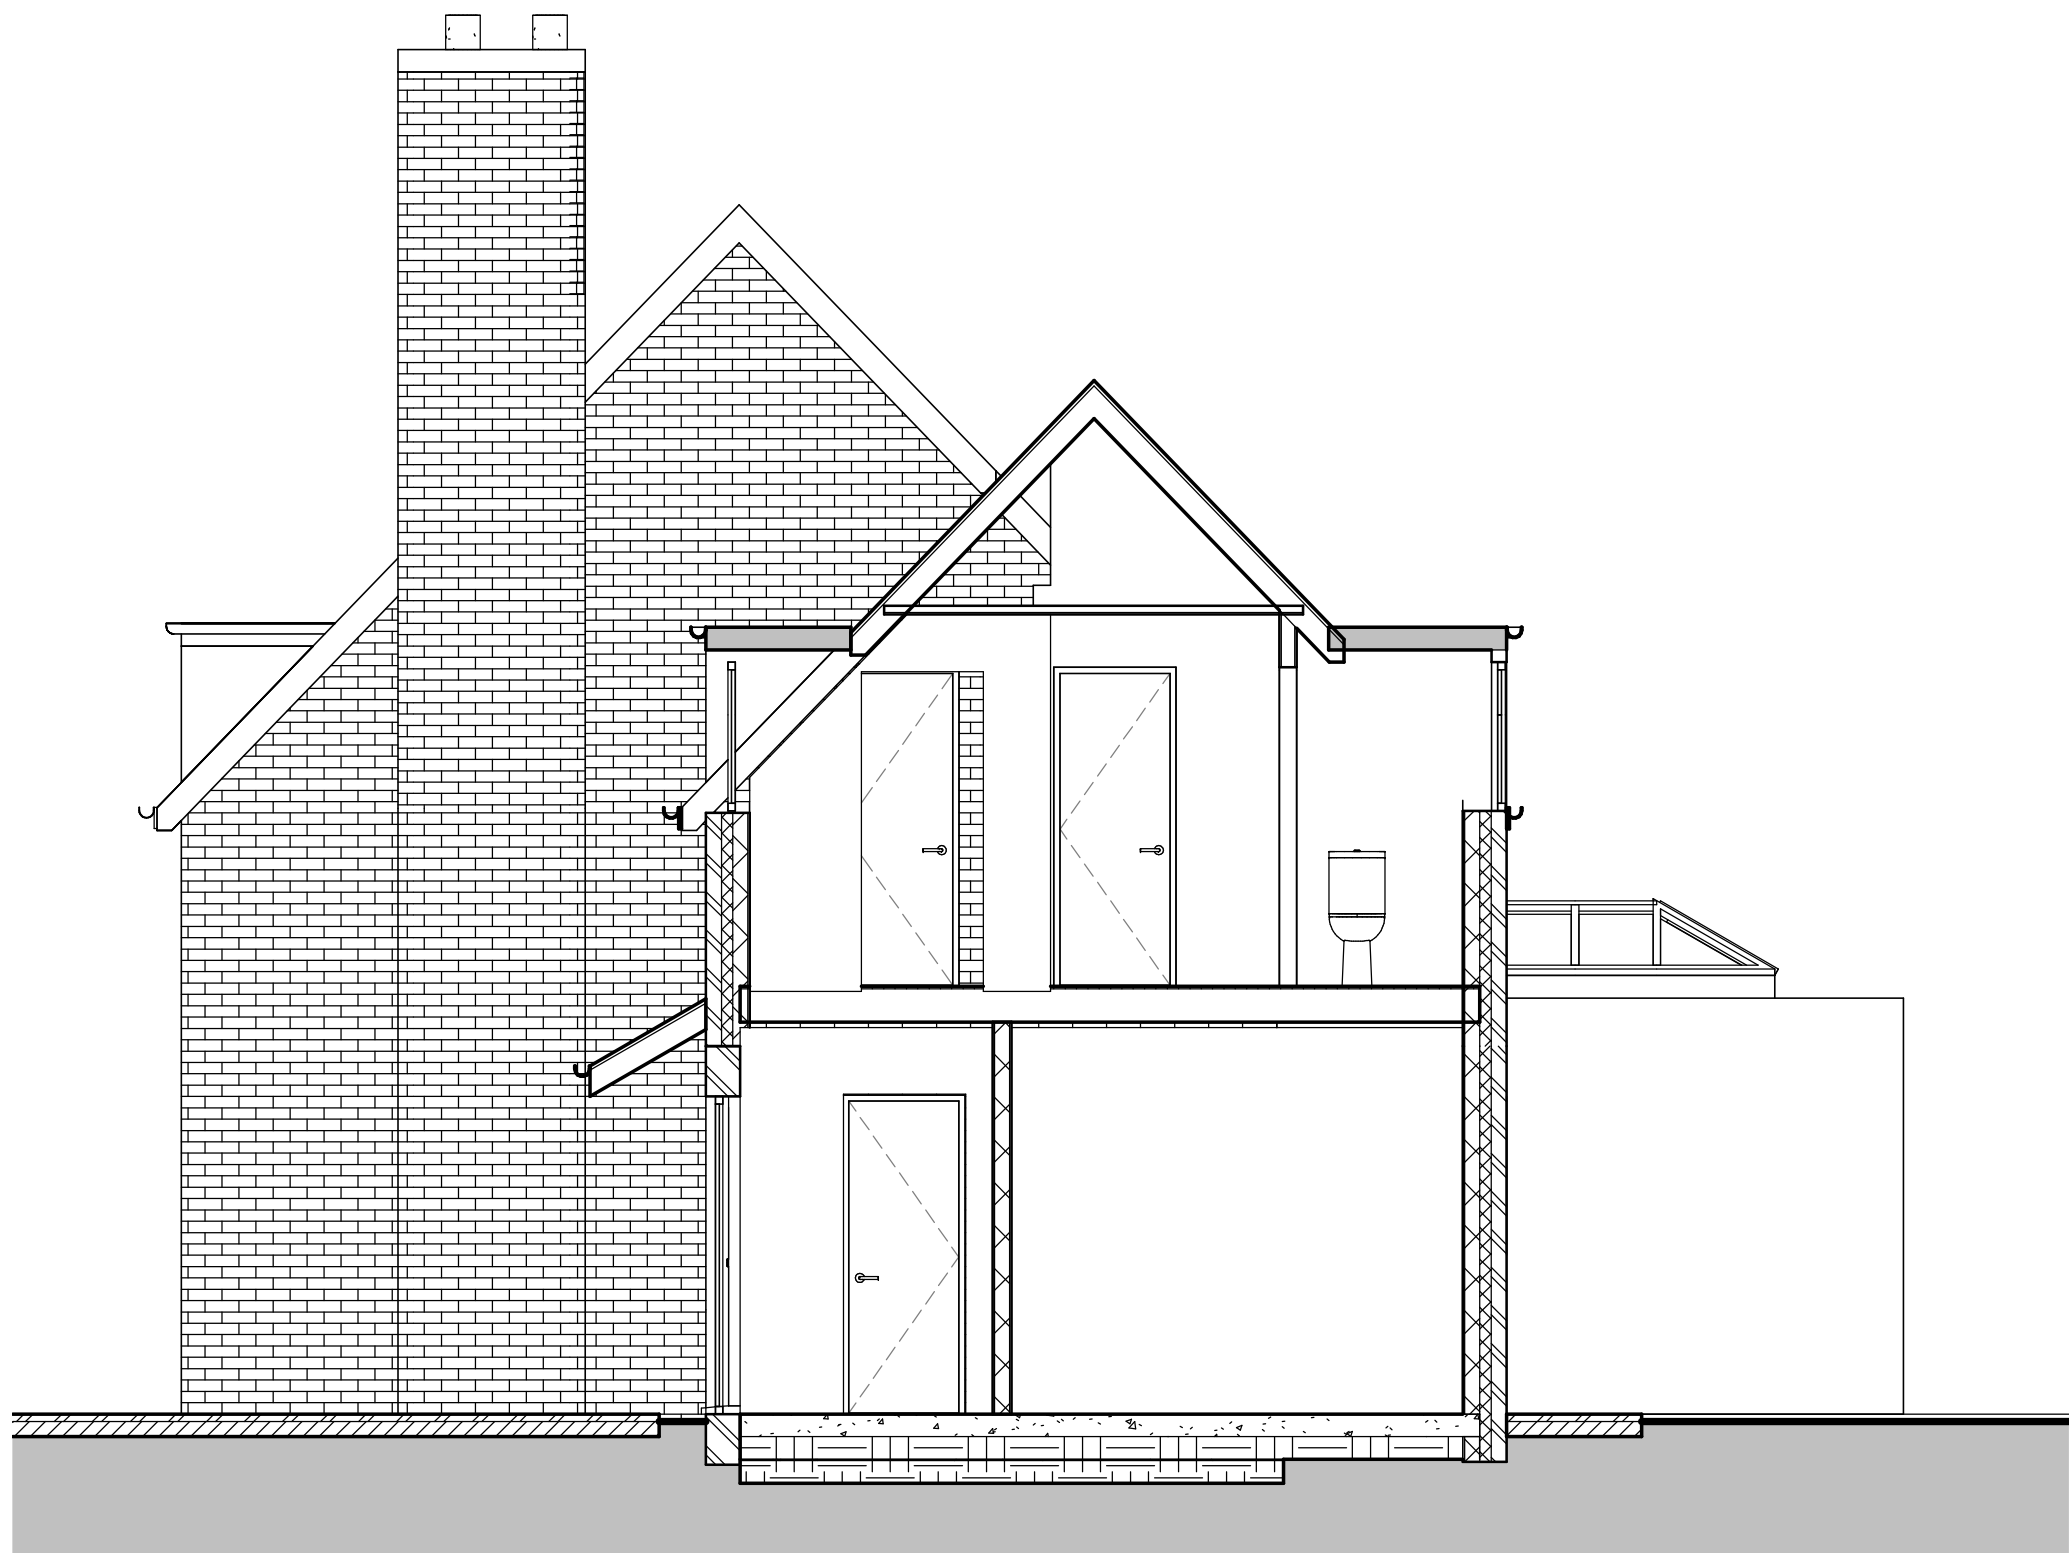

Section A-A
1 : 50

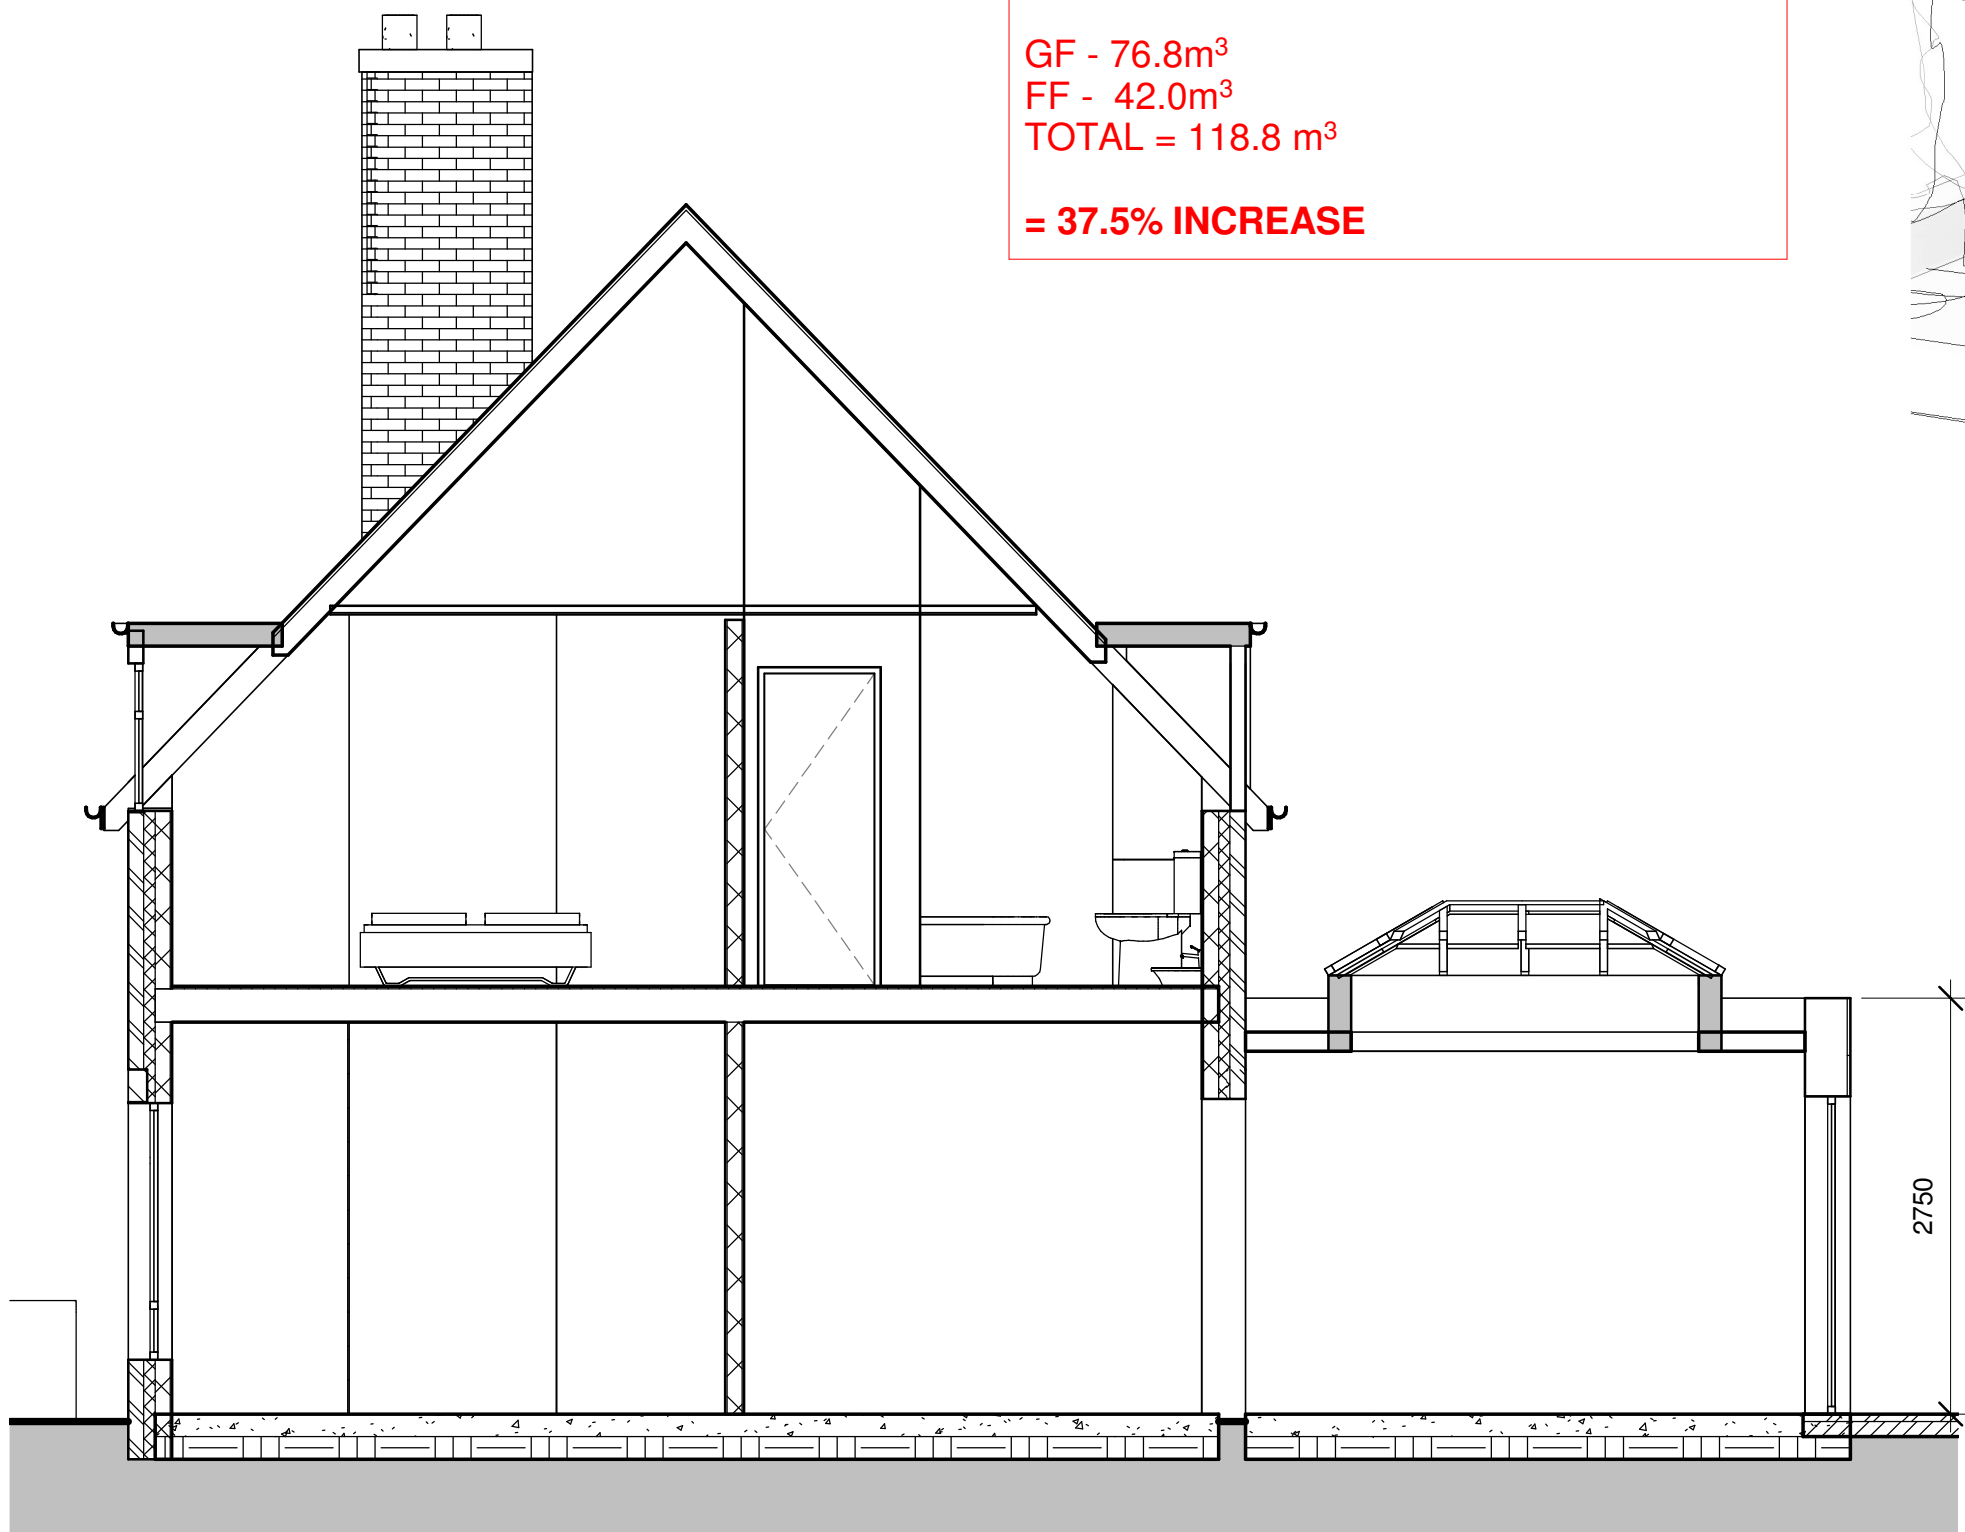

Section B-B
1 : 50

Rev	Description	By	Date
STATUS: PRELIMINARY			
 RD-ENGINEERING Architectural & Structural Solutions			
W: www.rd-engineering.co.uk E: tom@rd-engineering.co.uk T: 07929 190 717 E: chris@rd-engineering.co.uk T: 07305 330 582			
Mr M. Slaats			
SITE: 1 Ox Lane Tarbock Green Prescot L35 1QA			
TITLE: Proposed Alterations and Extensions Proposed Plans, Section & 3D			
SCALE AT A1: 1 : 50	DATE: 12/11/21	DRAWN: SK	CHECKED: C.D
PROJECT NO: 1307	DRAWING NO: 03	REVISION:	