


DO NOT SCALE DIMENSIONS FROM THIS DRAWING

MATERIALS
NEW BRICKWORK - TO MATCH EXISTING.
NEW RENDERED BLOCKWORK
ROOF - CLAY TILES TO MATCH EXISTING
WINDOWS - WHITE PVCu DOUBLE GLAZED
FASCIAS - WHITE PVCu
RWP's & GUTTERS - BLACK PVCu

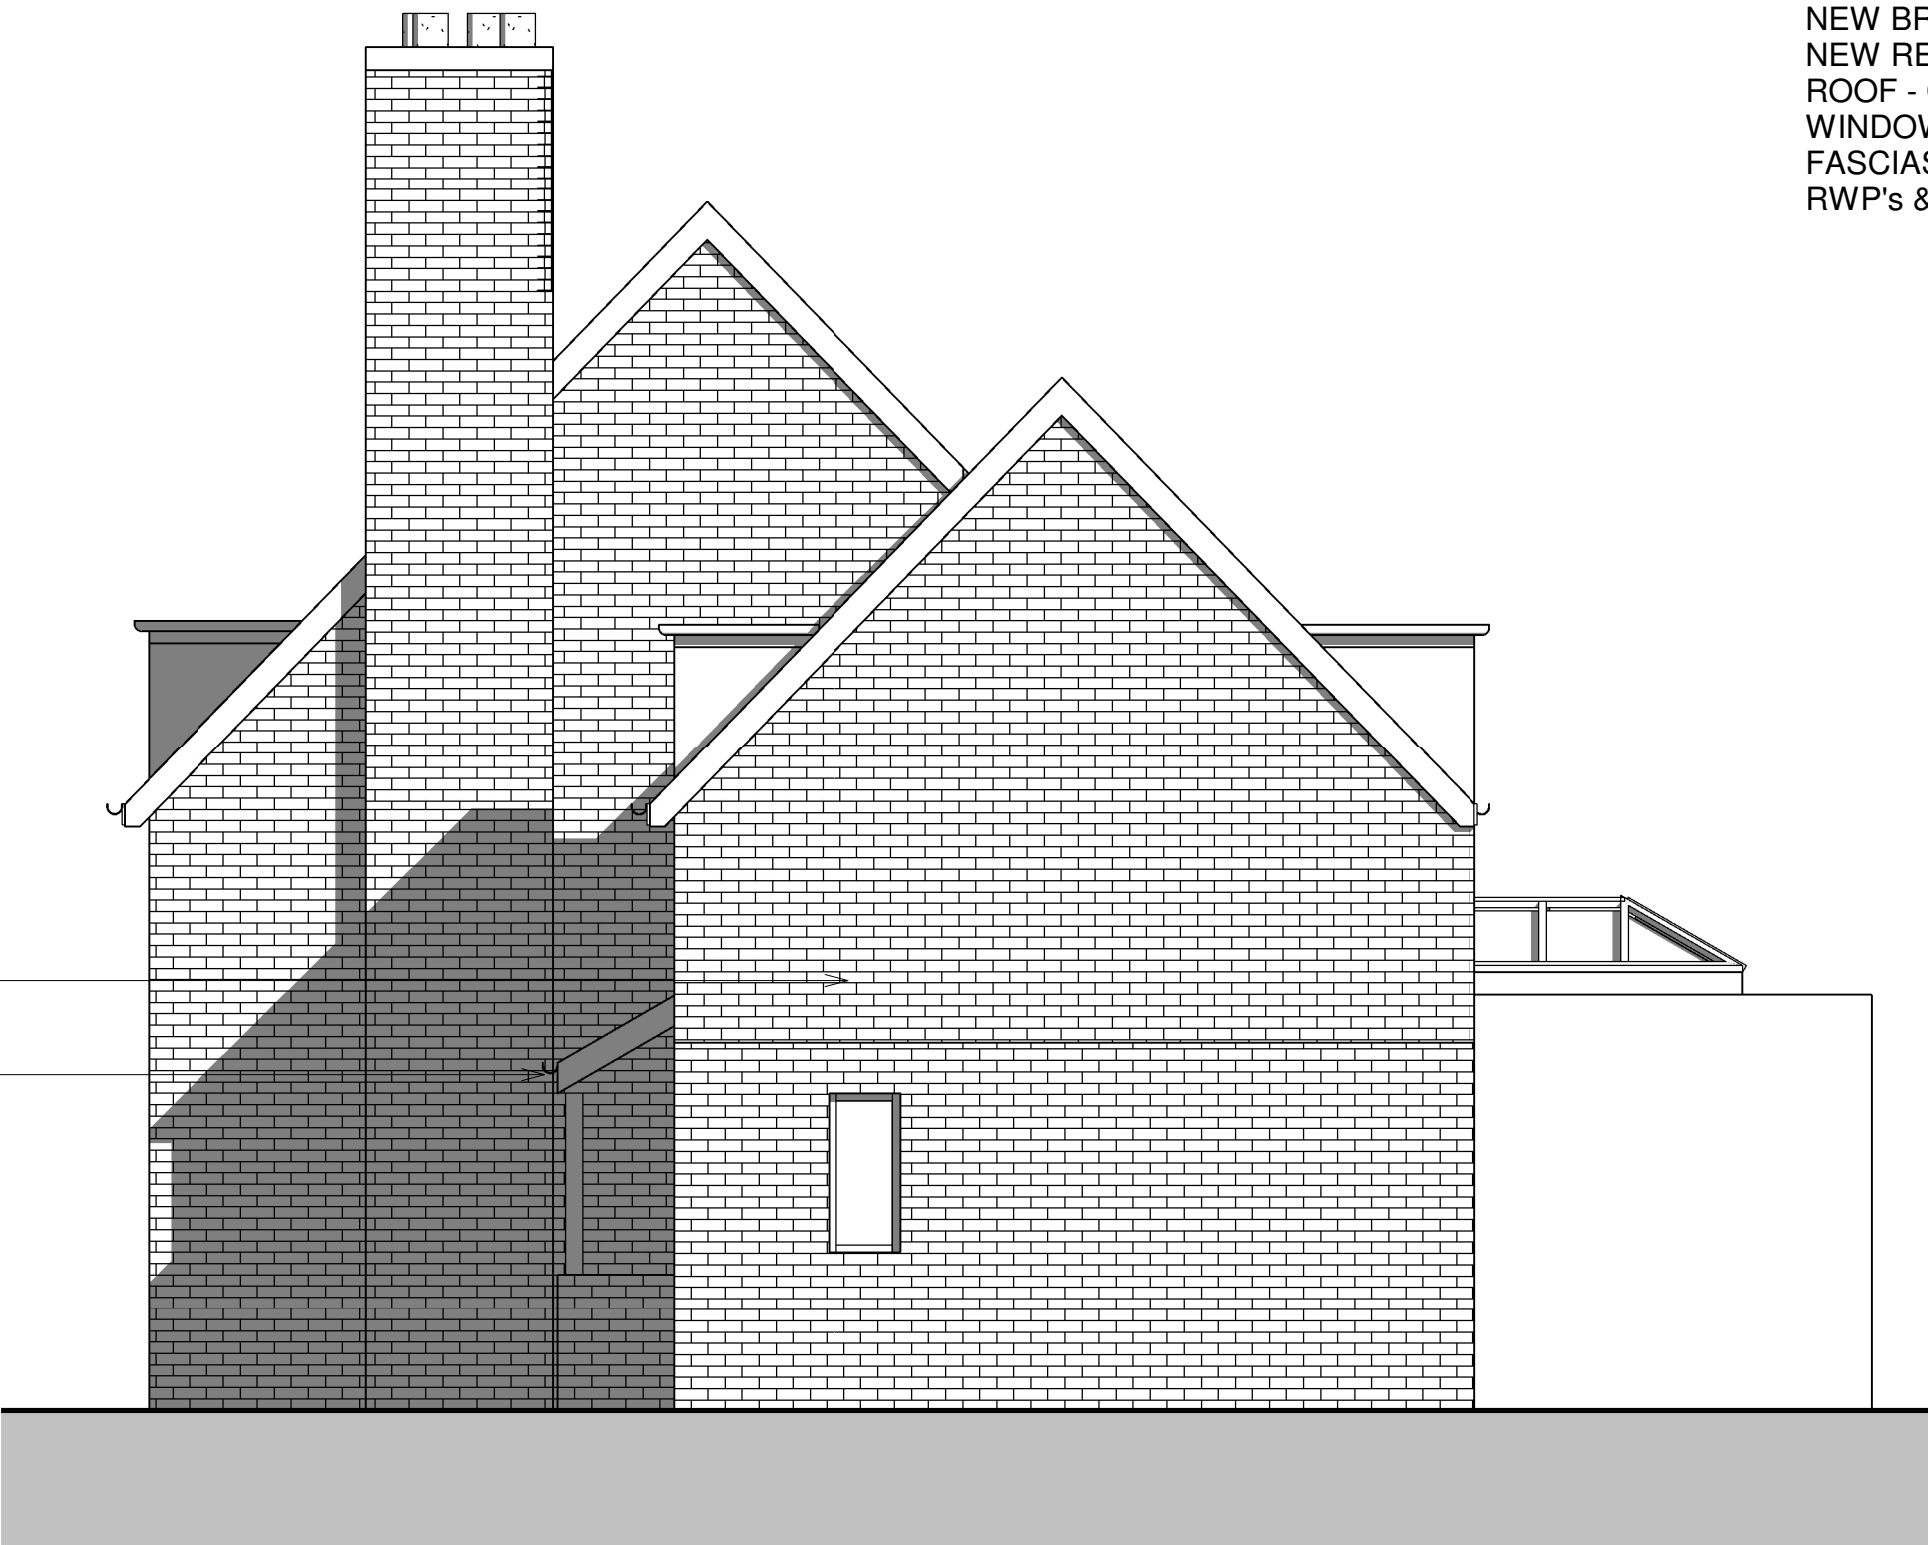

North Proposed
1 : 50




West Proposed
1 : 50



South Proposed
1 : 50

New dormer windows to match existing

Single storey rear extension, rendered with roof lanterns and bi-fold doors

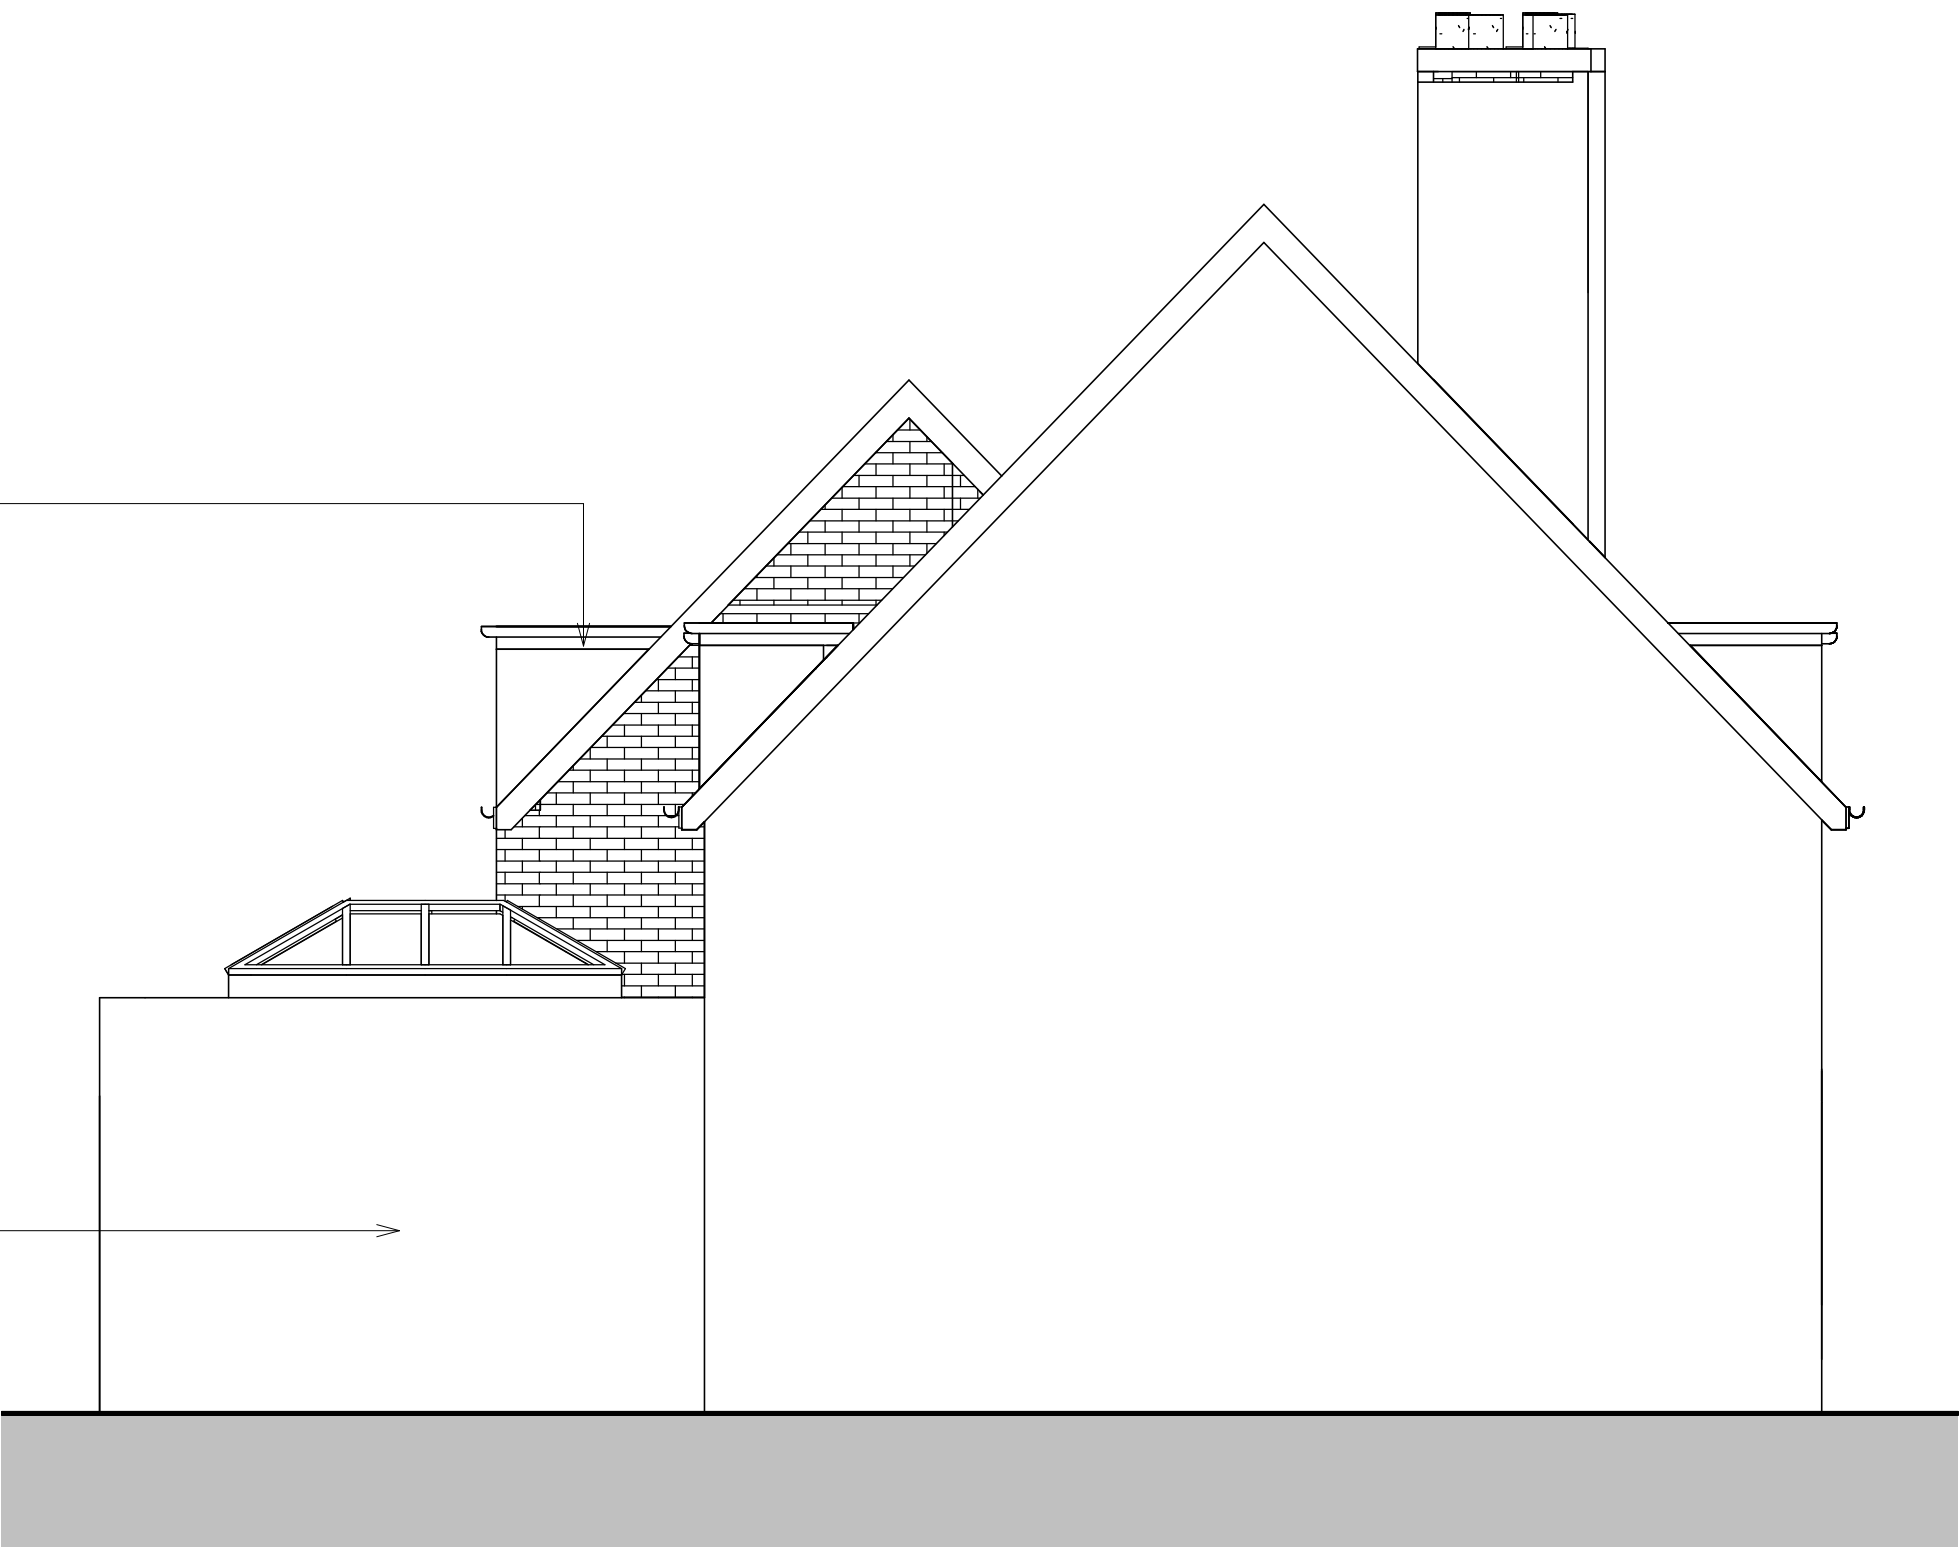

East Proposed
1 : 50

Rev	Description	By	Date
STATUS:	PLANNING PERMISSION		



RD-ENGINEERING
Architectural & Structural Solutions

W: www.rd-engineering.co.uk
E: tom@rd-engineering.co.uk
T: 07929 180 717
E: chris@rd-engineering.co.uk
T: 07305 330 582

Mr M. Slaats

SITE: 1 Ox Lane Tarbock Green Prescot L35 1QA			
TITLE: Proposed Alterations and Extensions Proposed Elevations			
SCALE AT A1: 1 : 50	DATE: 12/11/21	DRAWN: SK	CHECKED: C.D
PROJECT NO: 1307	DRAWING NO: 04	REVISION:	