

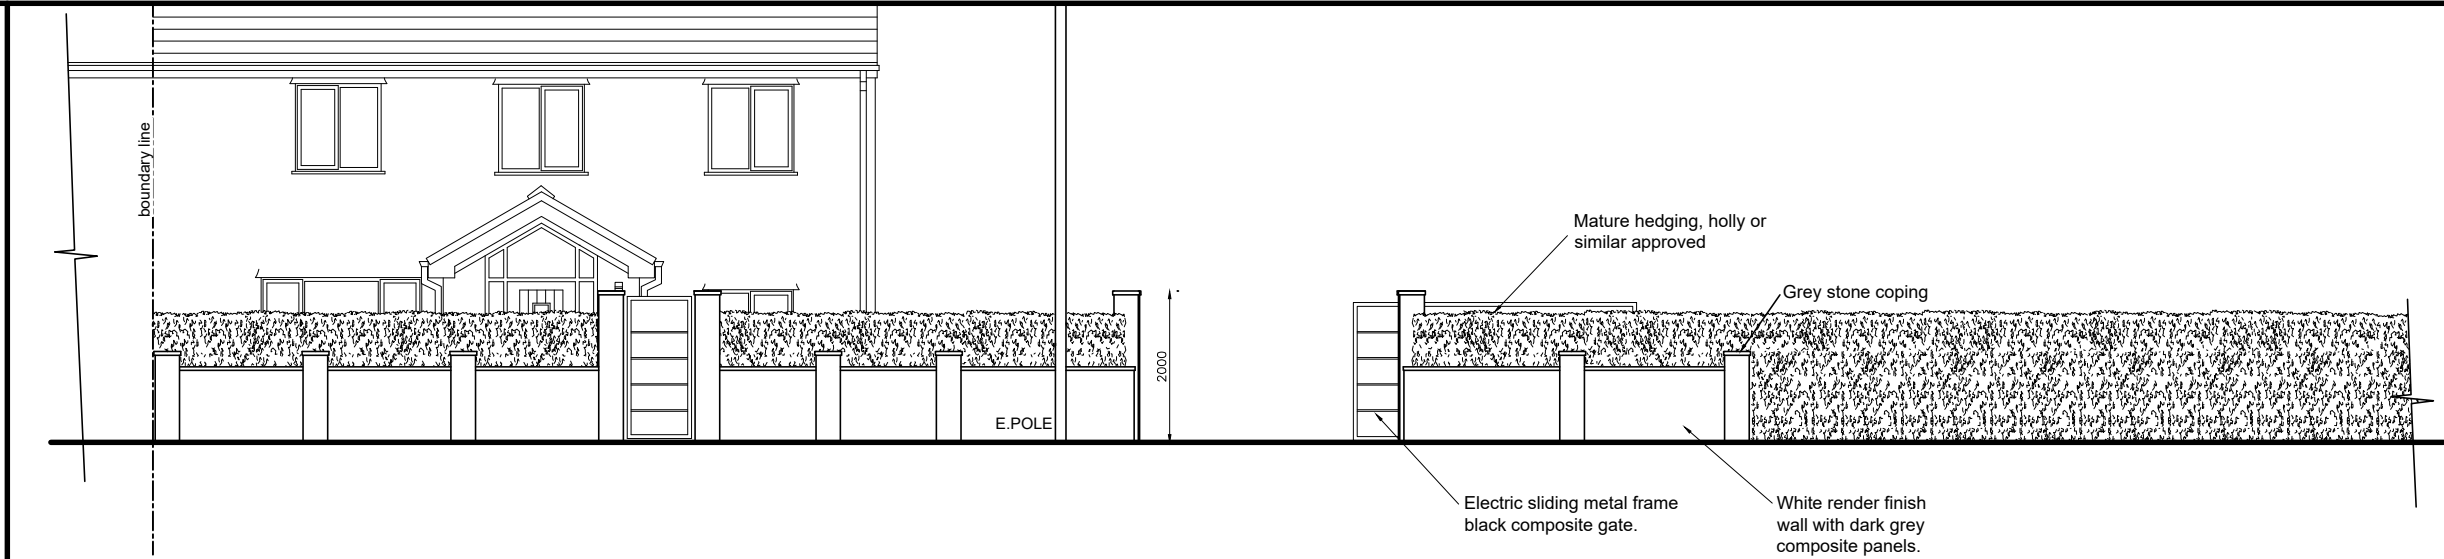


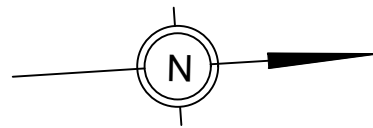

PROPOSED FRONT BOUNDARY ELEVATION

1:100 scale bar 0 1 2 3 4 5metres

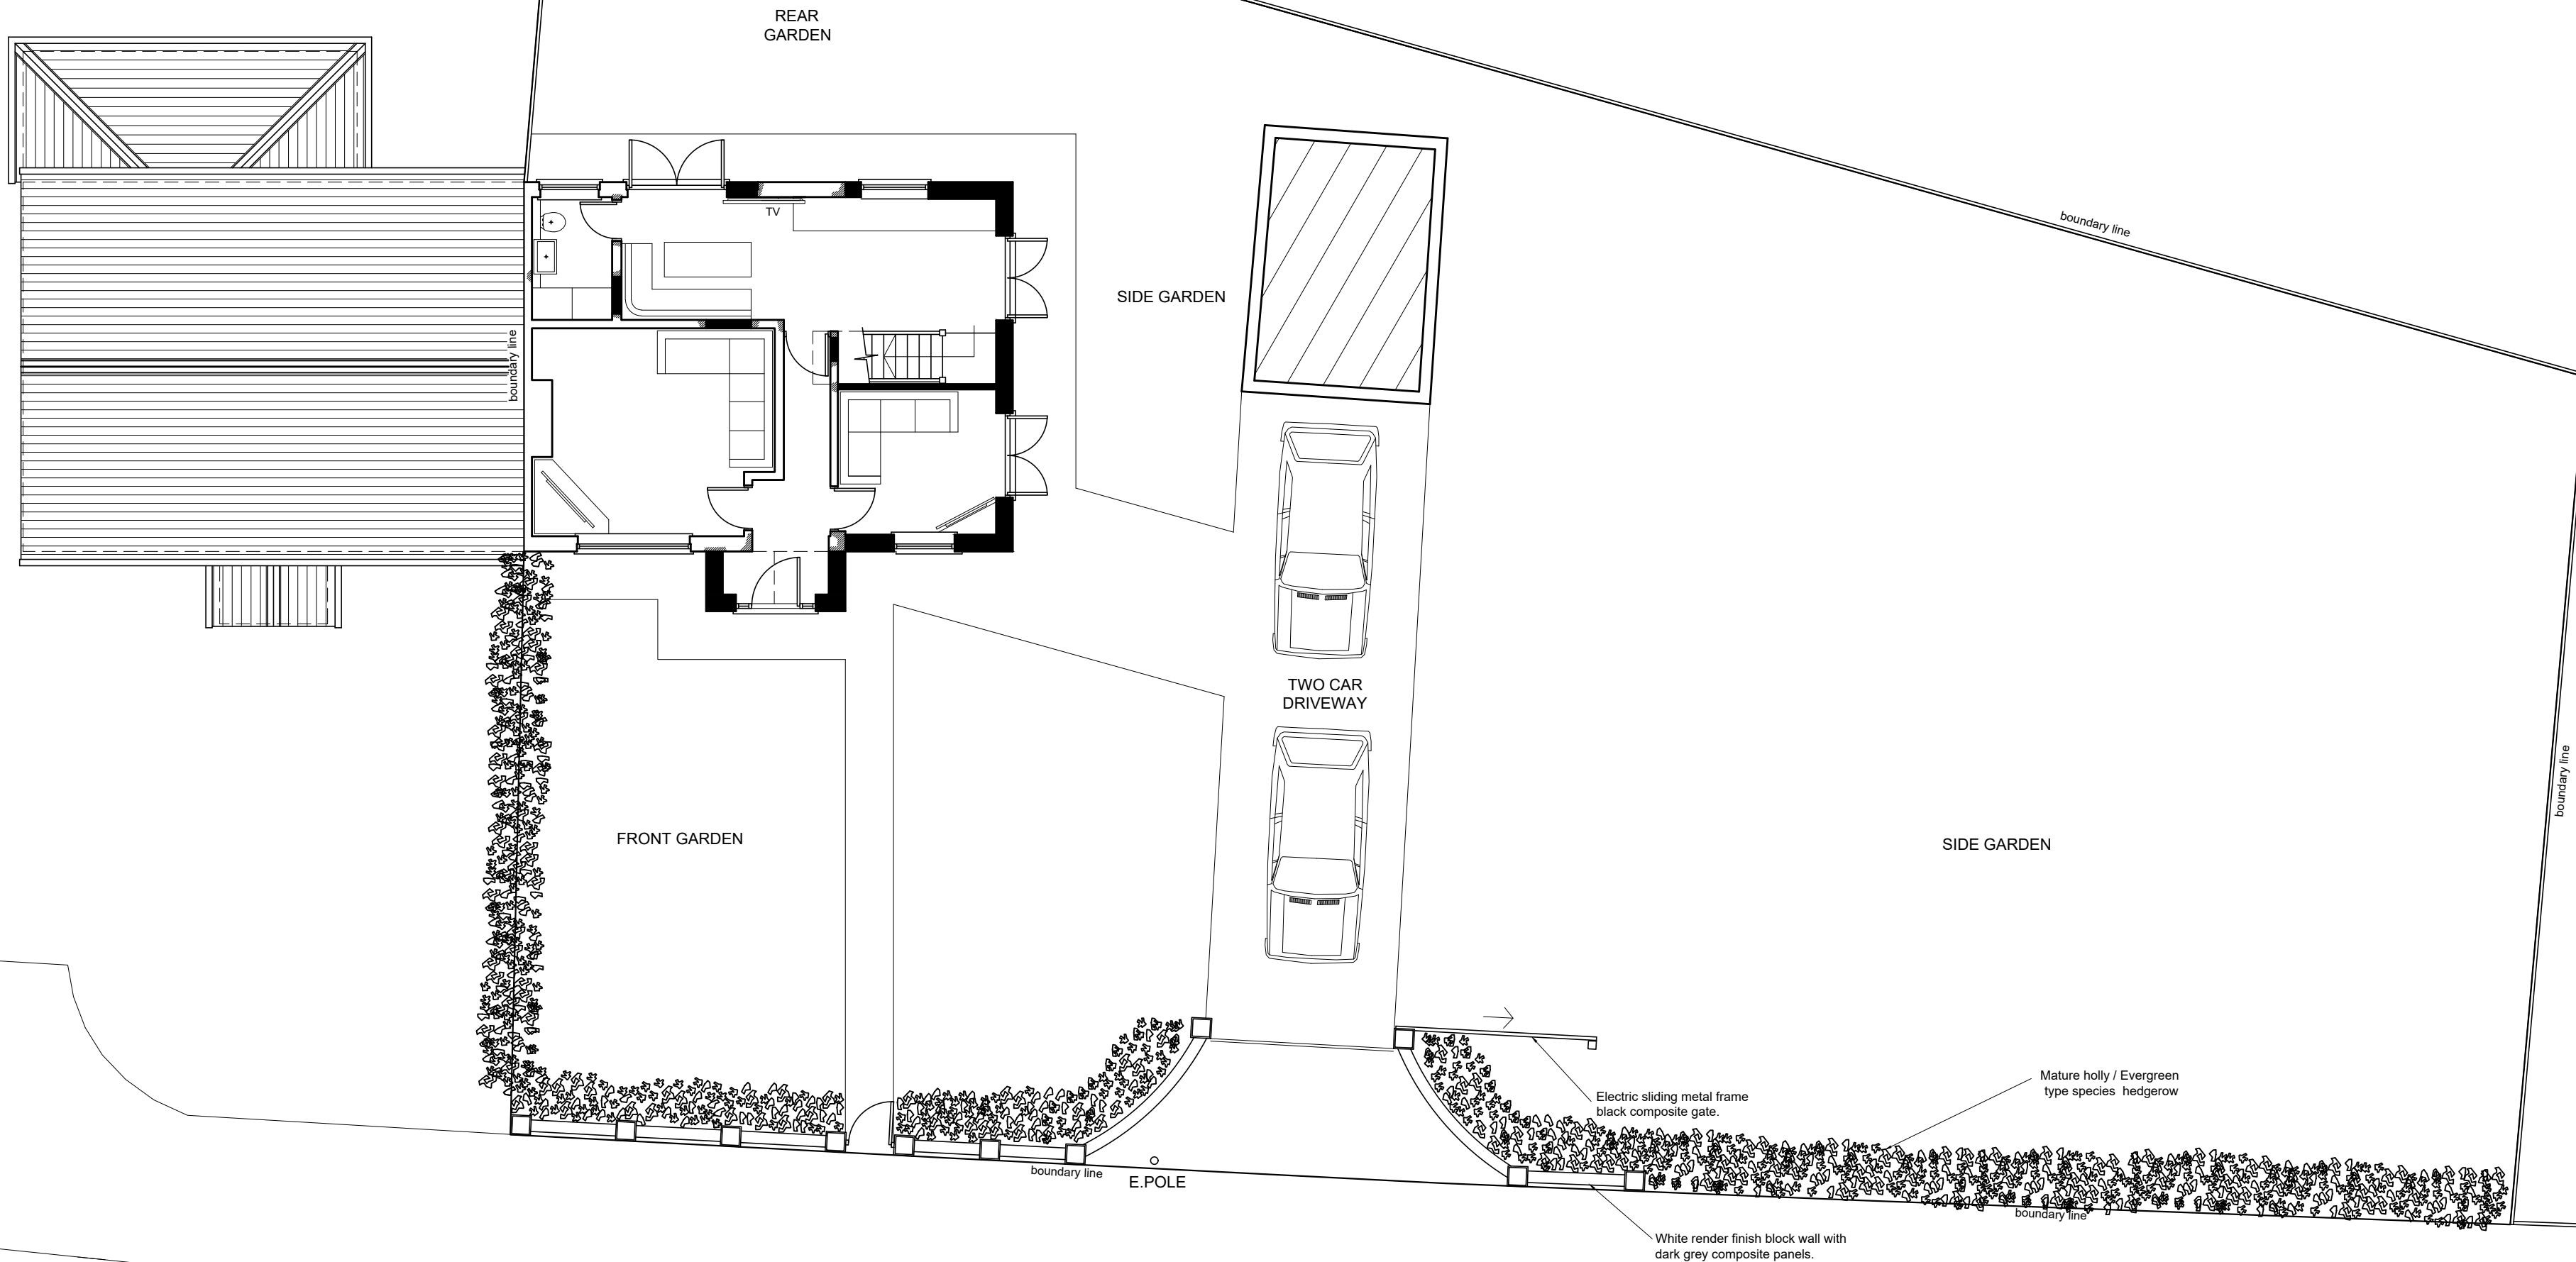

WHITEFIELD LANE

PROPOSED SITE LAYOUT PLAN

1:100 scale bar 0 1 2 3 4 5metres

REV D : Wall elevation adjusted. 08.12.2021
REV C : Proposed single storey rear extension removed 28.11.2021
Rev B: Trees & shrubbery removed 21.09.2021
Rev A: Wall elevation added 03.09.2021

R J G Architecture LTD For All Your Architectural Design Requirements Tel : 01794 418619 e-mail: rjg@rjgarchitecture.com	Project 84 Whitefield Lane Tarbock Green Liverpool	
	Design Title Proposed Site Layout Plan	Design No 01471/SK/03
	Drawn by C.S	Rev D
1. Design drawings to be prepared in accordance with the British Standard BS 1192:2011. 2. The drawing remains the property of the architect and may not be copied without prior consent.	Scale 6000 1:100	Date Nov.'21