


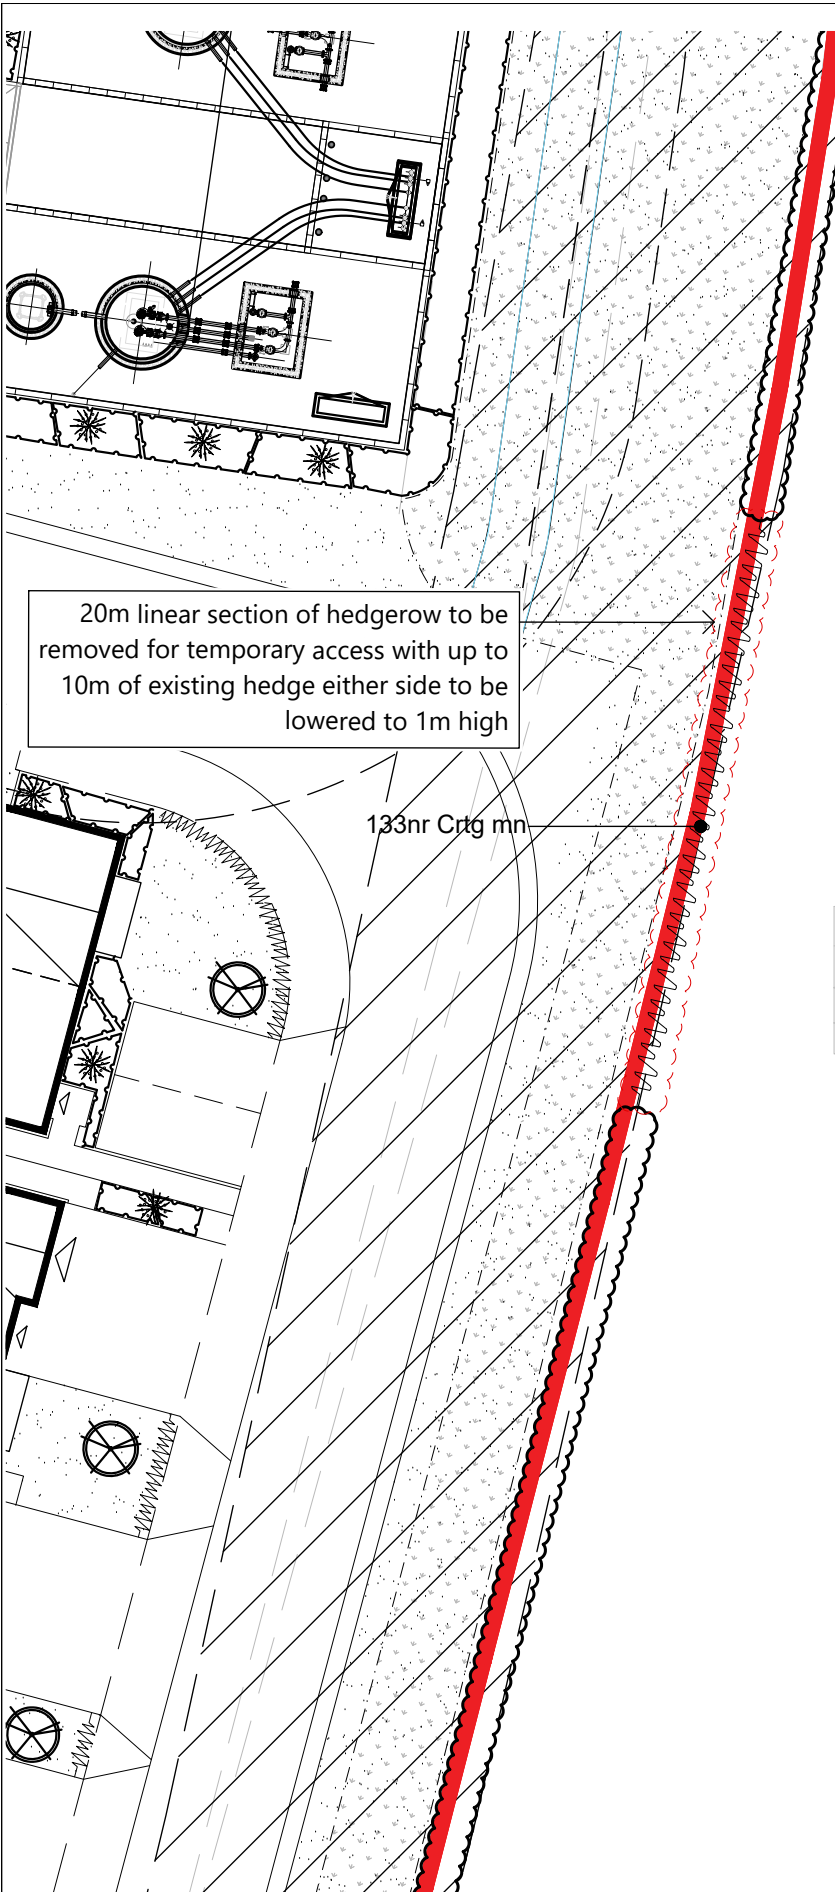

NOTES ON PLANTING

1 Topsoil: Topsoil shall be spread to min 450mm depth over planting beds and graded to fall. Topsoil should be in accordance with BS3882:2015 and where subsoil is required, to be in line with BS8601:2013.

2 Herbicide and Cultivation: Topsoil to be treated with an application of herbicide prior to planting, where necessary, strictly in accordance with the Control of Pesticides Regulations1986 (or otherwise updated/ superceded legislation), and following manufacturer's instructions by qualified staff. The topsoil shall then be cultivated to 150mm depth.

3 Transplants and Whips: Shrubs and transplants shall comply with the National Plant Specification. BR whips should be notch planted as required and healed into position. All whips to be protected by a spiral bound shrub guard secured into place with a timber stake. Hedgerow planting to be planted in a double staggered row at 300mm centres.

Application rate: 5 or 10 Ltr plastic tub for use as a dry granule on containerised stock or to be mixed with bag of hydrogel on site to form a root dipping treatment for bare root plants. As per manufacturer's recommendations.

FERTILISER - AGROBLEN TABLETS
Agroblen yellow tablets shall be incorporated 200mm deep with the backfill when pit planting or 200 mm deep into a notch. Where more than one tablet is required, they should be evenly distributed around the plant.

- 2 Nr tablets for plants up to 3 Ltrs.

- 3 Nr tablets for plants up to 5 Ltrs.
- 4 Nr tablets for plants up to 10 Ltrs.
- 5 Nr tablets for plants up to 15 Ltrs.

4 Herbicide: Spot treat with herbicide throughout the maintenance period in accordance with the manufacturer's instructions.

5 Position of Plants: Final position of trees and shrubs subject to confirmation of service location and approval of statutory undertakers.

6 Watering: Plant only into moist soil and water thoroughly to the full depth of soil immediately after planting. Water regularly through the establishment period (minimum 3 months) to prevent dehydration. The trees should be watered through the irrigation pipe to ensure that the water gets down to the rootball. These trees should be watered regularly throughout spring-summer during the first 2 years to ensure that the tree root system establish well.

Planting Schedule (Individual)										
Tree										
Nr	Code	Plant Name	Height/Spread/Grade	Girth	Age	Root	Container	Habit	Form	Density/m2
133	Crtg mn	Crataegus monogyna	100-125cm			BR				3.00 /lin. m

LOCATION PLAN



GENERAL NOTES

1. This drawing is the copyright of tpm landscape Ltd and cannot be reproduced in any form without the consent of the company.
2. This drawing is to be read in conjunction with detail landscape drawings, details and specification.
3. This drawing is to be read in conjunction with all relevant Architects', Engineer's, Specialists, Bills of Quantities and Specifications.
4. The insertion of any firm or proprietary brand on this drawing is an indication of the class or quality required and does not exclude the use of alternative materials that are equal in performance, quality and appearance, provided that they have been approved in writing by the Landscape Architect.
5. The Contractor is responsible for accurately ascertaining the position of underground services and responding to all relevant service easement requirements.
6. All dimensions are in millimetres unless stated otherwise, for the purposes of construction this drawing must not be scaled and only written dimensions used. Written and scaled dimensions to be checked on site, any discrepancies reported prior to work commencing. IF IN DOUBT PLEASE ASK.
7. All work and materials are to be in accordance with the relevant British Standards and Code of Practice.
8. All Proprietary products are to be used strictly in accordance with the manufacturer's instructions and details.

LEGEND

 **Proposed Native Hedge**
Hedge to be planted at 100-125cm bareroot stock, as a double staggered row at 300 centres to the site boundaries

Client
Miller Homes

Project
Higher Road, Halewood

Description
Planting Plan - Replacement Hedgerow Proposals

Status
For Approval

Scale @ A1
1:250

Drawn
GBS

Checked
DC

Date
03.11.22

Job number
3215

Drawing number
206

Revision
A

REVISION NOTES

Rev	By	Description	Date
A	DC	Updated as per client comments on 20.12.22	20.12.22