

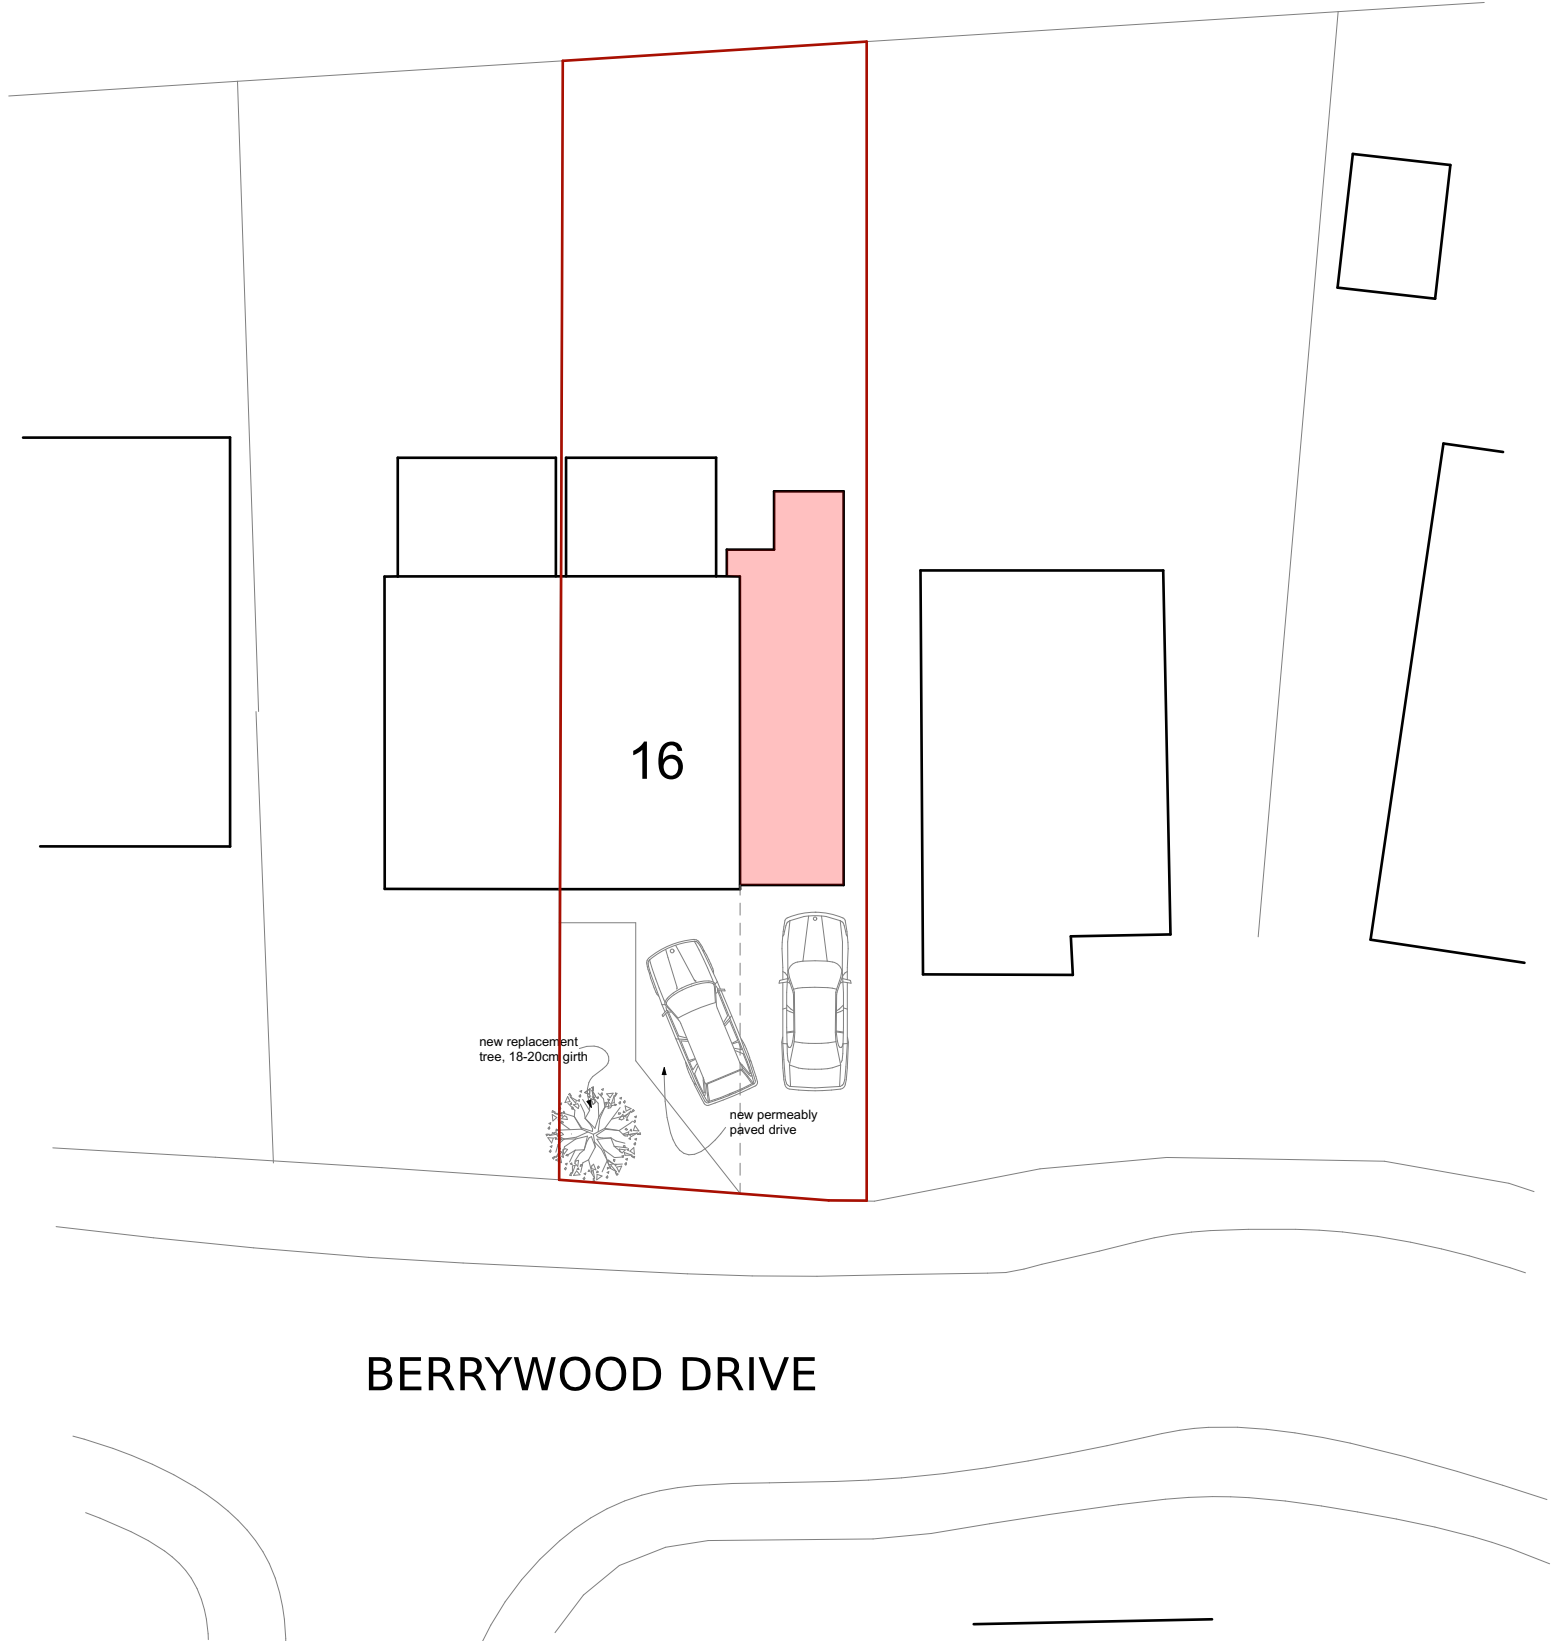


DO NOT SCALE FROM THIS DRAWING
(except for planning purposes only)
Use written dimensions only, if in doubt ASK
This drawing is protected under the copyright of 3D.G design

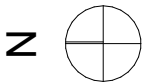

BERRYWOOD DRIVE

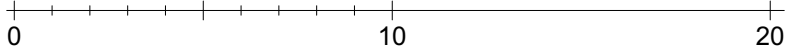

A	Replacement tree added	27.03.23
Rev	Description	Date
Project: 16 Berrywood Drive, Whiston. L35 3UQ		
Status: Planning Application		
Client: Mr & Mrs D Bamber		
Drawing Title: Site - Block Plan		
Project No: 010-808		
Drg No: 03	Rev: A	3D.Gdesign architectural consultants 13 Leyland House Lancashire Business Park Centurion Way Leyland Lancashire PR26 6TY t: 01772 367 150 e: studio@3dgdesign.co.uk w: www.3dgdesign.co.uk
Scale: 1-200 @ A3		