

# SAMstudio

Sustainable Architecture Matters

DWG No.

Notes:

Copyright: All rights reserved. This drawing must not be reproduced without permission from S.A.M. Do not scale off this drawing. All dimensions are to be checked on site by contractor / sub contractor. Any discrepancies to be reported to S.A.M.




Revision notesDateBy

# SAMstudio

Sustainable Architecture Matters

46a Norfolk Street  
Baltic Triangle  
L1 0BS  
Phone: 07414802022  
Email: samcanavan1@hotmail.com

|                                |    |       |                  |          |    |
|--------------------------------|----|-------|------------------|----------|----|
| Client                         |    |       | Drawing Title    |          |    |
| HALEWOOD                       |    |       | PROPOSED<br>PLAN |          |    |
| Project Title<br><br>EXTENSION |    |       | Drawn            | Date     |    |
|                                |    |       | SC               | 12.07.21 |    |
|                                |    |       | Checked          | Date     |    |
|                                |    |       | SC               | 12.07.21 |    |
| DWG No.                        | 6a | Scale |                  | Revision | 6c |

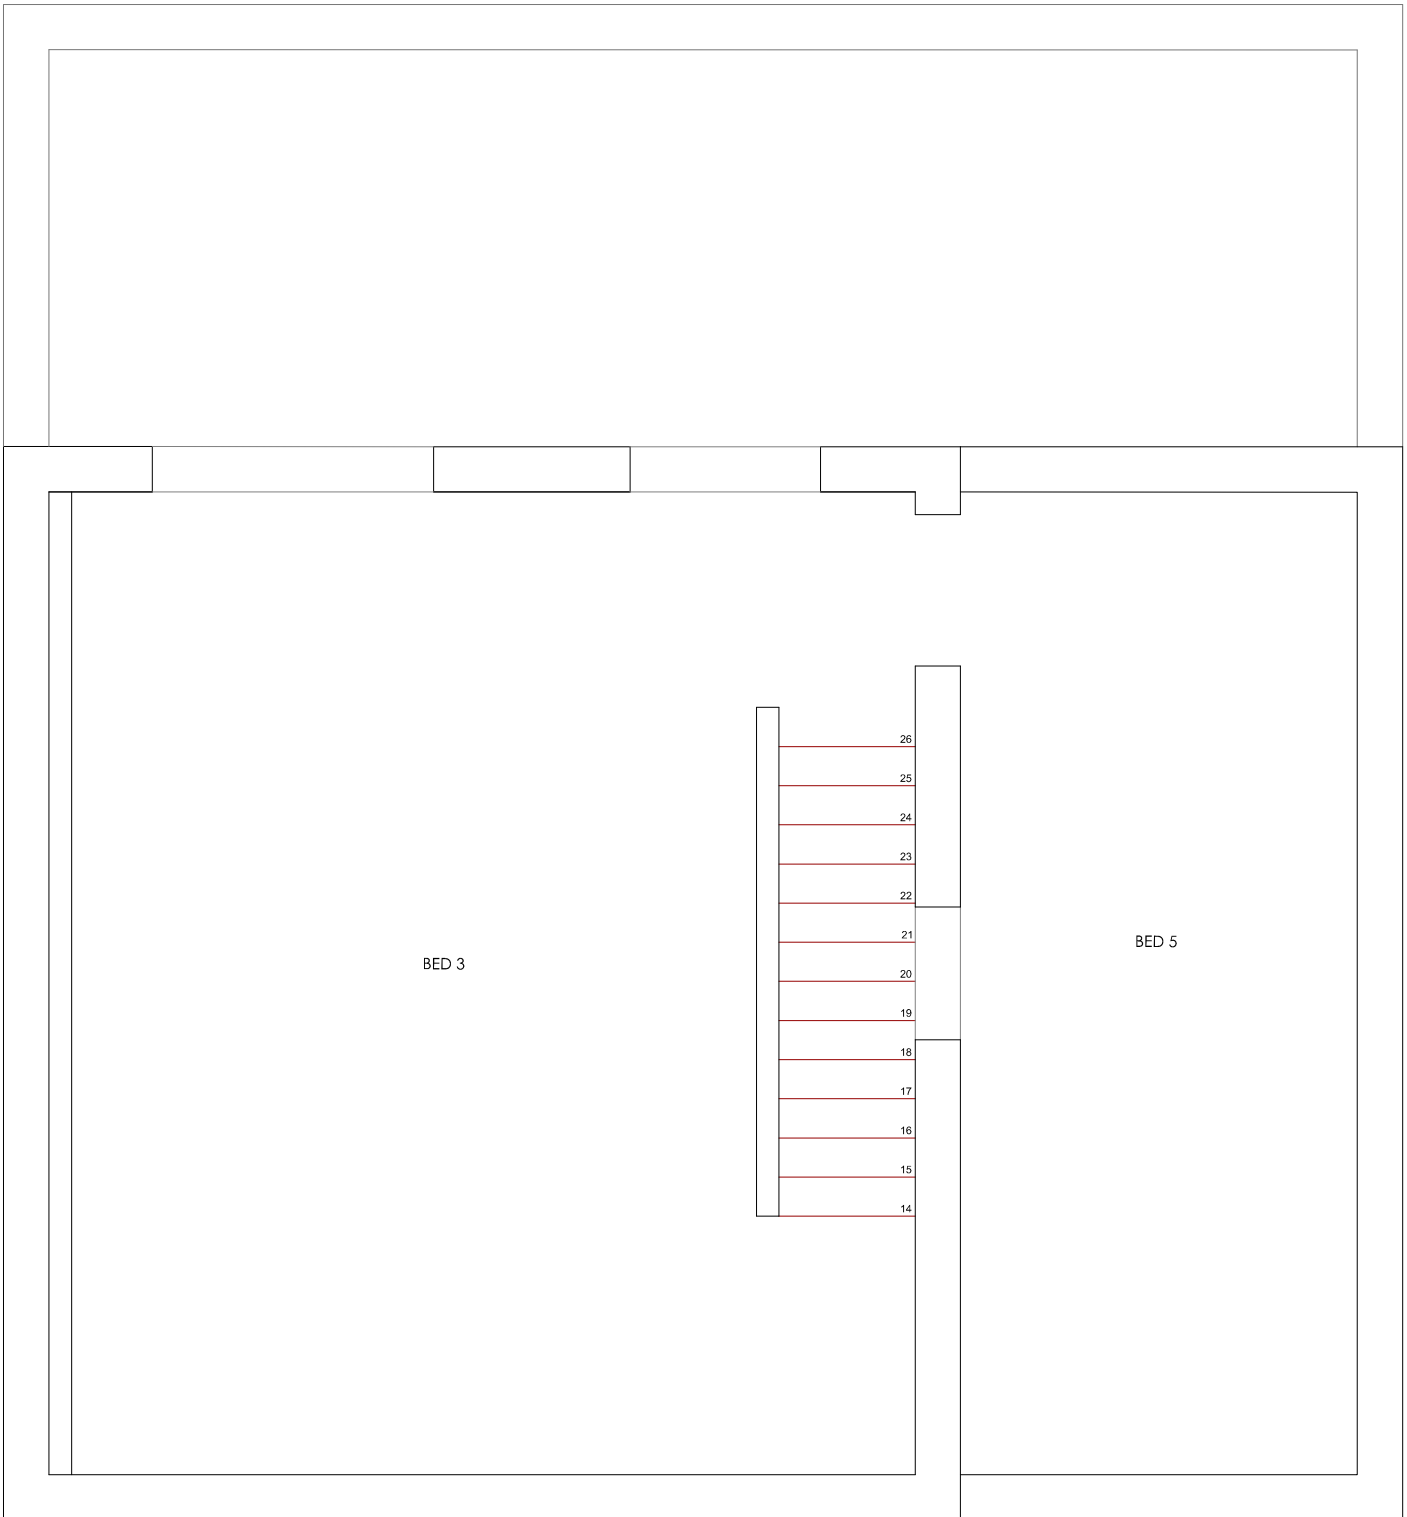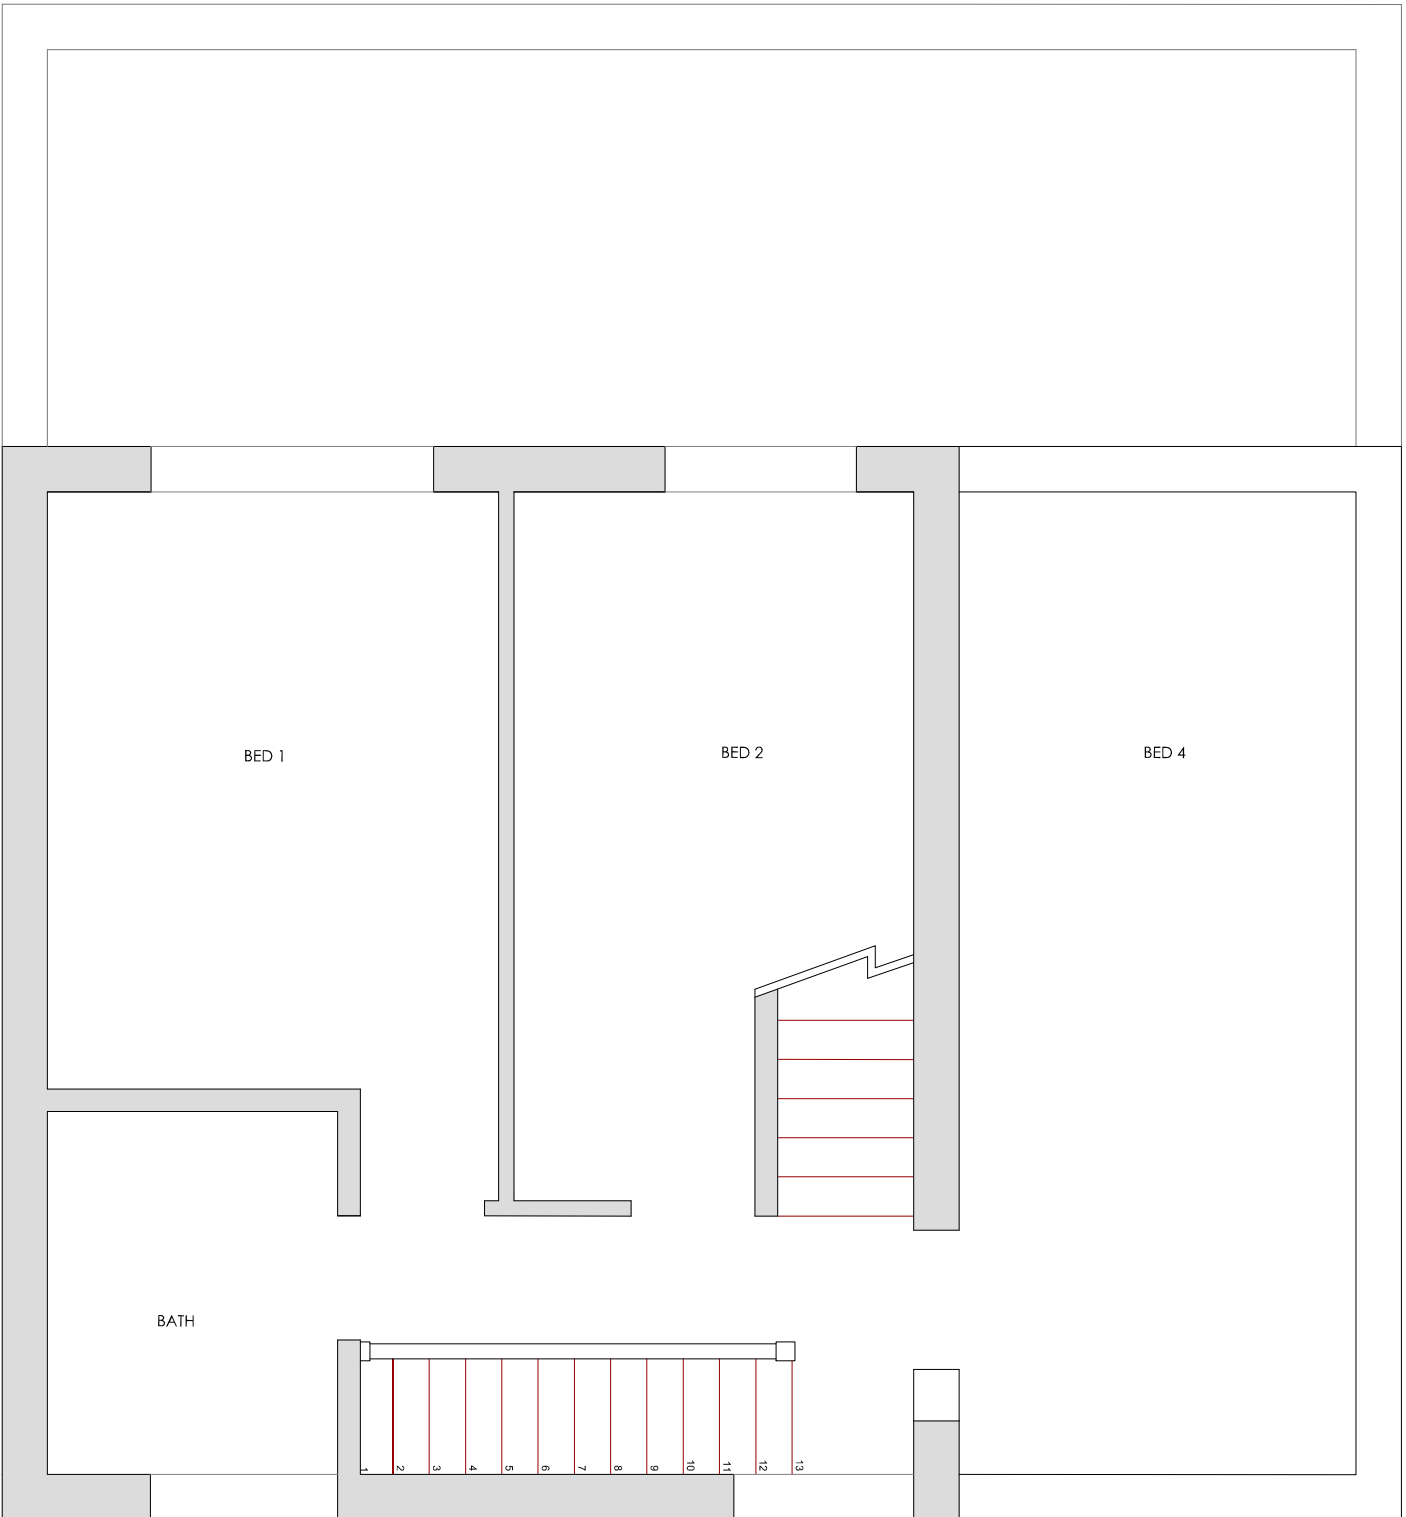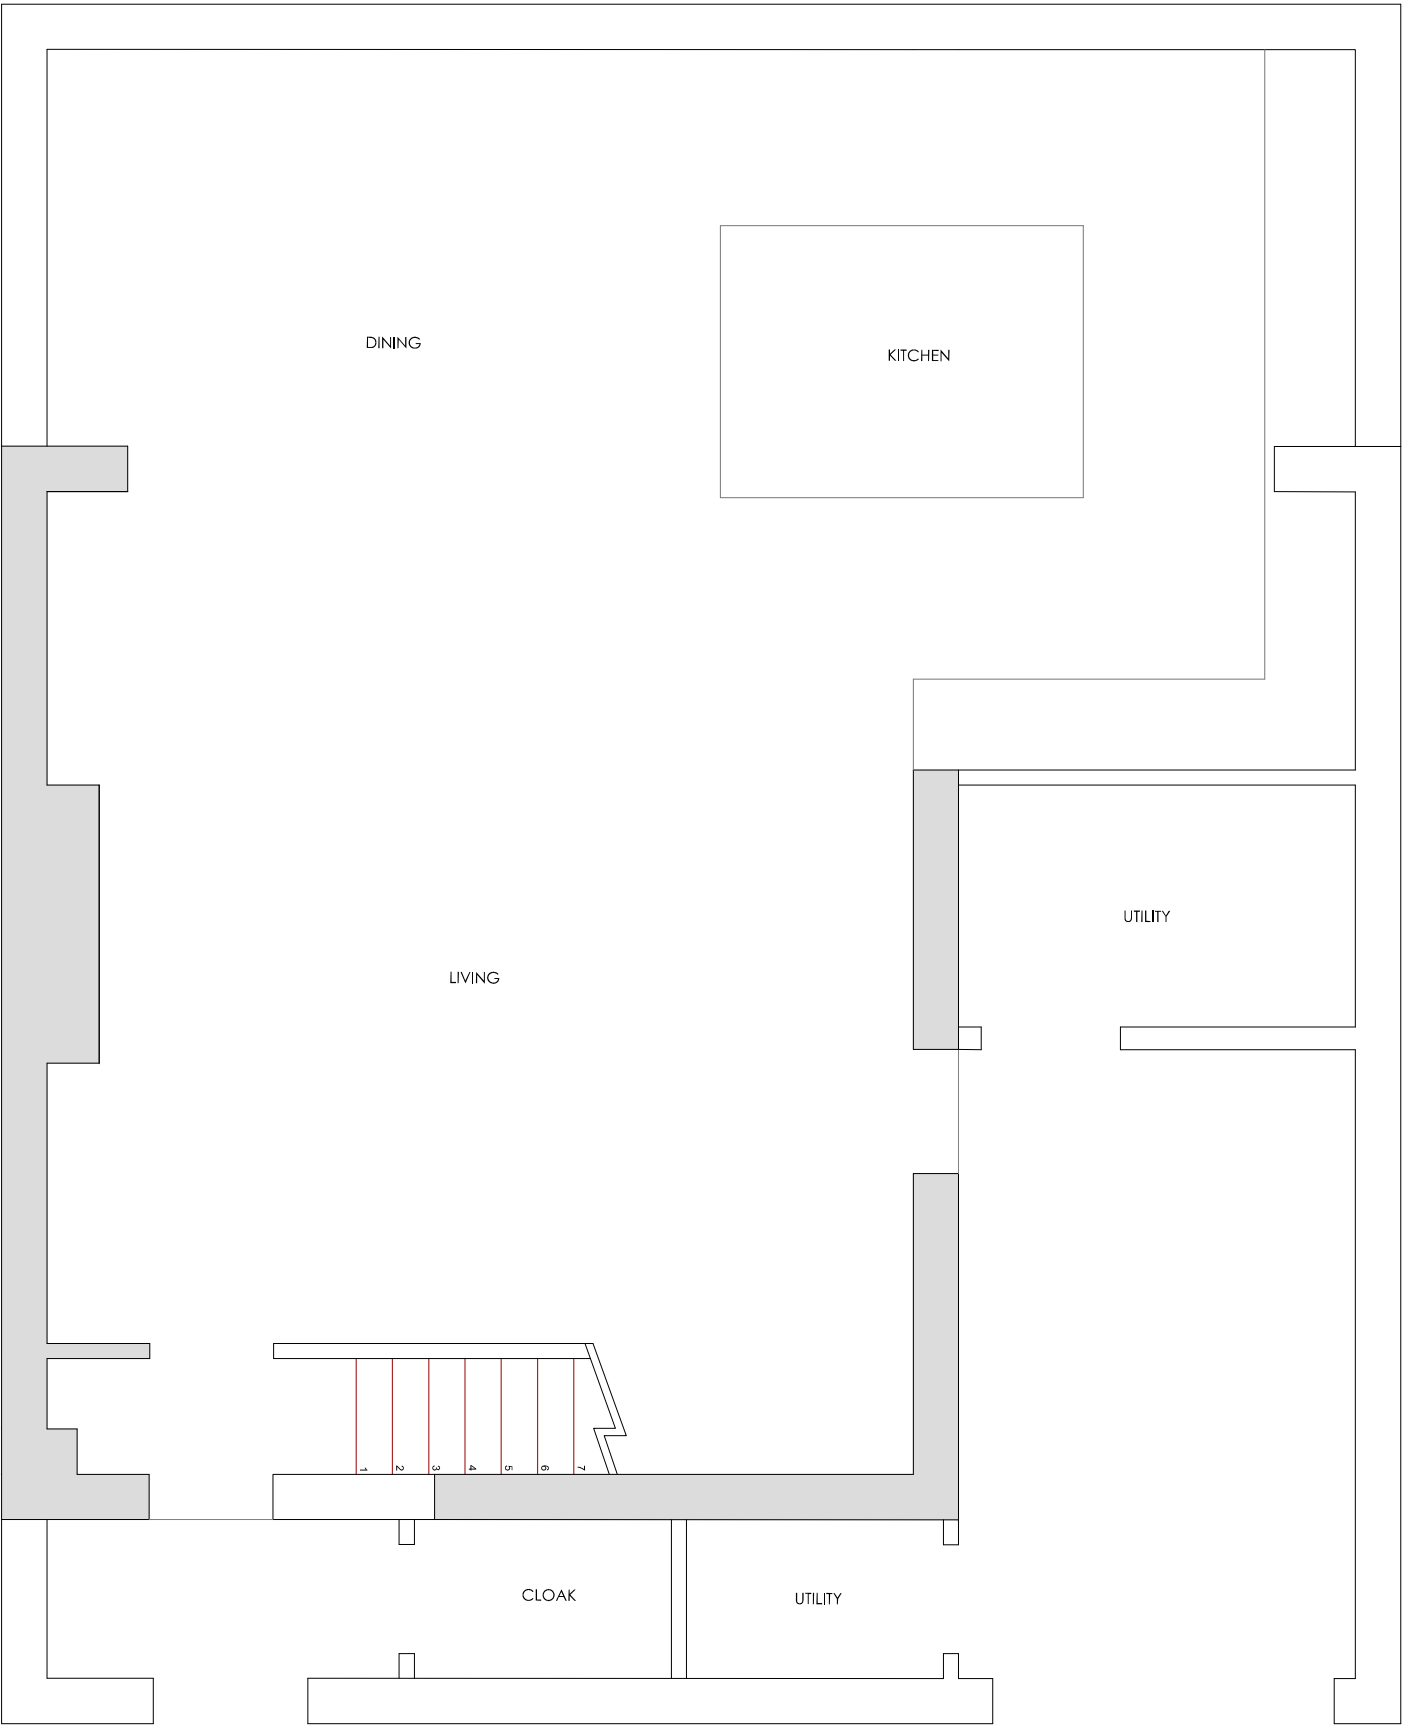

A1