


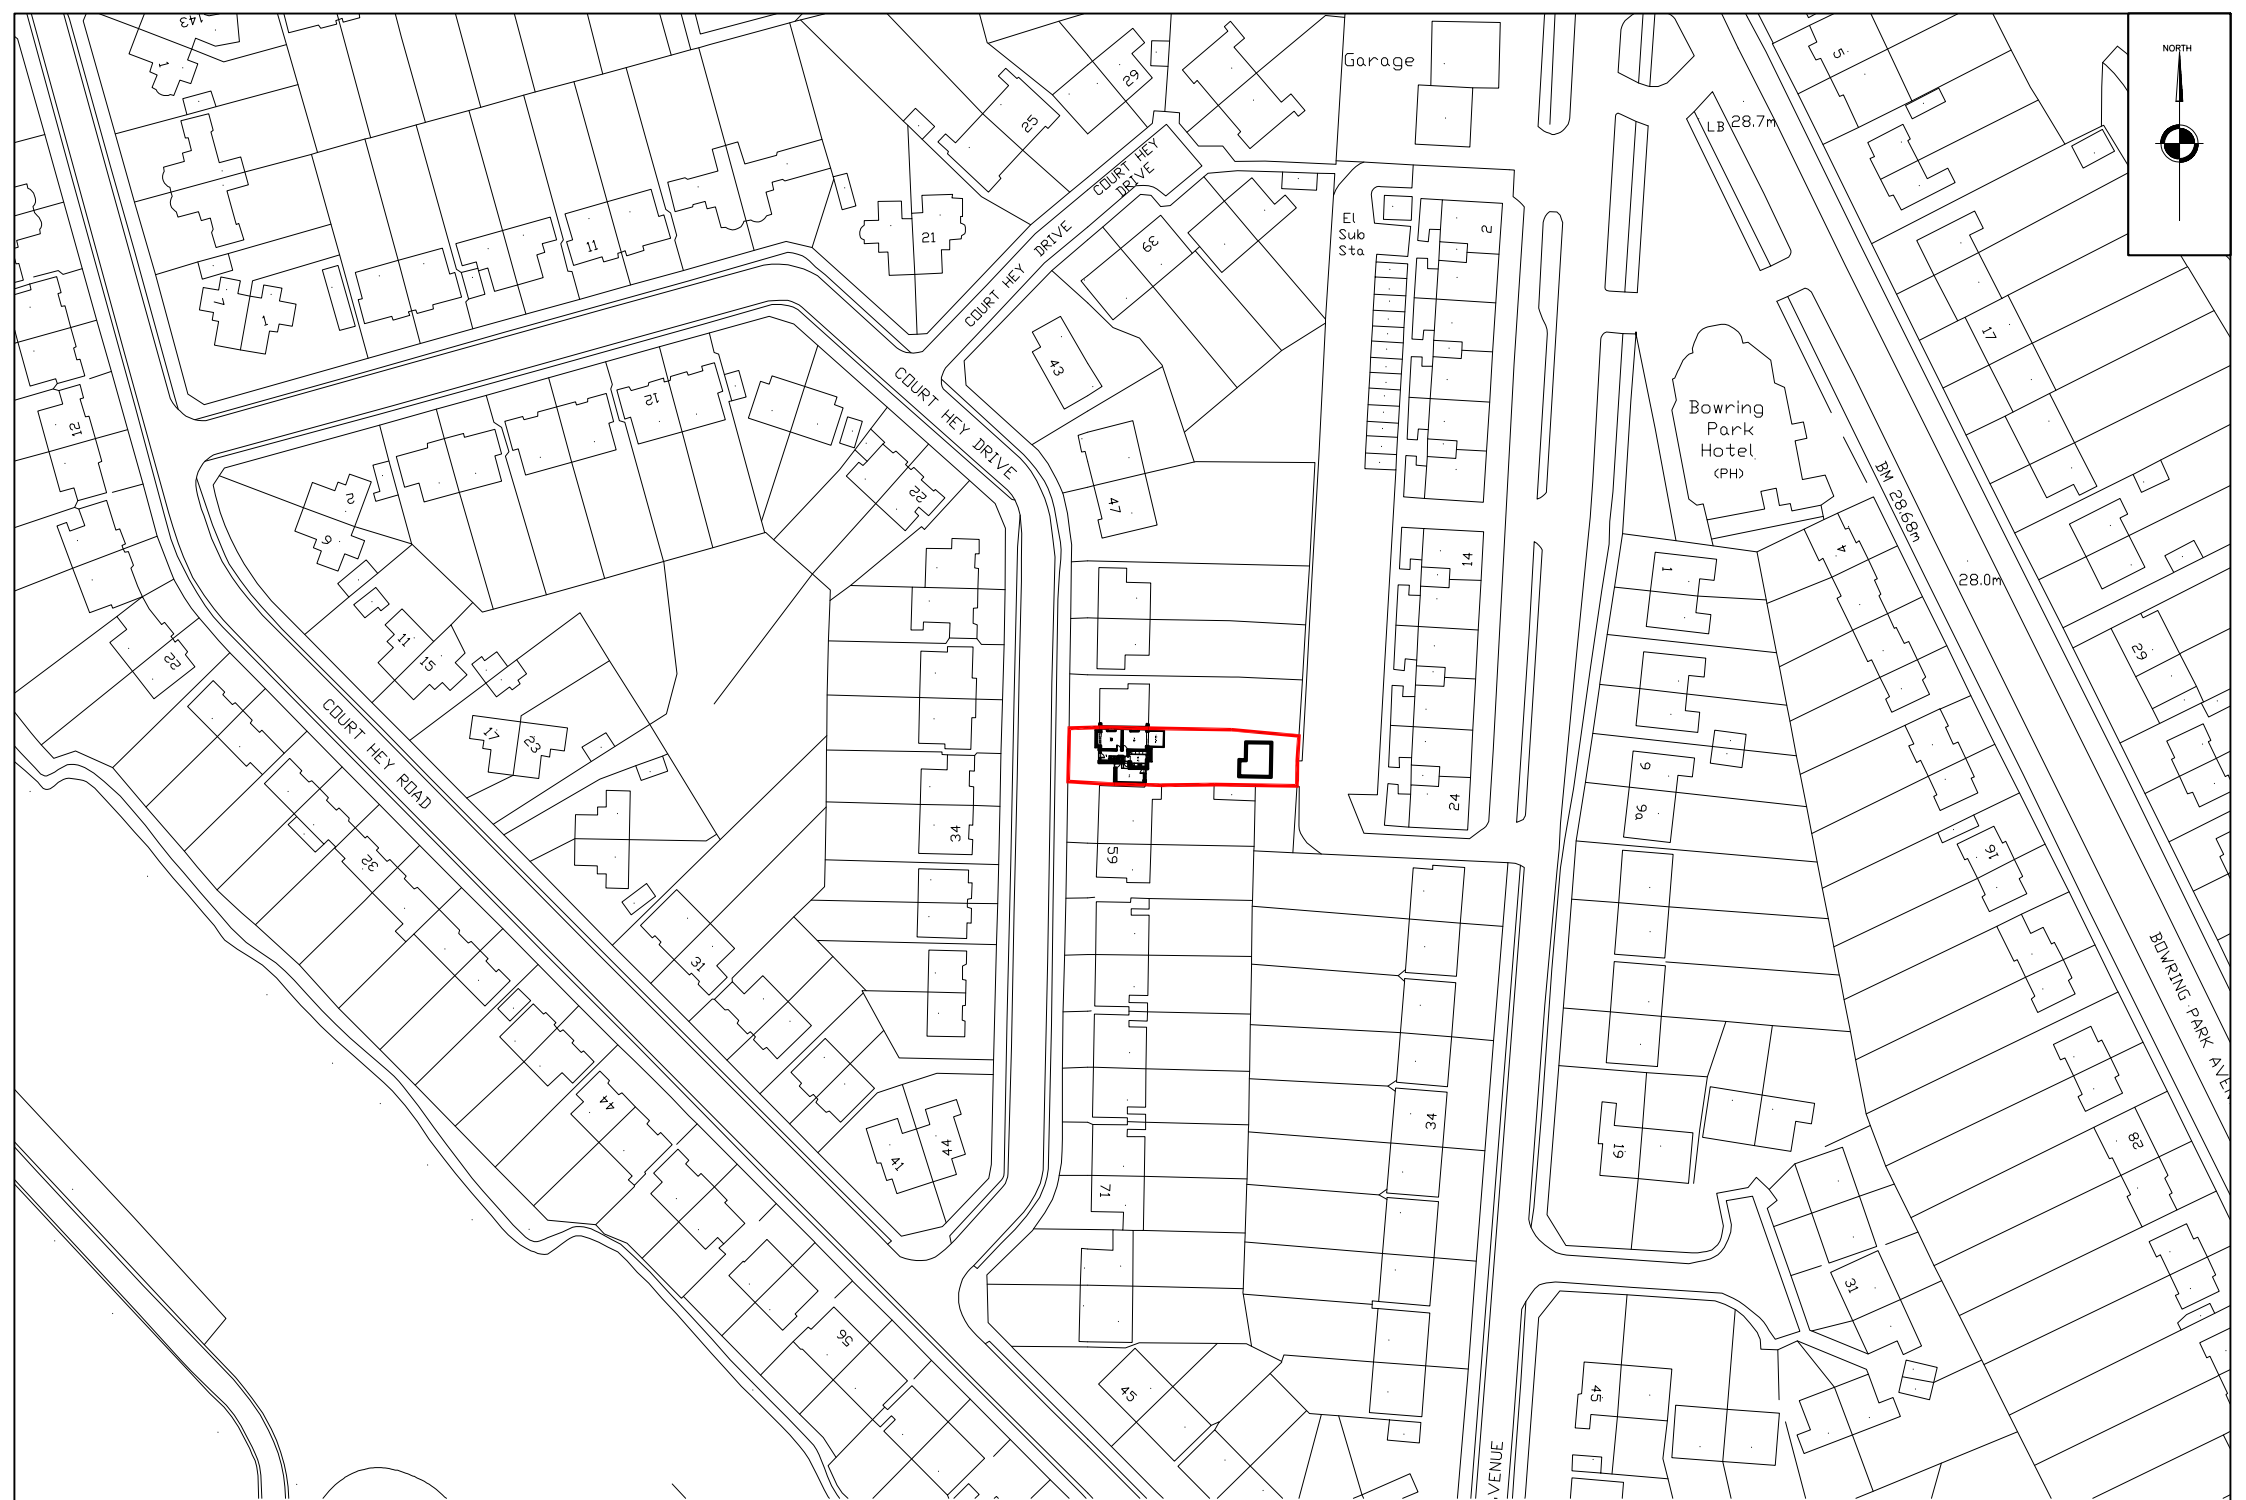

Location Plan - Scale 1:1250