
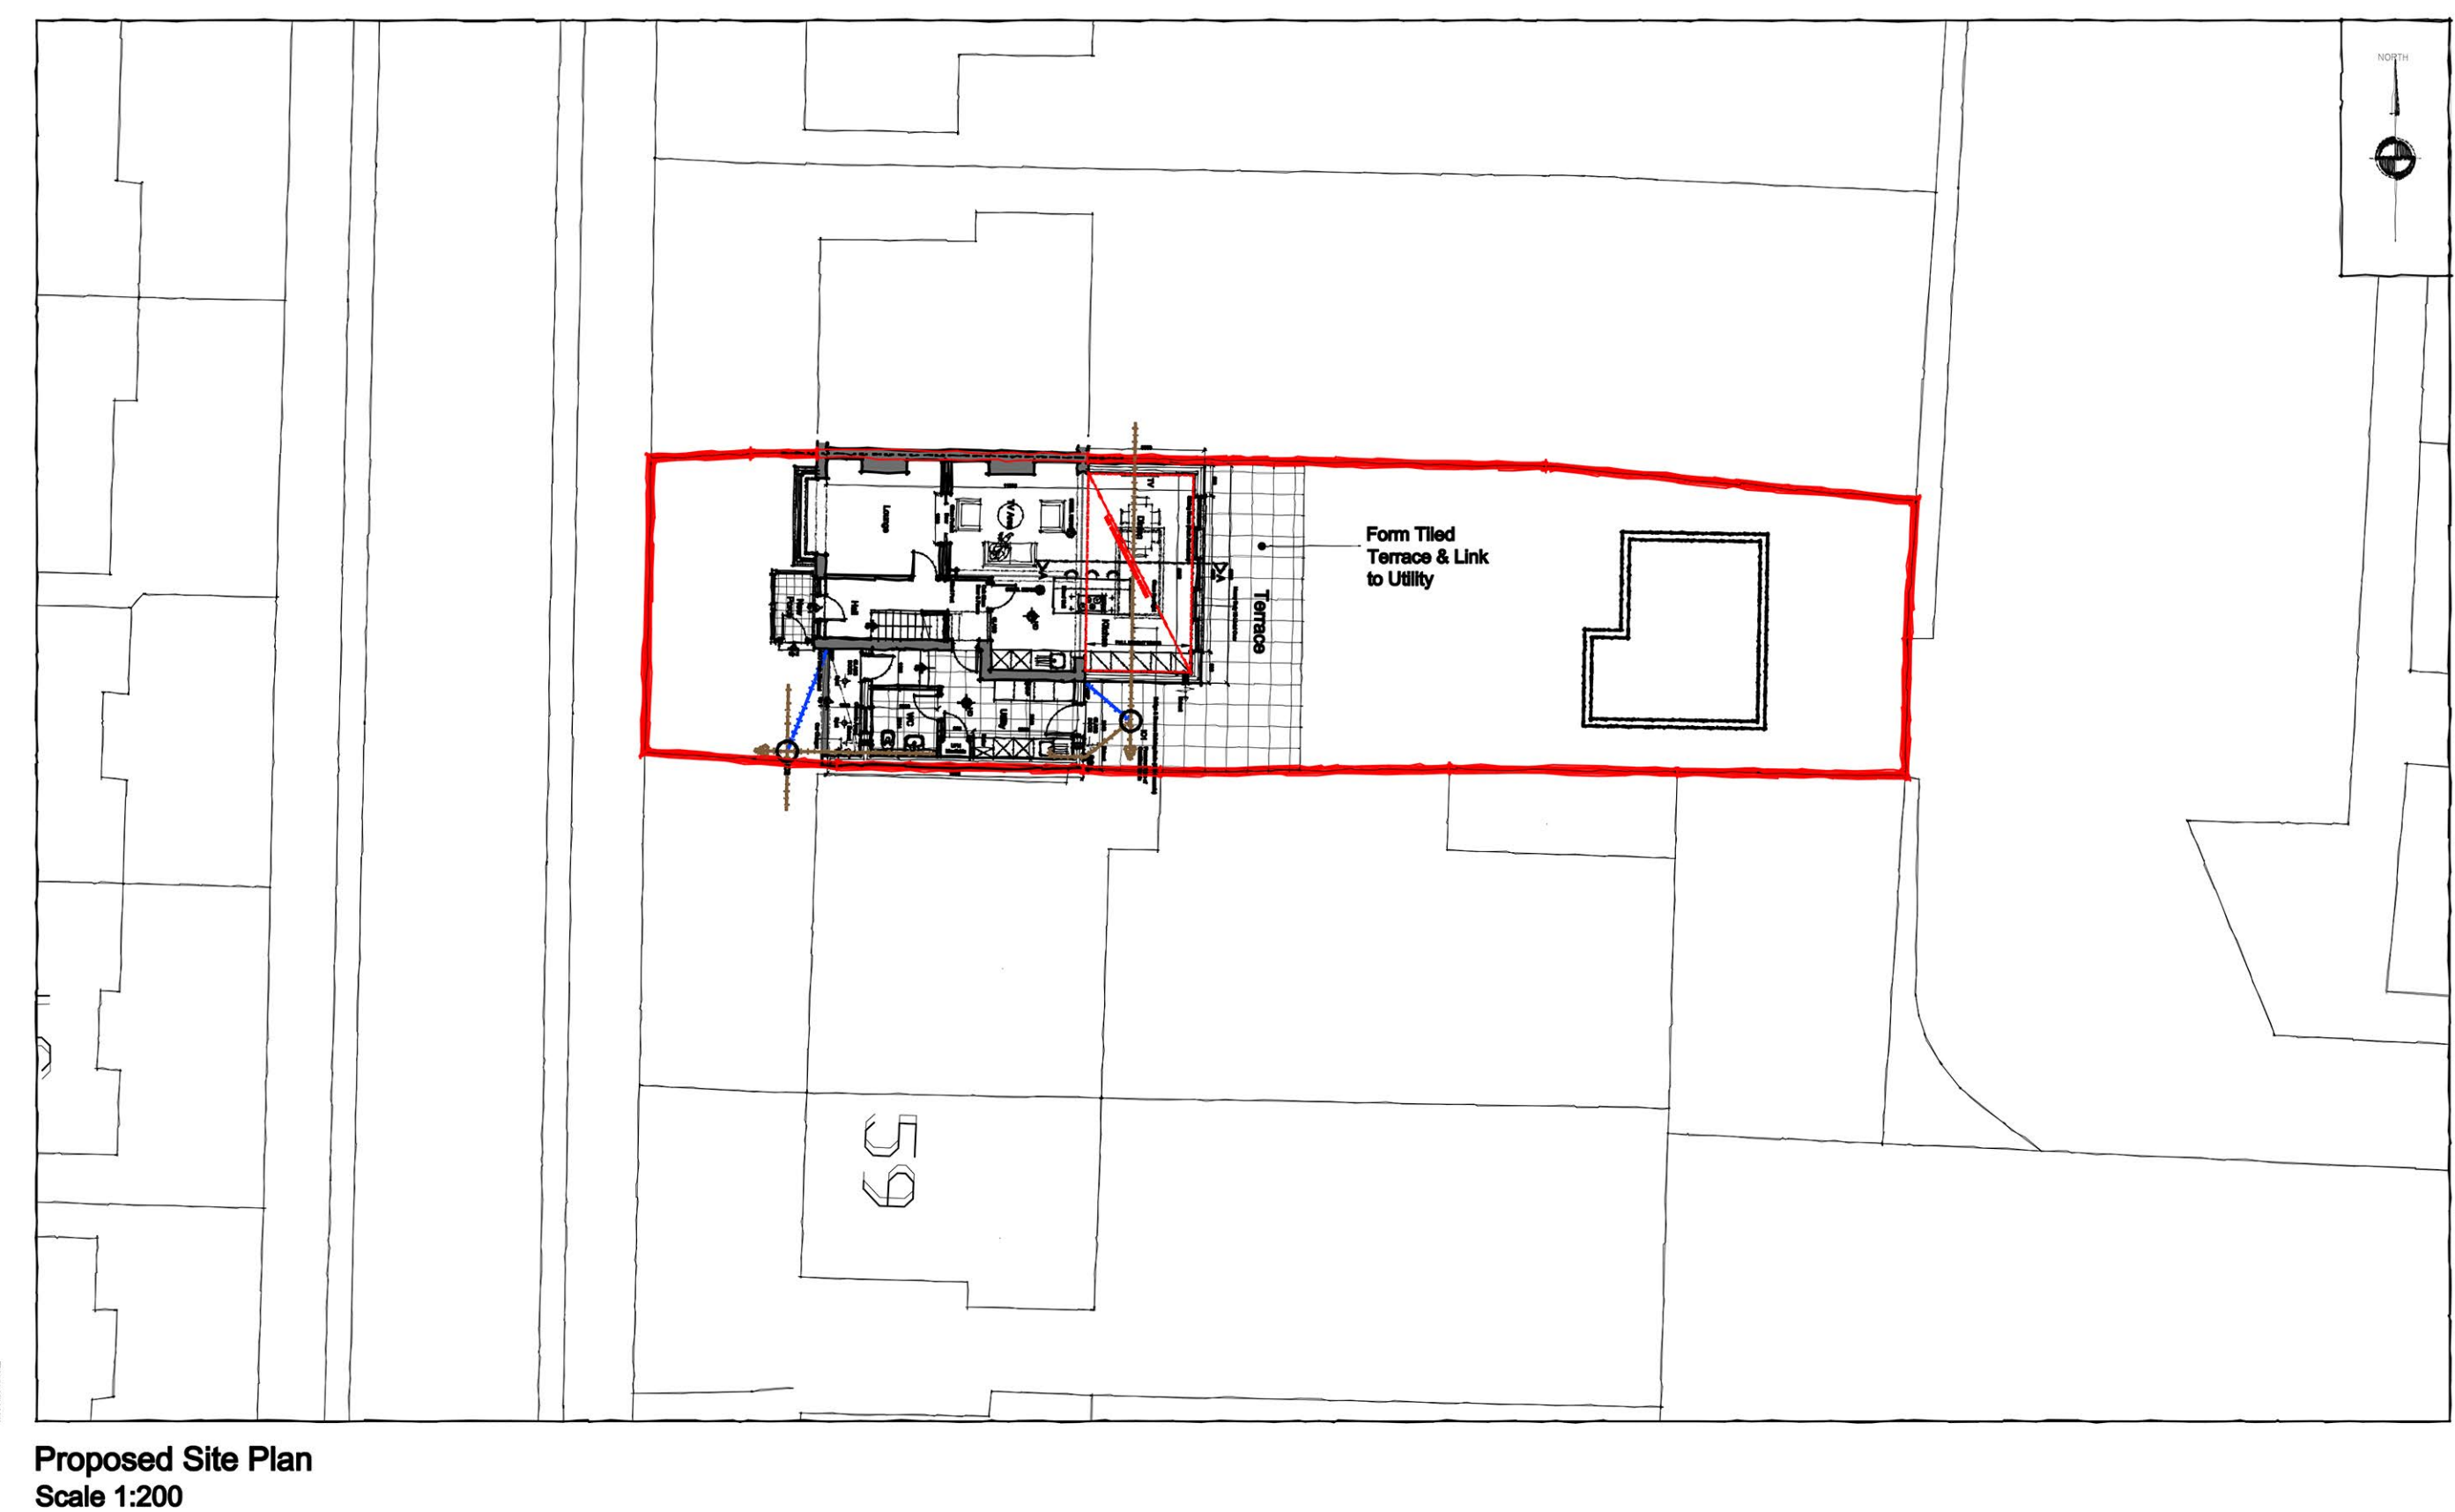
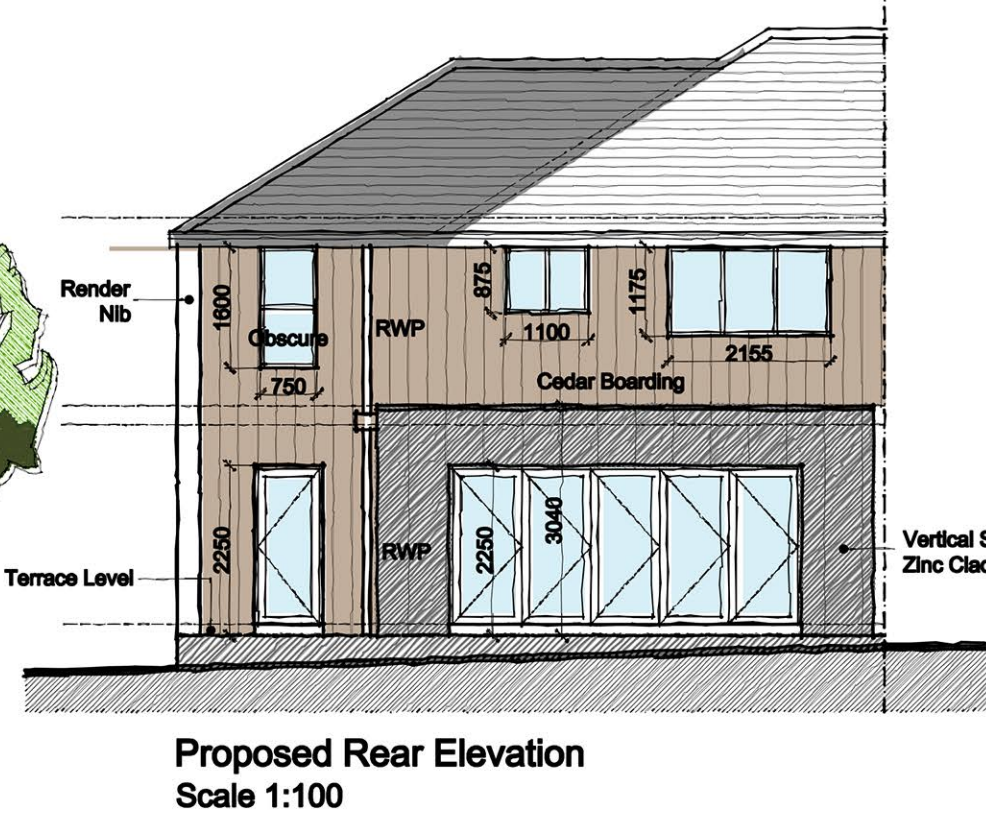
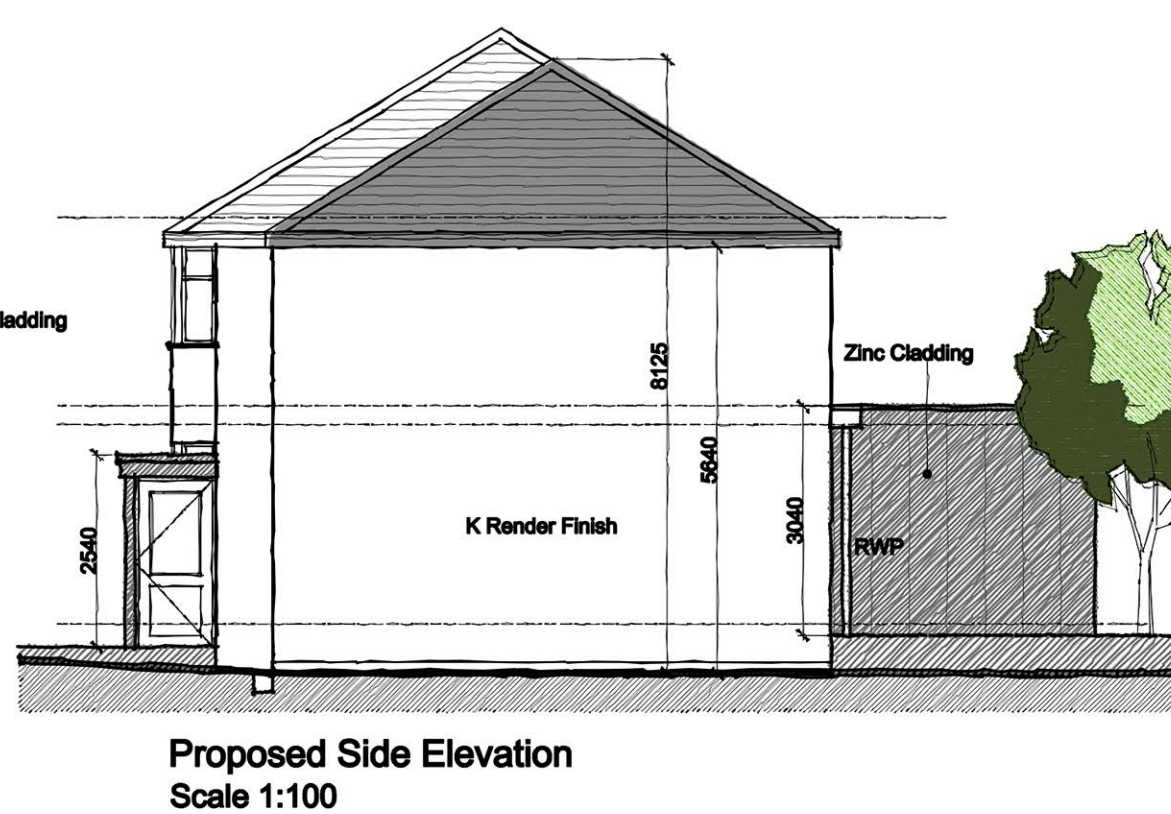
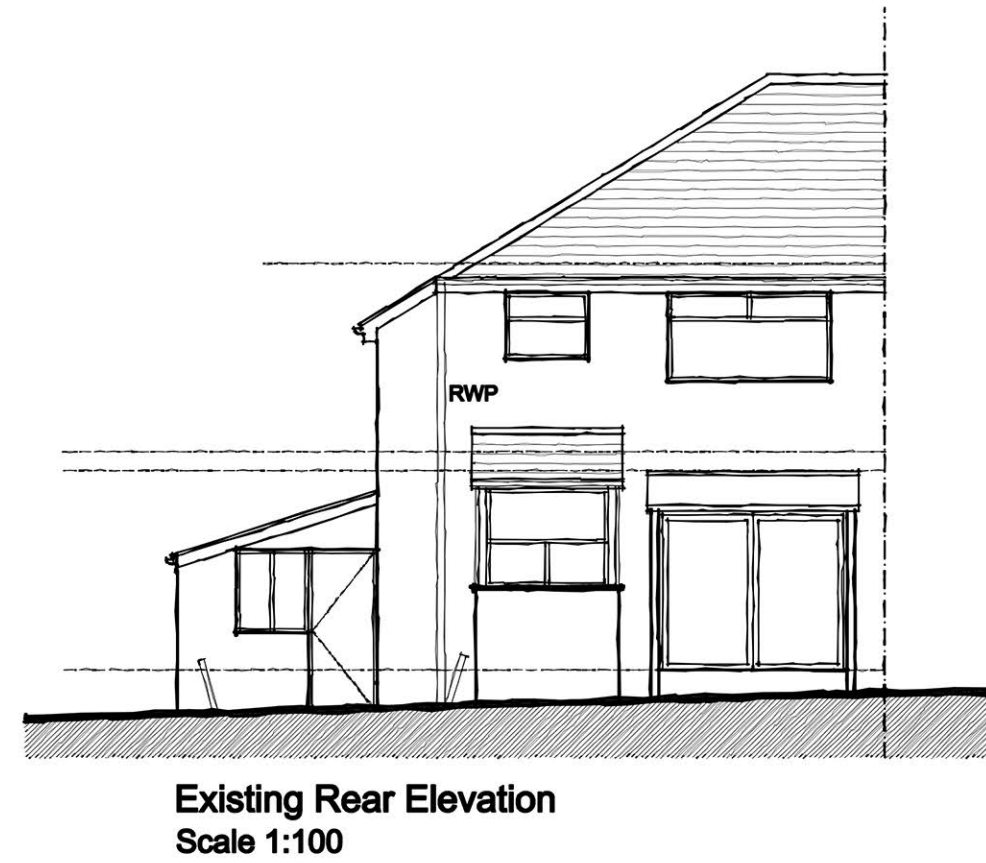
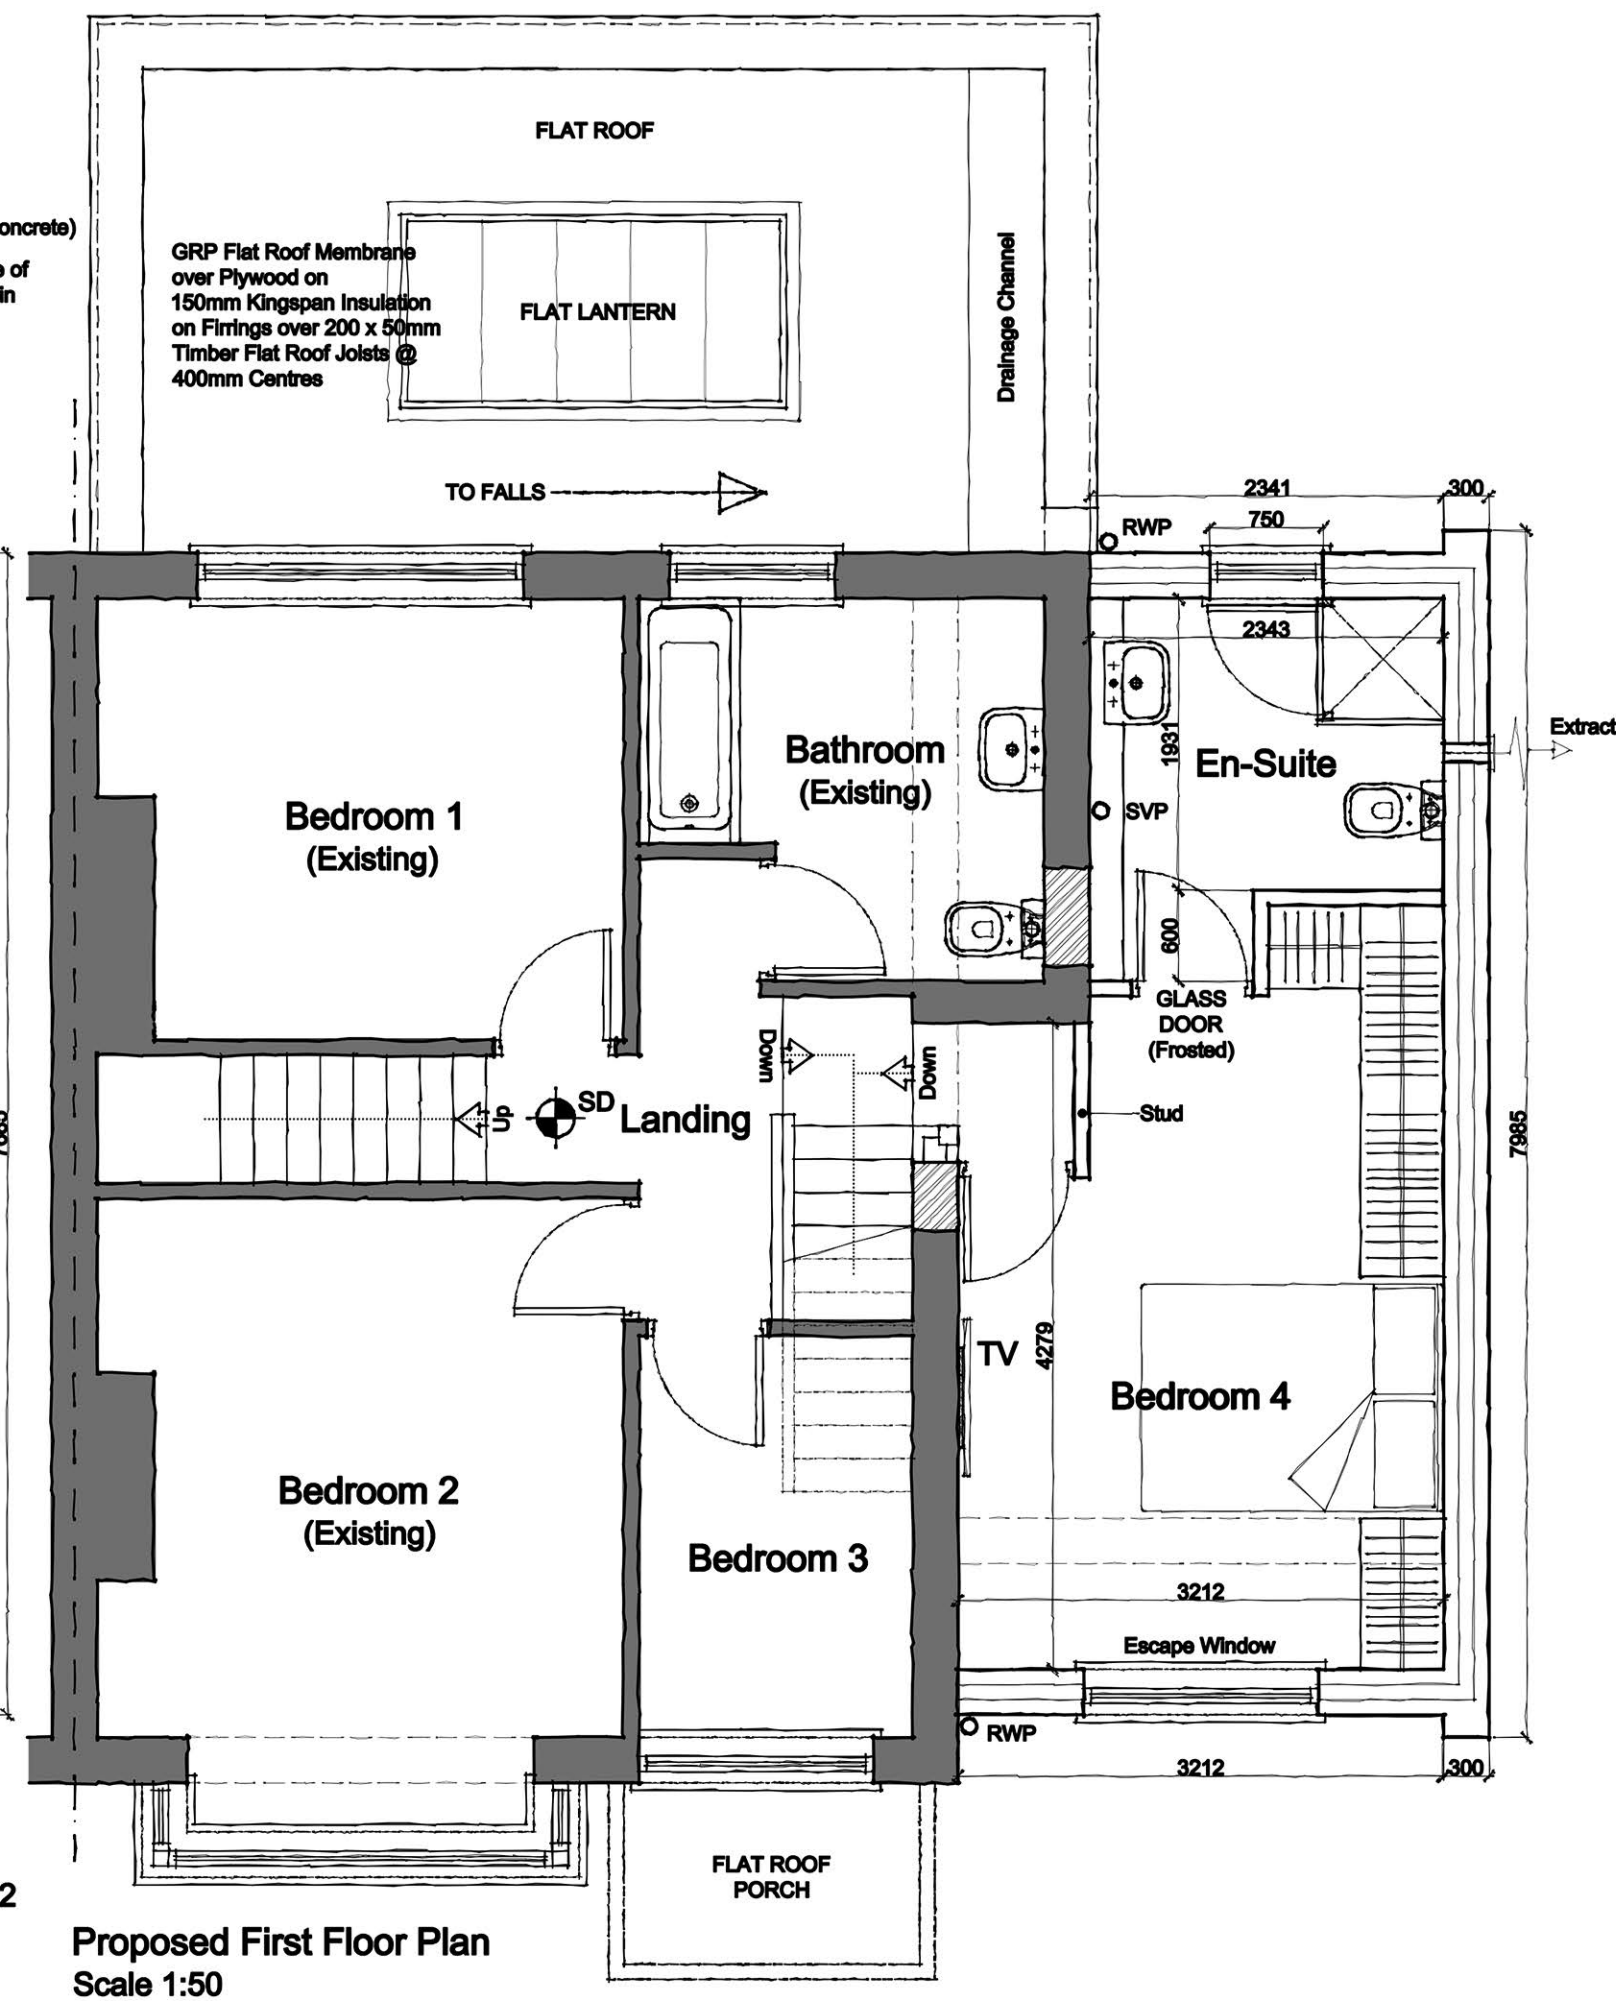
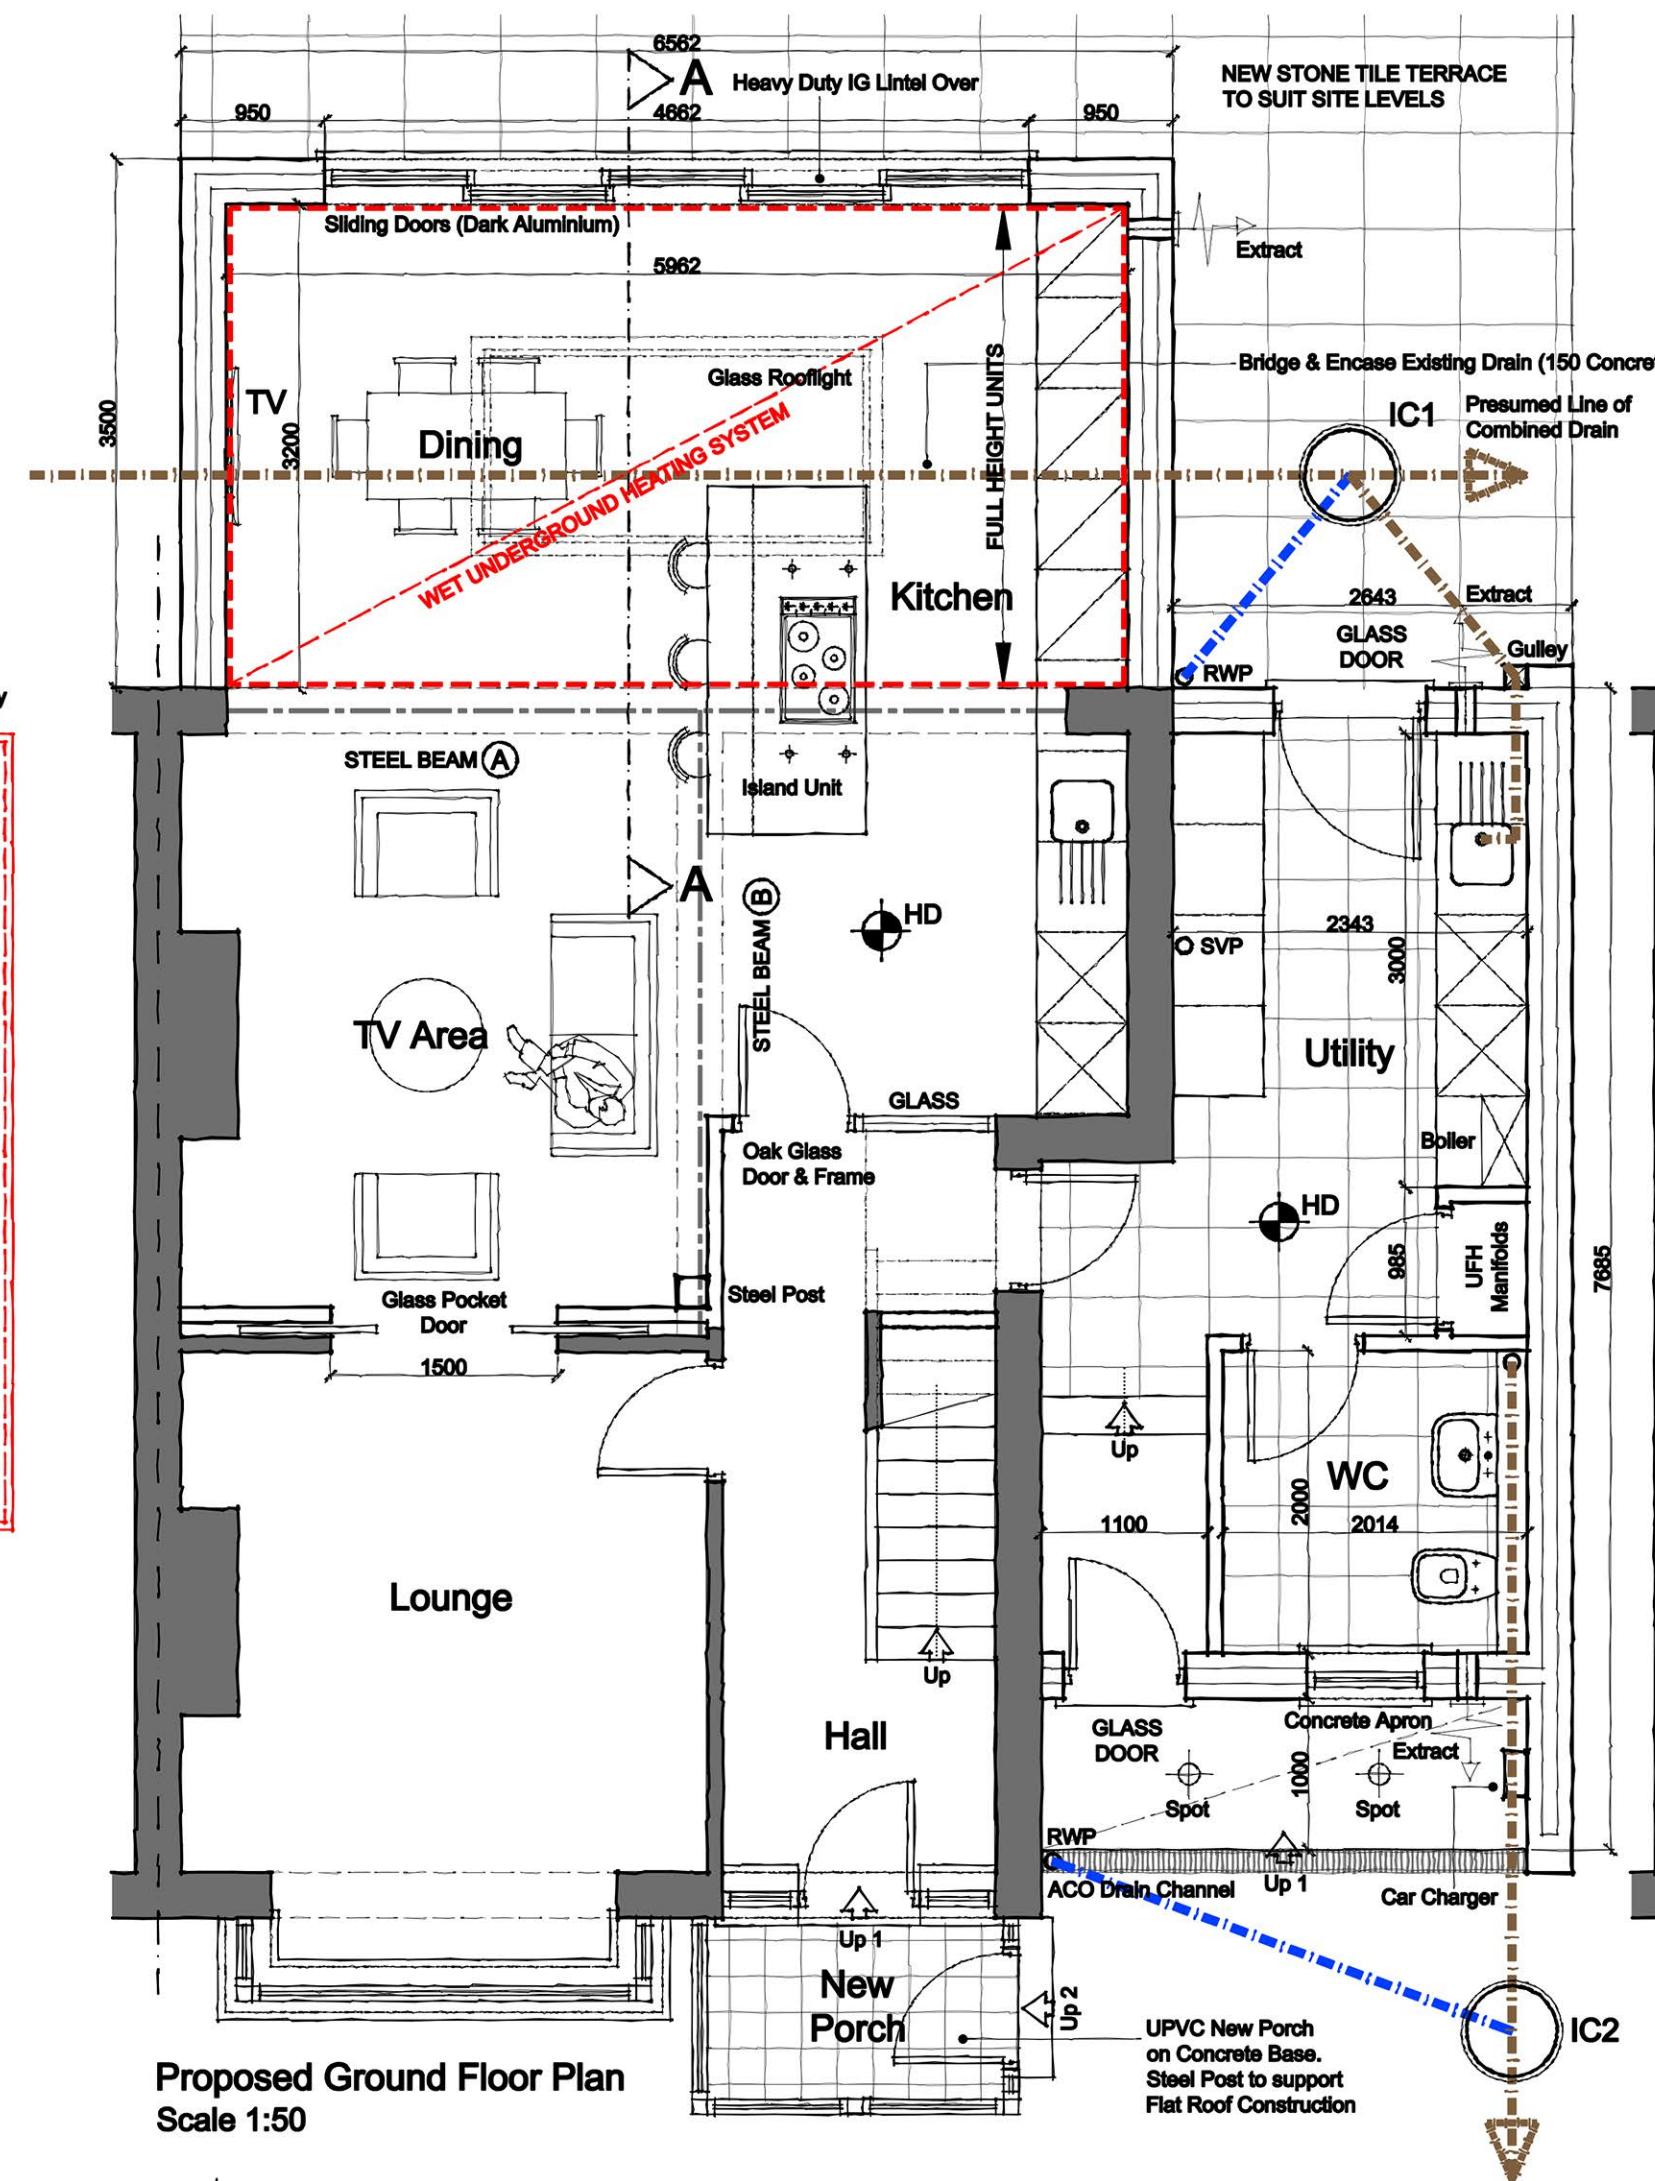
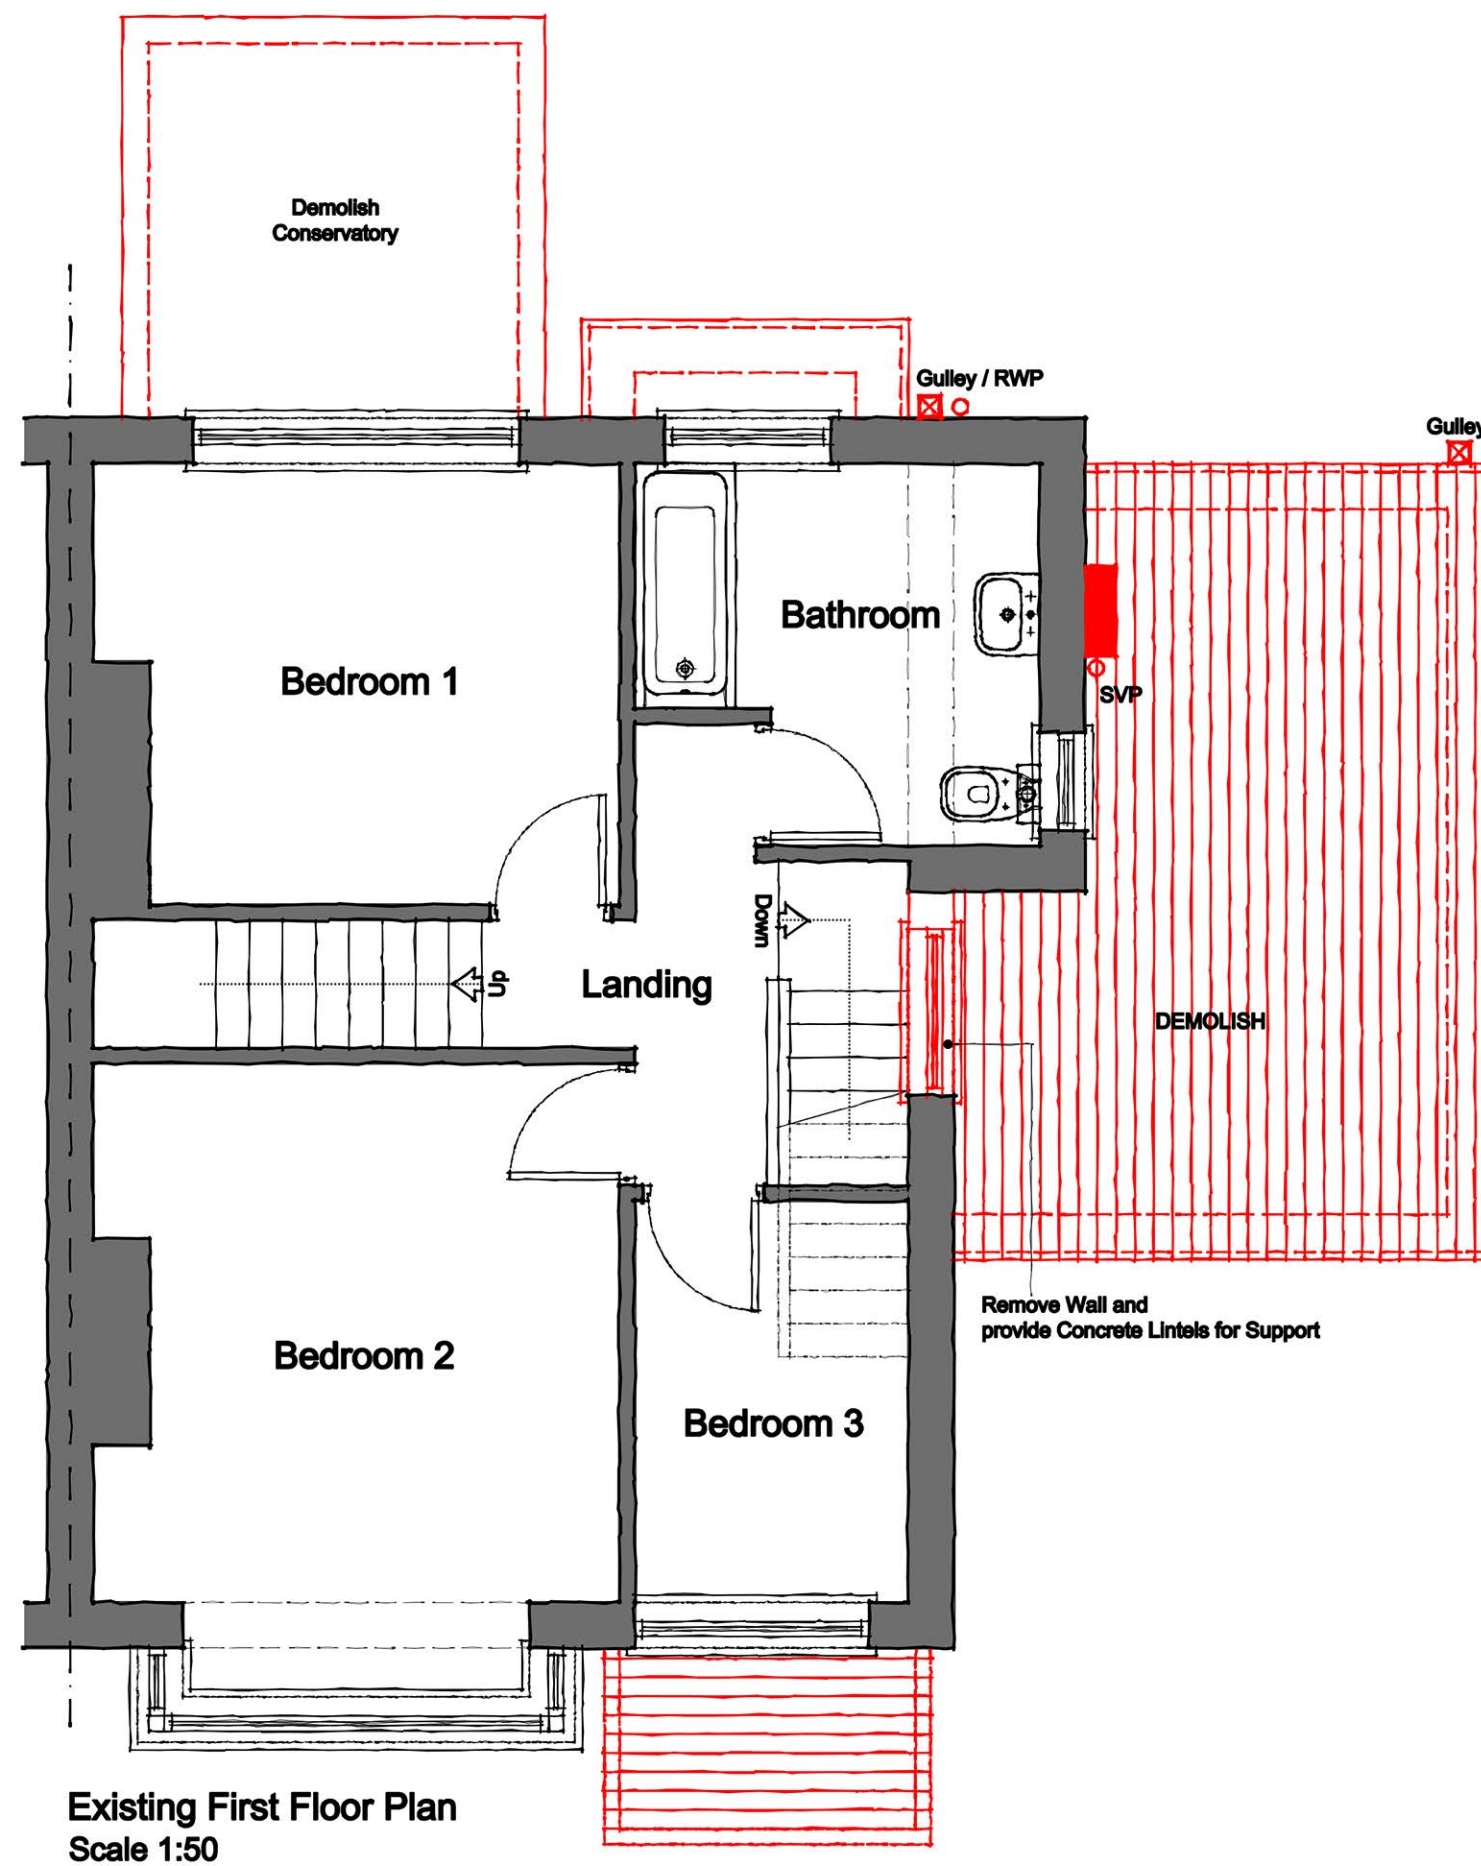


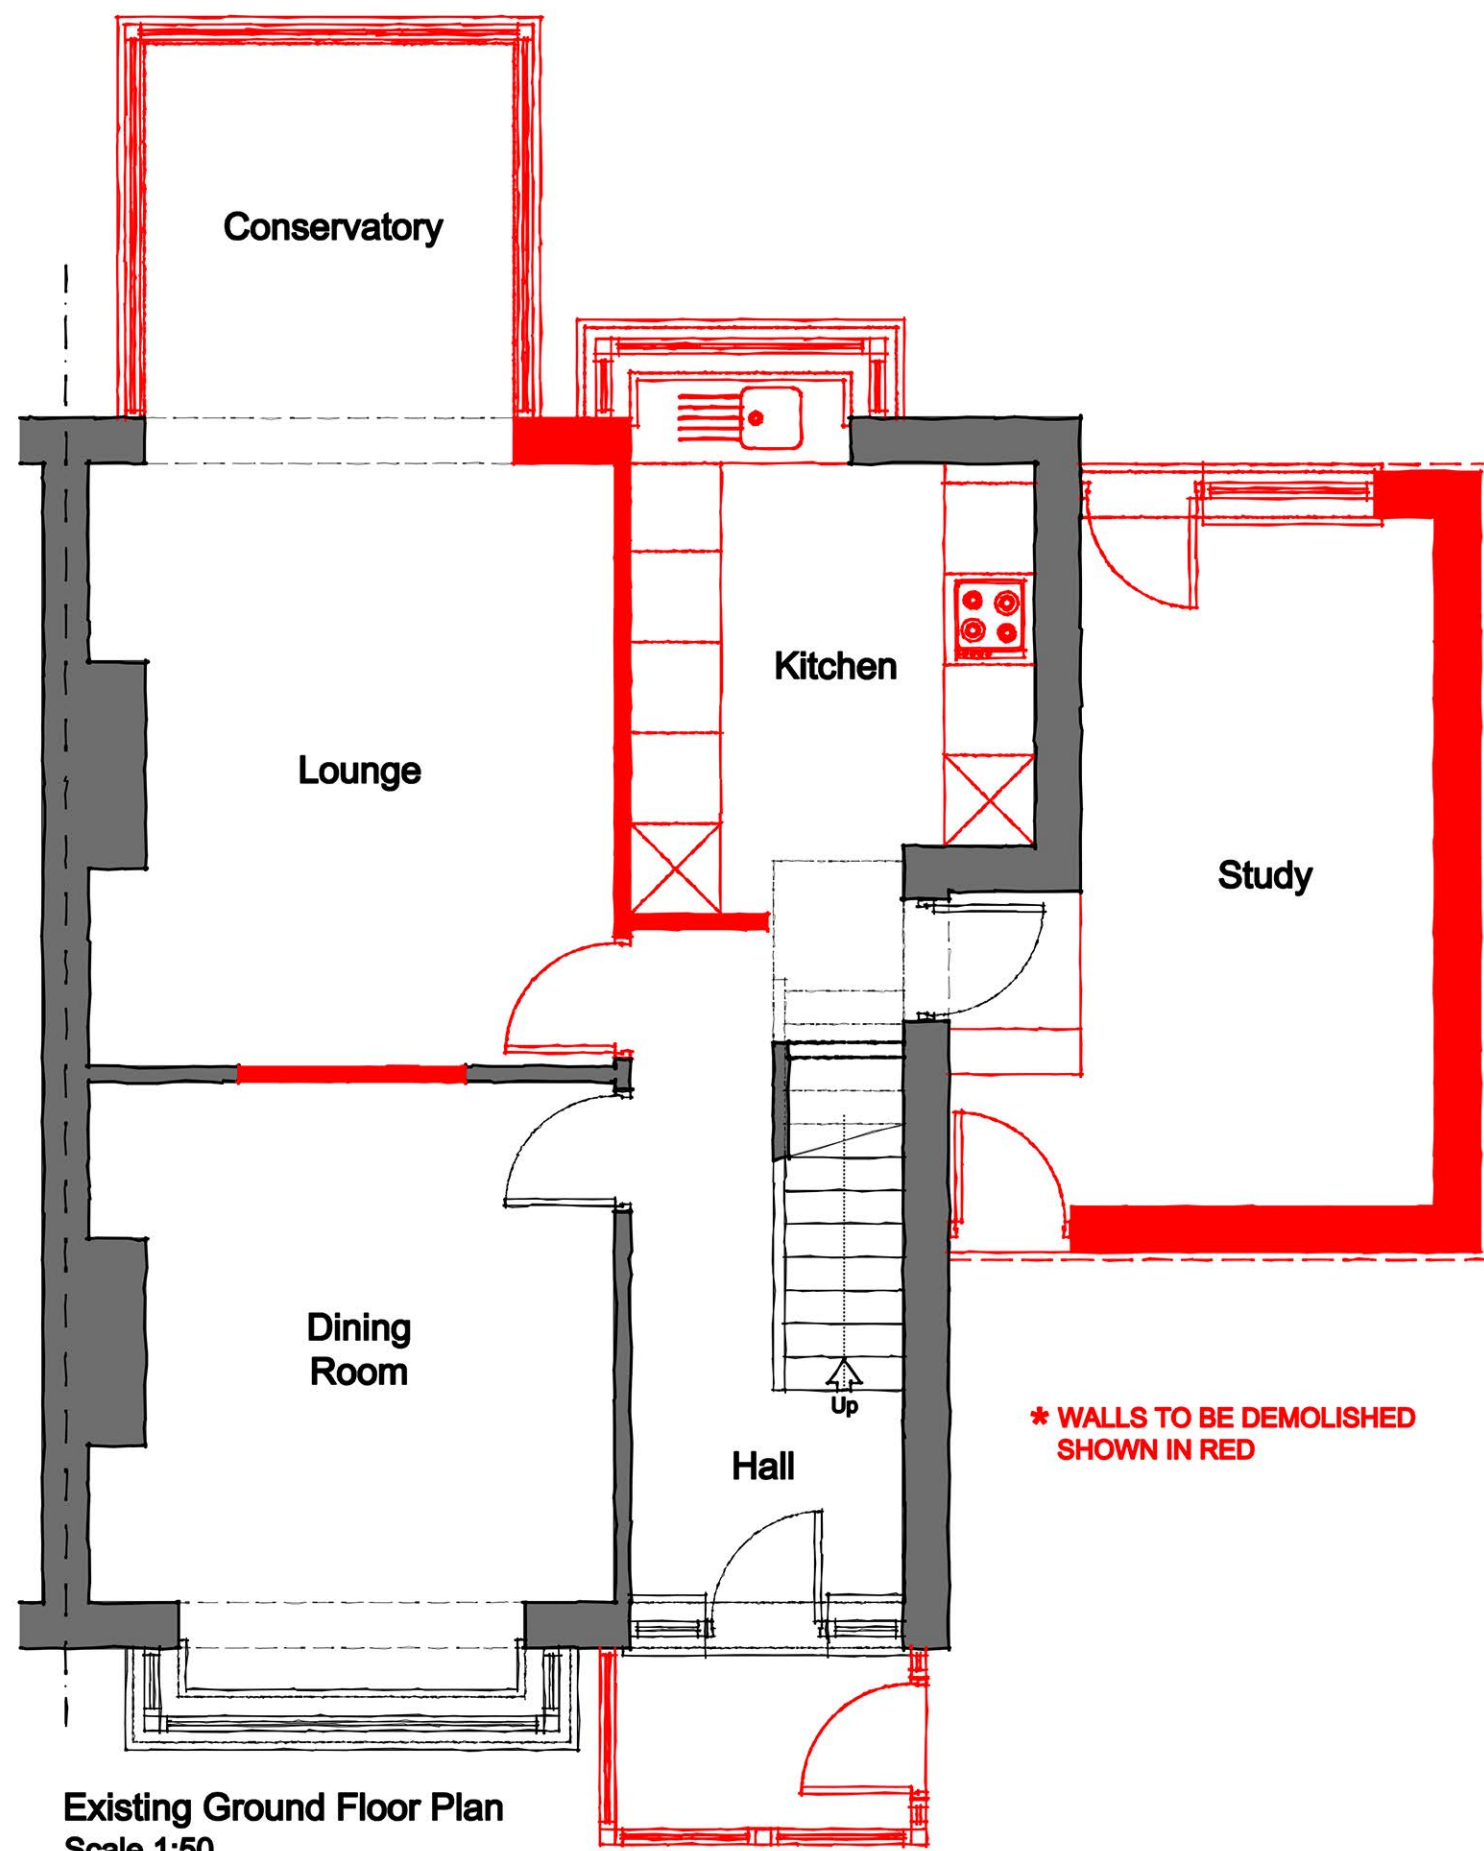

Rev	Date	Description
A	15.08.21	Scheme Amendments
B	26.08.21	Scheme Amendments
C	30.09.21	Scheme Amendments
D	12.10.21	Scheme Amendments
E	17.10.21	Scheme Amendments
F	21.10.21	Scheme Amendments

Client
TBC
Job title
Proposed Extension & Alterations at
55 Court Hey Drive, Liverpool
Drawing title
Existing & Proposed Plans

Job number
-
Drawing number
100
Scale
1:100
Drawn
-
Checked
-
Date
07.21
Revision
F

All dimensions to be checked on site. Figured dimensions to be read in preference to scaled. Architect accepts no responsibility for any unauthorised amendments to the drawing and does not permit unauthorised copying of the drawing.