


Location Plan

Site Address: Cronton C Of E Primary School, Smithy Lane, Cronton, WA8 5DF

Date Produced: 25-Apr-2025

Scale: 1:1250 @A4

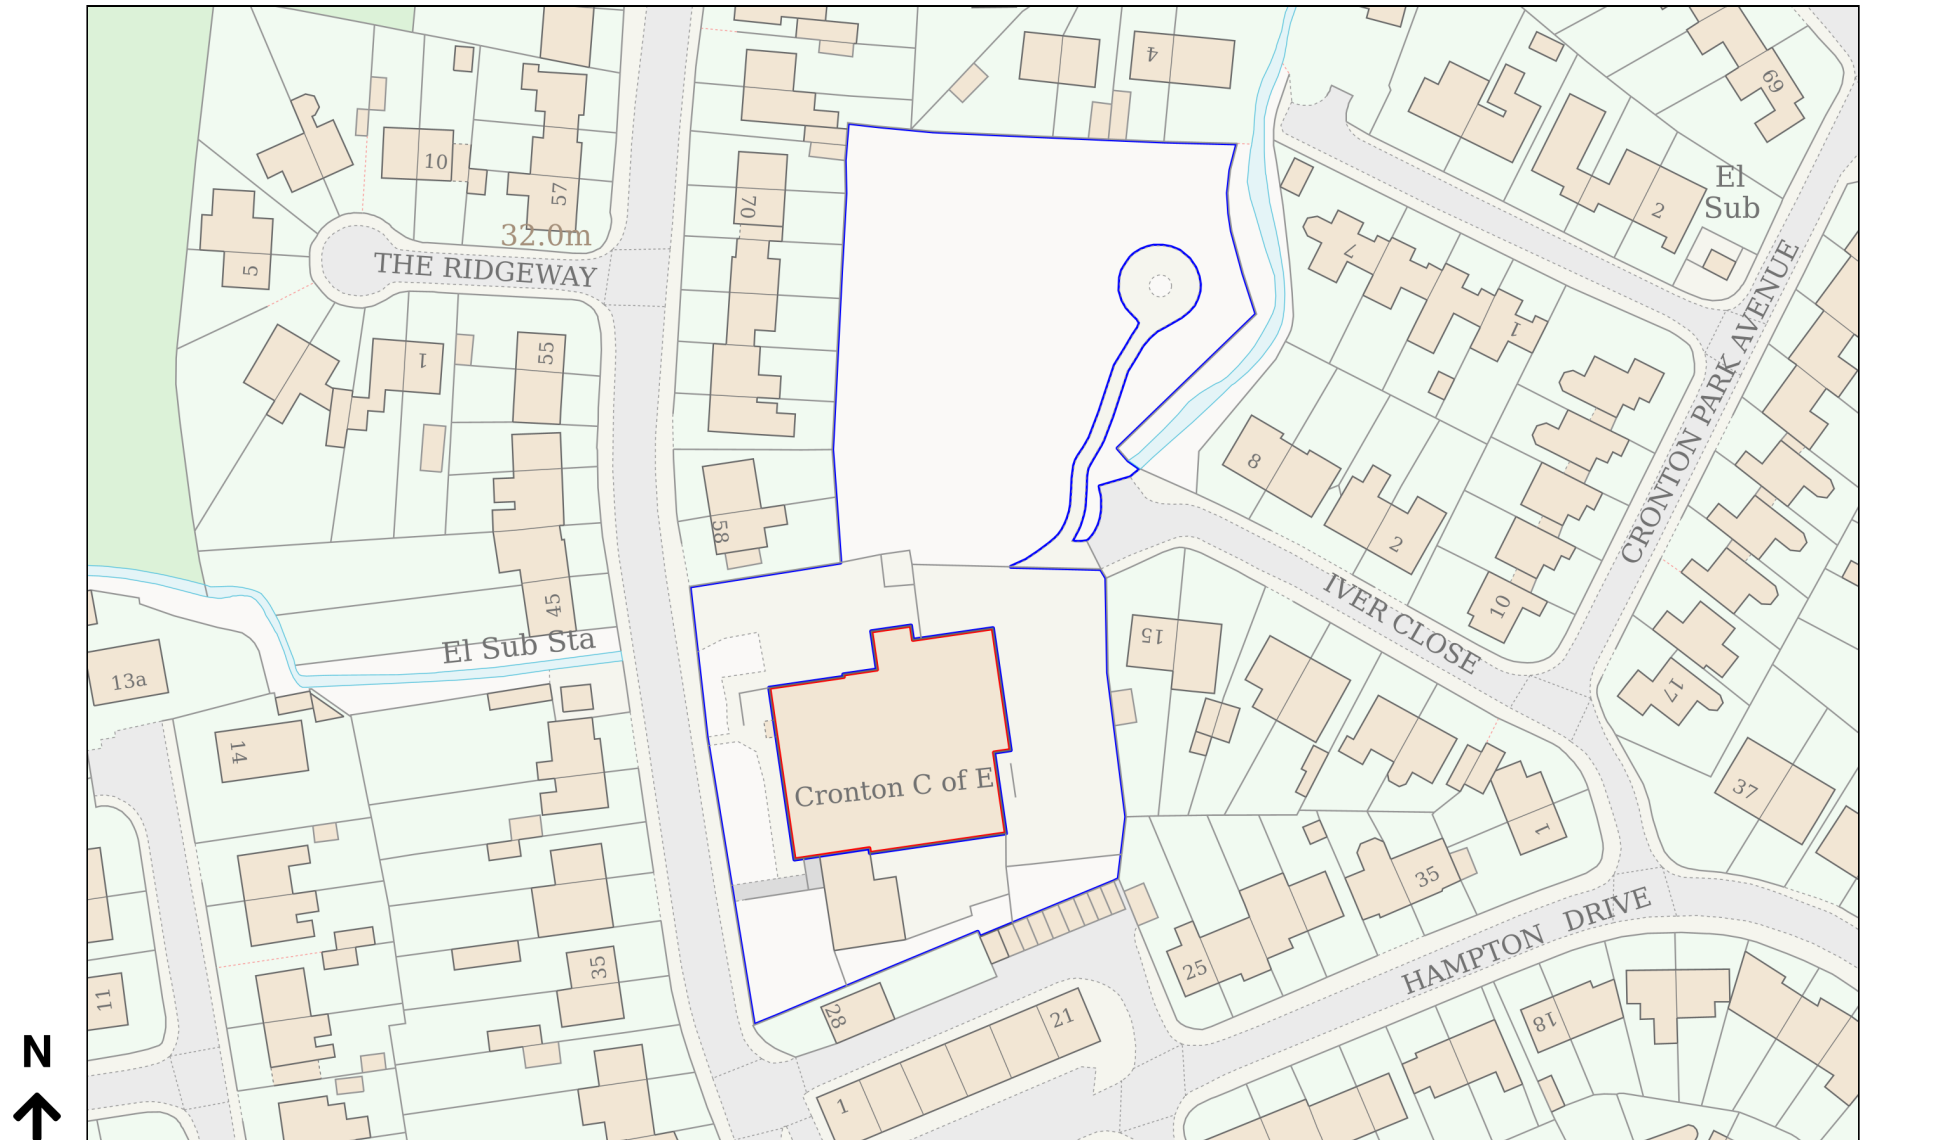

Planning Portal Reference: PP-13961805v1