


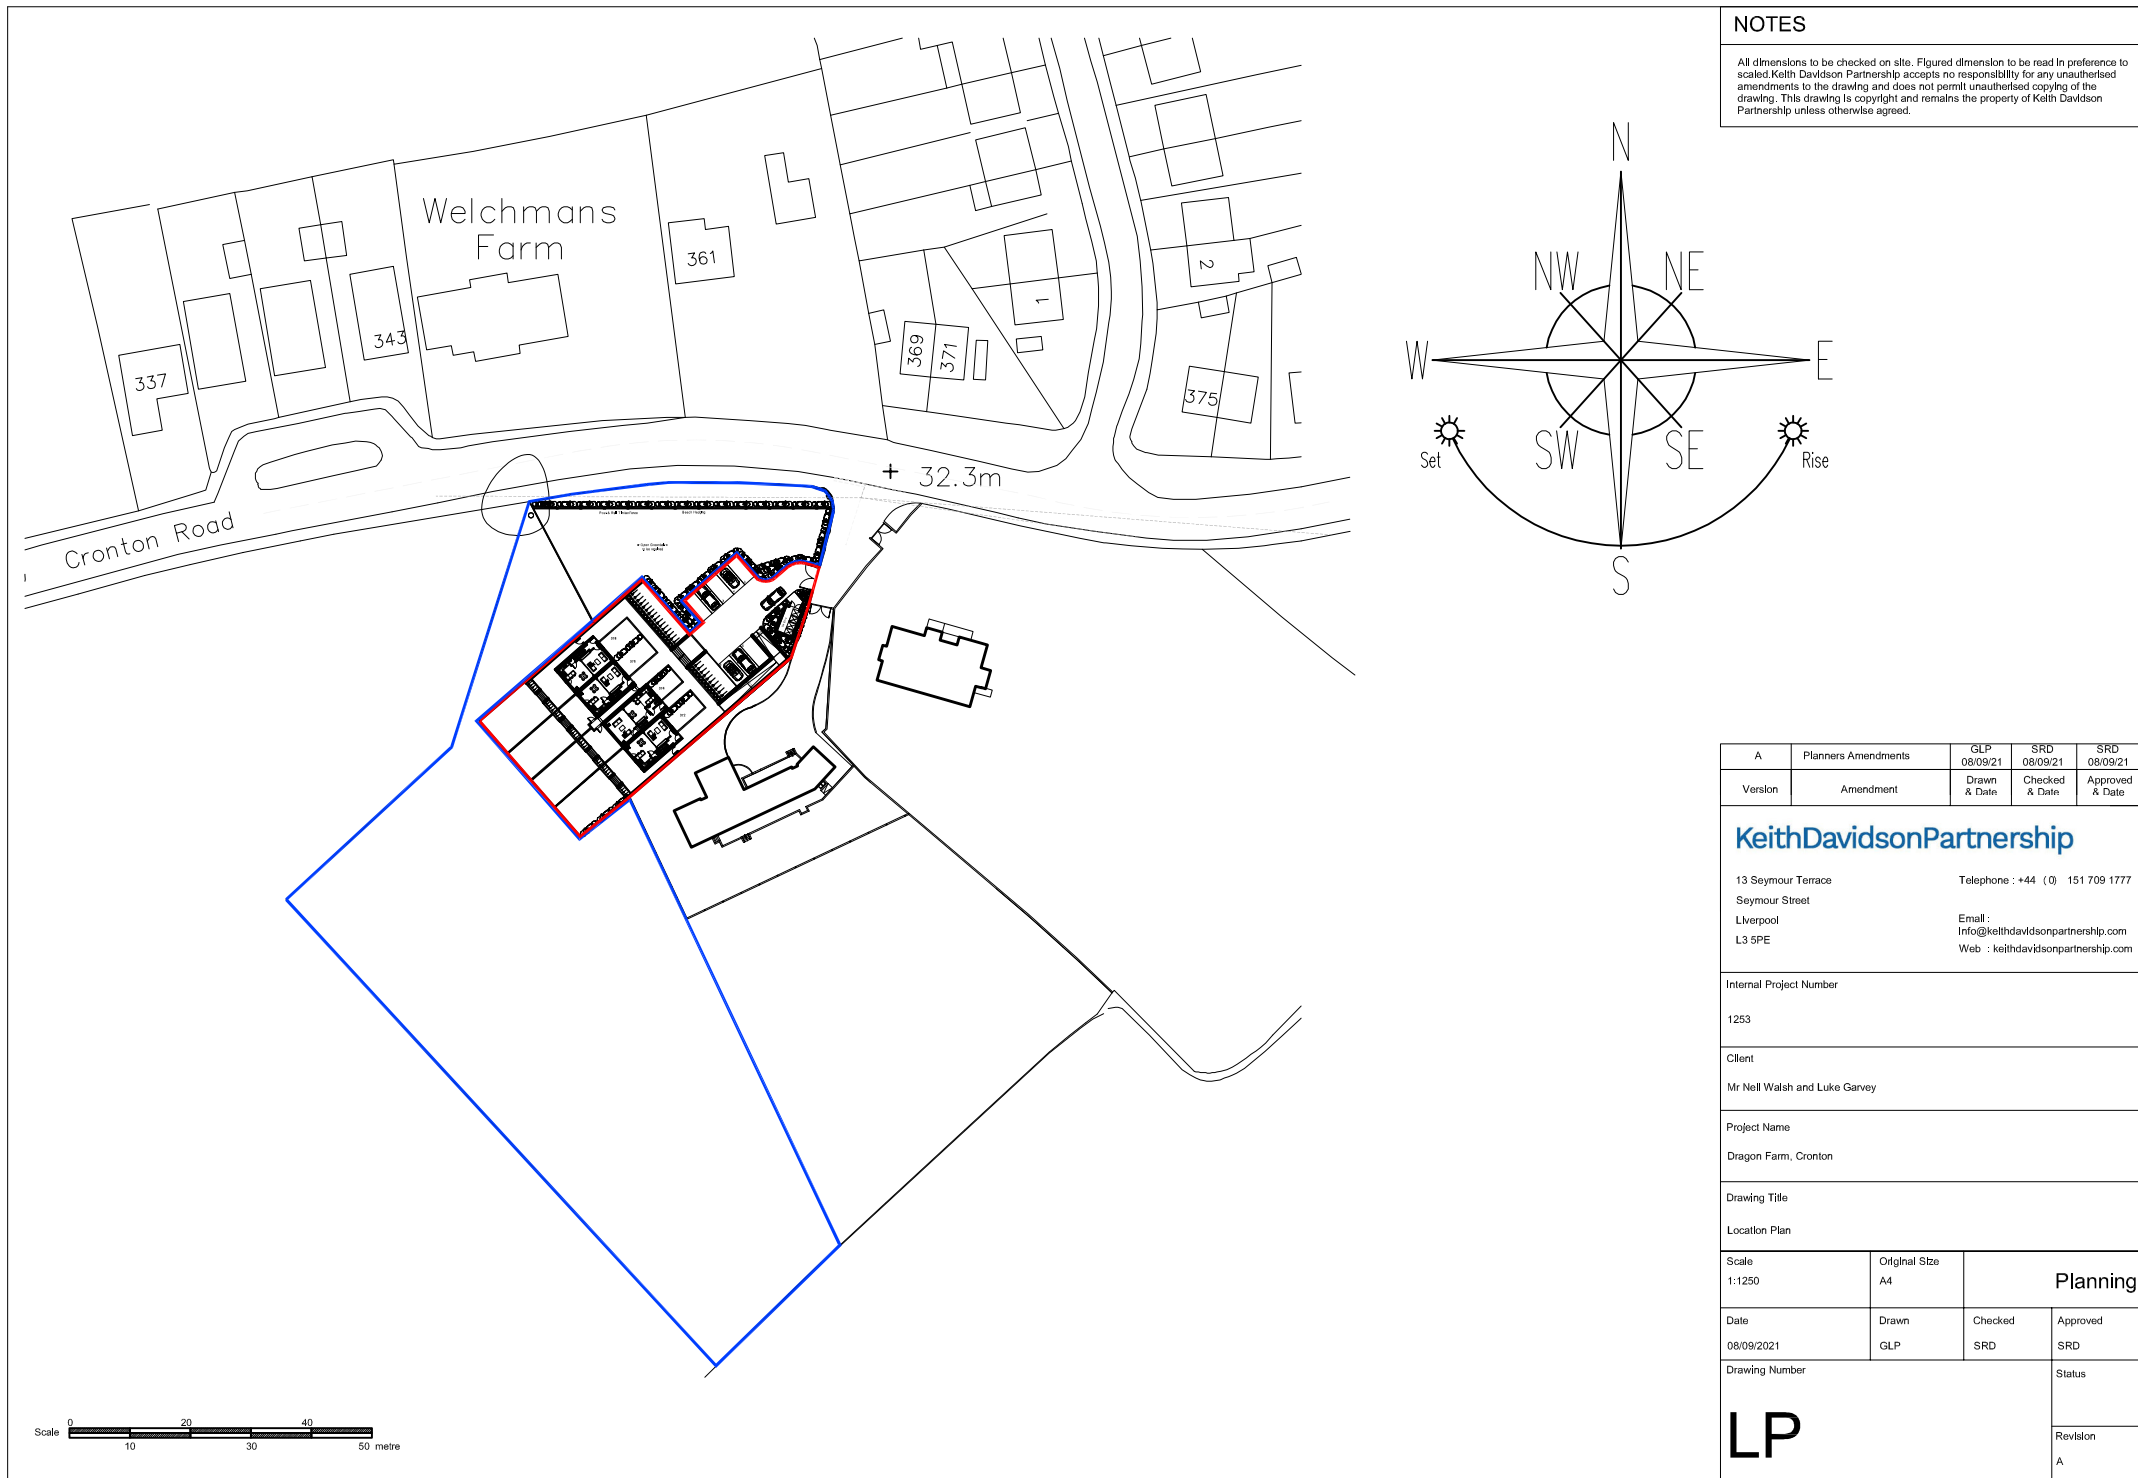

NOTES

All dimensions to be checked on site. Figured dimension to be read in preference to scaled. Keith Davidson Partnership accepts no responsibility for any unauthorised amendments to the drawing and does not permit unauthorised copying of the drawing. This drawing is copyright and remains the property of Keith Davidson Partnership unless otherwise agreed.

A	Planners Amendments	GLP 08/09/21	SRD 08/09/21	SRD 08/09/21
Version	Amendment	Drawn & Date	Checked & Date	Approved & Date
KeithDavidsonPartnership				
13 Seymour Terrace Seymour Street Liverpool L3 5PE		Telephone : +44 (0) 151 709 1777 Email : Info@keithdavidsonpartnership.com Web : keithdavidsonpartnership.com		
Internal Project Number				
1253				
Client				
Mr Neil Walsh and Luke Garvey				
Project Name				
Dragon Farm, Cronton				
Drawing Title				
Location Plan				
Scale 1:1250	Original Size A4	Planning		
Date 08/09/2021	Drawn GLP	Checked SRD	Approved SRD	
Drawing Number			Status	
LP				
			Revision A	