


SECTION LOCATION PLAN


File Name: S24858-XS.dwg

NOTES:
All levels relate to O.S (Newlyn) Datum, Established using network RTK.
Survey plotted on a plane local grid, orientated to National Grid.

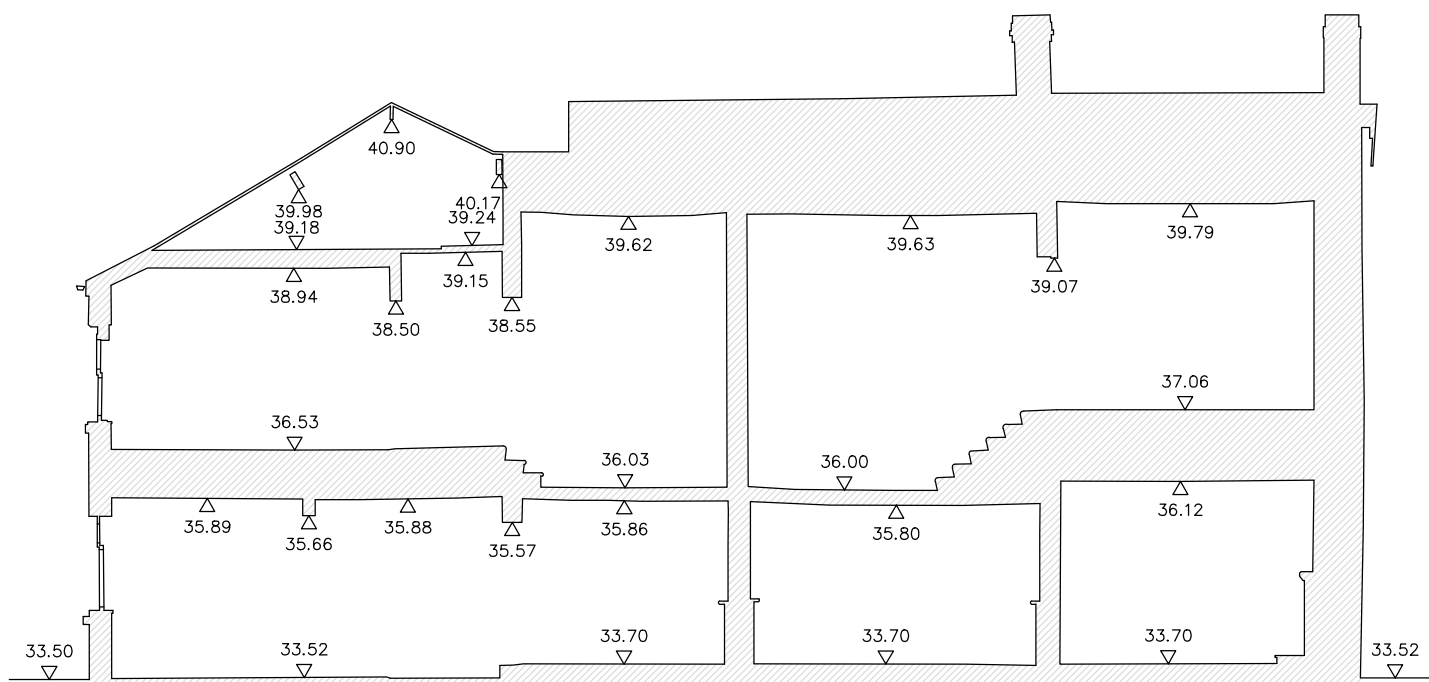


Datum 31.00m

Section A-A'

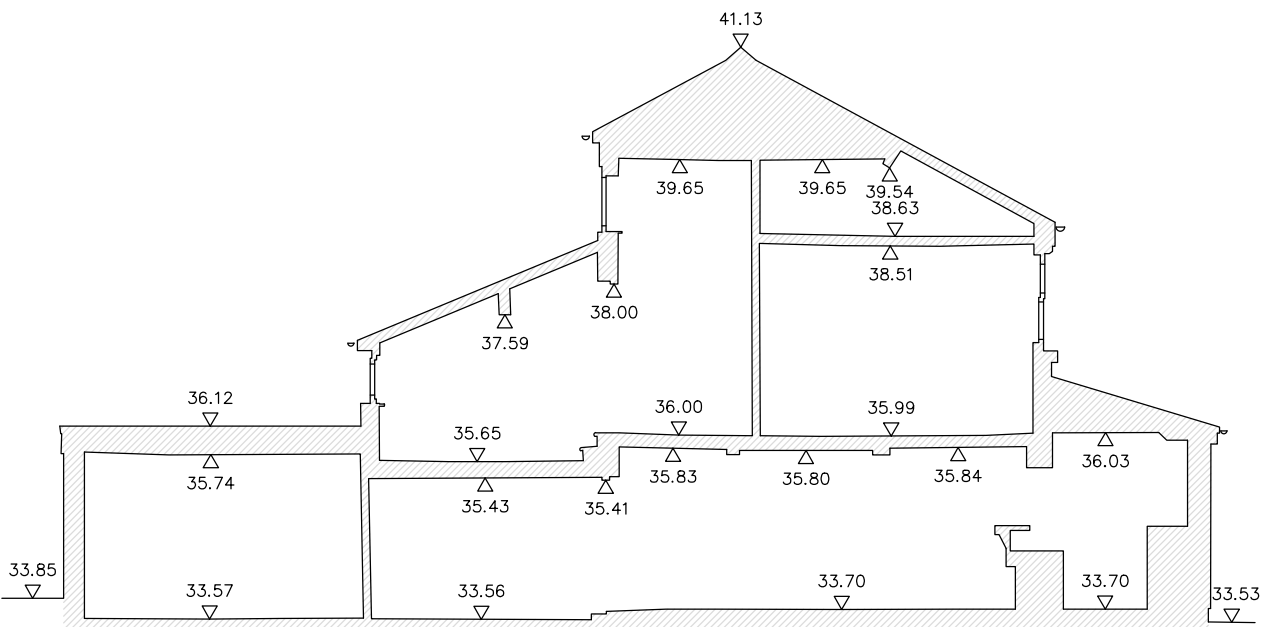

Datum 31.00m

Section B-B'

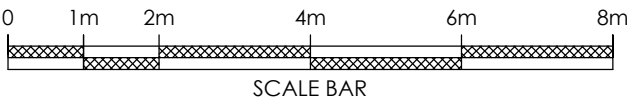

REV	DATE	DESCRIPTION



Client
Revival Architecture
Suite 203
Queens Dock Business Centre
67-83 Norfolk Street
Liverpool
L1 0BG

Project Title
Building Cross Sections at:
The Unicorn Public House
Cronton Road
Widnes
WA8 5QF

Surveyed I.Bryning		Drawn B.Carr		Checked R.Critchley	
Scale 1:100	Date Nov 23	Drawing Ref. S24858-XS	No. 01	Size A2	Rev --