



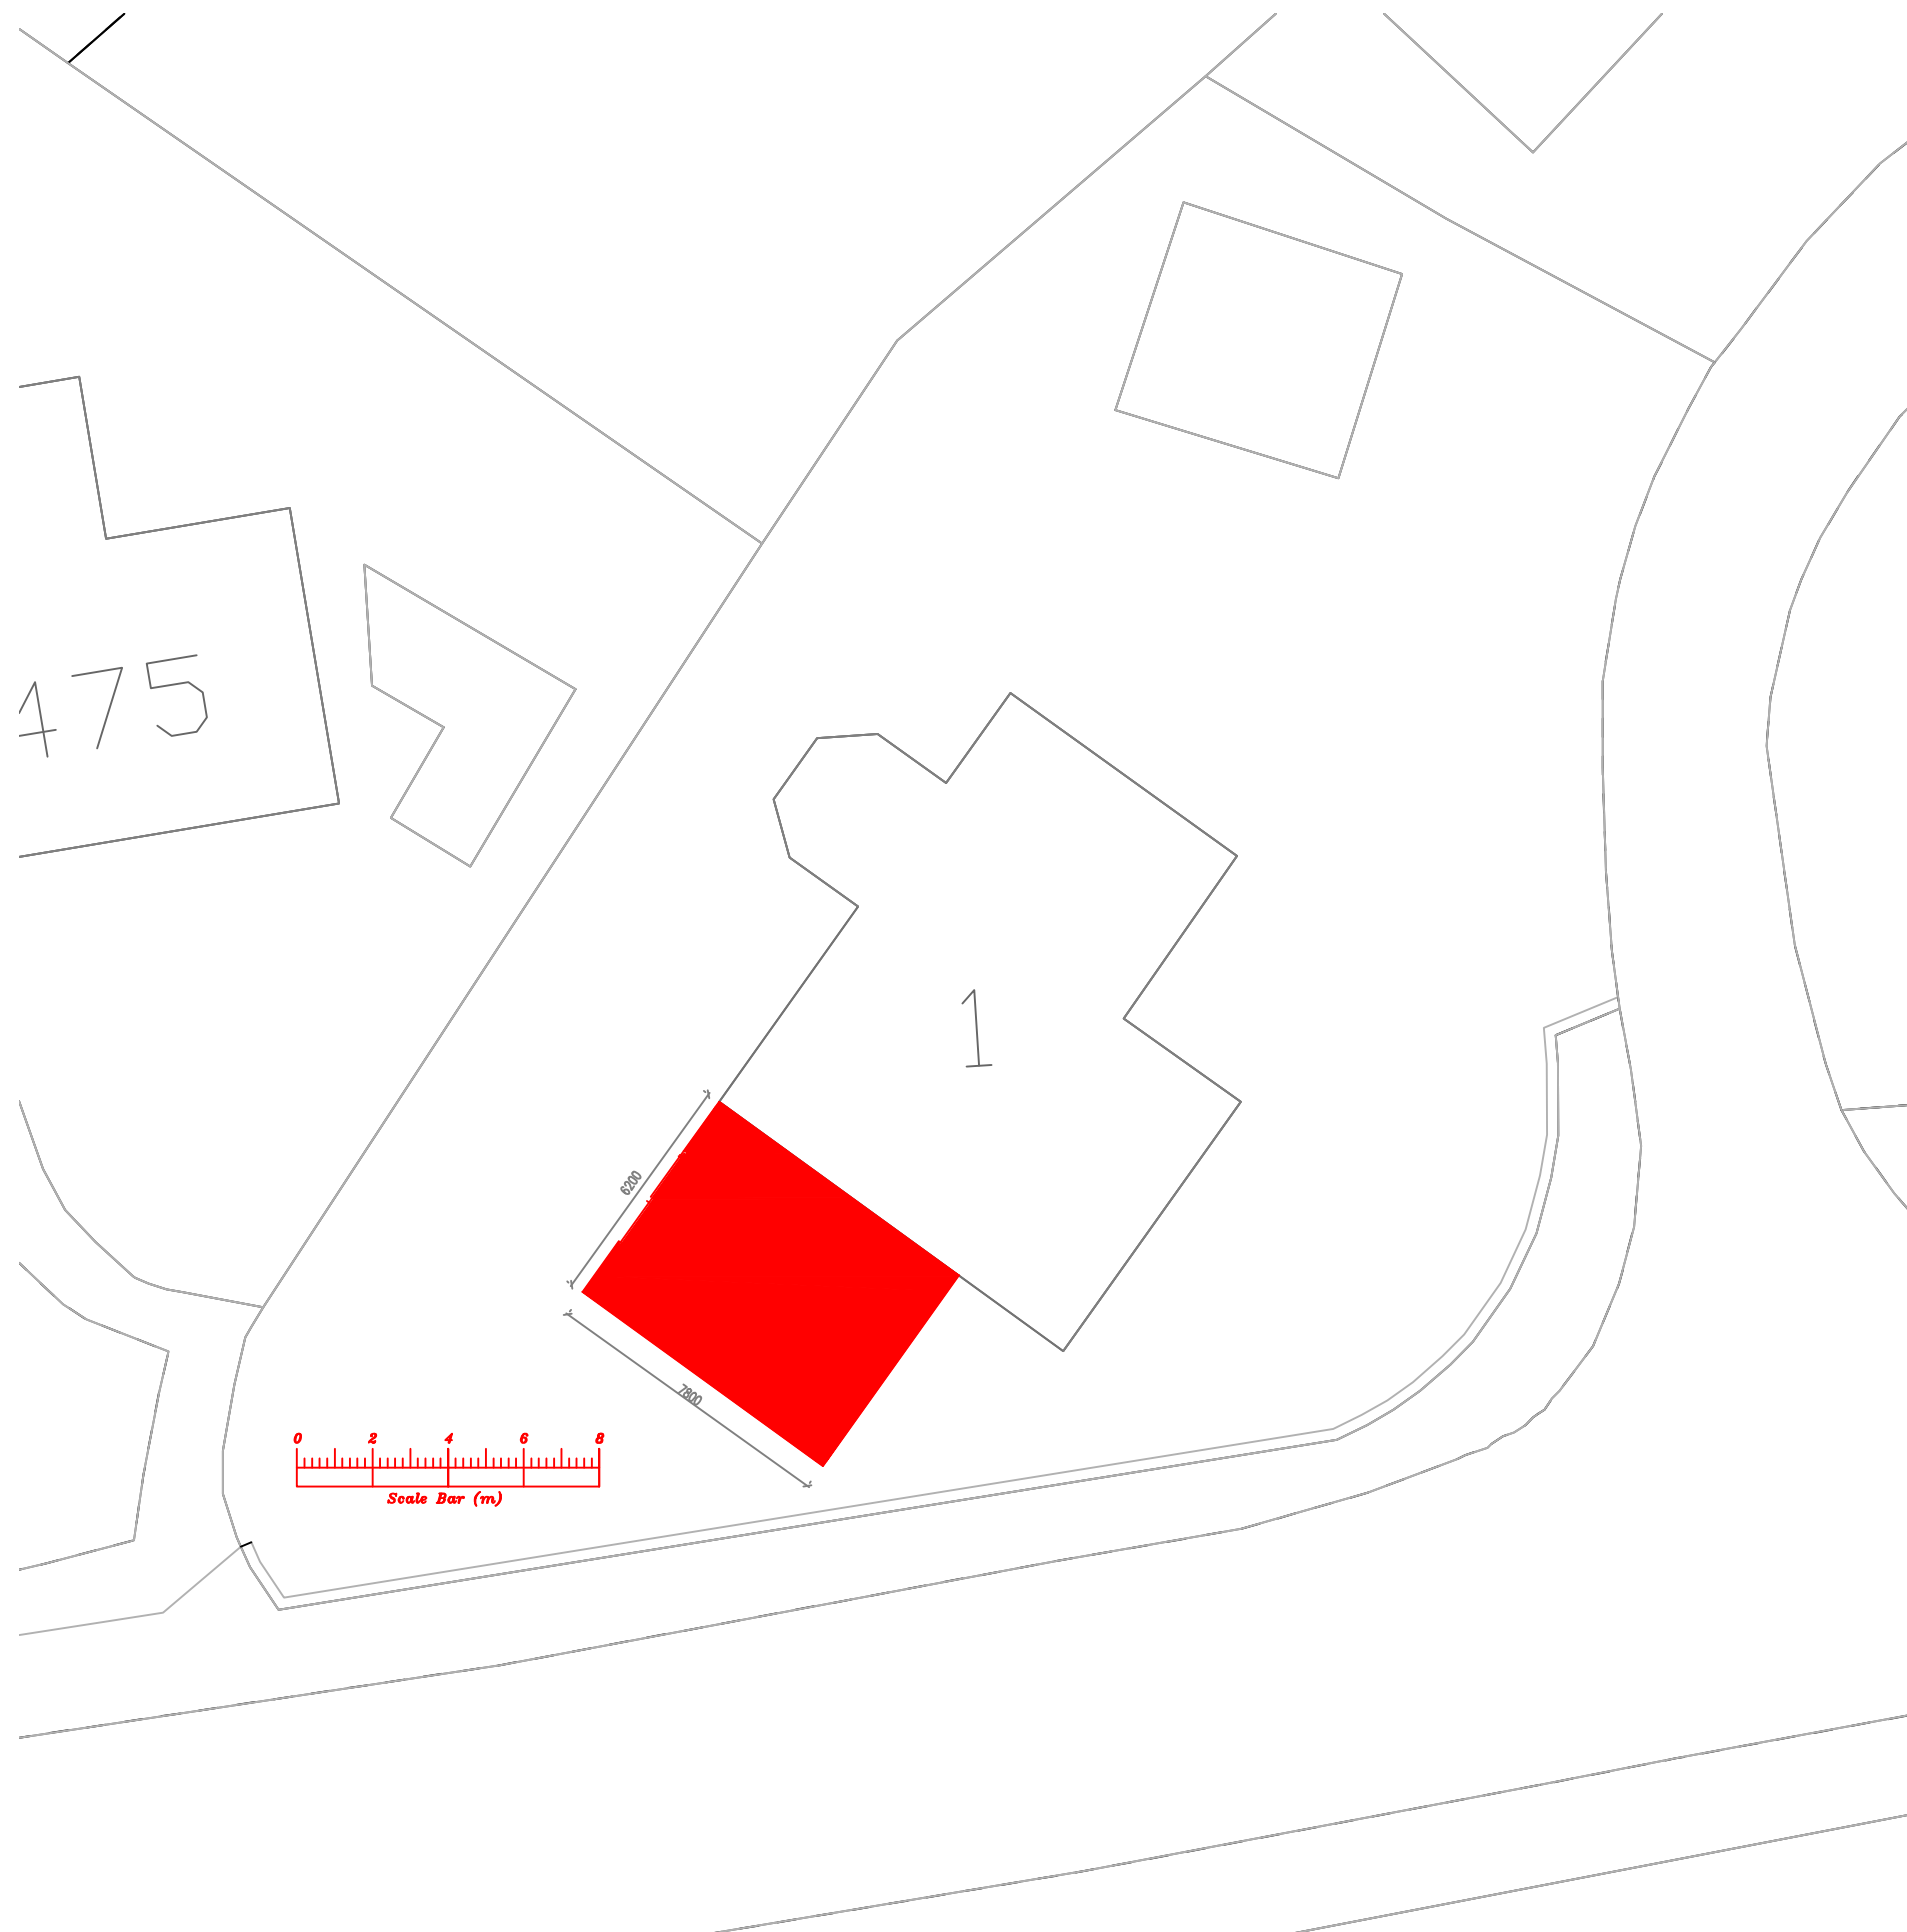

Proposed Block Plan Scale 1:200

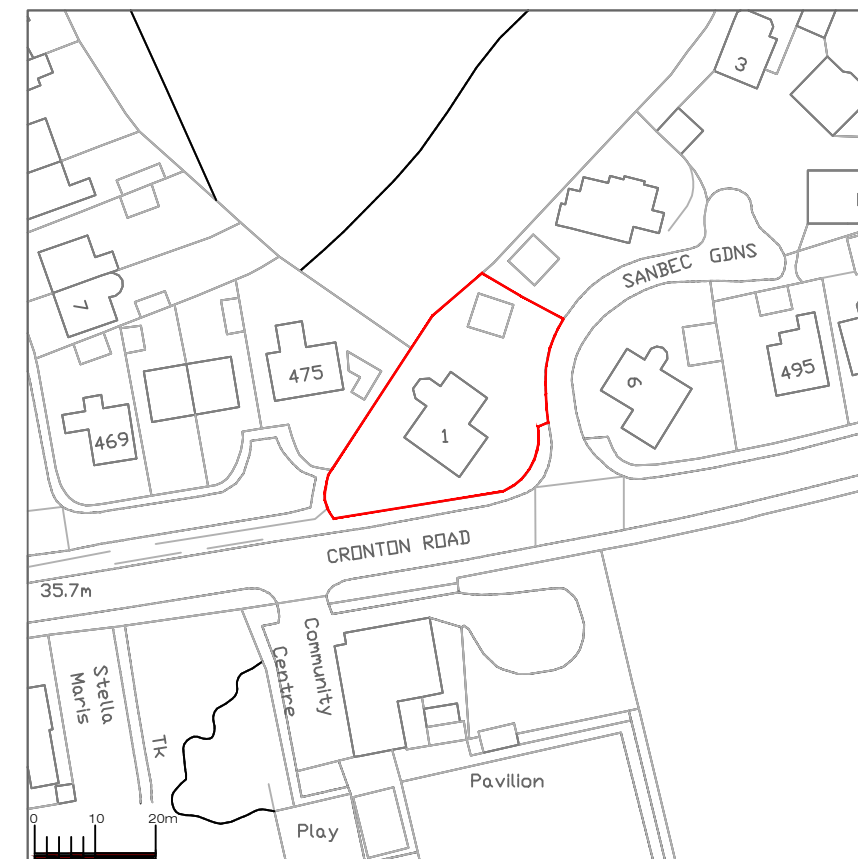

Scale 1:1250



Address
1 Sanbec Gardens, WA8

Job Title
Attached Timber Outbuilding

Drawing title
Site Location Plans

Chkd	Appvd	date	scale 1:1250/1:200 © A3	drawn
------	-------	------	----------------------------	-------

DRAWING No. 001	rev
-----------------	-----