
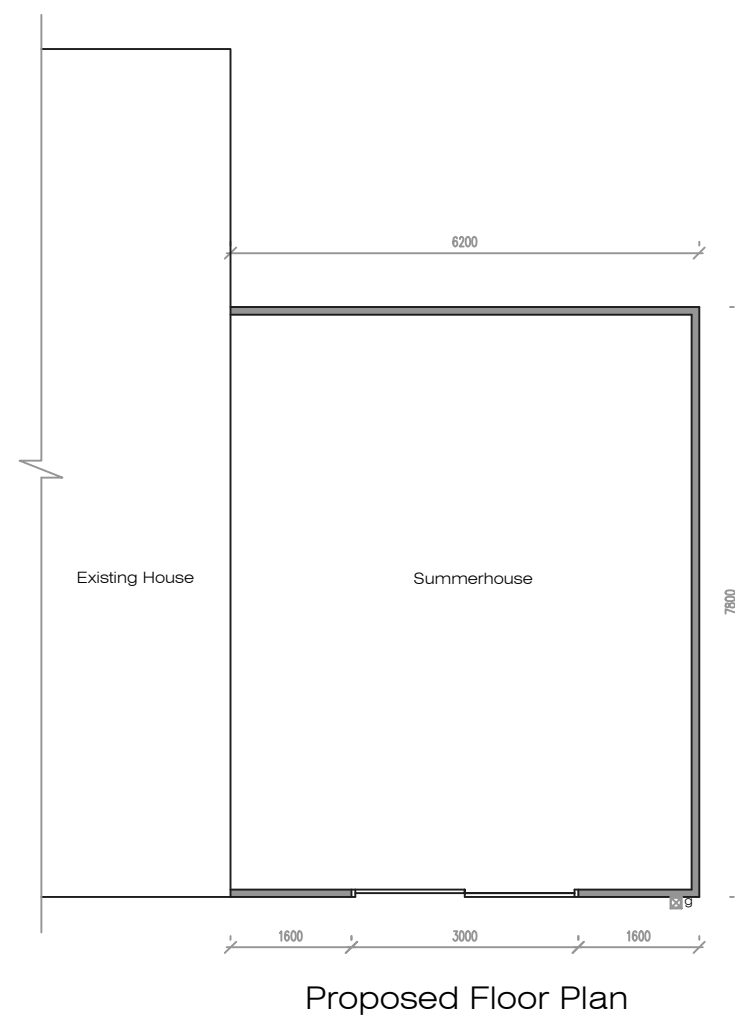


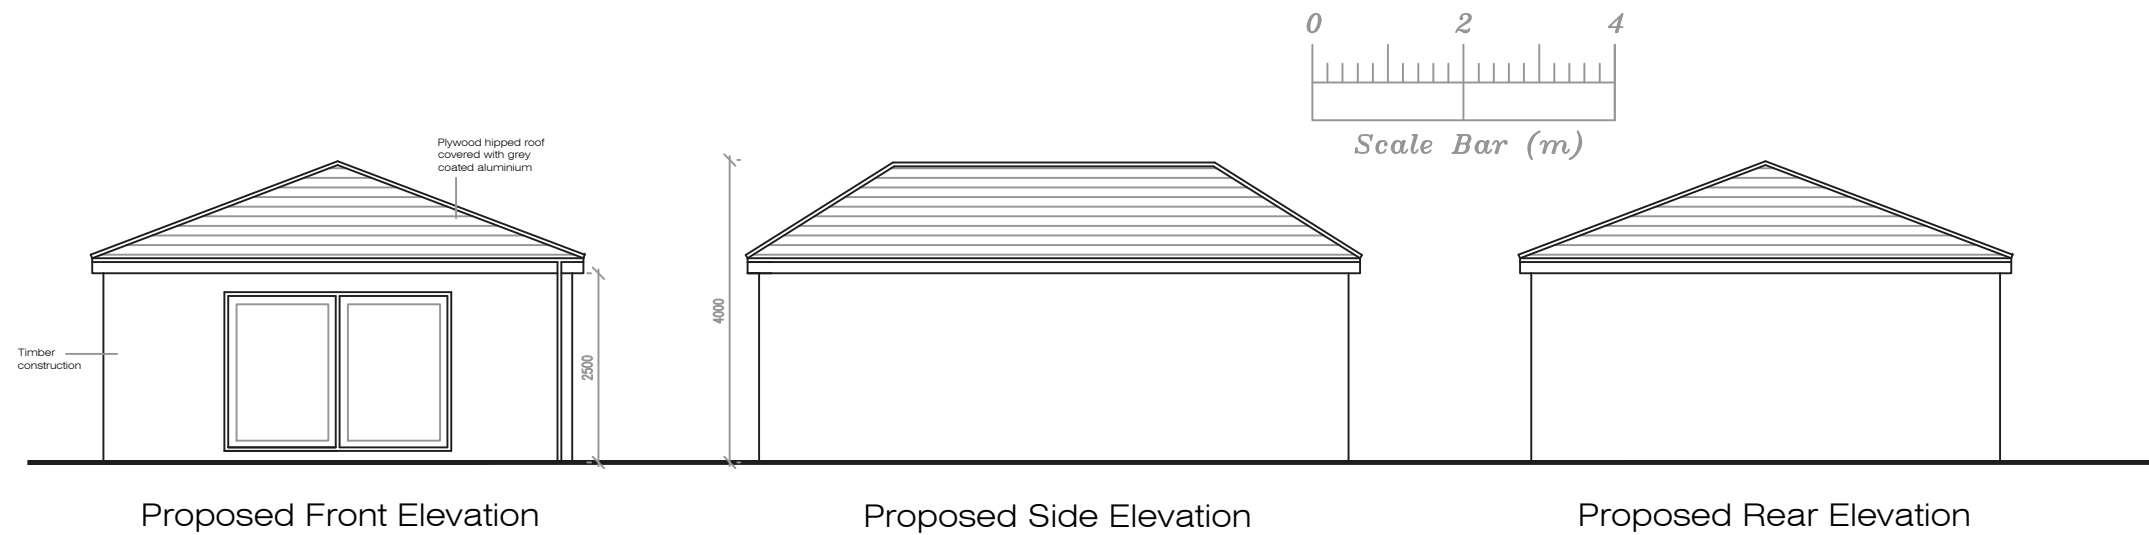

Address 1 Sanbec Gardens, WA8		
Job Title Attached Timber Outbuilding		
Drawing title Proposed Plans		
date March' 22	scale 1:100 @ A3	dwg No. 002