


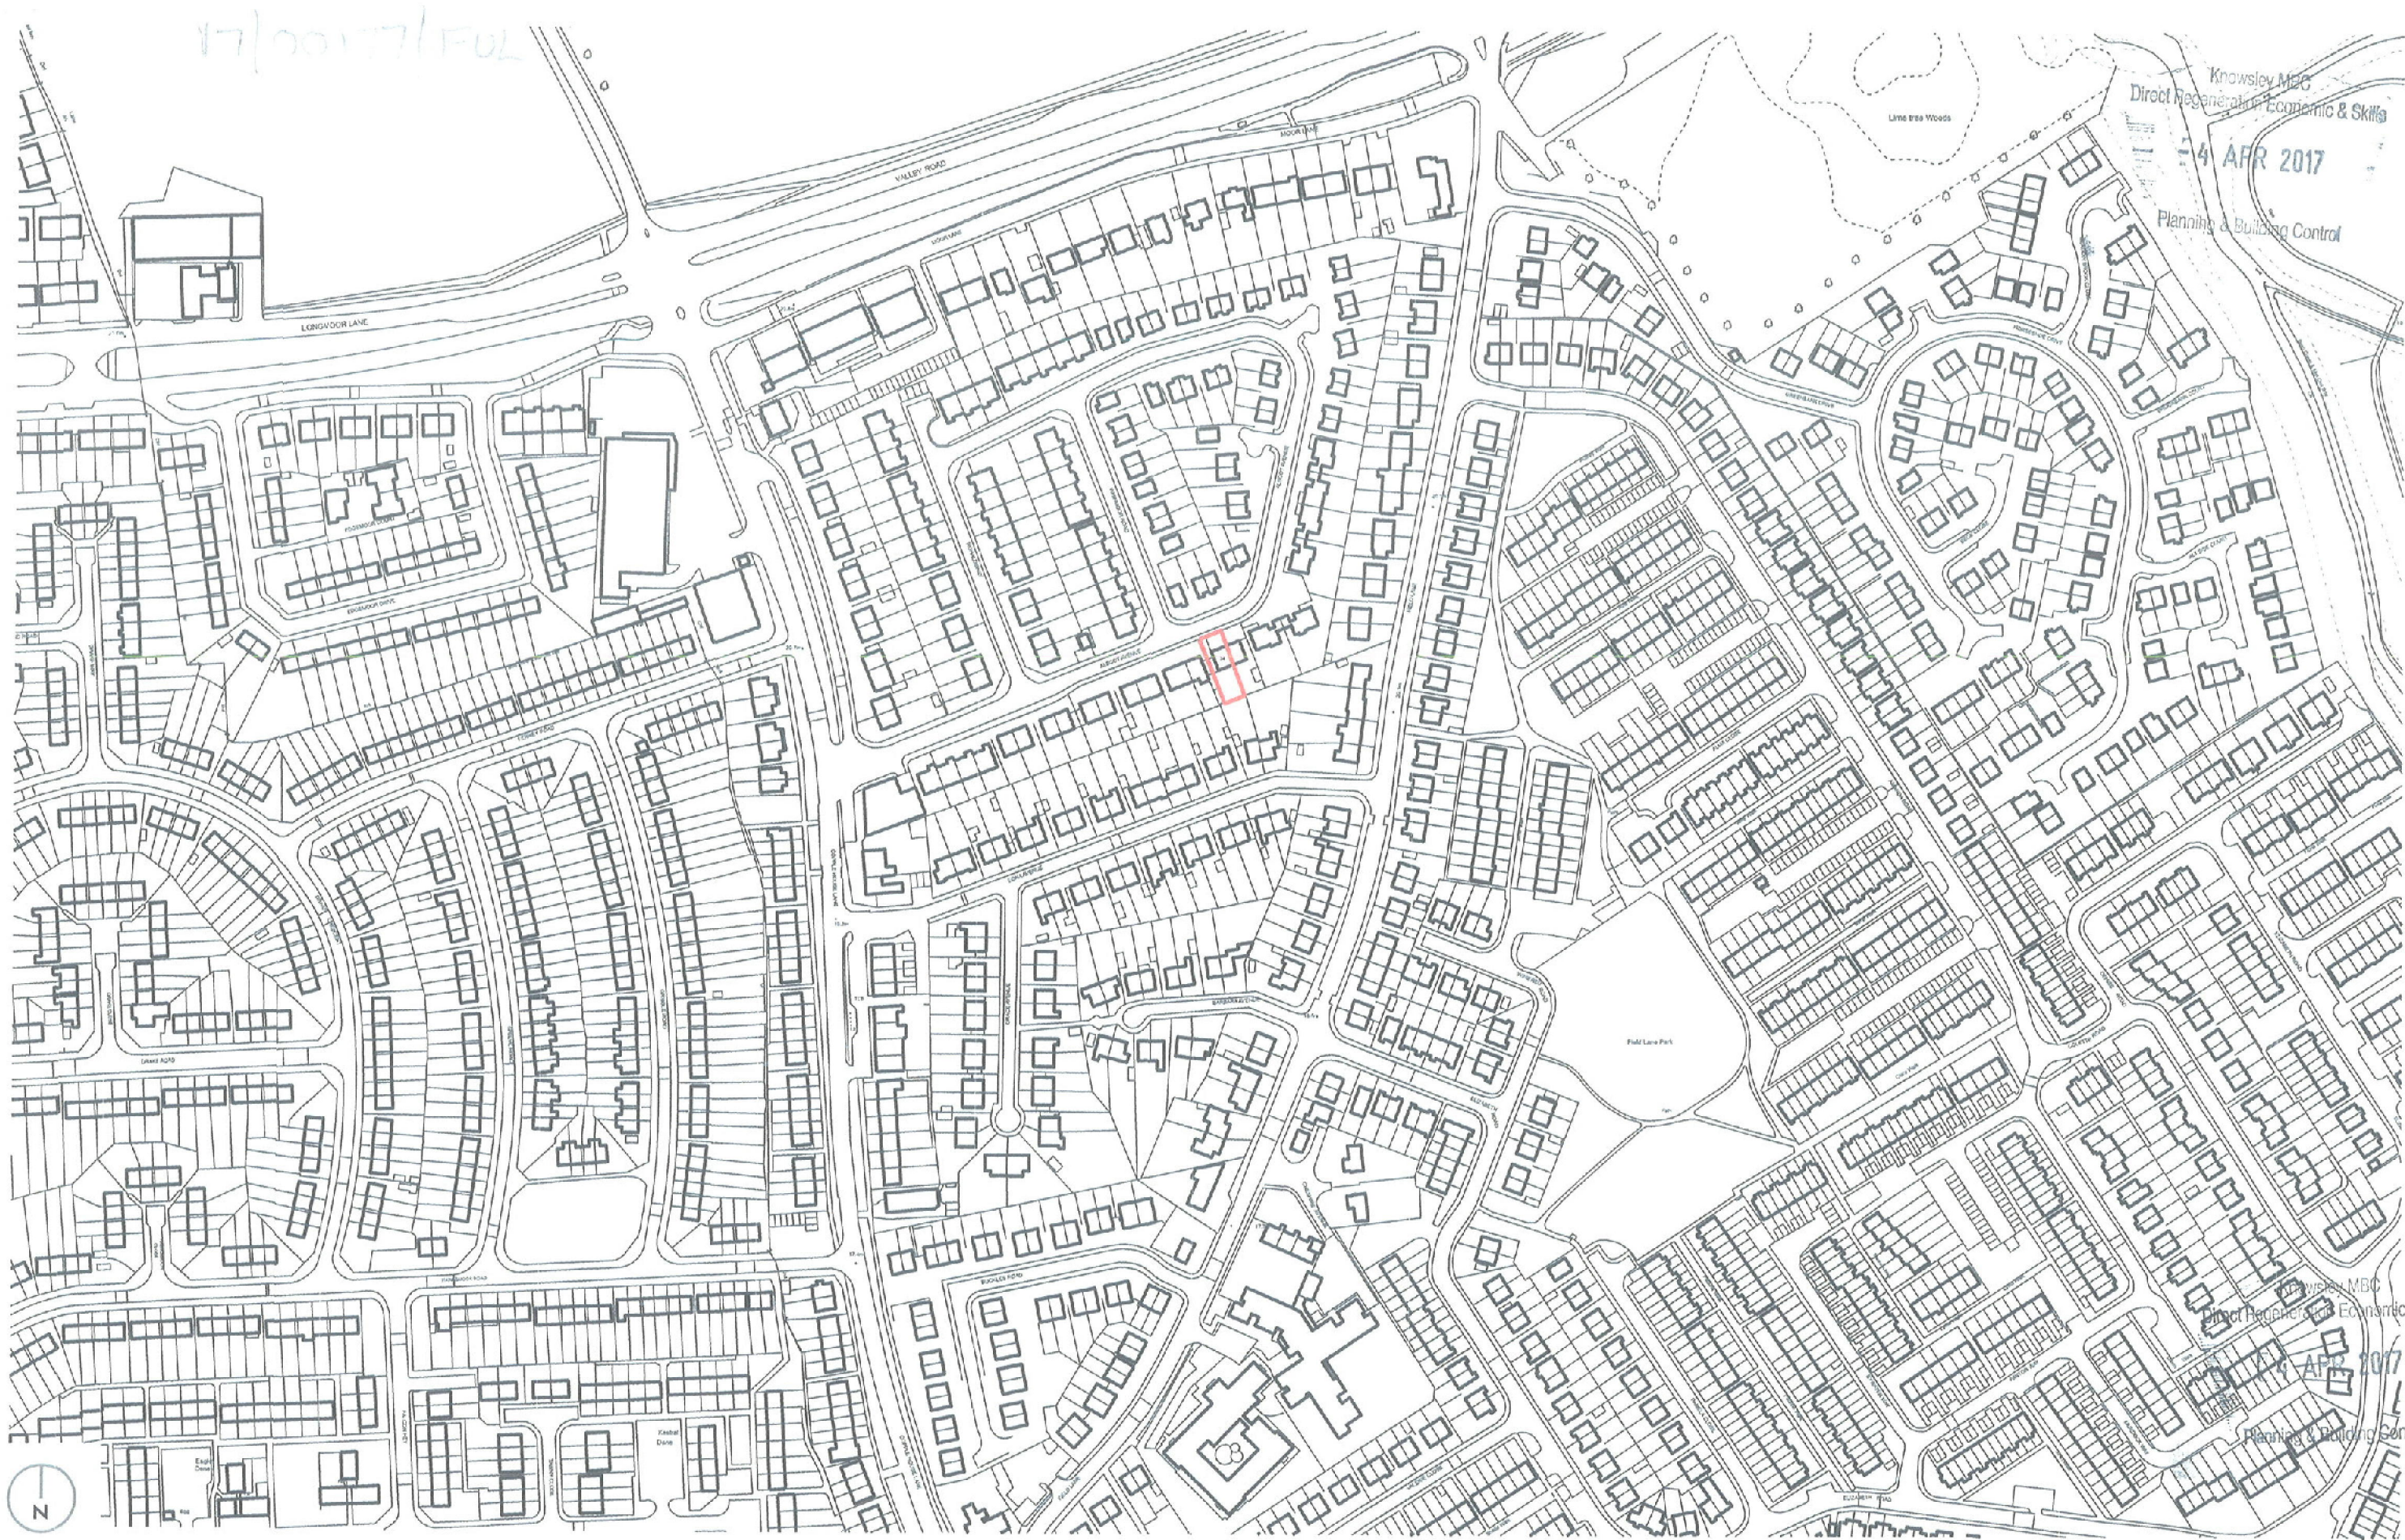

Knowsley MBC  
Direct Regeneration Economic & Skills  
24 APR 2017  
Planning & Building Control

Knowsley MBC  
Direct Regeneration Economic & Skills  
24 APR 2017  
Planning & Building Control

| Revision | Description                             | By | Date     |
|----------|-----------------------------------------|----|----------|
| P01      | Issue for planning/building regulations | AM | 28.02.17 |
|          |                                         |    |          |
|          |                                         |    |          |
|          |                                         |    |          |

DO NOT SCALE. Use figured dimensions only. The contractor is requested to check all dimensions before the work is put in hand. Any discrepancies within the drawing should be reported in a timely manner.

|            |                                           |          |              |
|------------|-------------------------------------------|----------|--------------|
| Project    | Side extension, 34 Alscot Avenue, L10 0AL | Scale    | 1:2500 on A3 |
| Drg Title  | Existing Location Plan                    | Status   | Planning     |
| Drg Number | RS_225_(2-)_A001                          | Revision | P01          |