
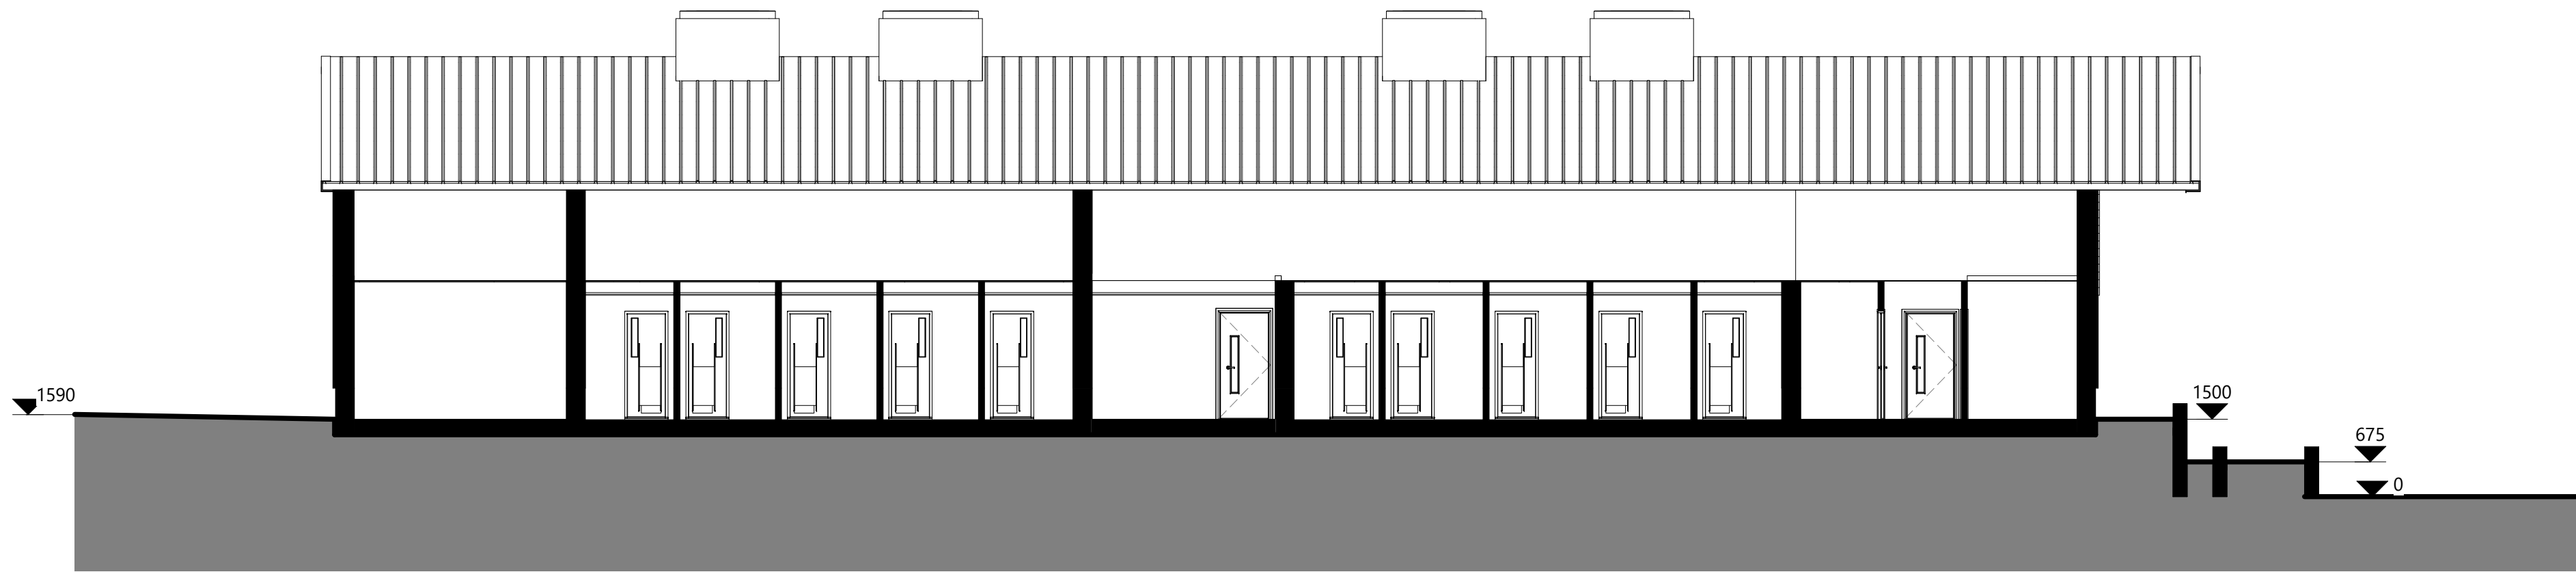


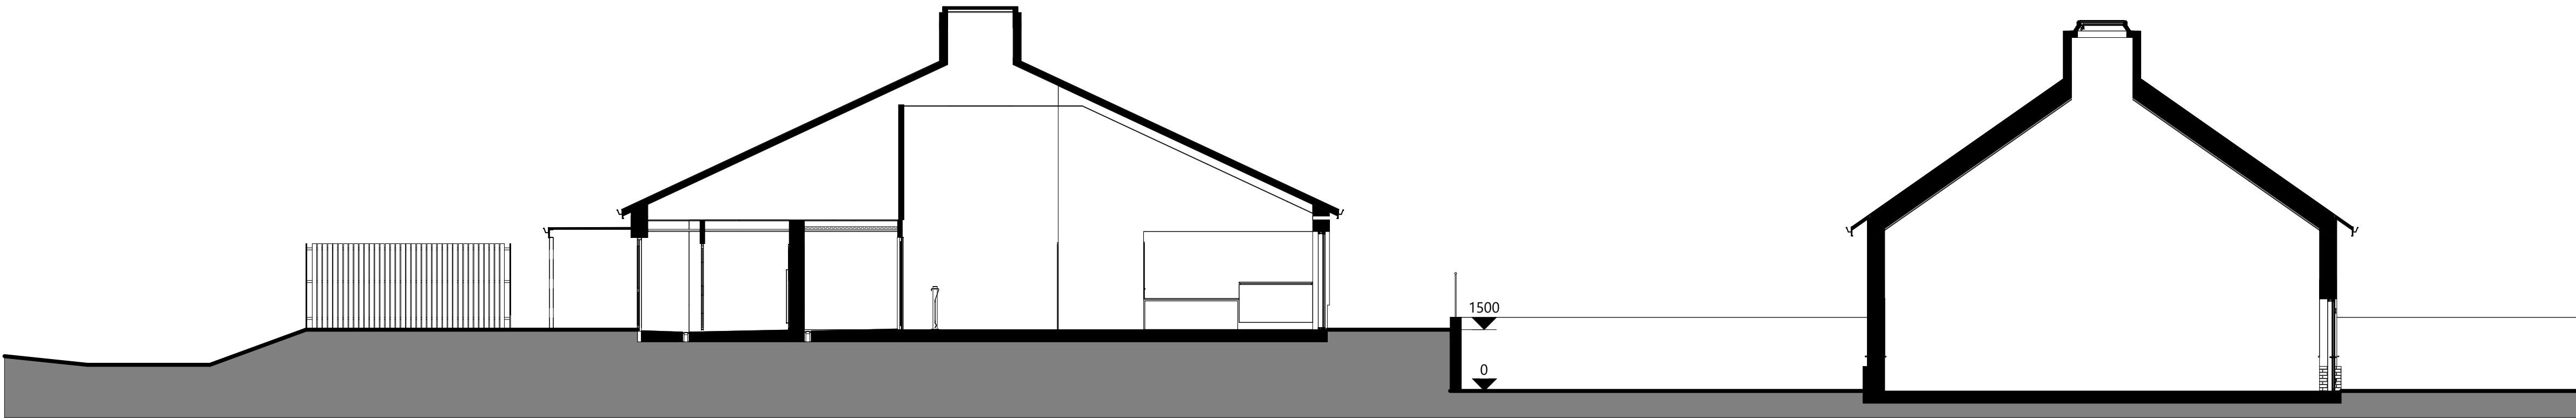

1 0 1 2 3 4 5
SCALE 100 m
1:

This drawing must not be scaled.
Figured dimensions and levels to be used.
Any inaccuracies must be notified to the architect.
Detail drawings and large scale drawings take
precedence over smaller drawings.

Rev:

Chk'd:

A1

THIS DRAWINGS IS COPYRIGHT ©

STATUS
S2 - Issued for Information

powelldobson
ARCHITECTS

Cardiff, Swansea, London

t

+44 (0)33 33 201 001

www.powelldobson.com

@PDArchitects

PDA Job No: 22013					
PDA - EX - XX - DR - A - (90) 9301					
REV					
ORIGINATOR	VOLUME	LEVEL	TYPE	ROLE	NUMBER

Contract: Training Barn
Dogs Trust - Merseyside
Title: Site Section

Scale: 1 : 100
Date: 27.02.24
Drawn: JS
Checked: OSRH