
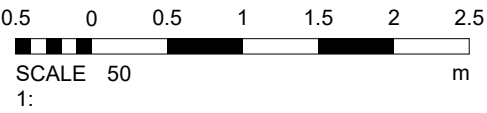
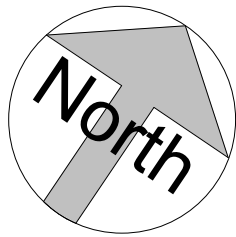


Area Schedule (GIA)	
Name	Area
Ground Floor	182.47 m²
First Floor	53.28 m²

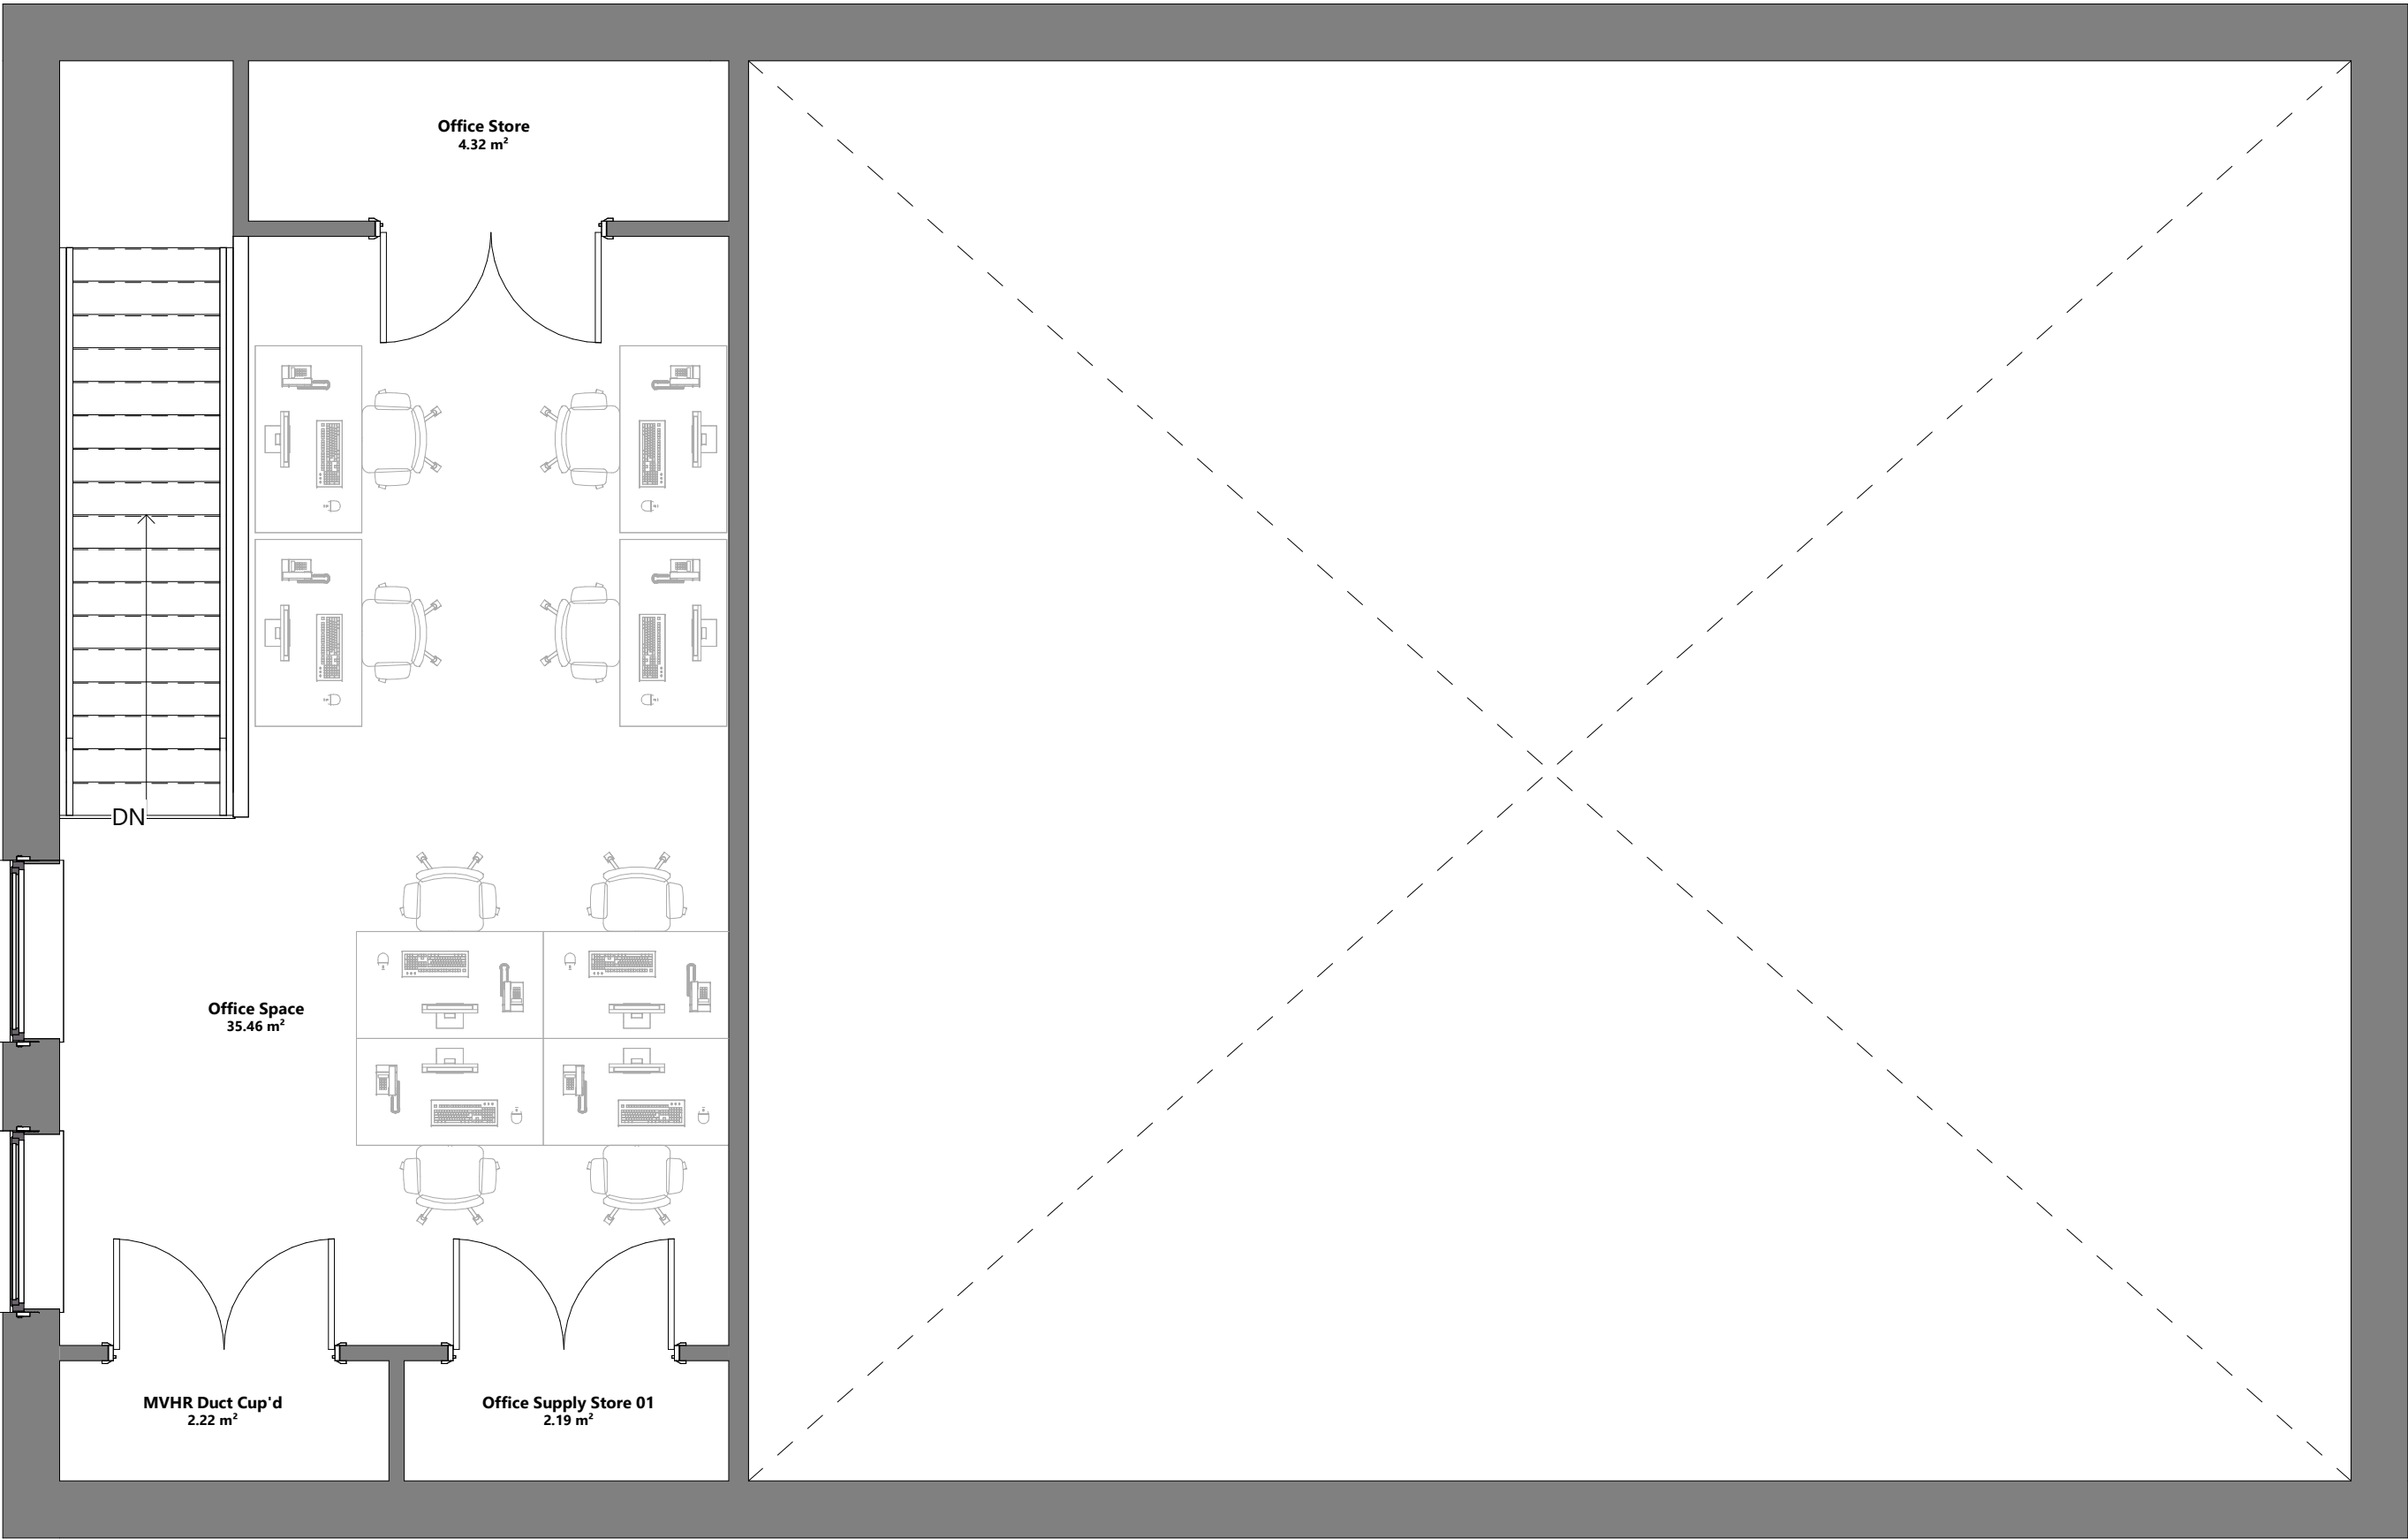

This drawing must not be scaled.
Figured dimensions and levels to be used.
Any inaccuracies must be notified to the architect. Detail drawings and large scale drawings take precedence over smaller drawings.

A2

THIS DRAWINGS IS COPYRIGHT

© Registered Office: Powell Dobson, Suite 1F, Building One, Eastern Business Park, Wern Fawr Lane, Old St Melons, Cardiff CF3 5EA. Powell Dobson is a trading name of Powell Dobson Ltd a company registered in England and Wales No 3873802.

STATUS

S2 - Issued for Information

powelldobson
ARCHITECTS

Cardiff . Swansea . London t +44 (0)33 33 201 001 www.powelldobson.com @PDArchitects

PDA Job No: 22013	
PDA - TB - 01 - PL - A - (05) 1001	REV
ORIGINATOR	VOLUME
LEVEL	TYPE
ROLE	CLASS
NUMBER	

Contract: Training Barn
Dogs Trust - Merseyside
Title: First Floor GA

Scale: 1 : 50
Date: 26.02.24
Drawn: JS
Checked: OSRH