


Site Location Plan

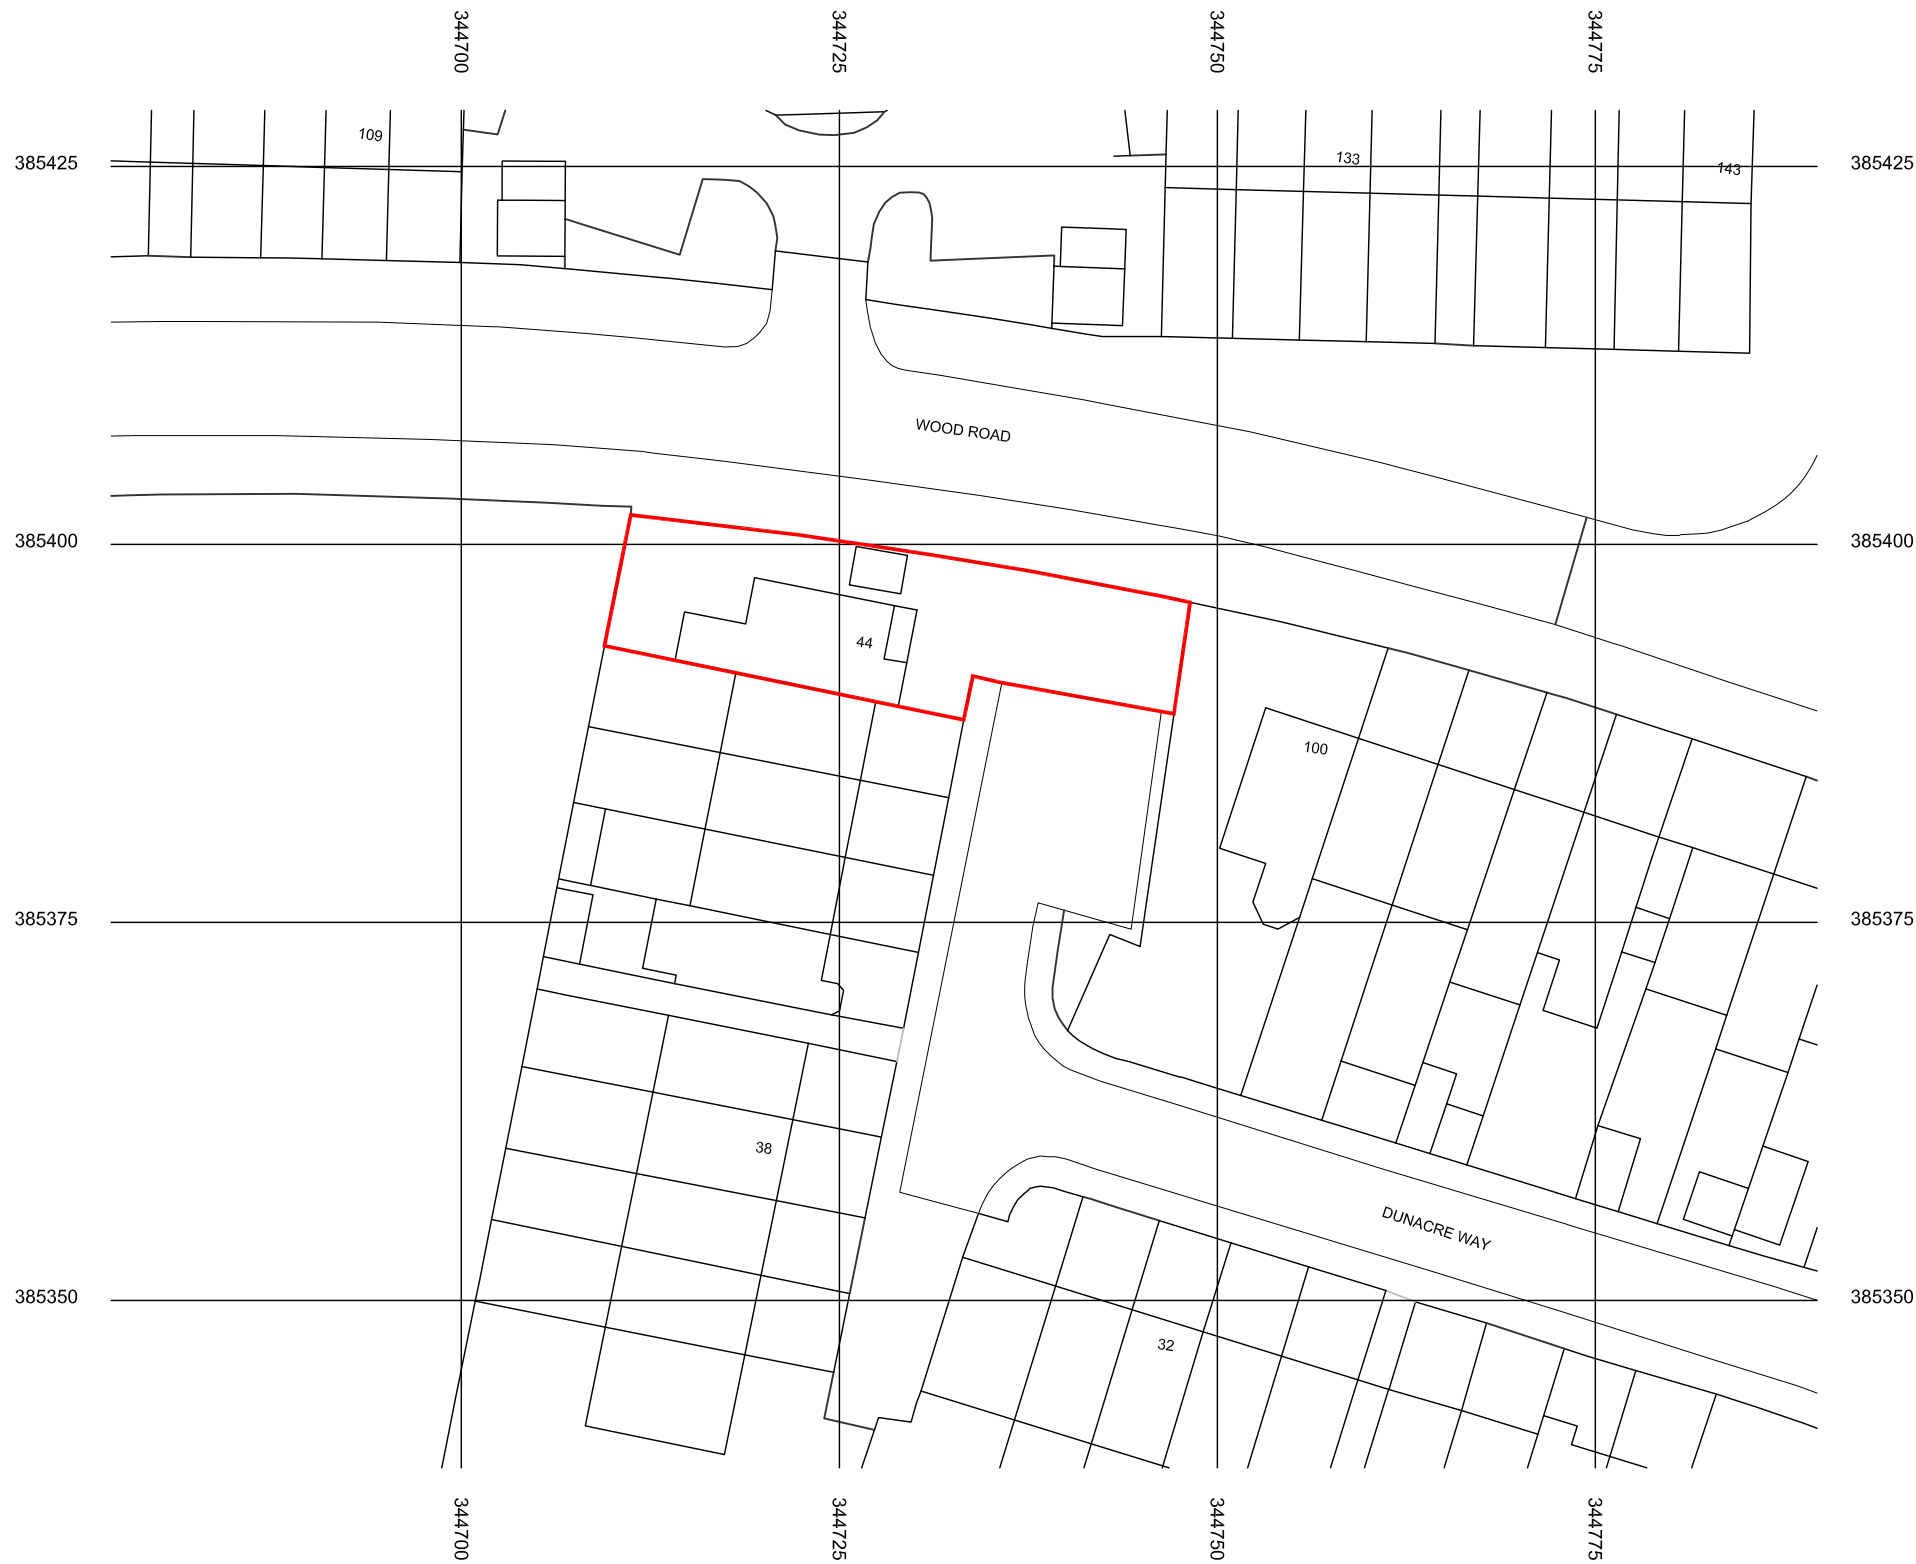




The use of this data by the recipient acts as an agreement of the following statements.  
Do not use this data if you do not agree with any of the following statements:

All drawings are based upon site information supplied by third parties and as such their accuracy cannot be guaranteed. All features are approximate and subject to clarification by a detailed topographical survey, statutory service enquiries and confirmation of the legal boundaries.

The controlled version of this drawing should be viewed in DWF or PDF format, not DWG or other formats. All prints of this drawing must be made in full colour.

Where this drawing has been based upon Ordnance Survey data, reproduction of this drawing in whole or in part is prohibited without the prior permission of Ordnance Survey.

Do not scale the drawing. Use figured dimensions in all cases. Check all dimensions on site. Report any discrepancies in writing to WayMakr Ltd before proceeding.

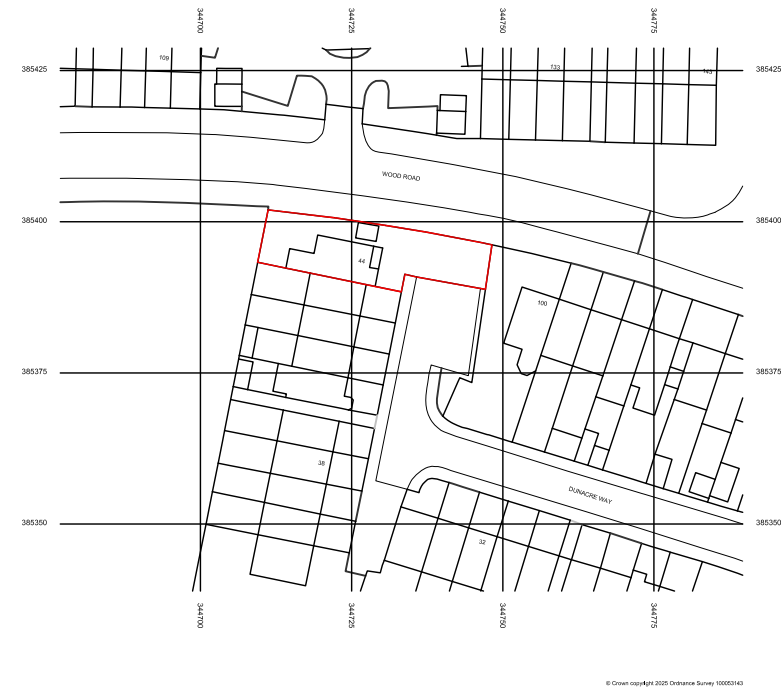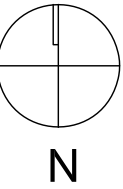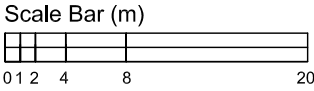

SITE LOCATION PLAN 1:1250

NOTE: This drawing is for the purpose of PLANNING APPLICATION only.  
It is not to be used for any purpose other than which it is intended.

|     |                    |       |         |        |
|-----|--------------------|-------|---------|--------|
|     |                    |       |         |        |
| P1  | Plannig submission | KES   | JSH     | MAR 25 |
| Rev | Description        | Drawn | Checked | Date   |

Suitability  
RIBA stage 3

Project  
44 Dunacre Way  
Liverpool

Drawing  
Site Location Plan  
Existing

|                |            |            |      |       |      |      |        |
|----------------|------------|------------|------|-------|------|------|--------|
| Drawing Number | Project ID | Originator | Zone | Level | Type | Role | Number |
| DUN            | WMK        | 00         | 00   | DR    | A    | 3000 |        |

|                |             |        |          |
|----------------|-------------|--------|----------|
| Project Number | Scale at A1 | Status | Revision |
| 0303           | 1:500       | S3     | P1       |