


NOTES

All dimensions to be checked on site. Figured dimension to be read in preference to scaled. Keith Davidson Partnership accepts no responsibility for any unauthorised amendments to the drawing and does not permit unauthorised copying of the drawing. This drawing is copyright and remains the property of Keith Davidson Partnership unless otherwise agreed.

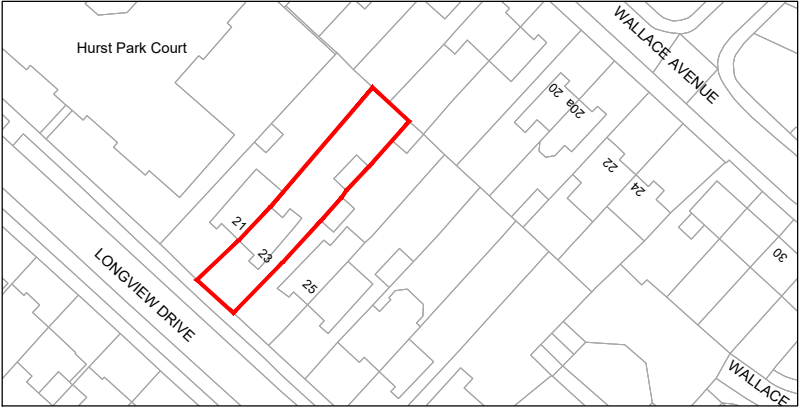

Location Plan
Scale 1:1250

1:1250 SCALE 0 10 50 METRES

Version	Amendment	Drawn & Date	Checked & Date	Approved & Date
Client				
Ms Grace Hamilton				
Project Name				
23 Longview Drive				
Drawing Title				
Location Plan				
Scale		Original Size	Planning	
1:1250		A4		
Date	Drawn	Checked	Approved	
16.02.23	RM	DB	DB	
Drawing Number			Status	
LP			Planning	
			Revision	
			-	