

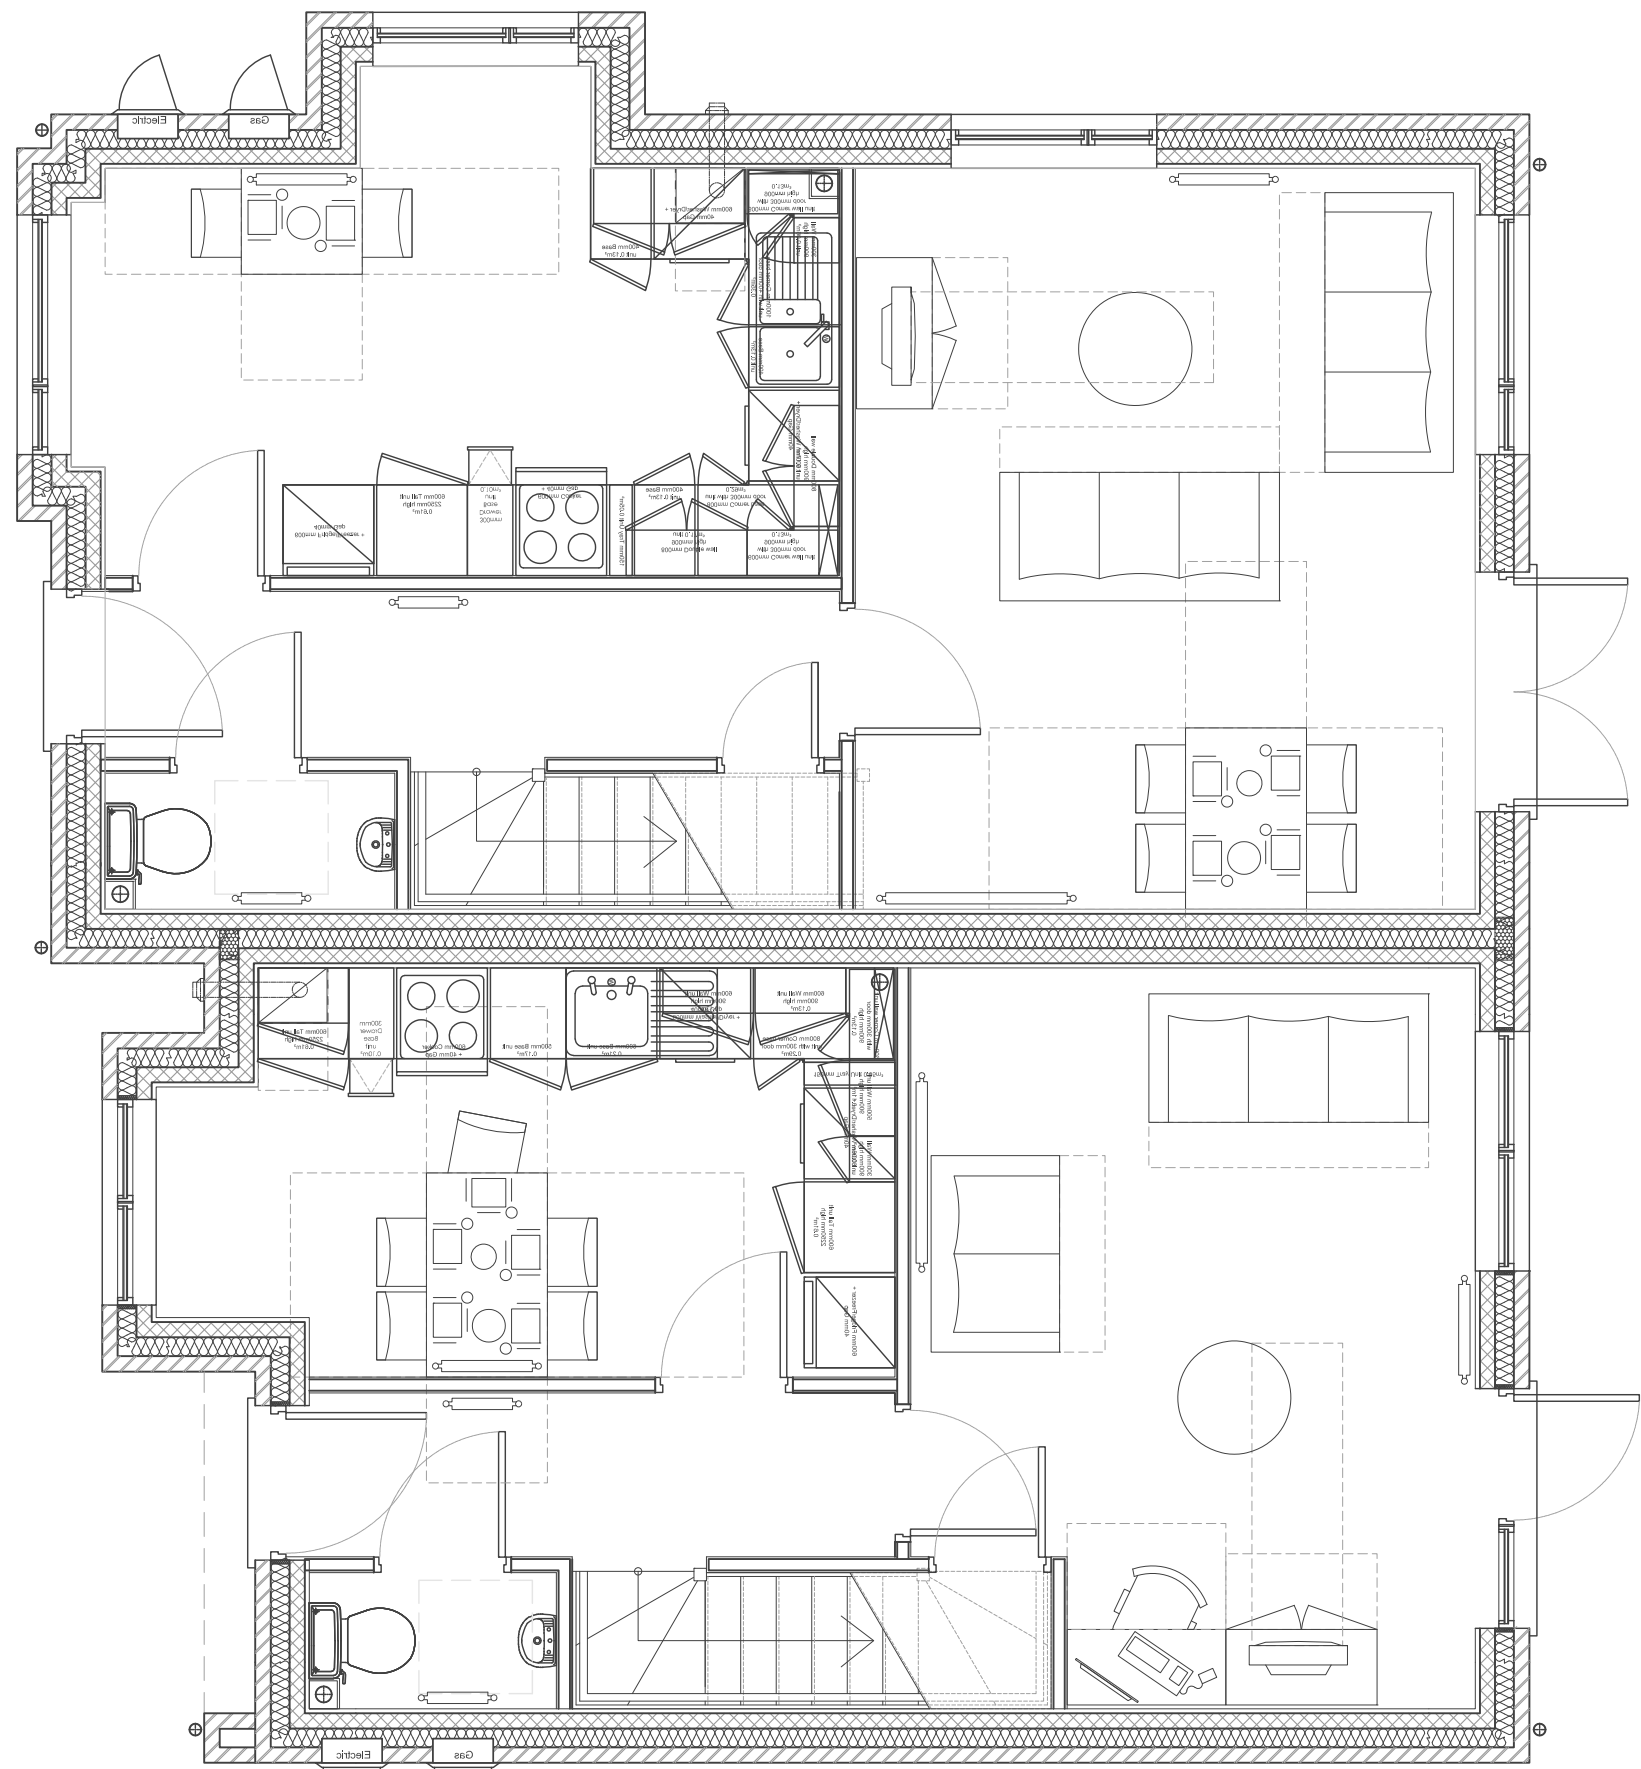


Notes


James' Design Associates take no responsibility for any dimensions obtained by scaling from this drawing. If no dimension is shown, the dimension is to be taken from the drawing. The drawing is to be used for the measurement. Scaling the drawing in digital form is solely for the client's use. The drawing is not to be used for construction. Any discrepancies must be reported to the architect immediately. The drawing is not to be used for any other purpose.

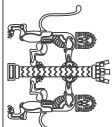

Ground Floor

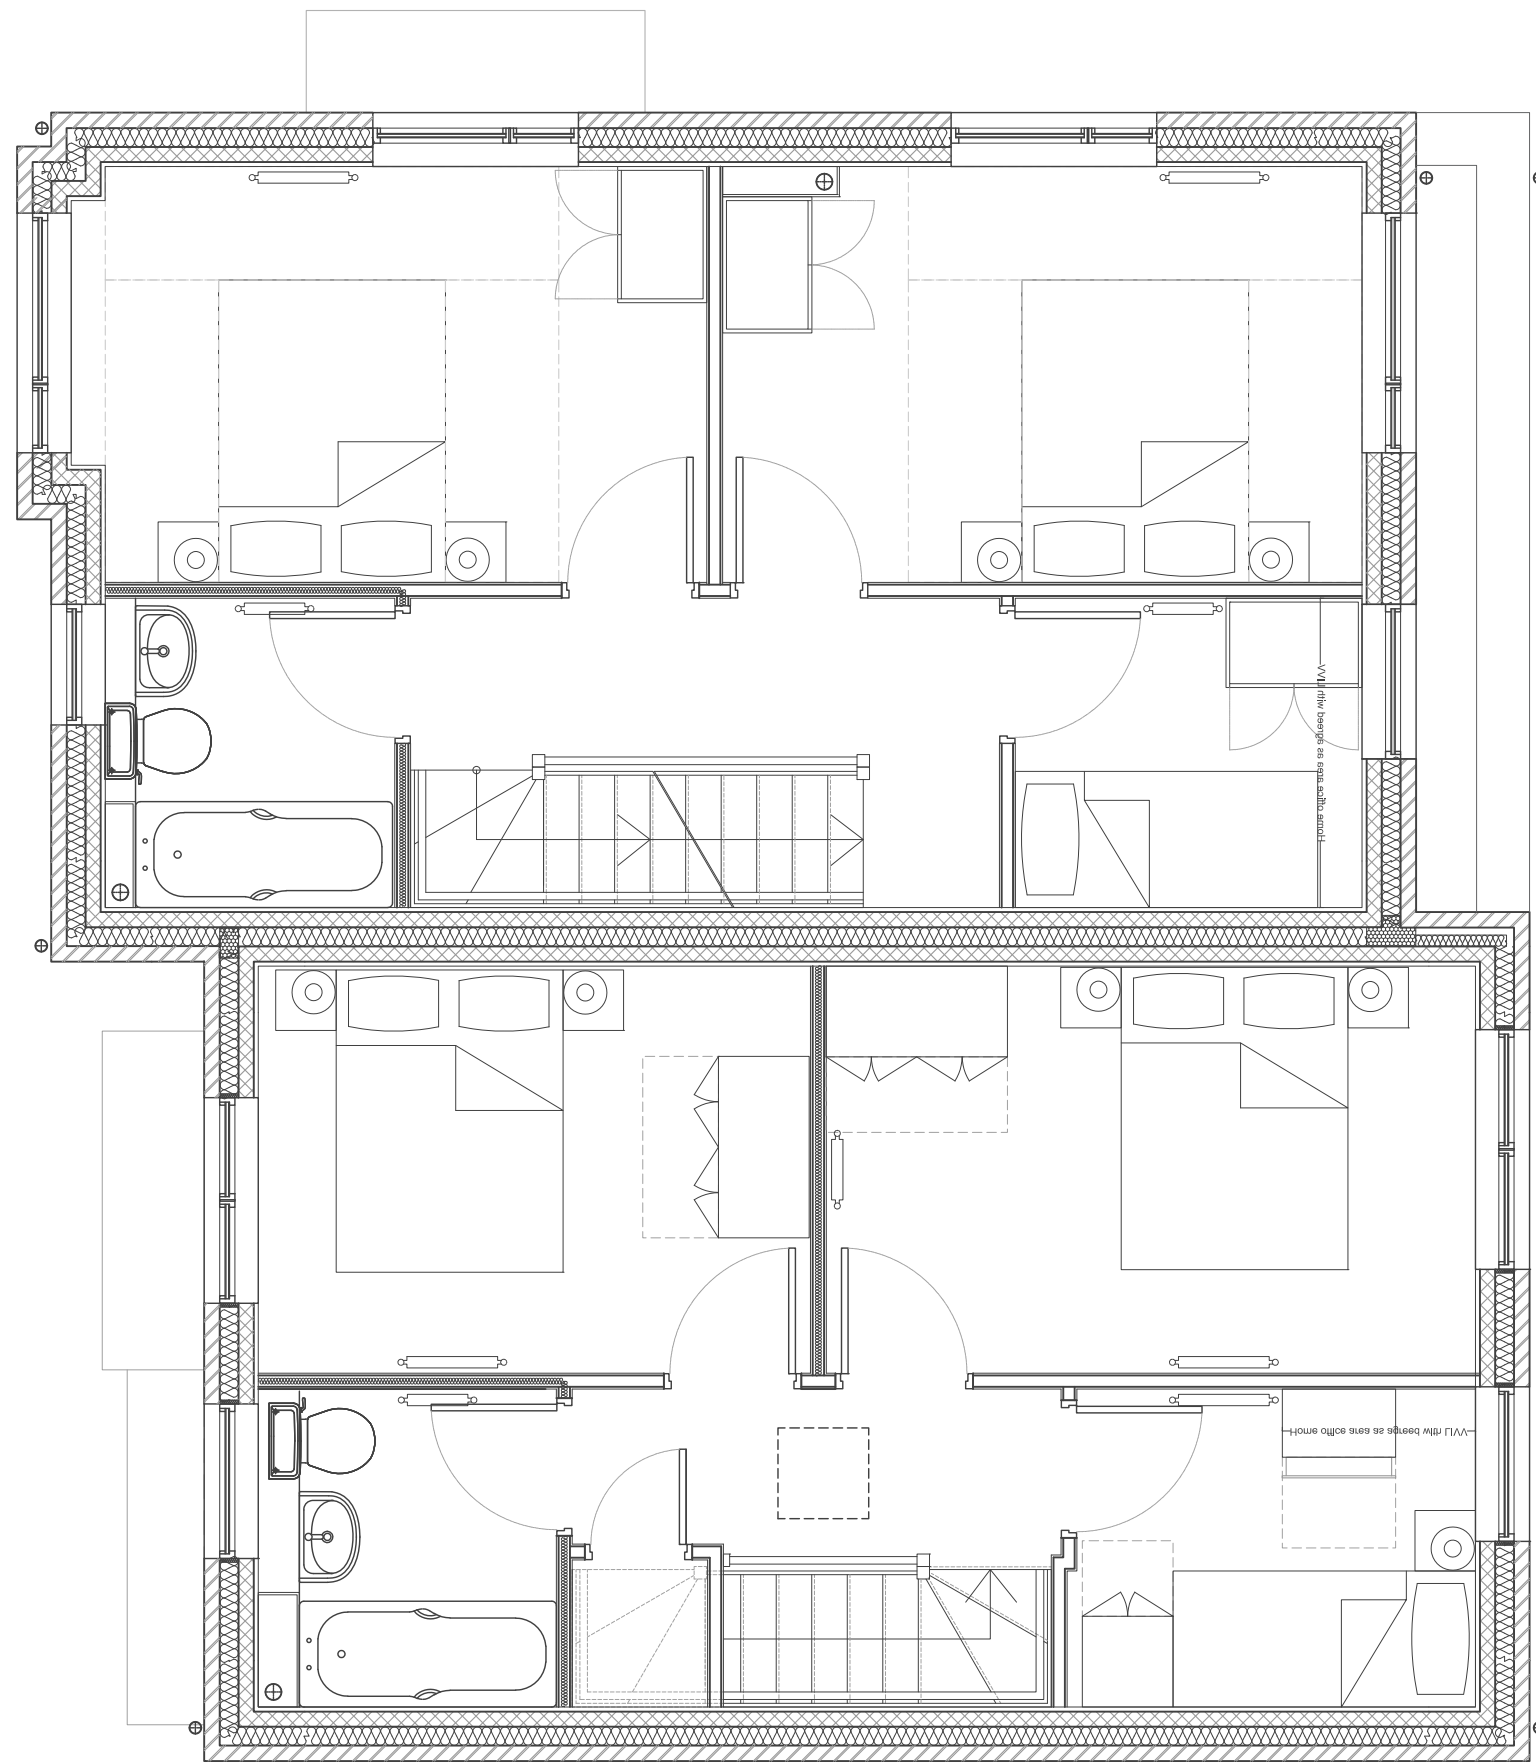

First Floor

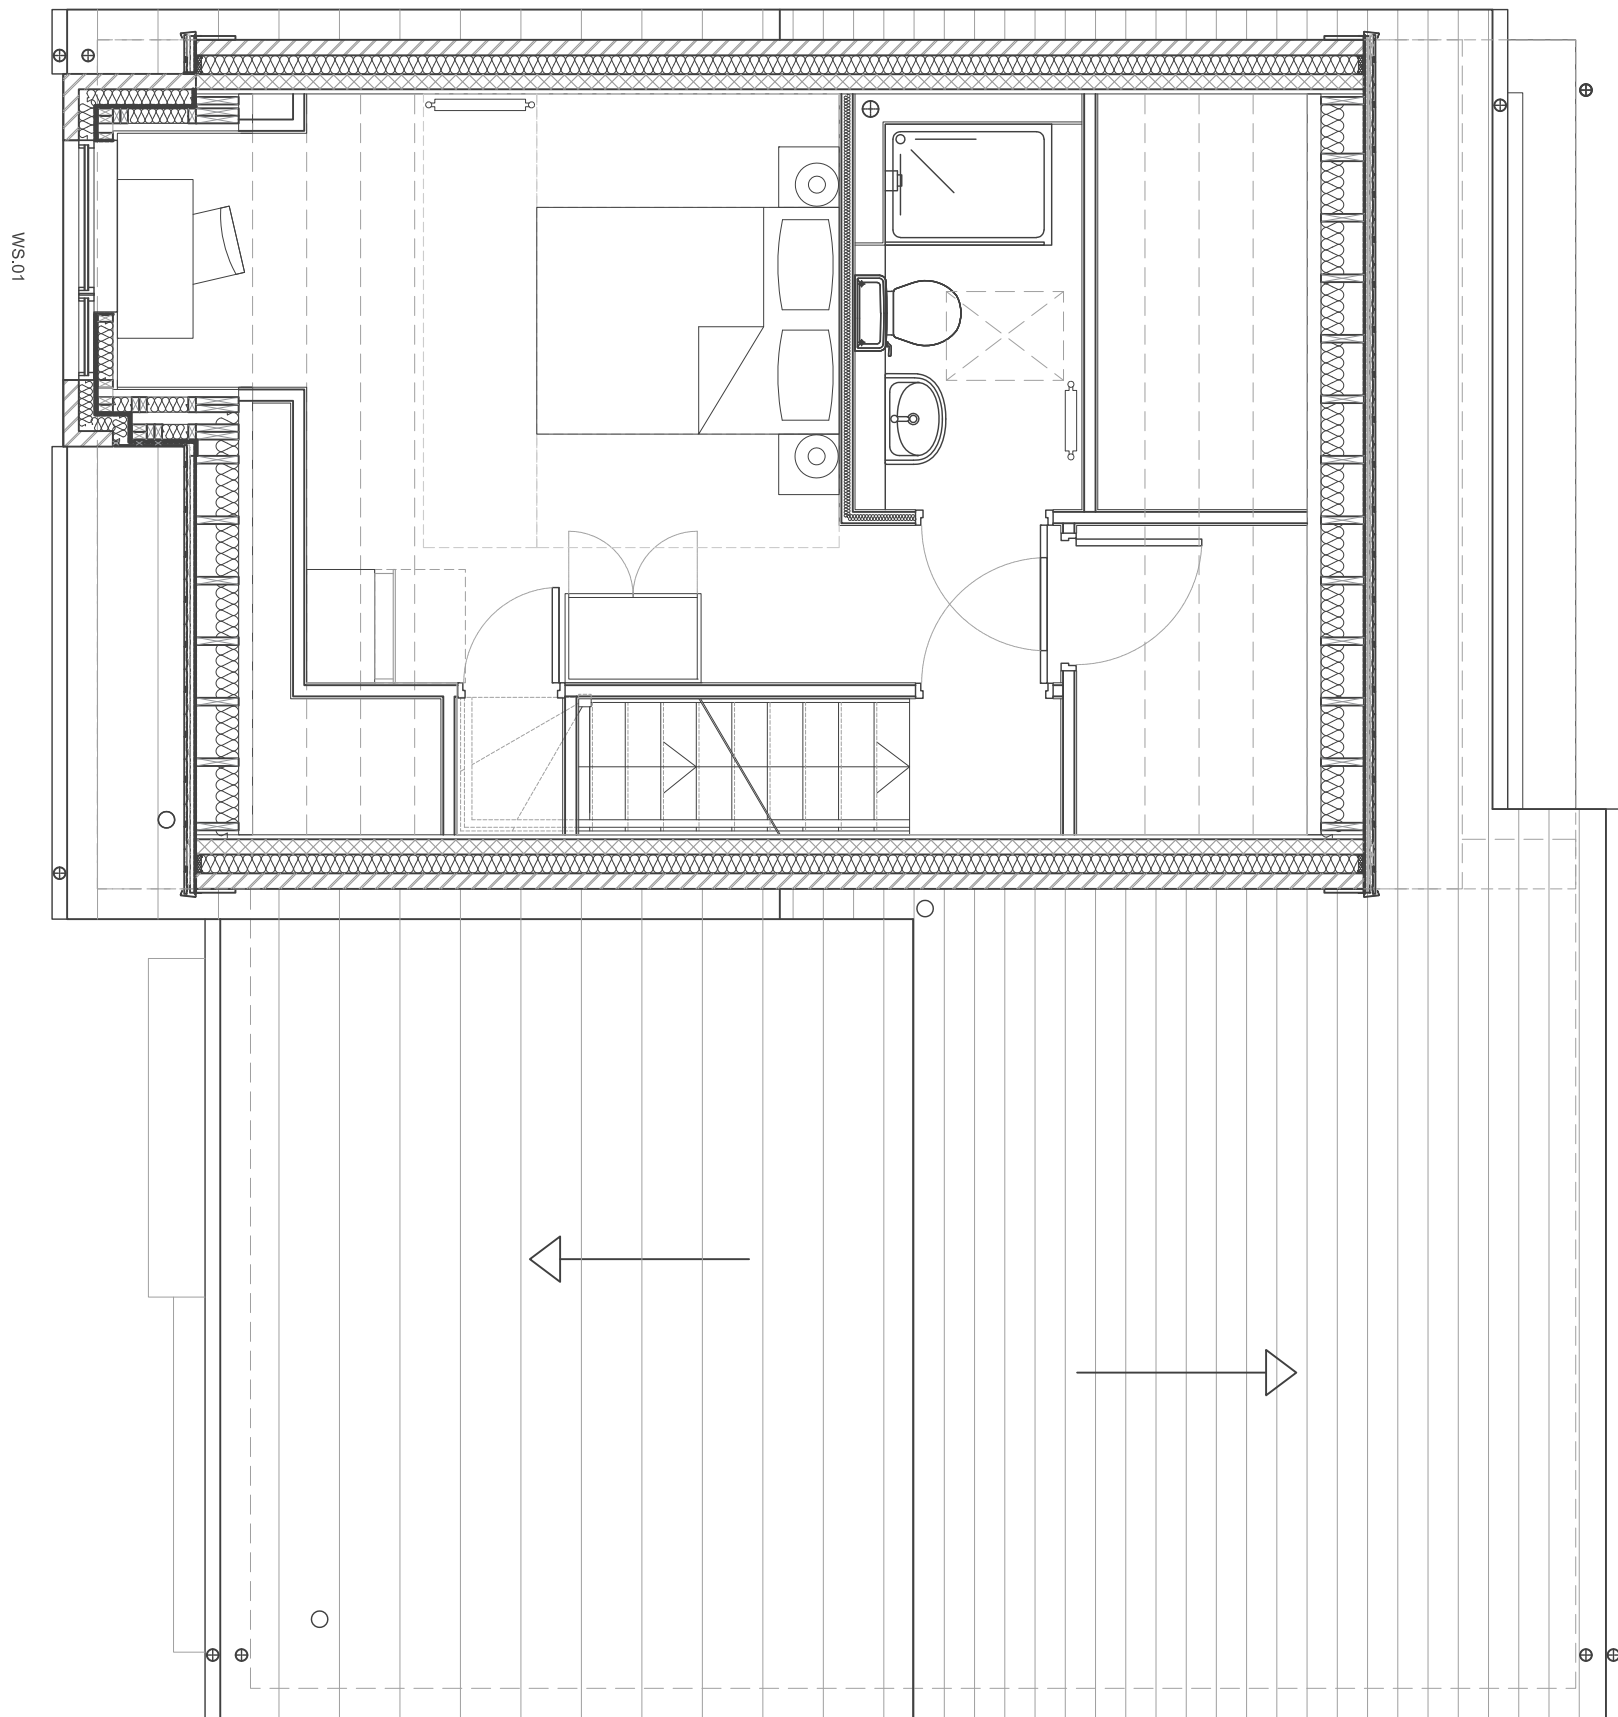

Second Floor

Rev	A		Planning Issue.	11.05.21	MG
	- Final Issue.			16.04.21	MG
Rev Description		Date		By	

j d a architects

info@jda-architects.com
www.jda-architects.com
merchiston 0161 336 5011
liverpool 0151 665 0112

j d a architects

0151 665 0112

Client: Vistry Partnerships

Project: Watch Factory, Prescott

Project Status:		PL - Planning	
Scale:	@ original size	Date:	Drawn By: Created By:
1:50	A1	July 2020	IMG

Project Number	Drawings Number	Client Number	005
T125	A	SK	
Drawings	Block Type CK - 3B5P + 4B7P Plans		
A			Rev

