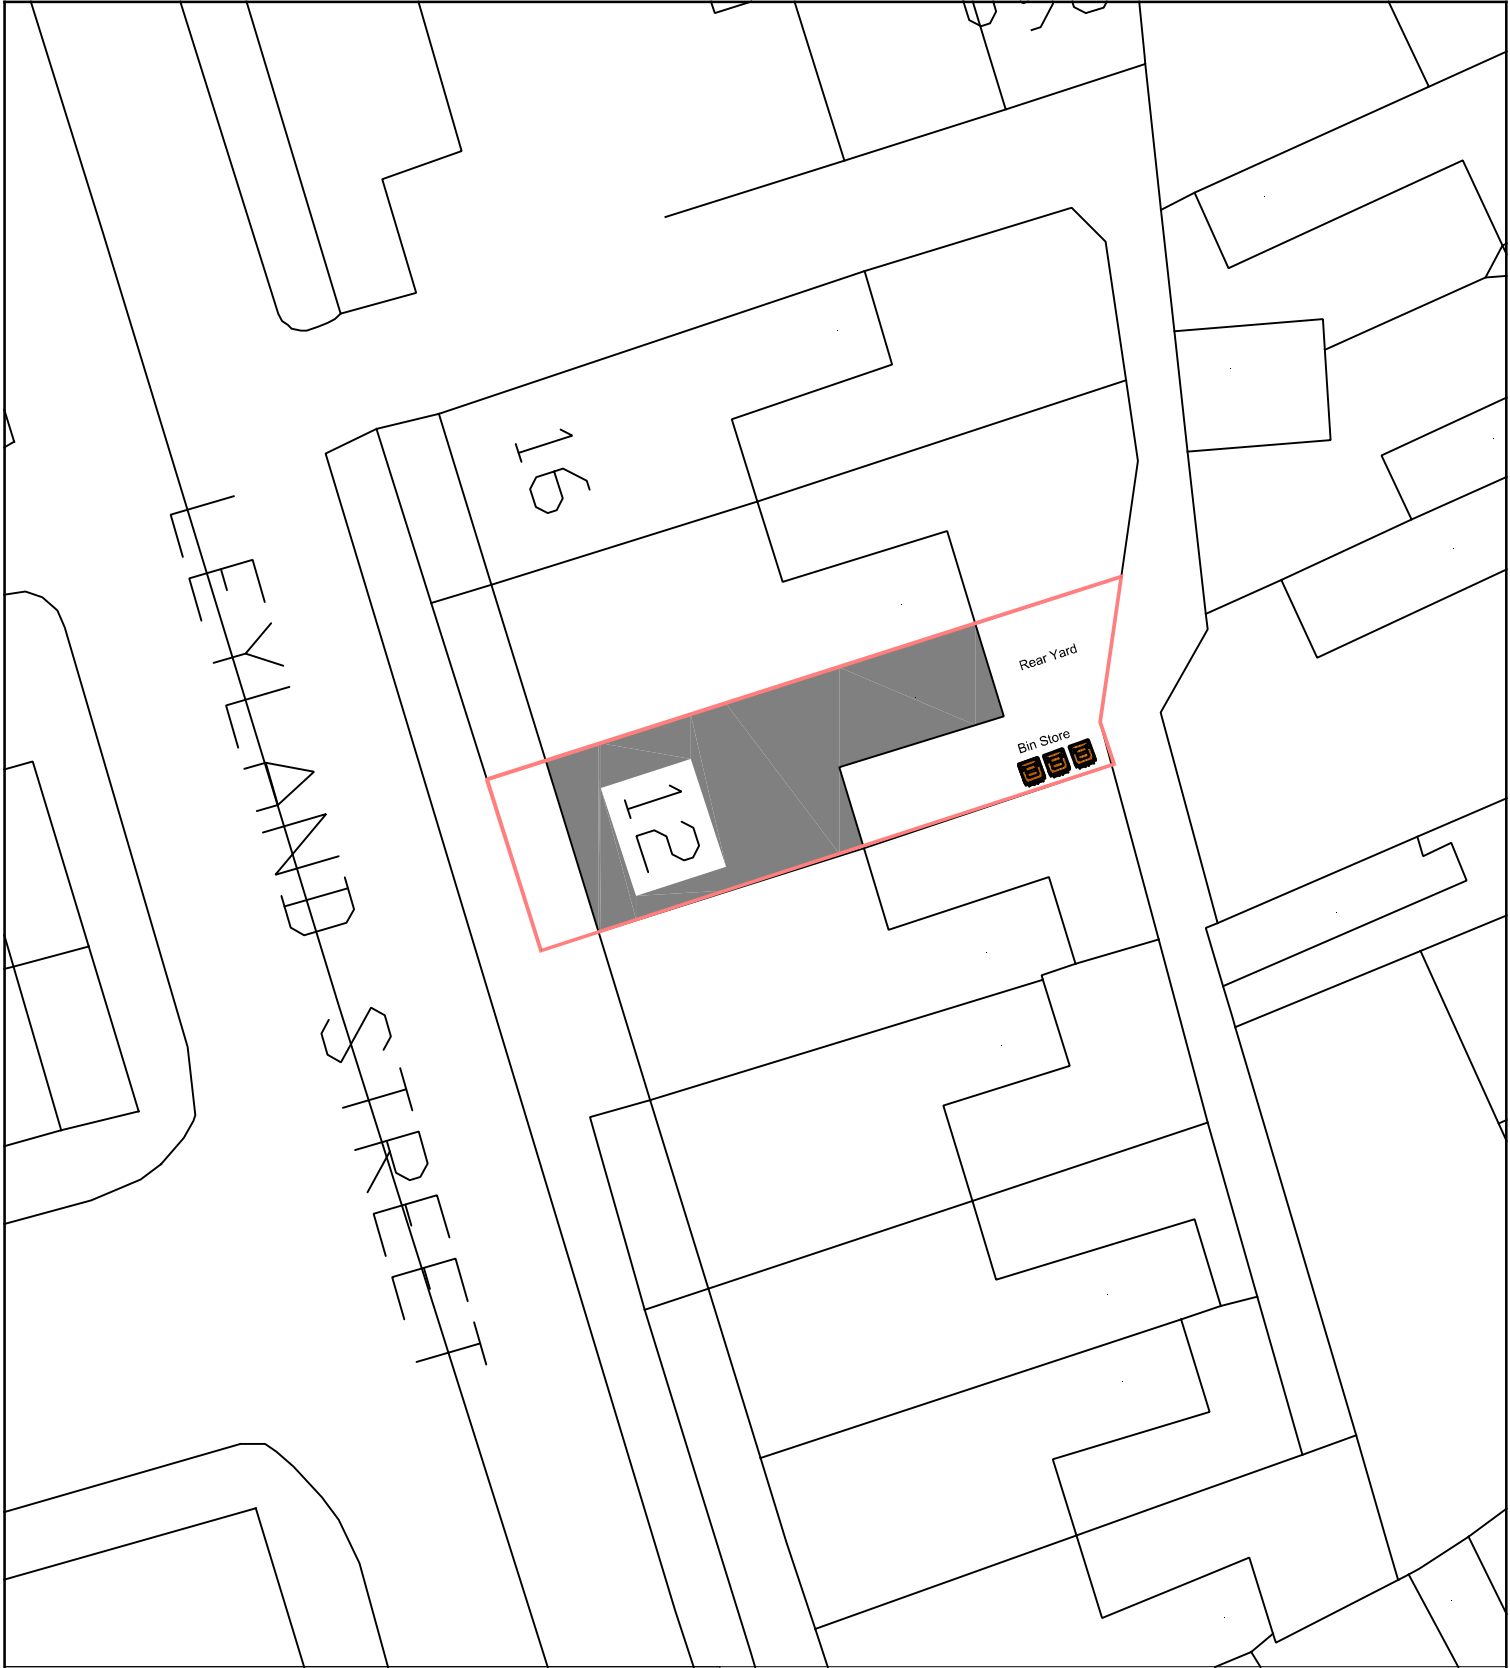


Project CHANGE OF USE FROM RESIDENTIAL DWELLING (USE CLASS C3) TO A COMMERCIAL PREMISES FALLING UNDER USE CLASS E AT 12 LEYLAND STREET, PRESCOT, L34 5QP	Contract. No.	Drg.No.	Revision	Scale	1:200	@ A4
		3		By	MCC	Date
				Chkd		MAR 2025
Client MR & MRS MAWDSLEY	Drawing Title SITE BLOCK PLAN					MAT Design Limited Town Planning & Building Control Consultants 17 BROOKSIDE AVE ECCLESTON ST. HELENS WA10 4RN Telephone:07850203448 E-mail:miketa@blueyonder.co.uk