



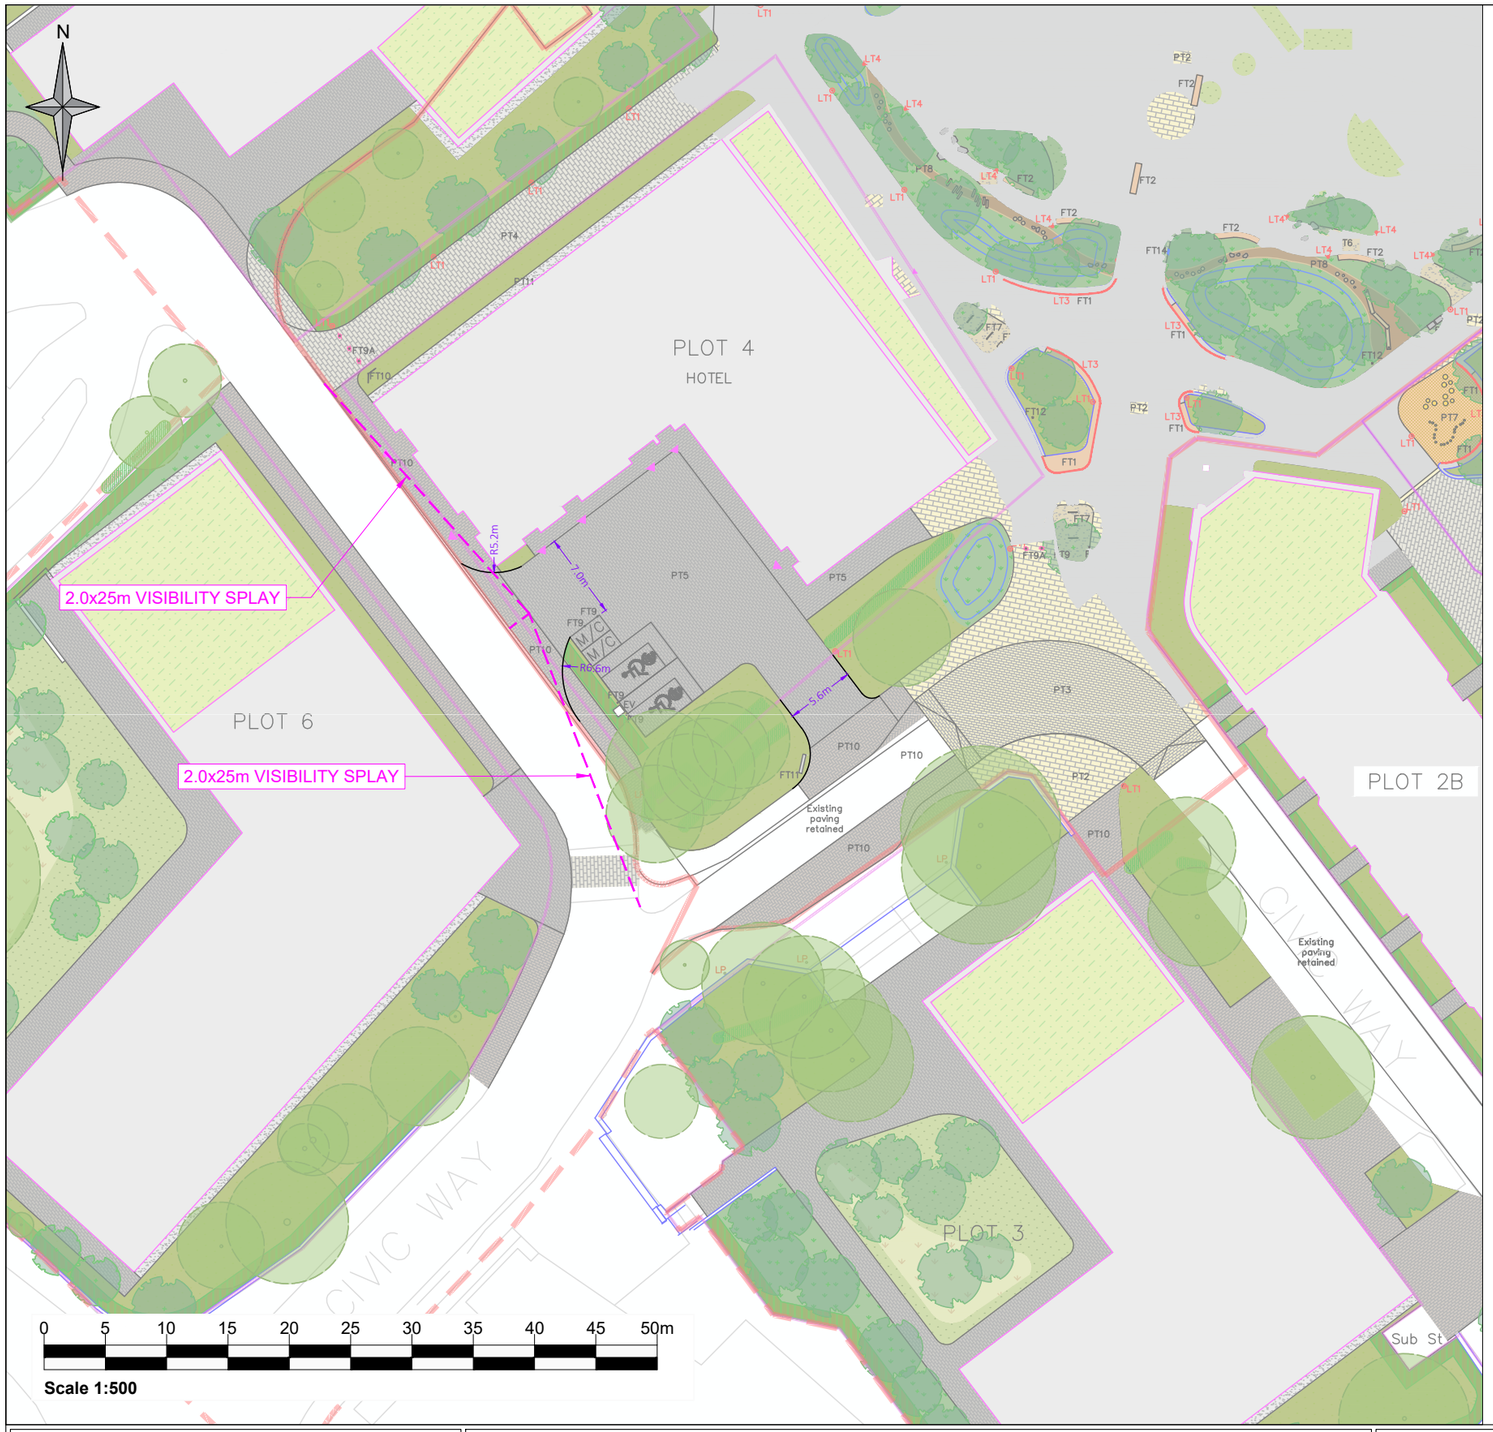

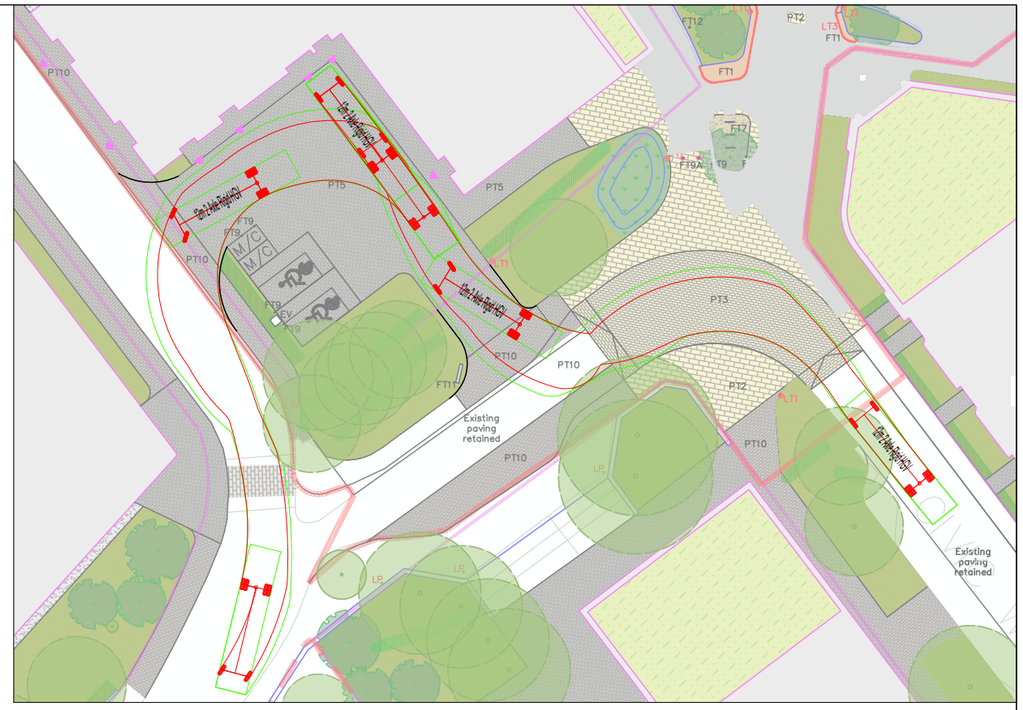

astute

www.astutetransport.com

Client
GENR8 KAJIMA REGENERATION LTD

Project
ST MICHAEL'S PLACE, HUYTON TOWN CENTRE

Drawing Status & Suitability Code
PLANNING

Drawn	Checked
RO	PT
Date	Date
23.10.25	23.10.25

Drawing Title
PROPOSED HOTEL SERVICE YARD GENERAL ARRANGEMENT AND VEHICLE TRACKING

Drawing Number	Rev.	Scale	Astute Project No.
A25008-P-0100-001	-	1:500	A25XXX


Rev	Amendments	Date	By	Chk	Auth
-	-	-	-	-	-

Legend:



Large Car (2006)

Overall Length	5.079m
Overall Width	1.872m
Overall Body Height	1.525m
Min Body Ground Clearance	0.310m
Max Track Width	1.831m
Lock to lock time	4.00s
Kerb to Kerb Turning Radius	5.900m

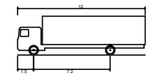

12m 2 Axle Rigid HGV

Overall Length	12.000m
Overall Width	2.550m
Overall Body Height	3.645m
Min Body Ground Clearance	0.440m
Track Width	2.500m
Lock to lock time	3.00s
Kerb to Kerb Turning Radius	12.200m

Notes:

1. This is not a construction drawing and is intended for illustrative purposes only.

© Crown copyright and database rights Ordnance Survey Licence number

© This drawing and its content are the copyright of Astute Transport Planning Limited and may not be reproduced or amended except by prior written permission. Astute Transport Planning Limited accepts no liability for any amendments made by other persons.