



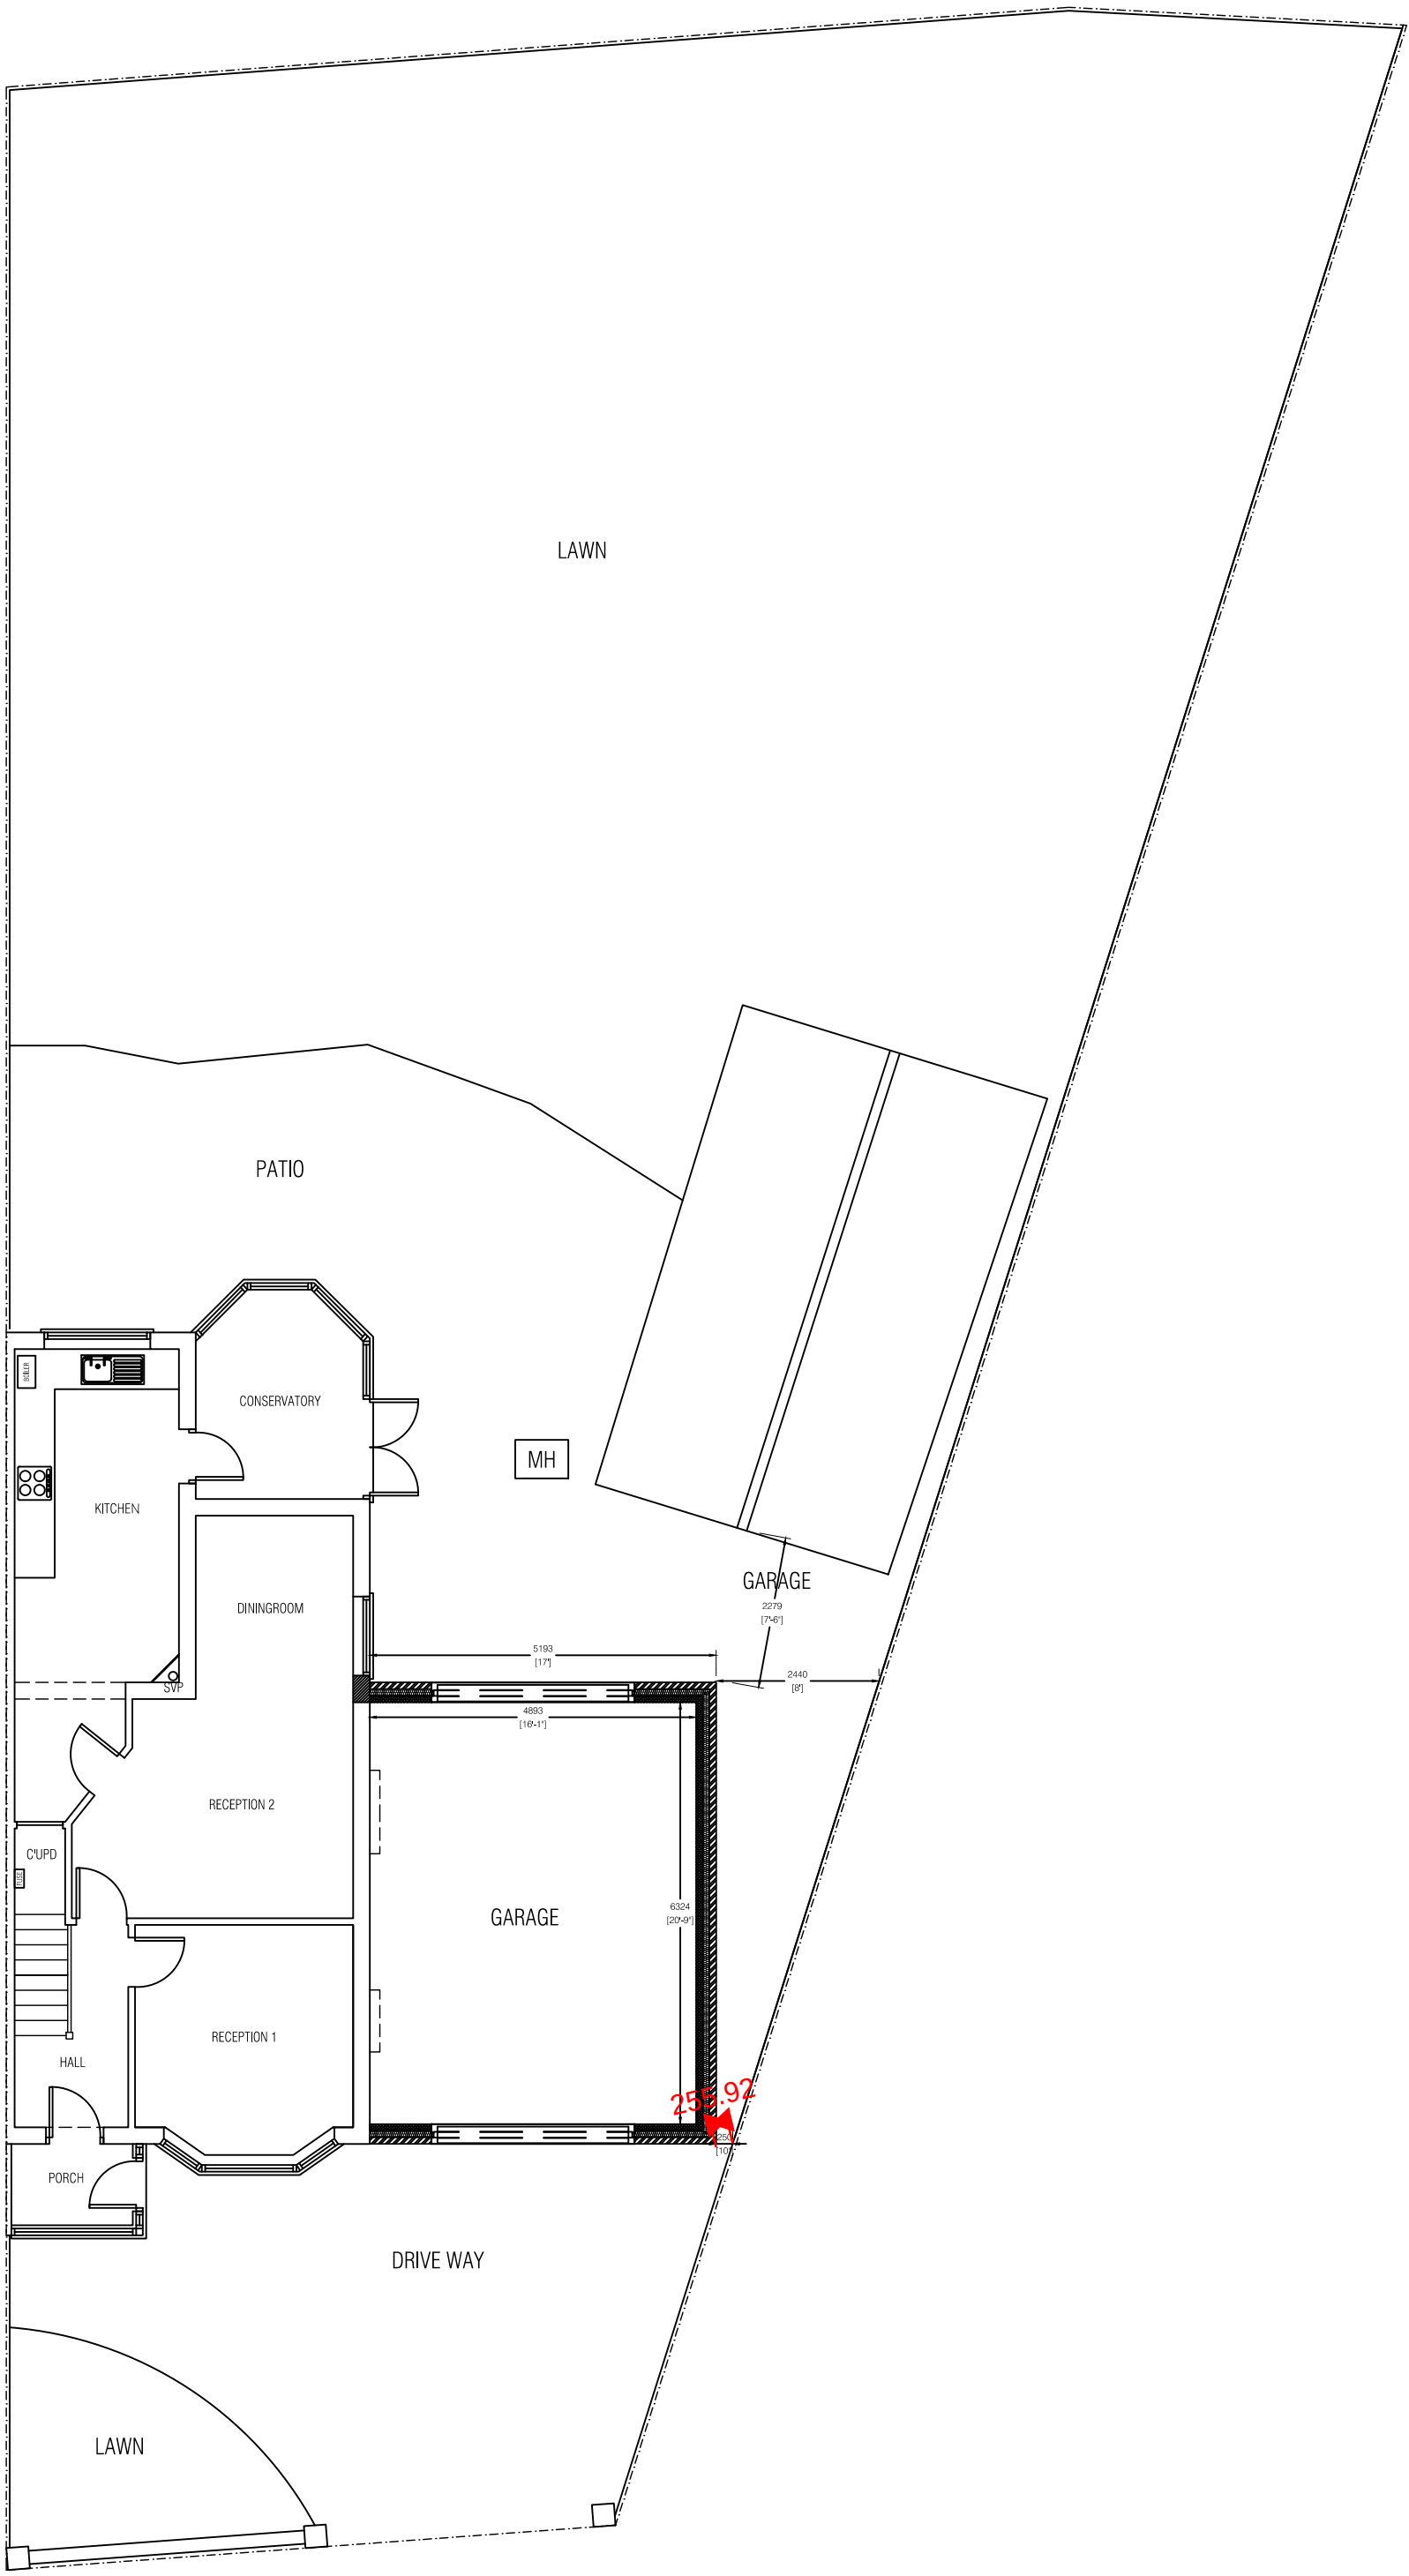

Scale 1:100 6 2.5 10,037.53 0m

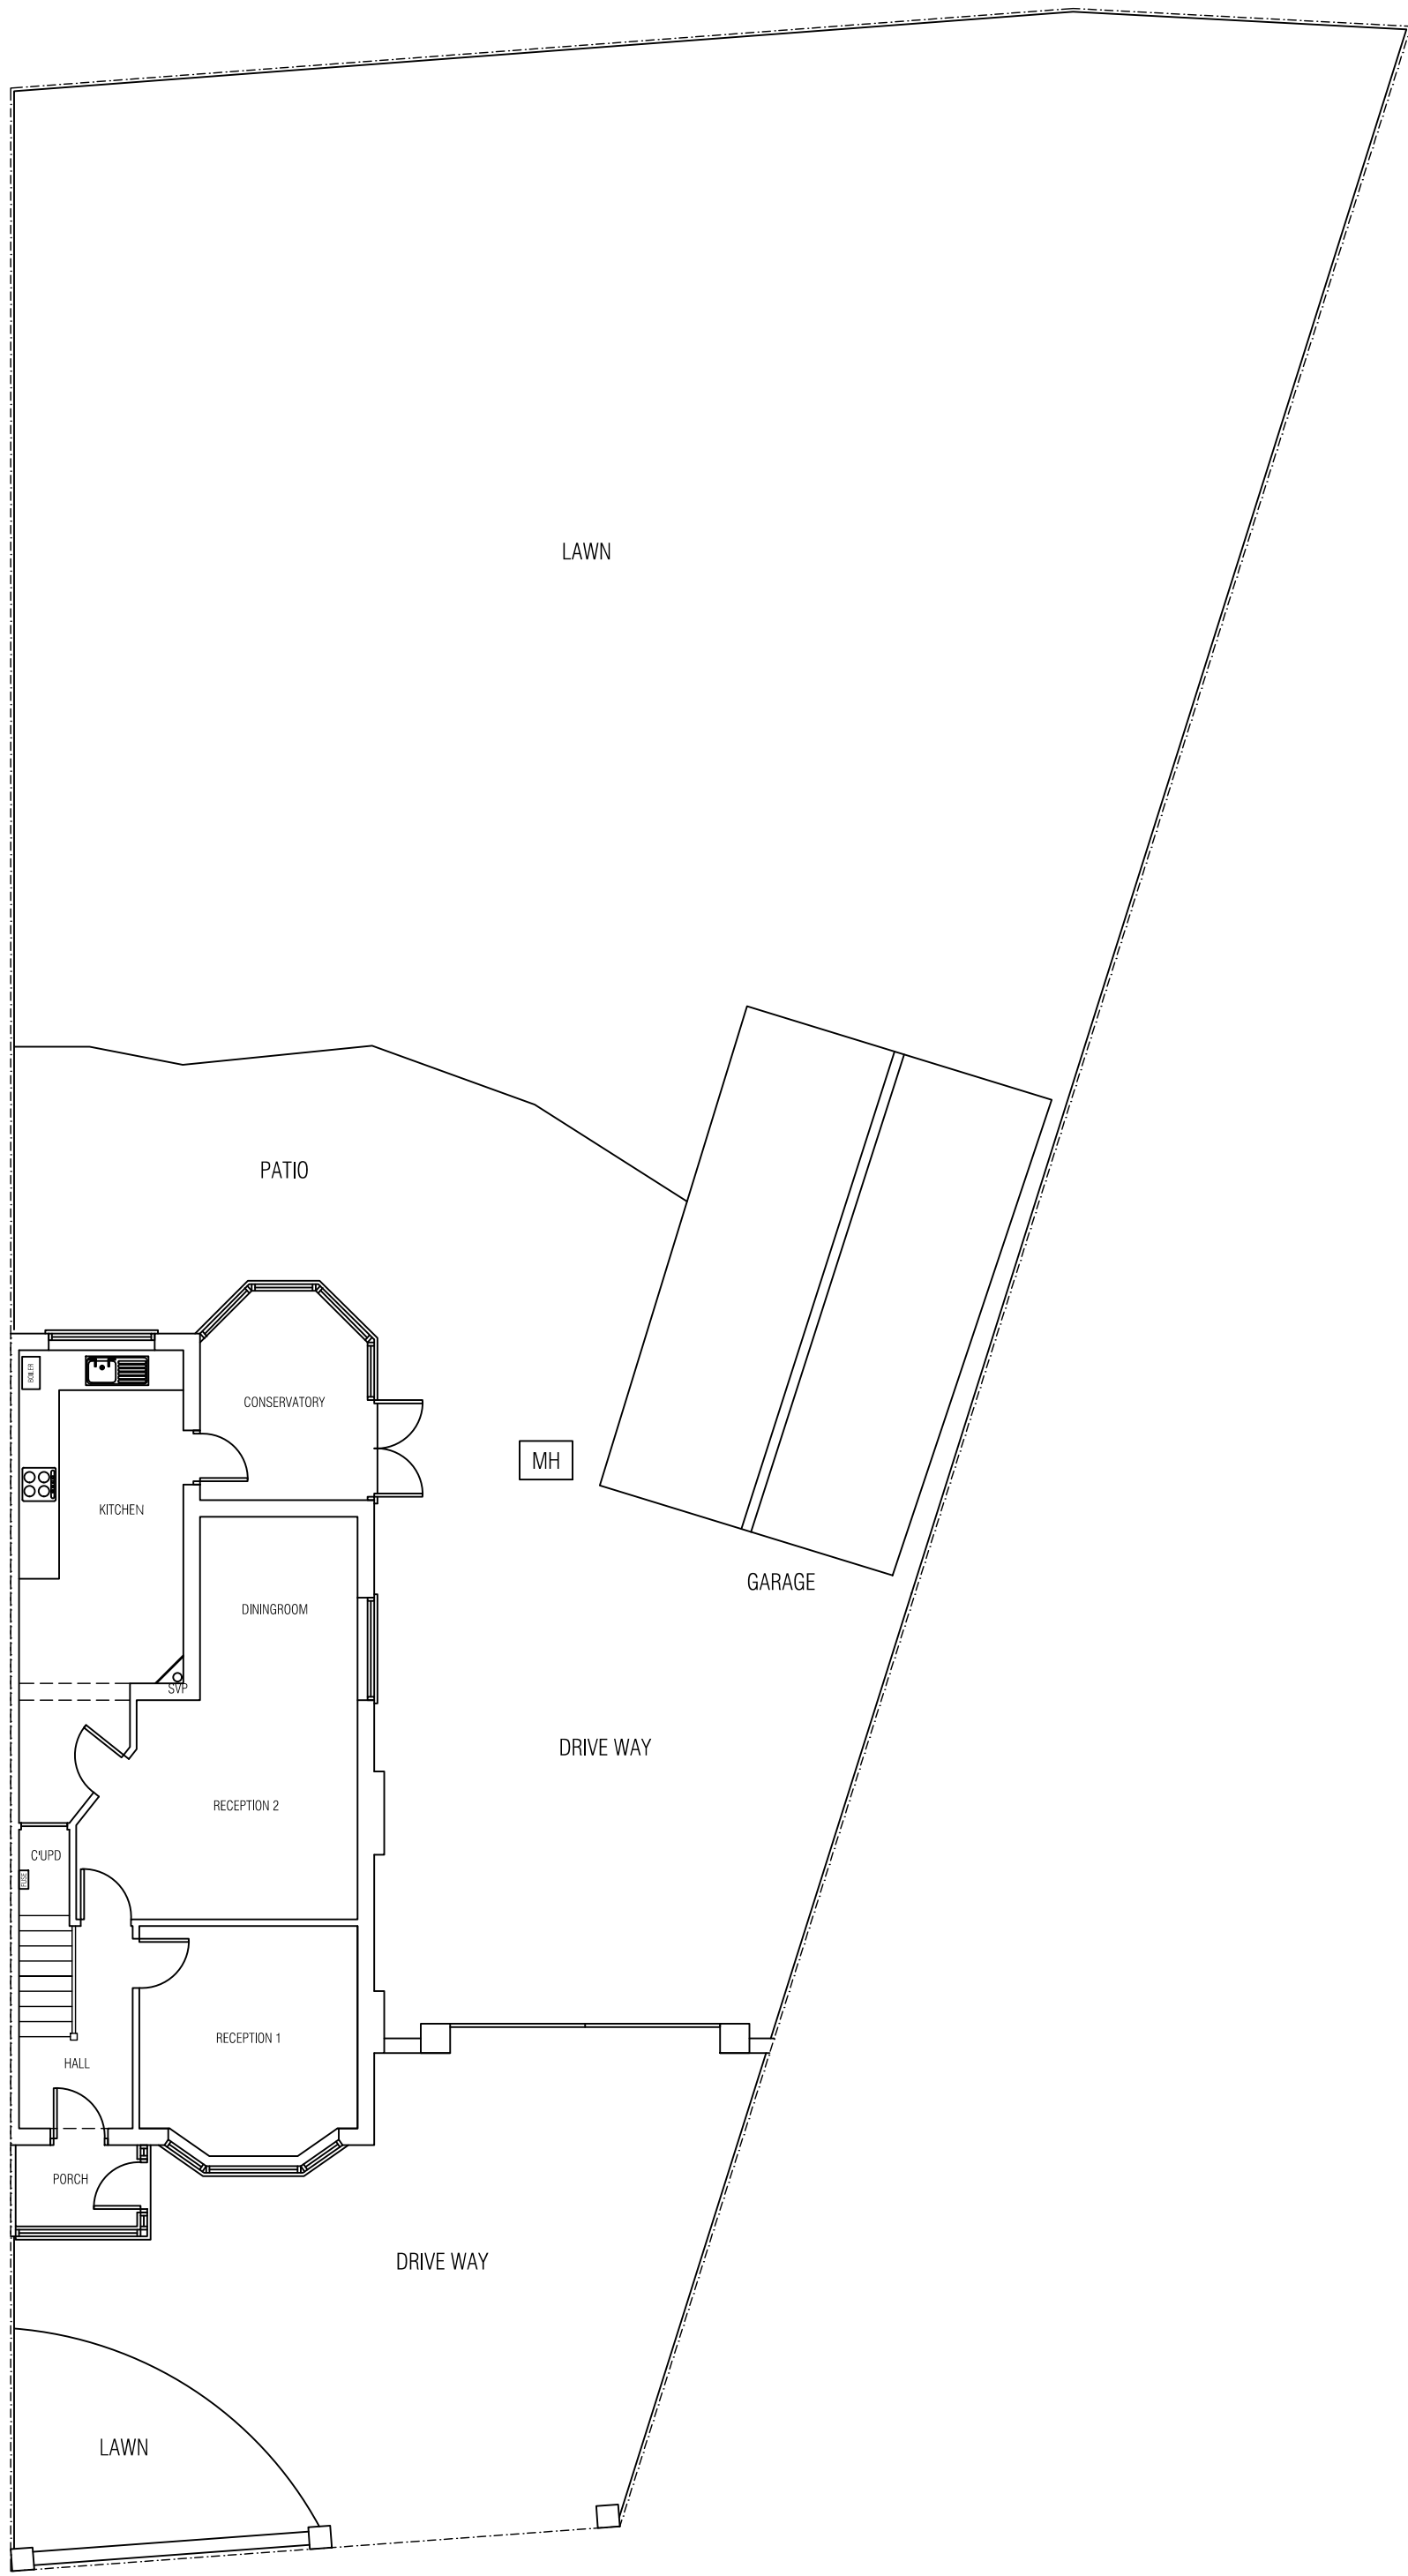

CLIENT		TITLE			
CHRIS		PROPOSED/EXISTIN BLOCK PLAN			
57 WINDY ARBOR ROAD					
L35 3PA					
PROJECT		SCALE	DATE	DRAWN BY	CHECKED
DOUBLE SIDE EXTENSION		1:50 @A1	22/12/2023	PKH	-
STATUS		PKH/301	DWG No.	REV	
PLANNING		04		-	