

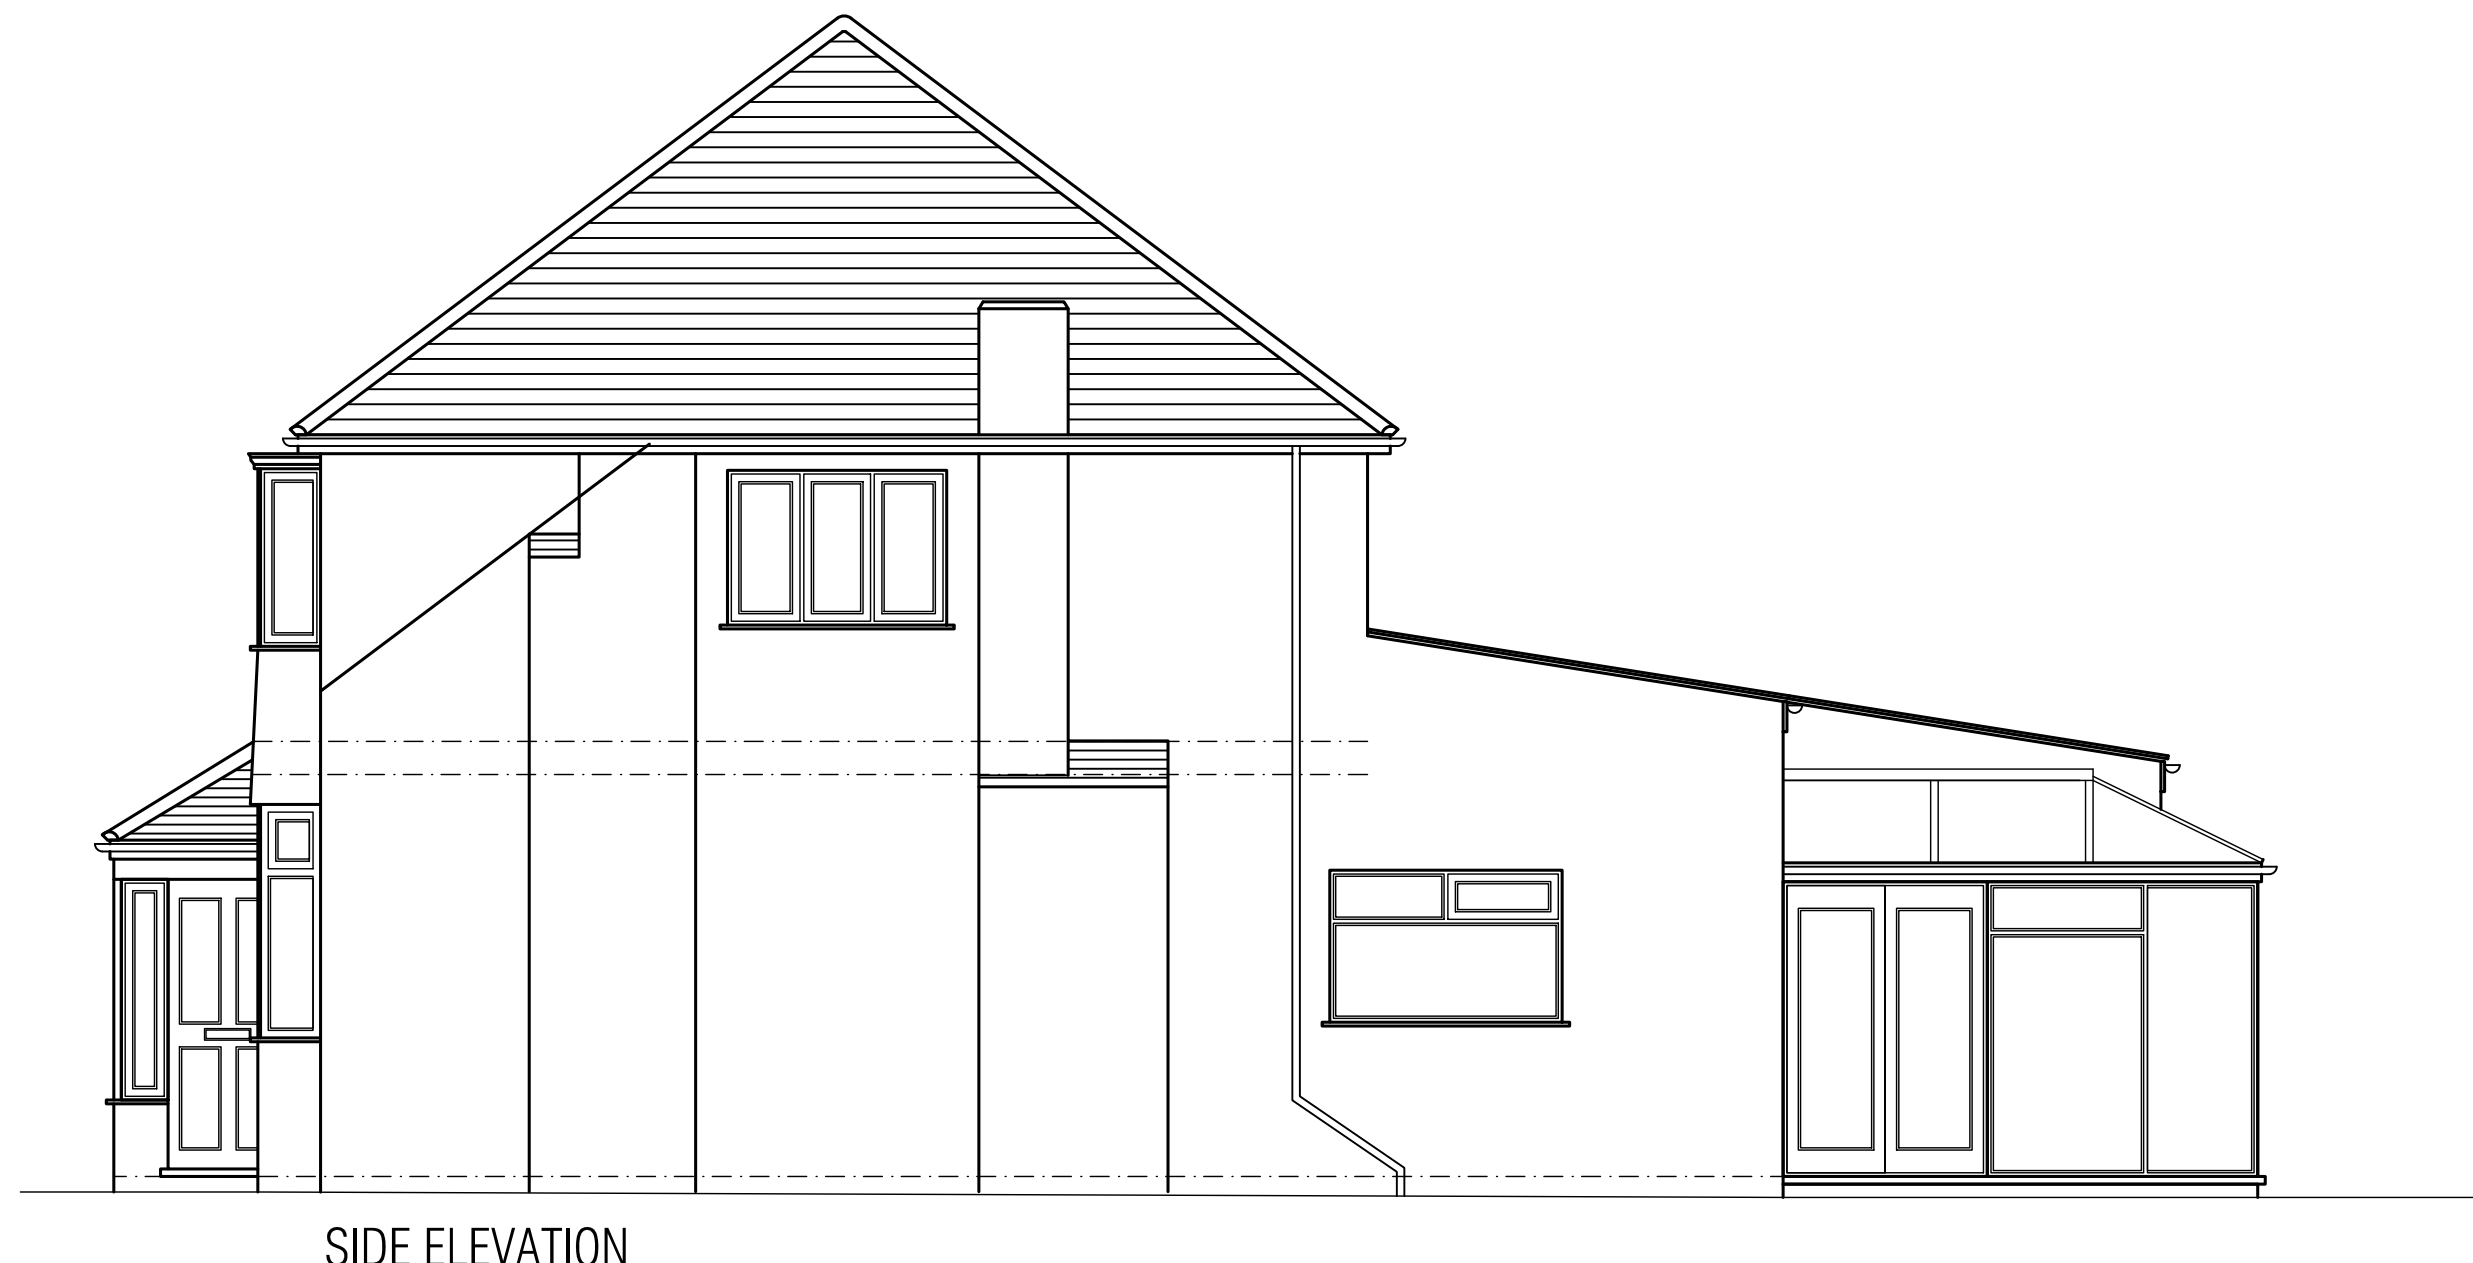
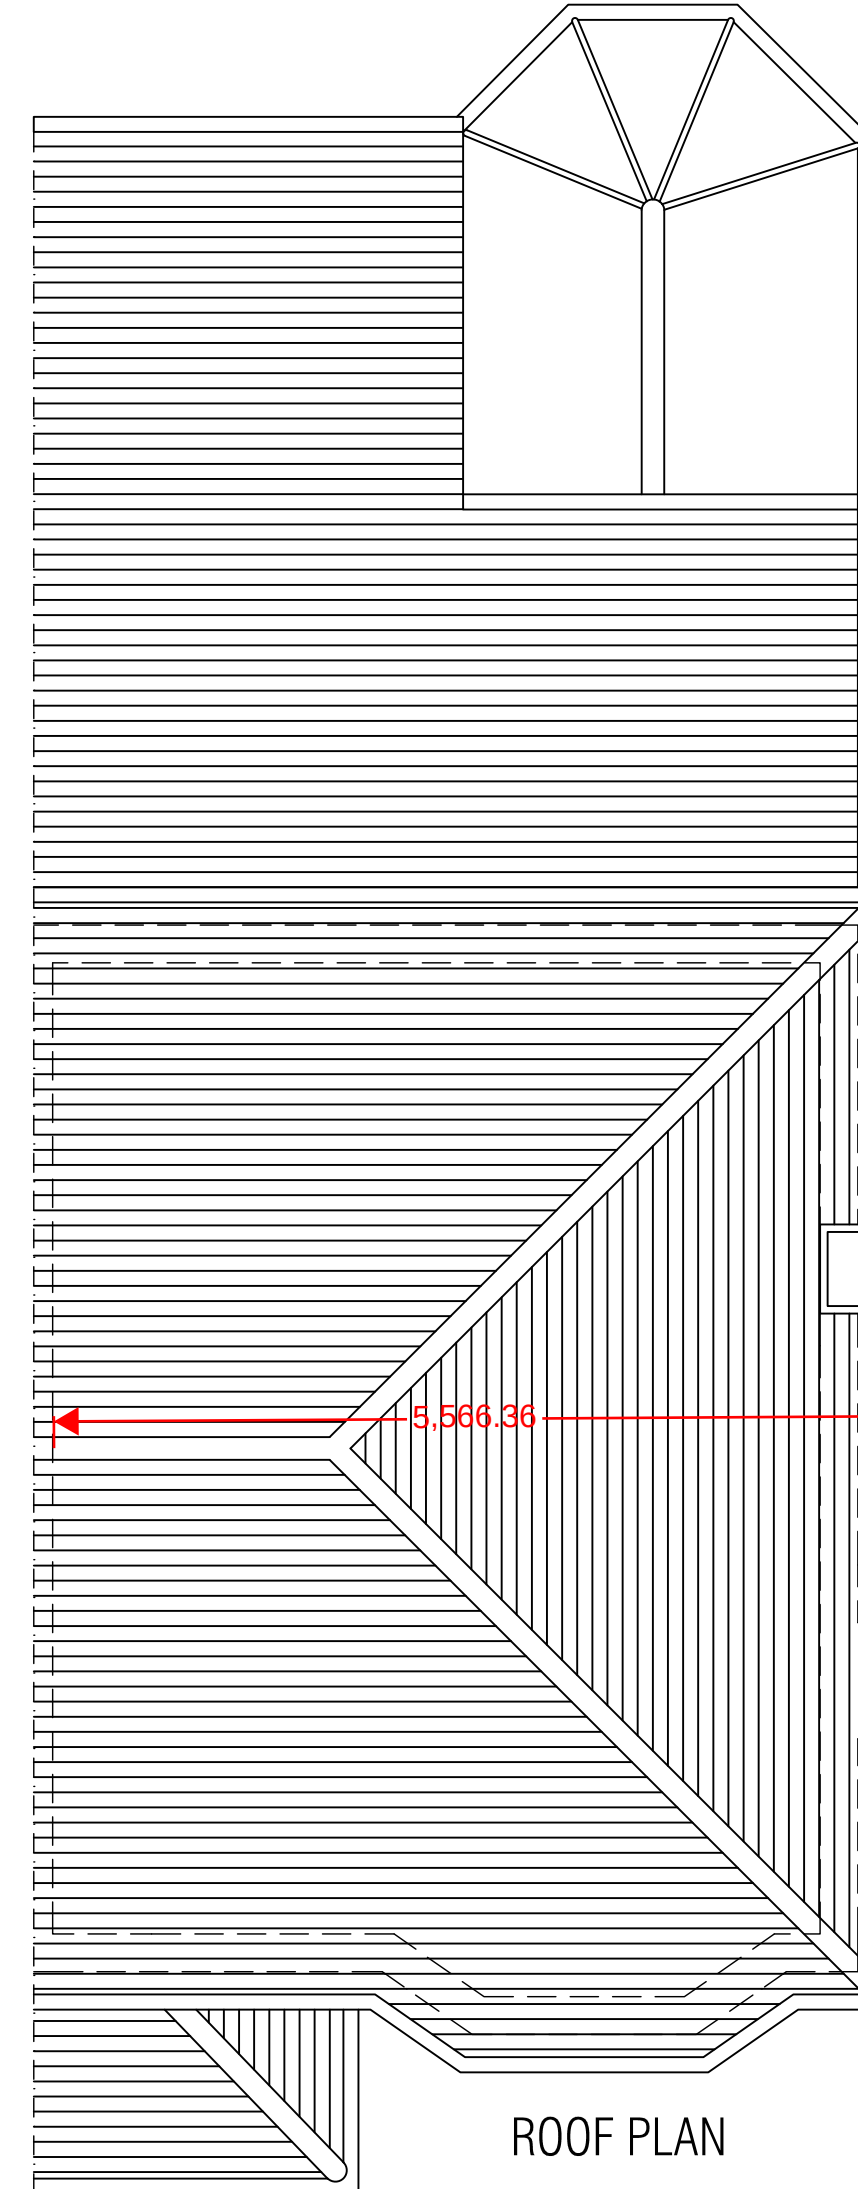
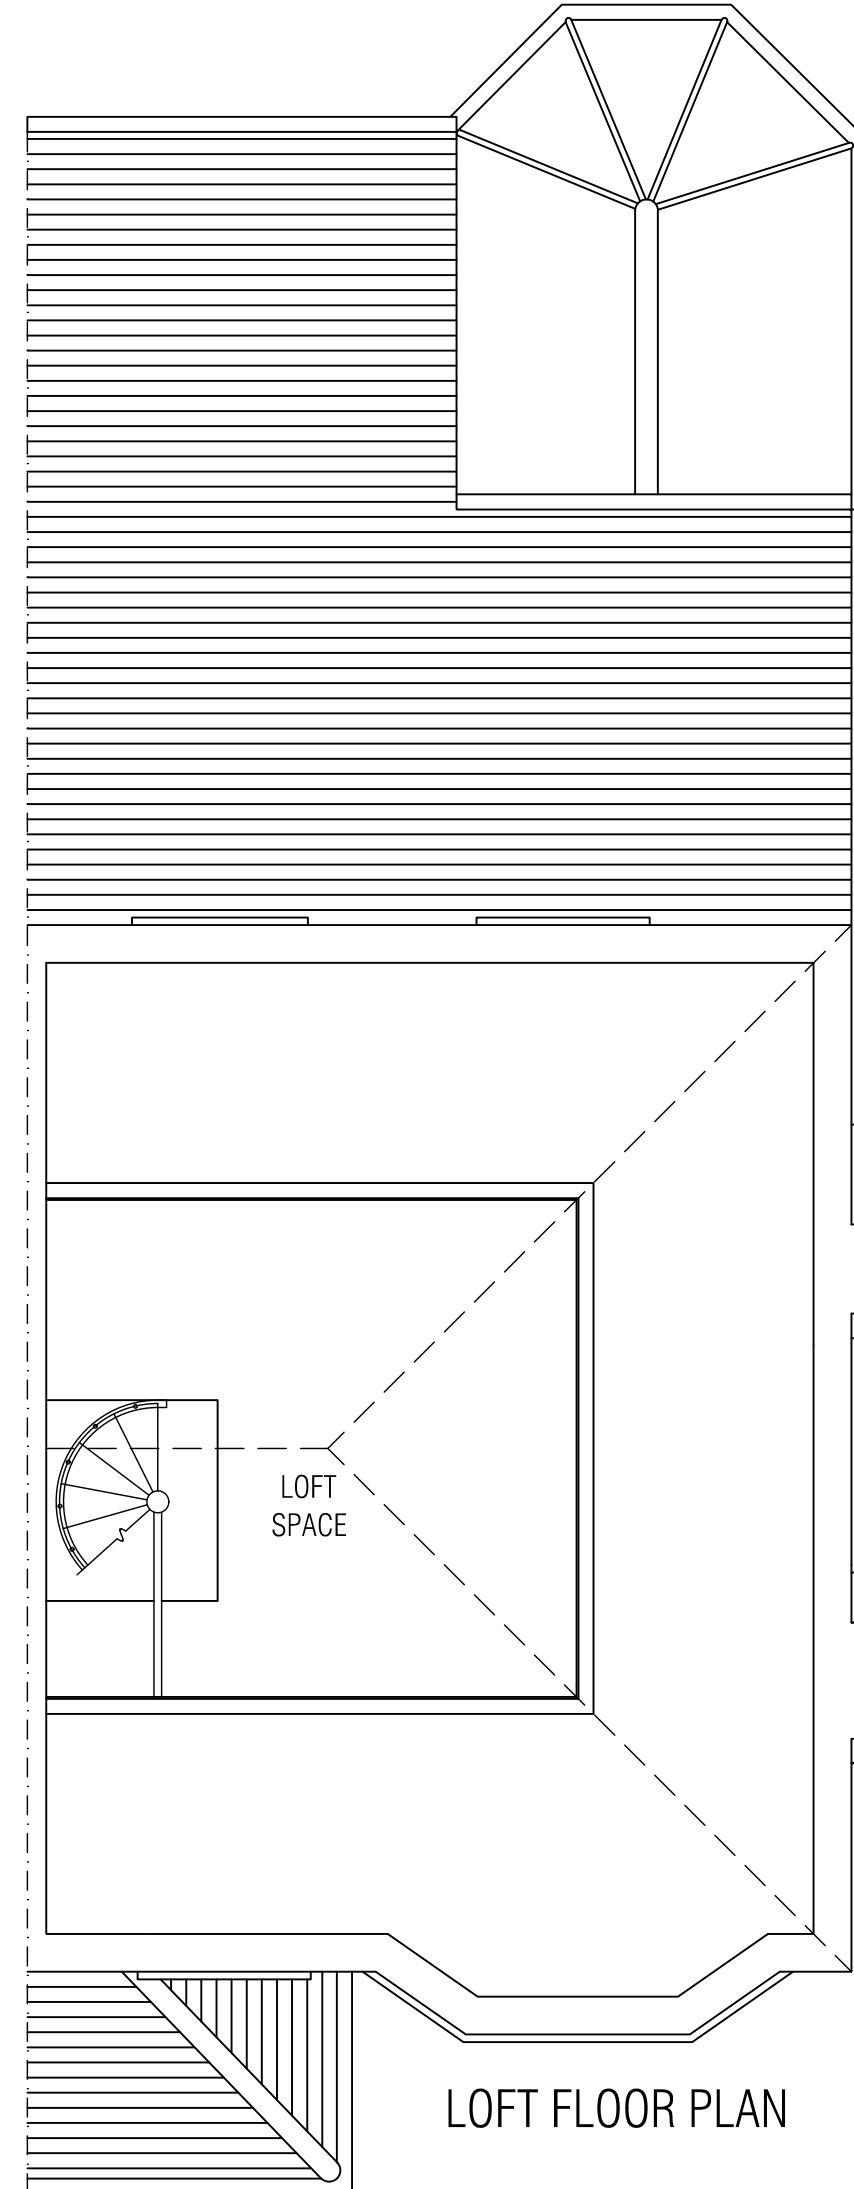


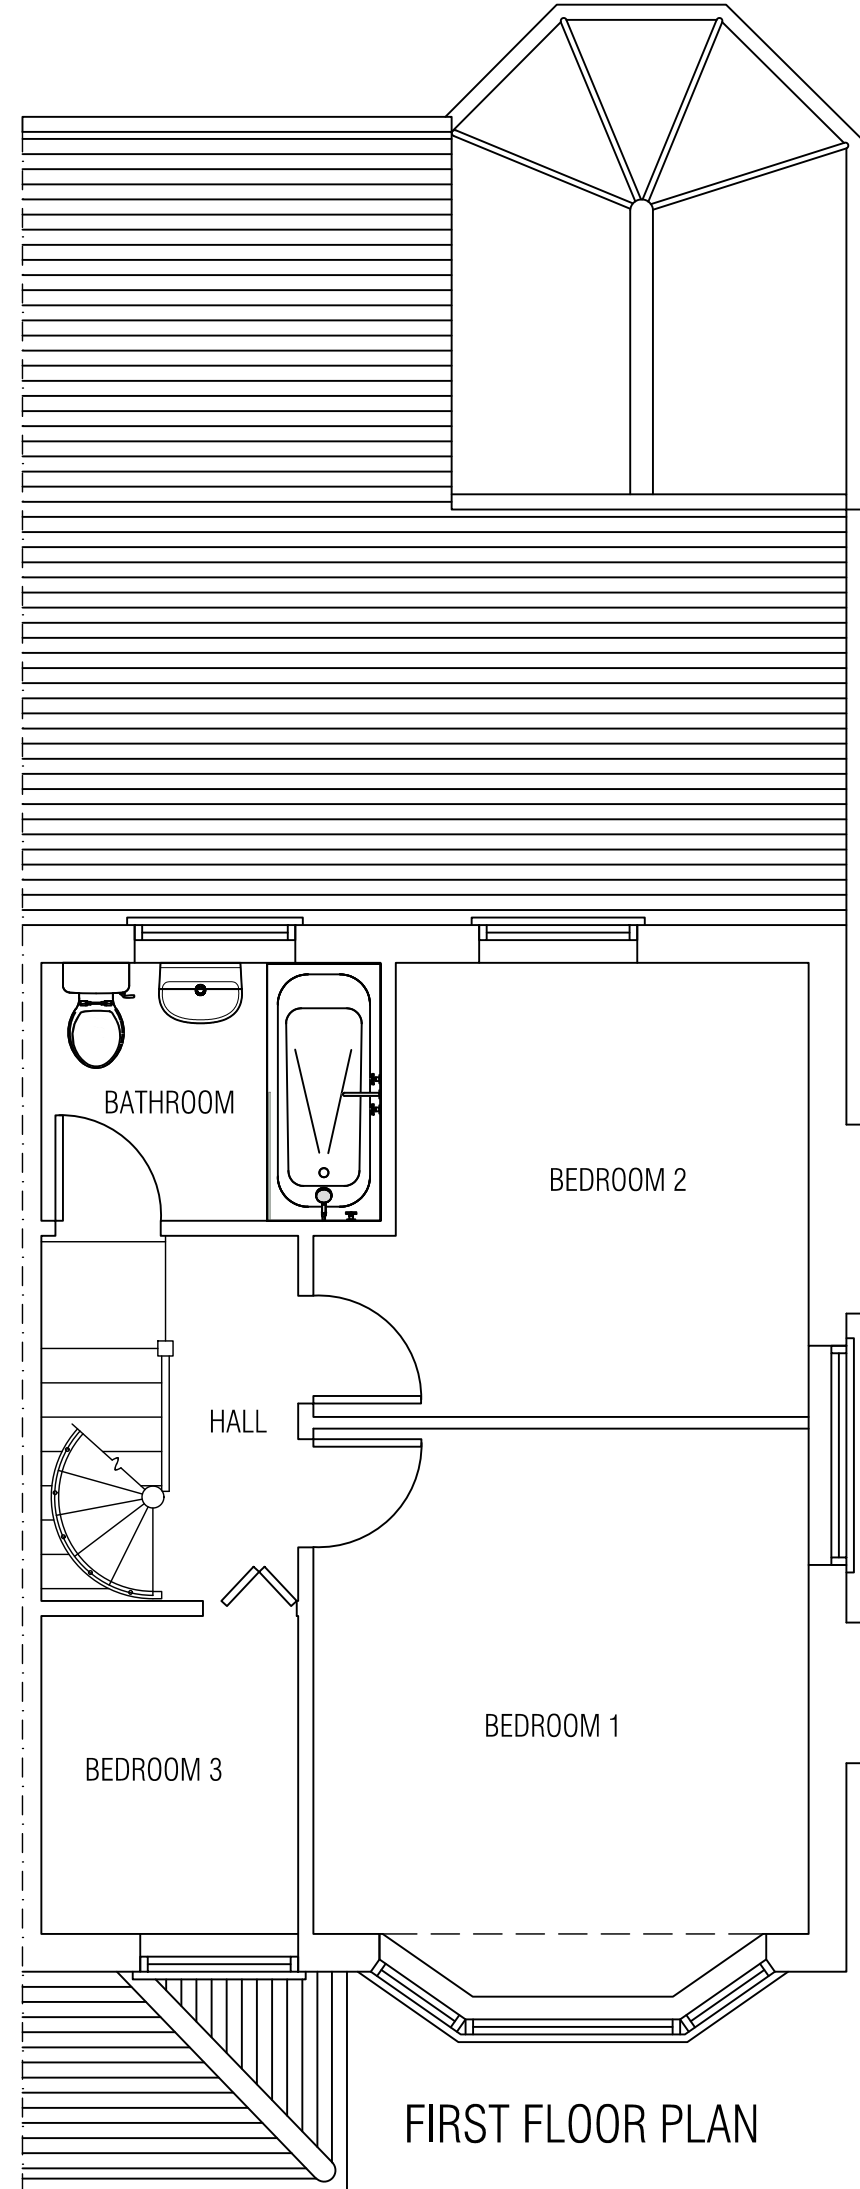

Scale 1:50

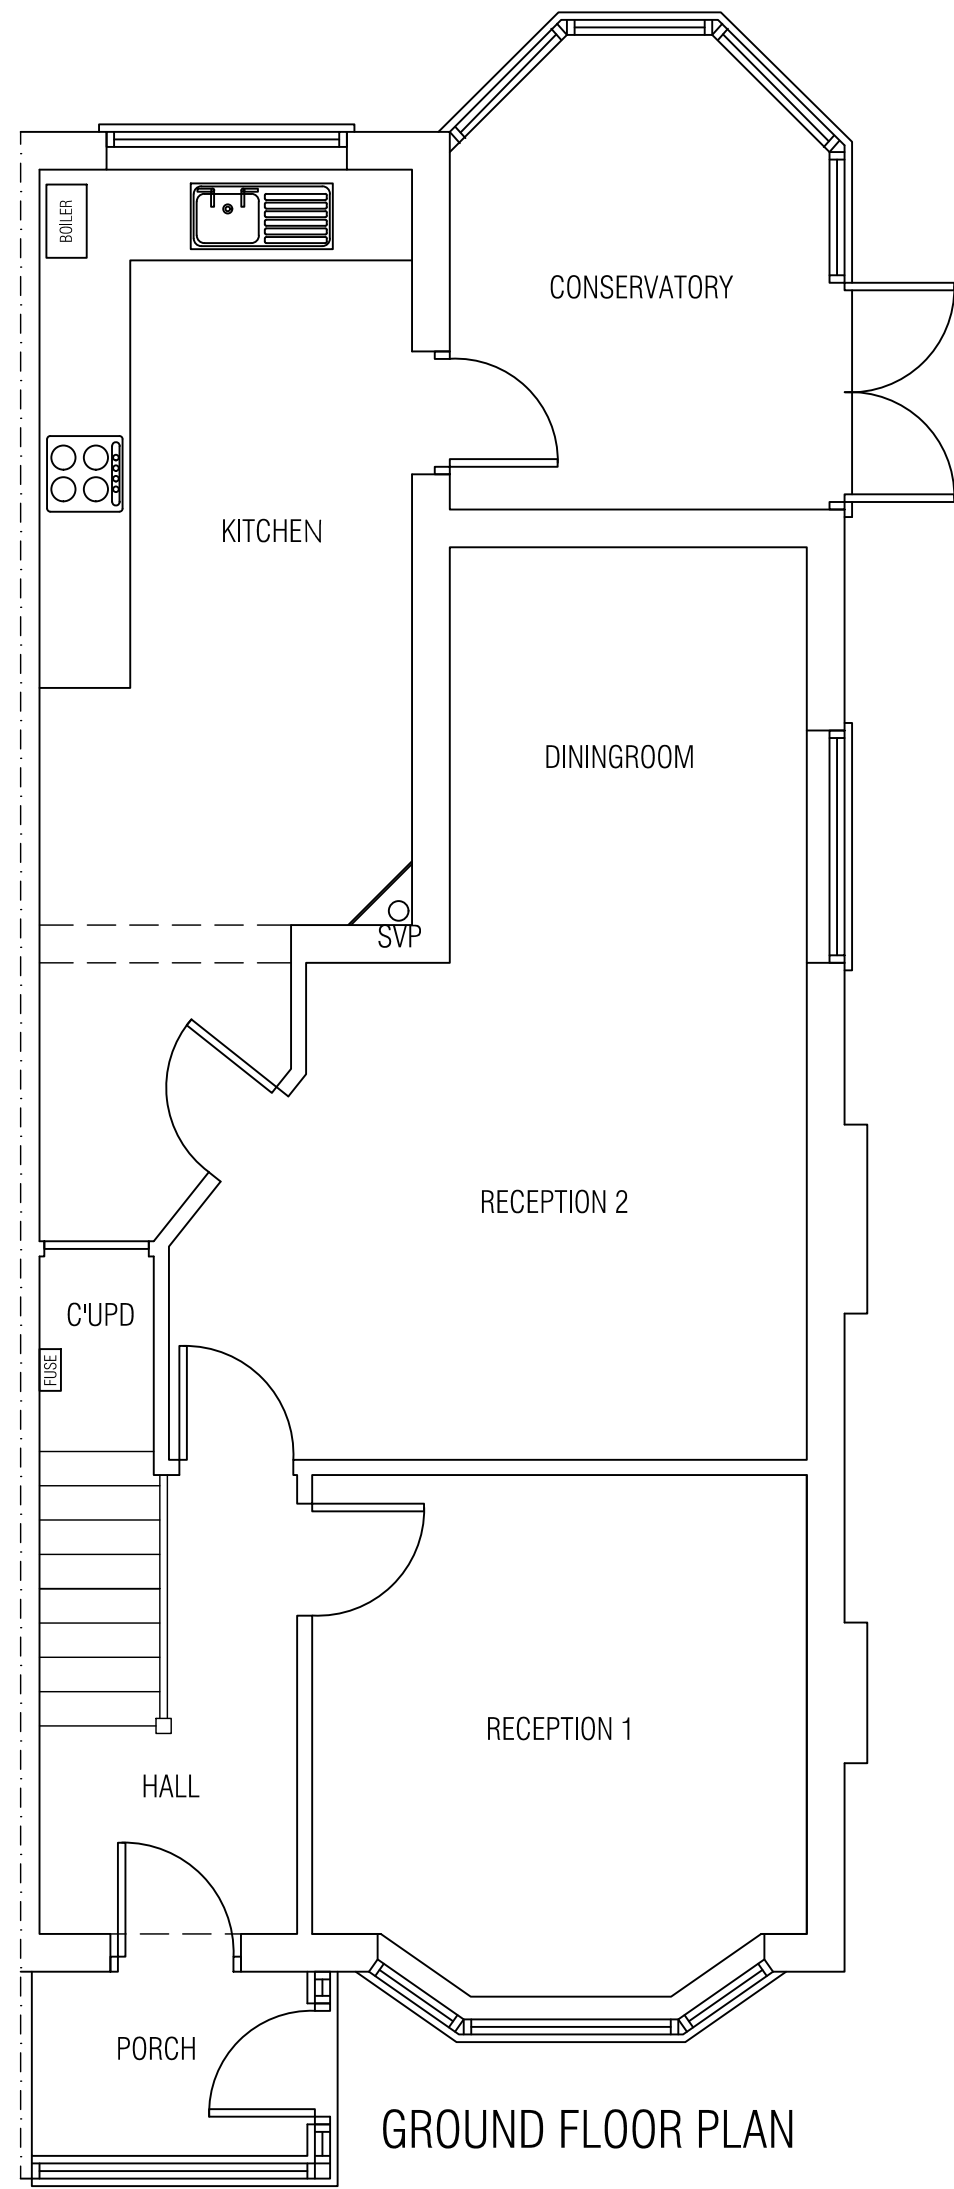

CLIENT:
CHRIS
57 WINDY ARBOR ROAD
L35 3PA

PROJECT:
DOUBLE SIDE EXTENSION
PLANNING

TITLE:
EXISTING PLANS

SCALE: 1:50 @A1	DATE: 22/12/2023	DRAWN BY: PKH	CHECKED: -
PROJ No: PKH/301	DWG No: 01	REV: -	