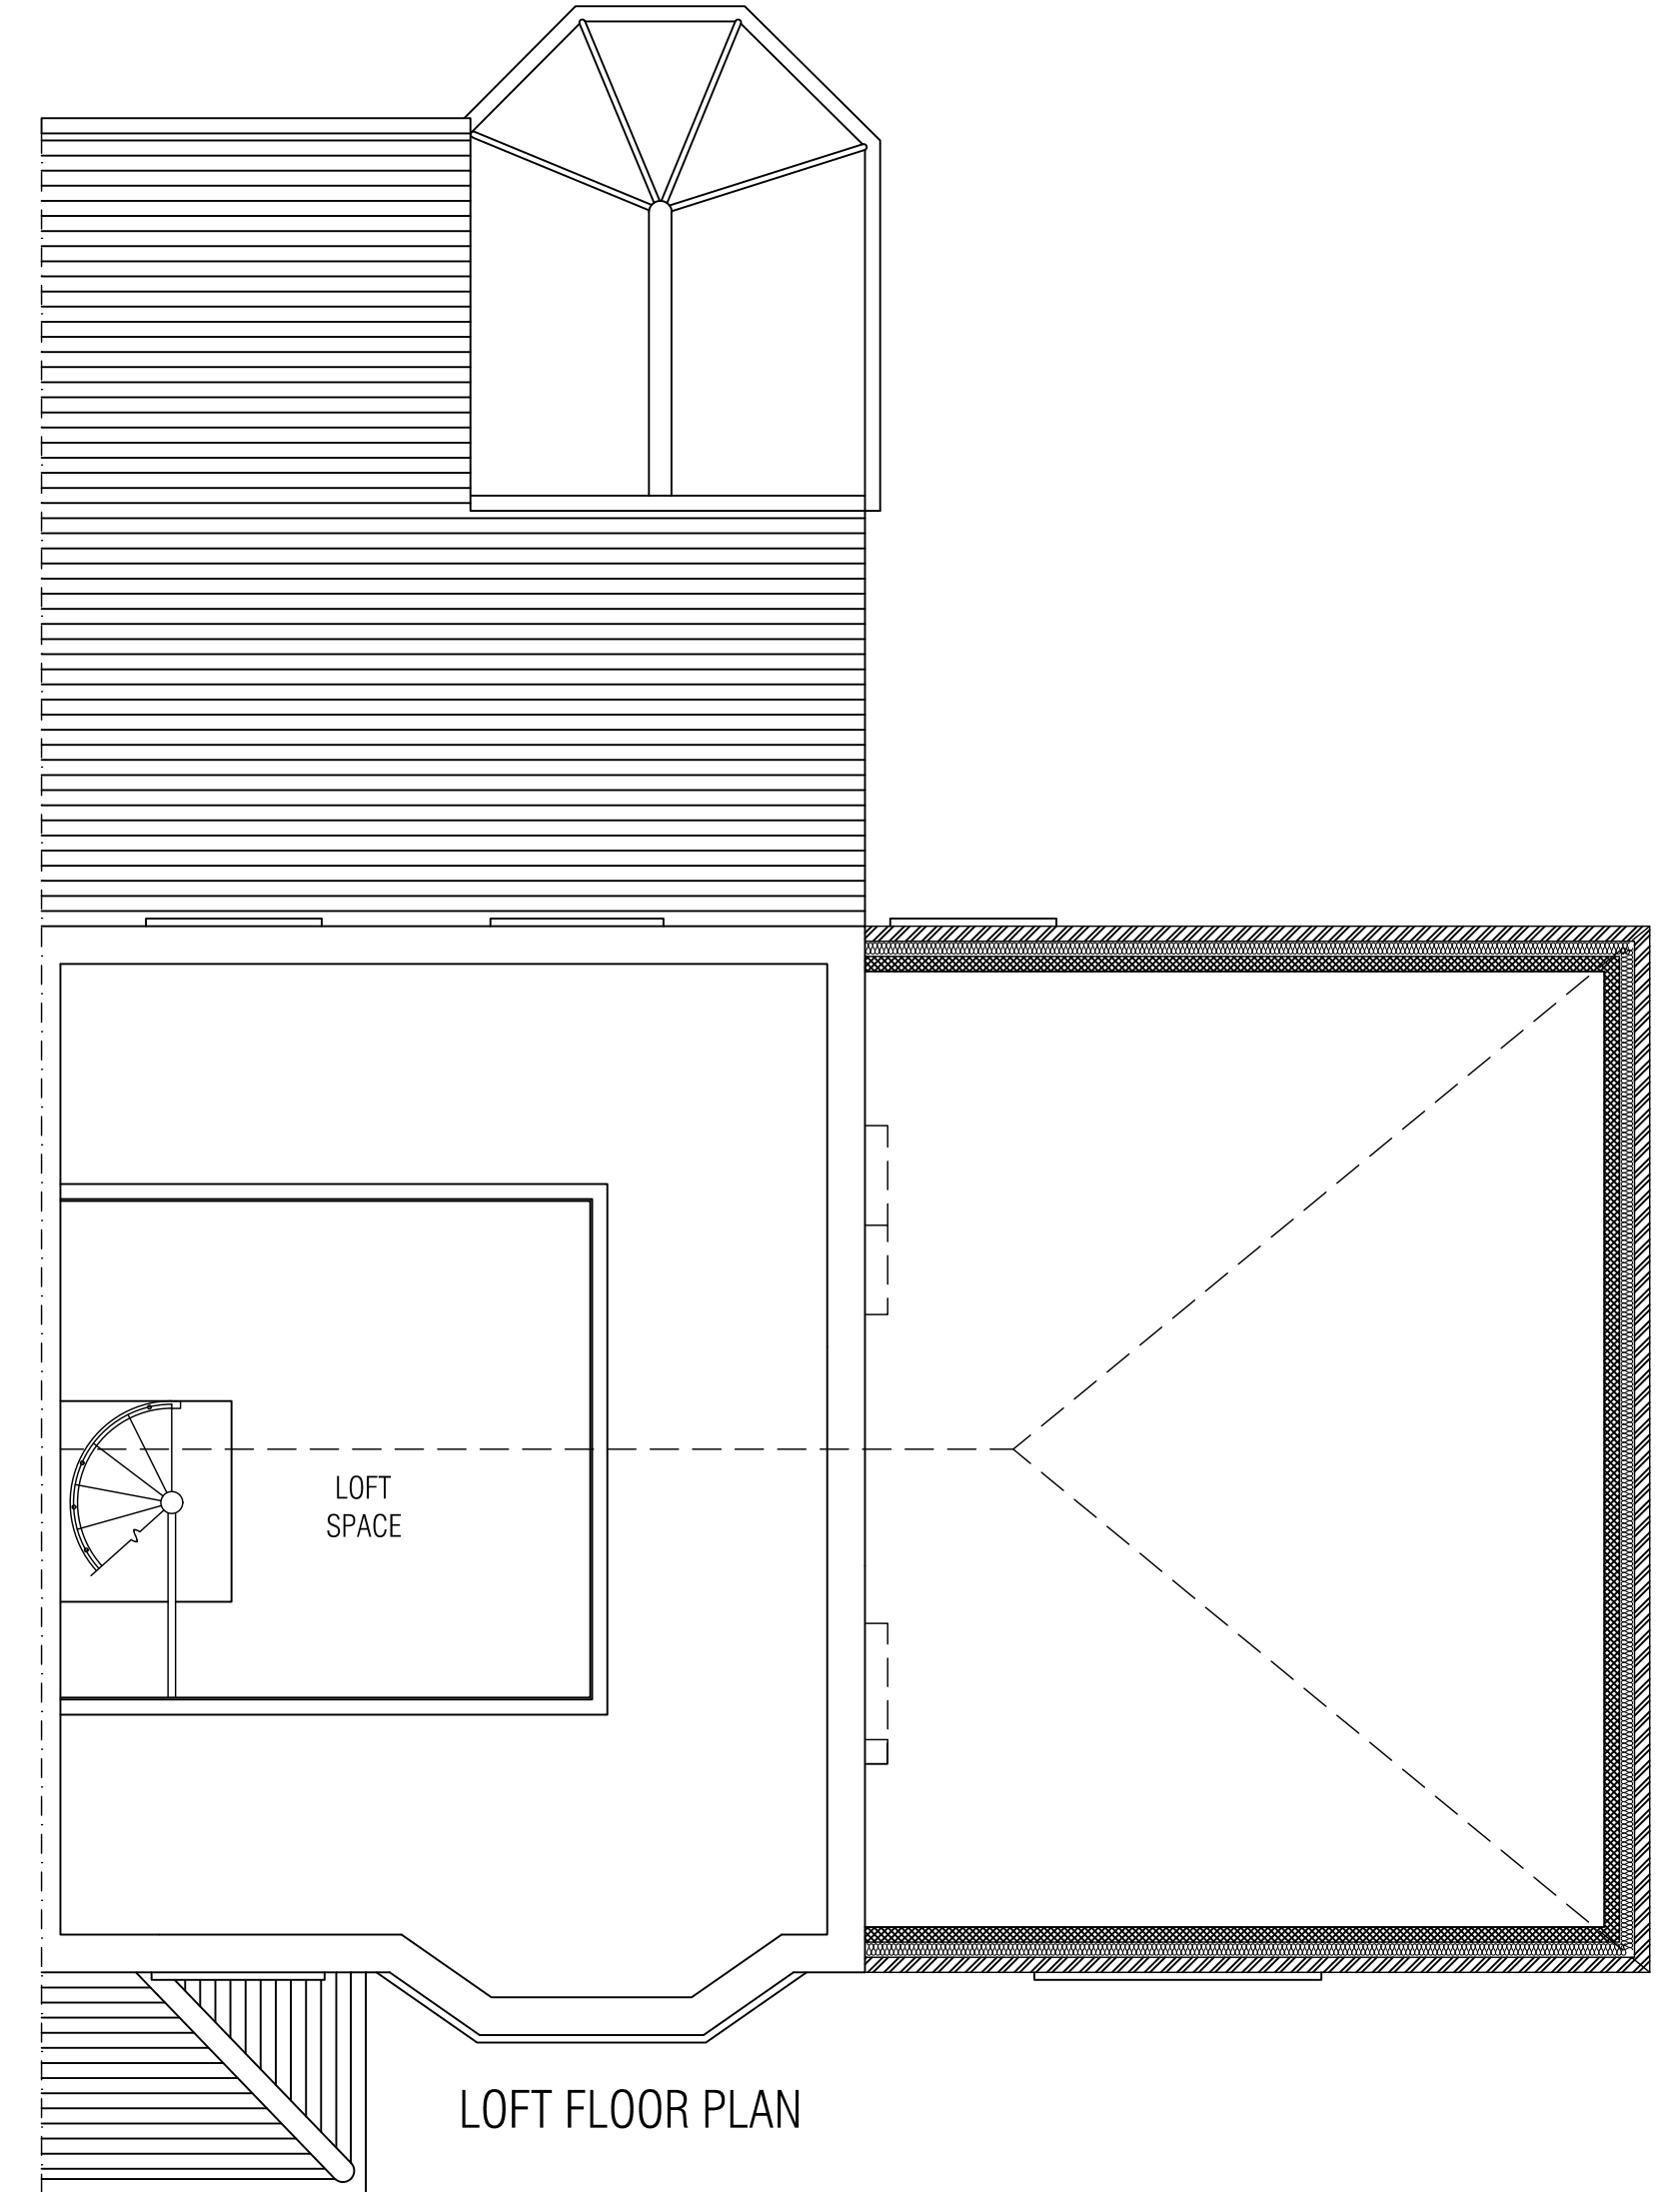
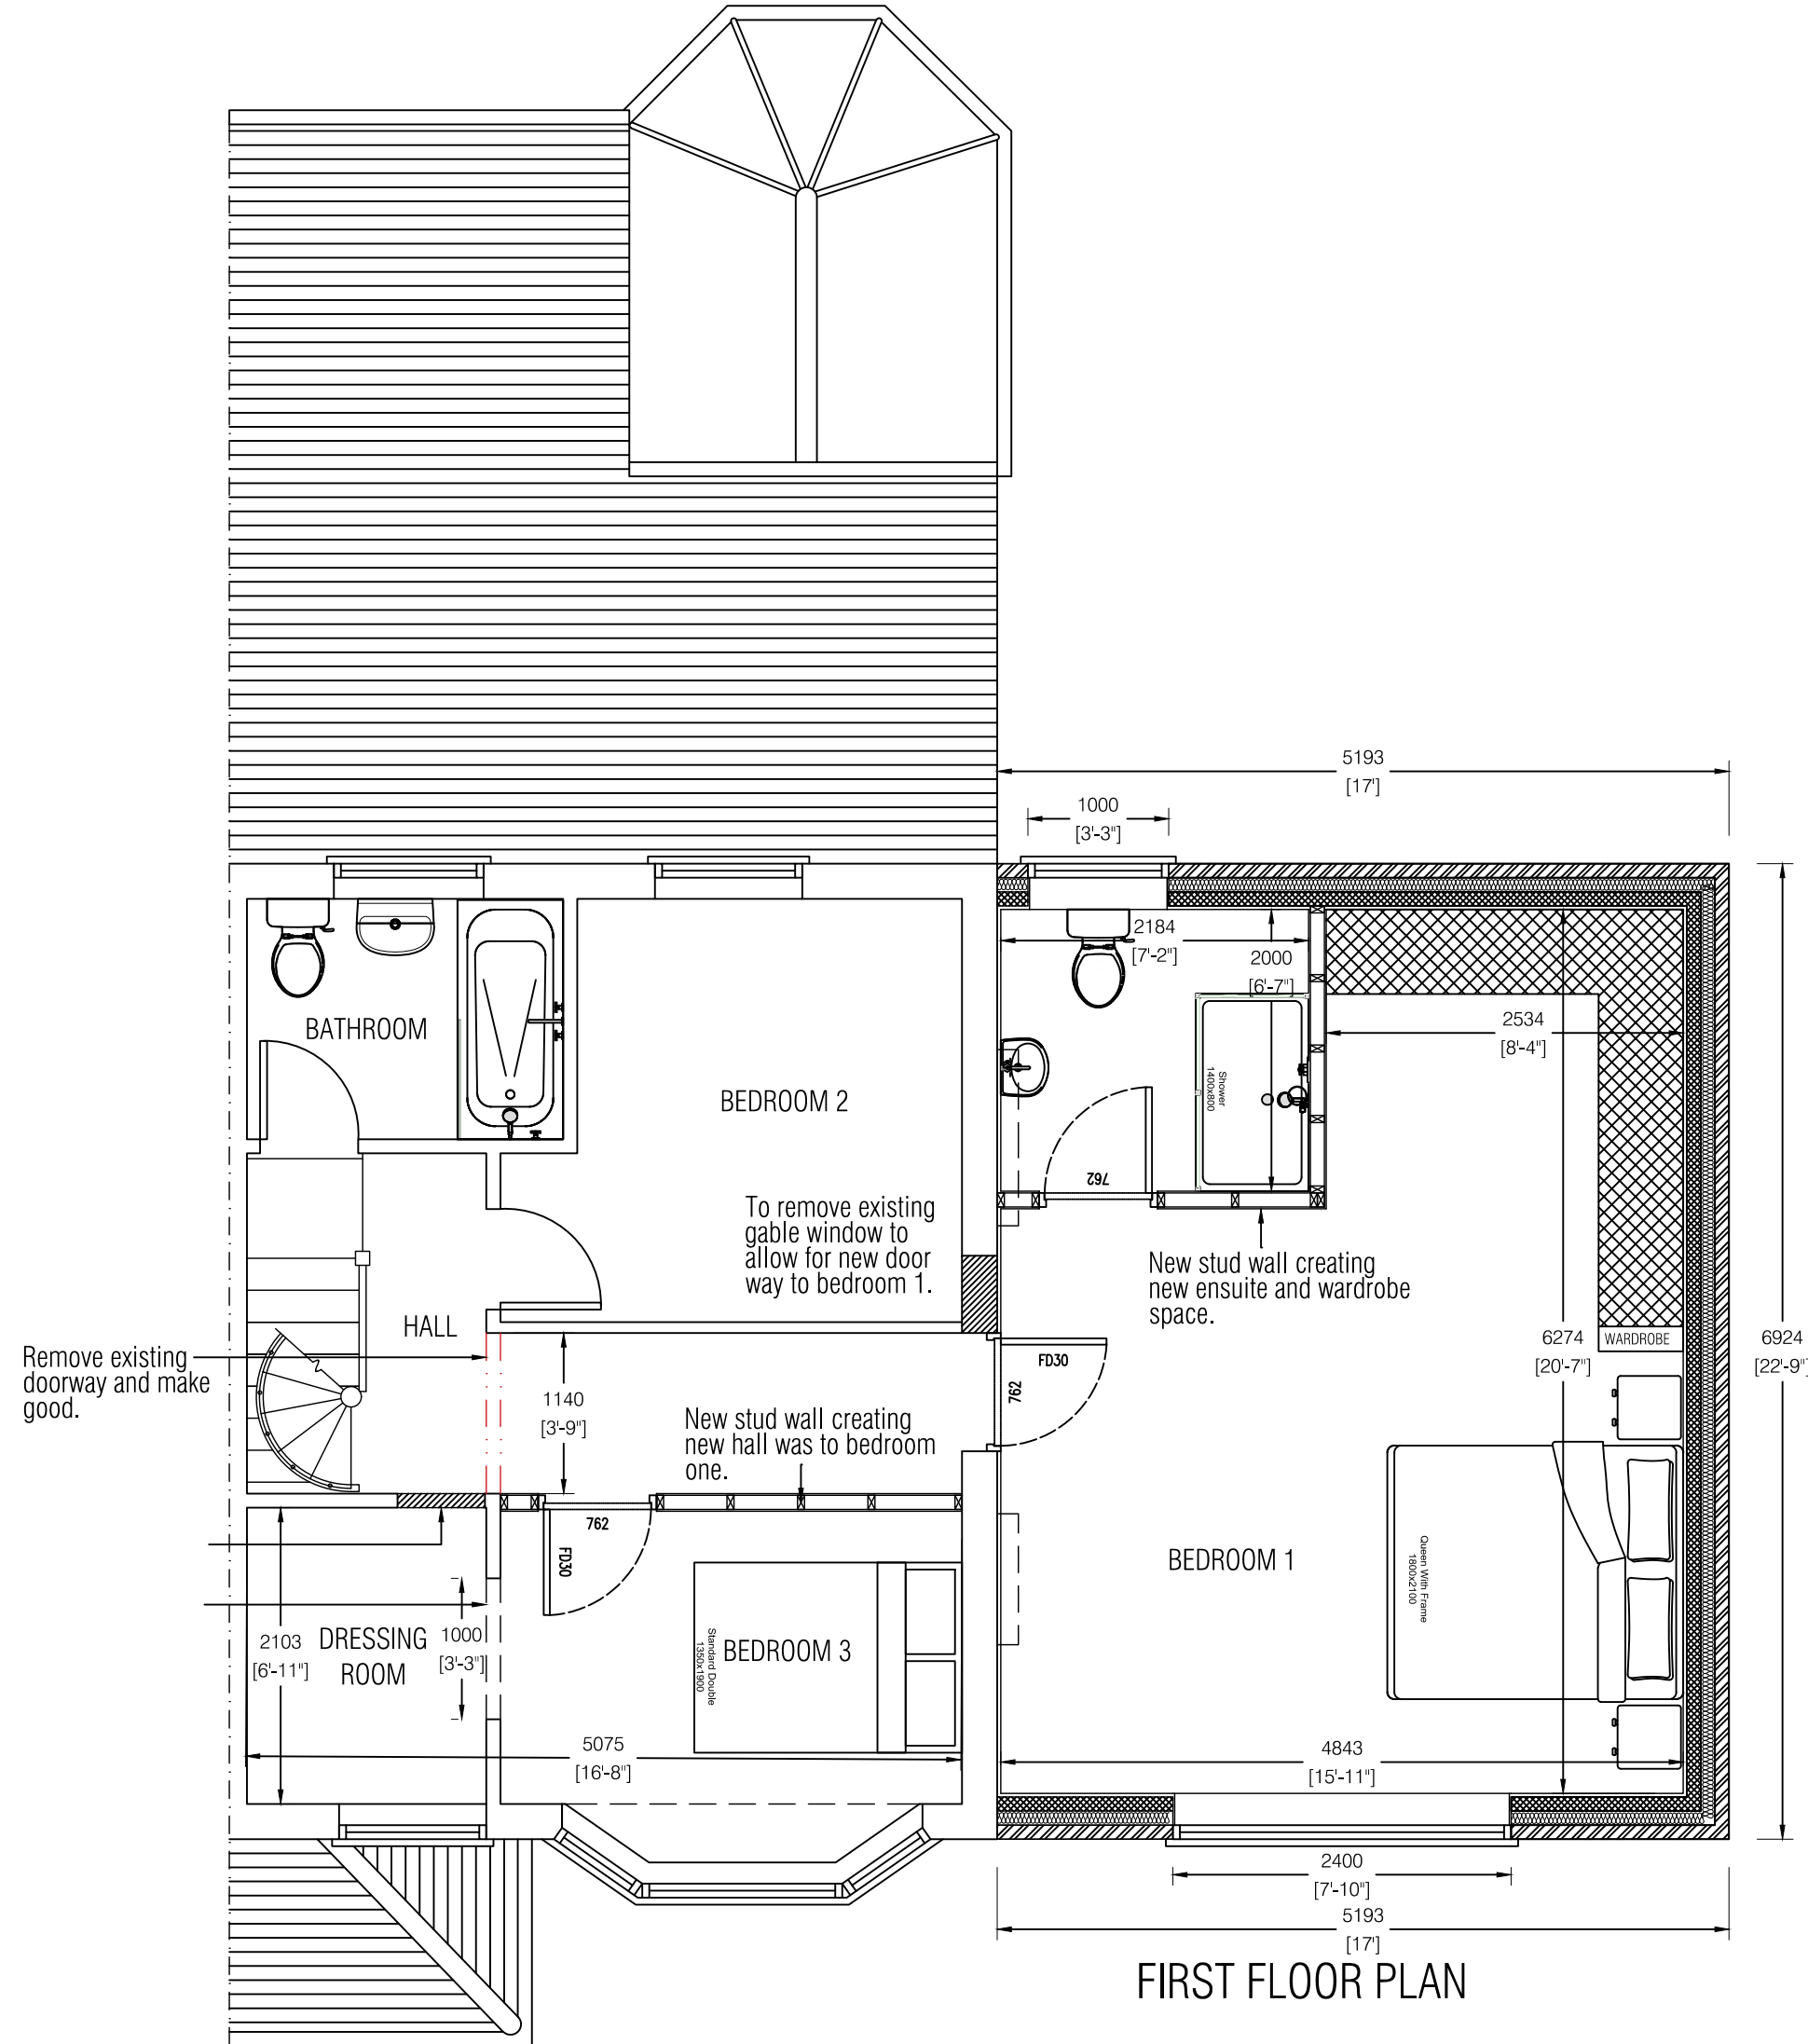
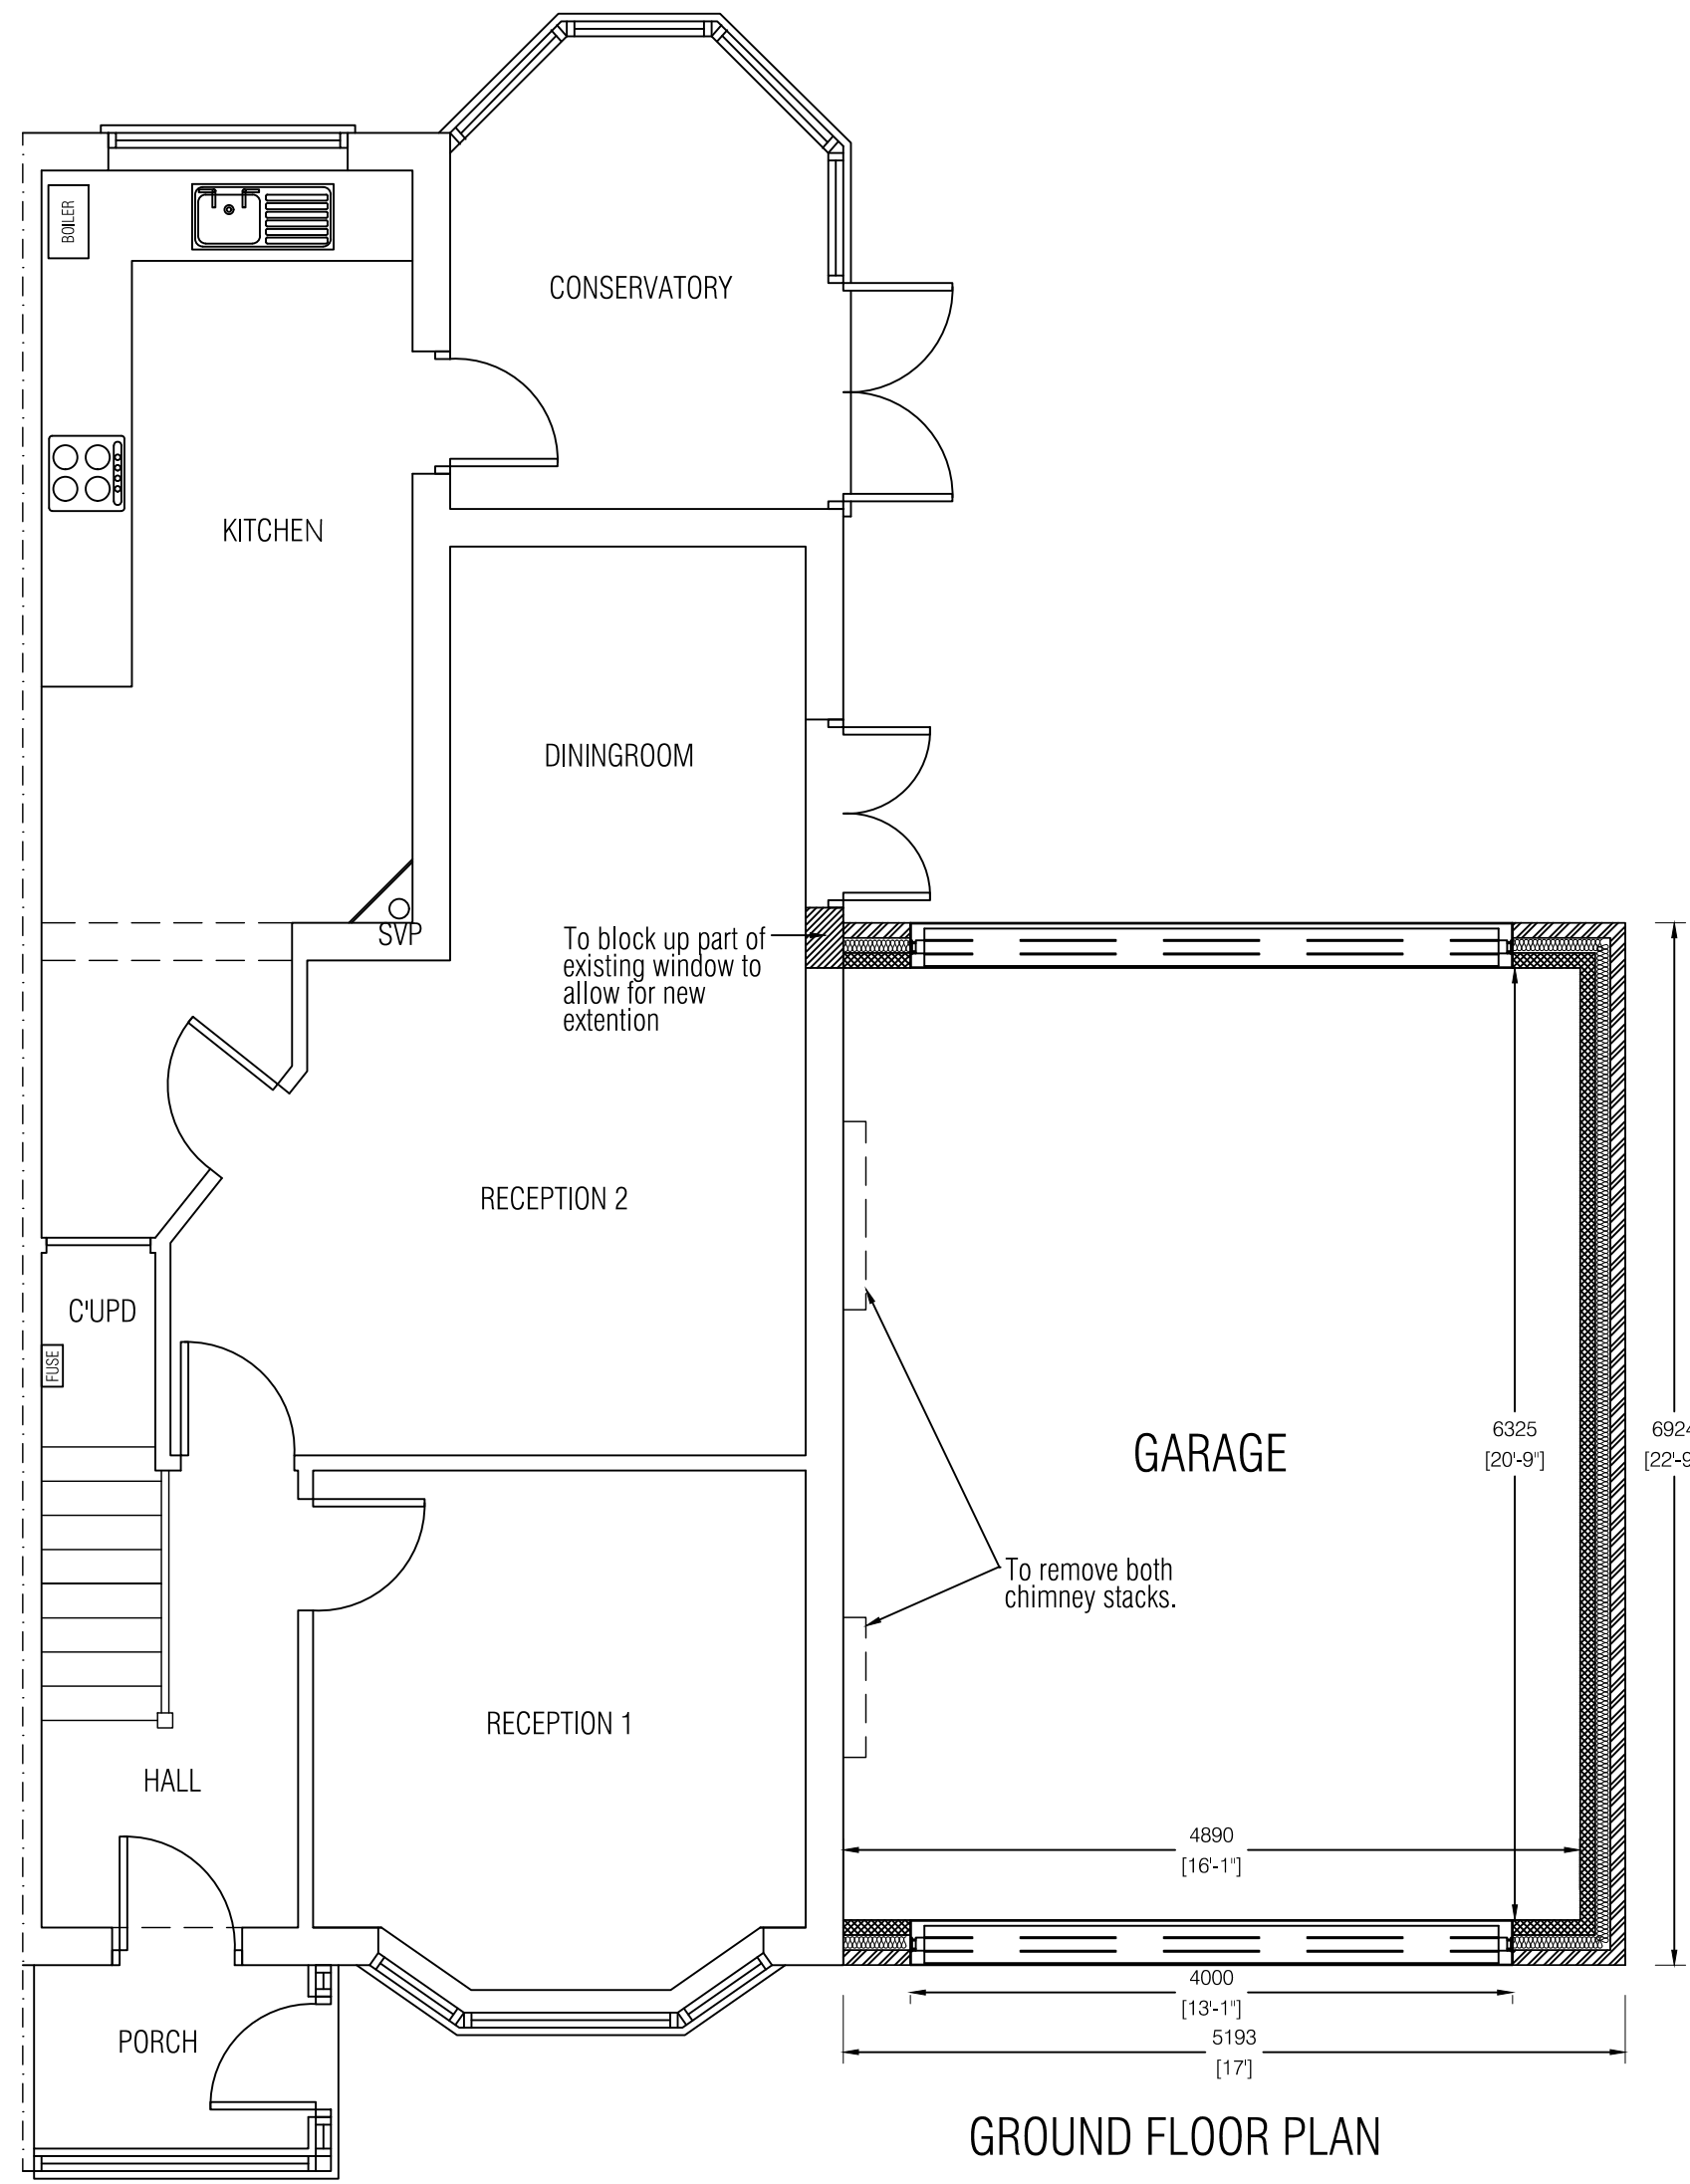


CLIENT CHRIS 57 WINDY ARBOR ROAD L35 3PA		TITLE PROPOSED PLANS			
PROJECT DOUBLE SIDE EXTENSION	SCALE 1:50 @A1	DATE 22/12/2023	DRAWN BY PKH	CHECKED -	
STATUS PLANNING	PROJ No PKH/301	DWG No 02	REV -		