


PLANNING APPLICATION


These drawings have been prepared for the purposes of submission to the Local Authority as part of a Planning Application or for cost estimation. They should not be used for any other purpose without the permission of Turners Designs.

Adjacent buildings, roads, etc scaled from O.S. plans. Trees indicated for illustrative purposes only.

Rev. No.	Revision	Date :

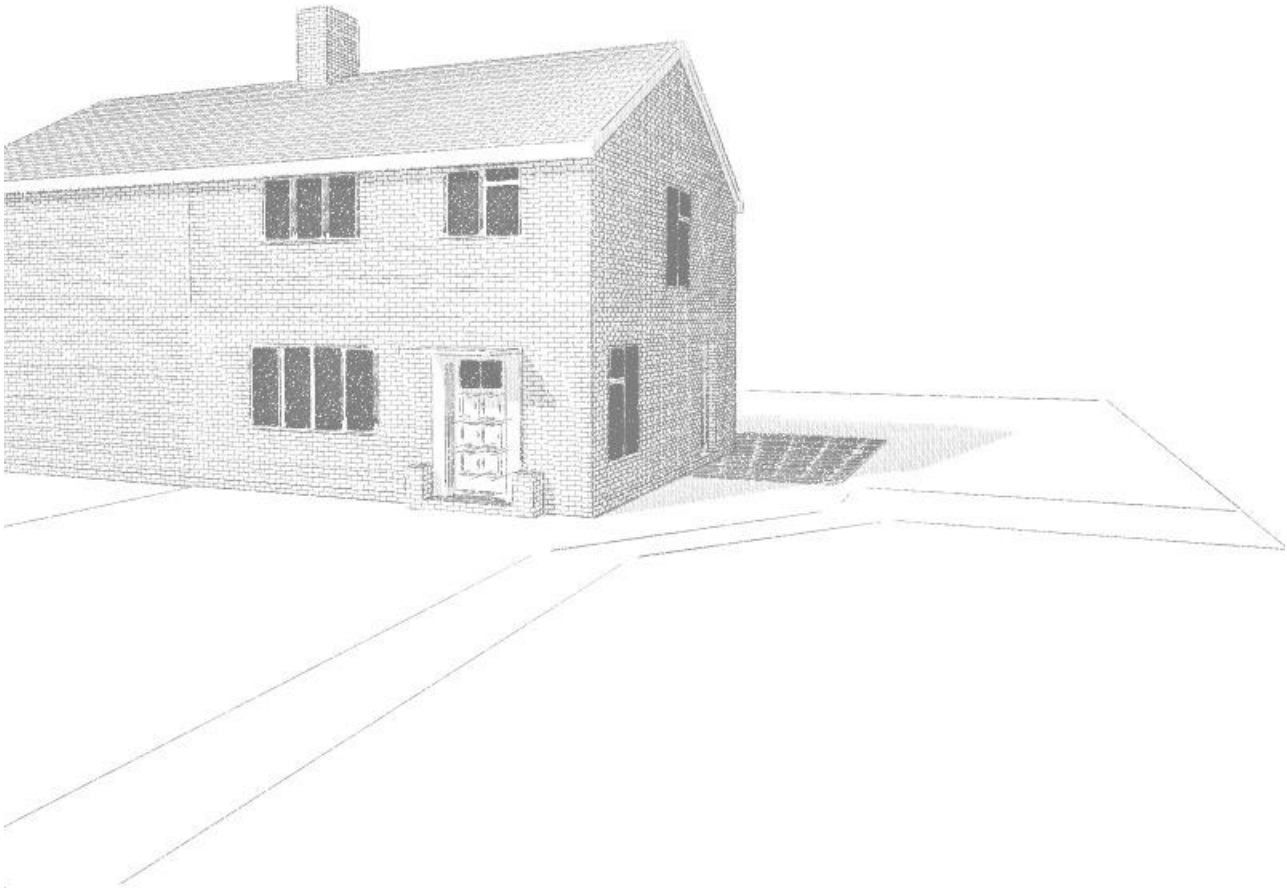

Front Perspective

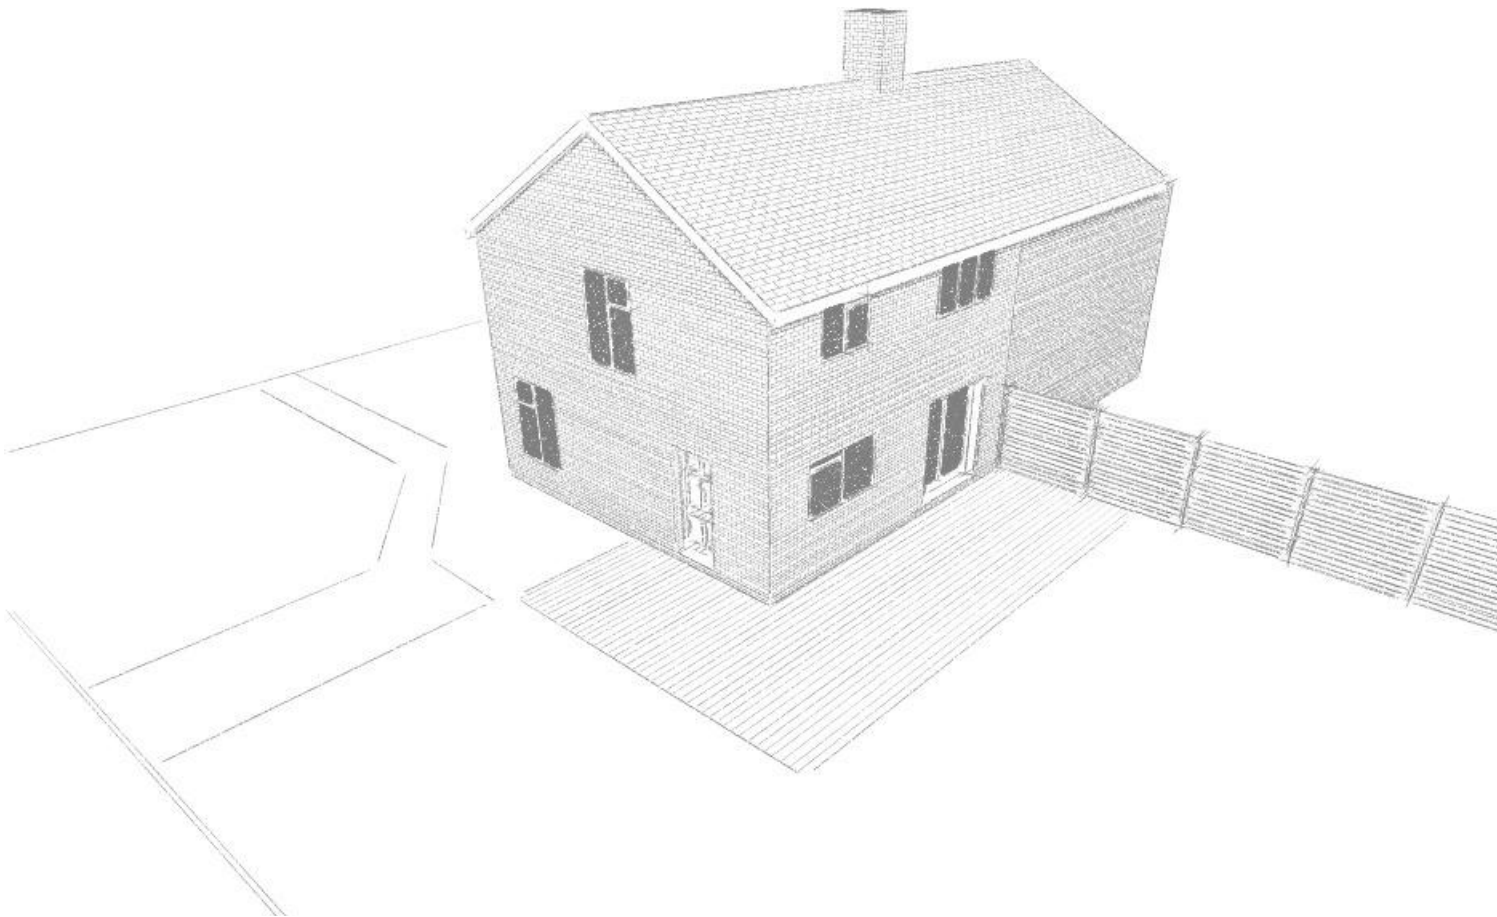

Rear Perspective

Project : 44 bryer Road Liverpool L35 5DW Carl		
Drawing Title: Perspectives as existing		
Project No. : 199	Drawing No. : 199/PL/004	Rev No. :
Scale : As shown	Size : A3	Date : 27 / 04 / 2021
Drawn By : PT		
This Drawing is Copyright © 2015		
137 Utting Avenue East, Norris Green, Liverpool, L11 5AB Tel : 07960299727 Email : info@turnersdesigns.com www.turnersdesigns.com		
DO NOT SCALE USE FIGURED DIMENSIONS ONLY ANY DISCREPANCIES TO BE NOTIFIED IMMEDIATELY		

