


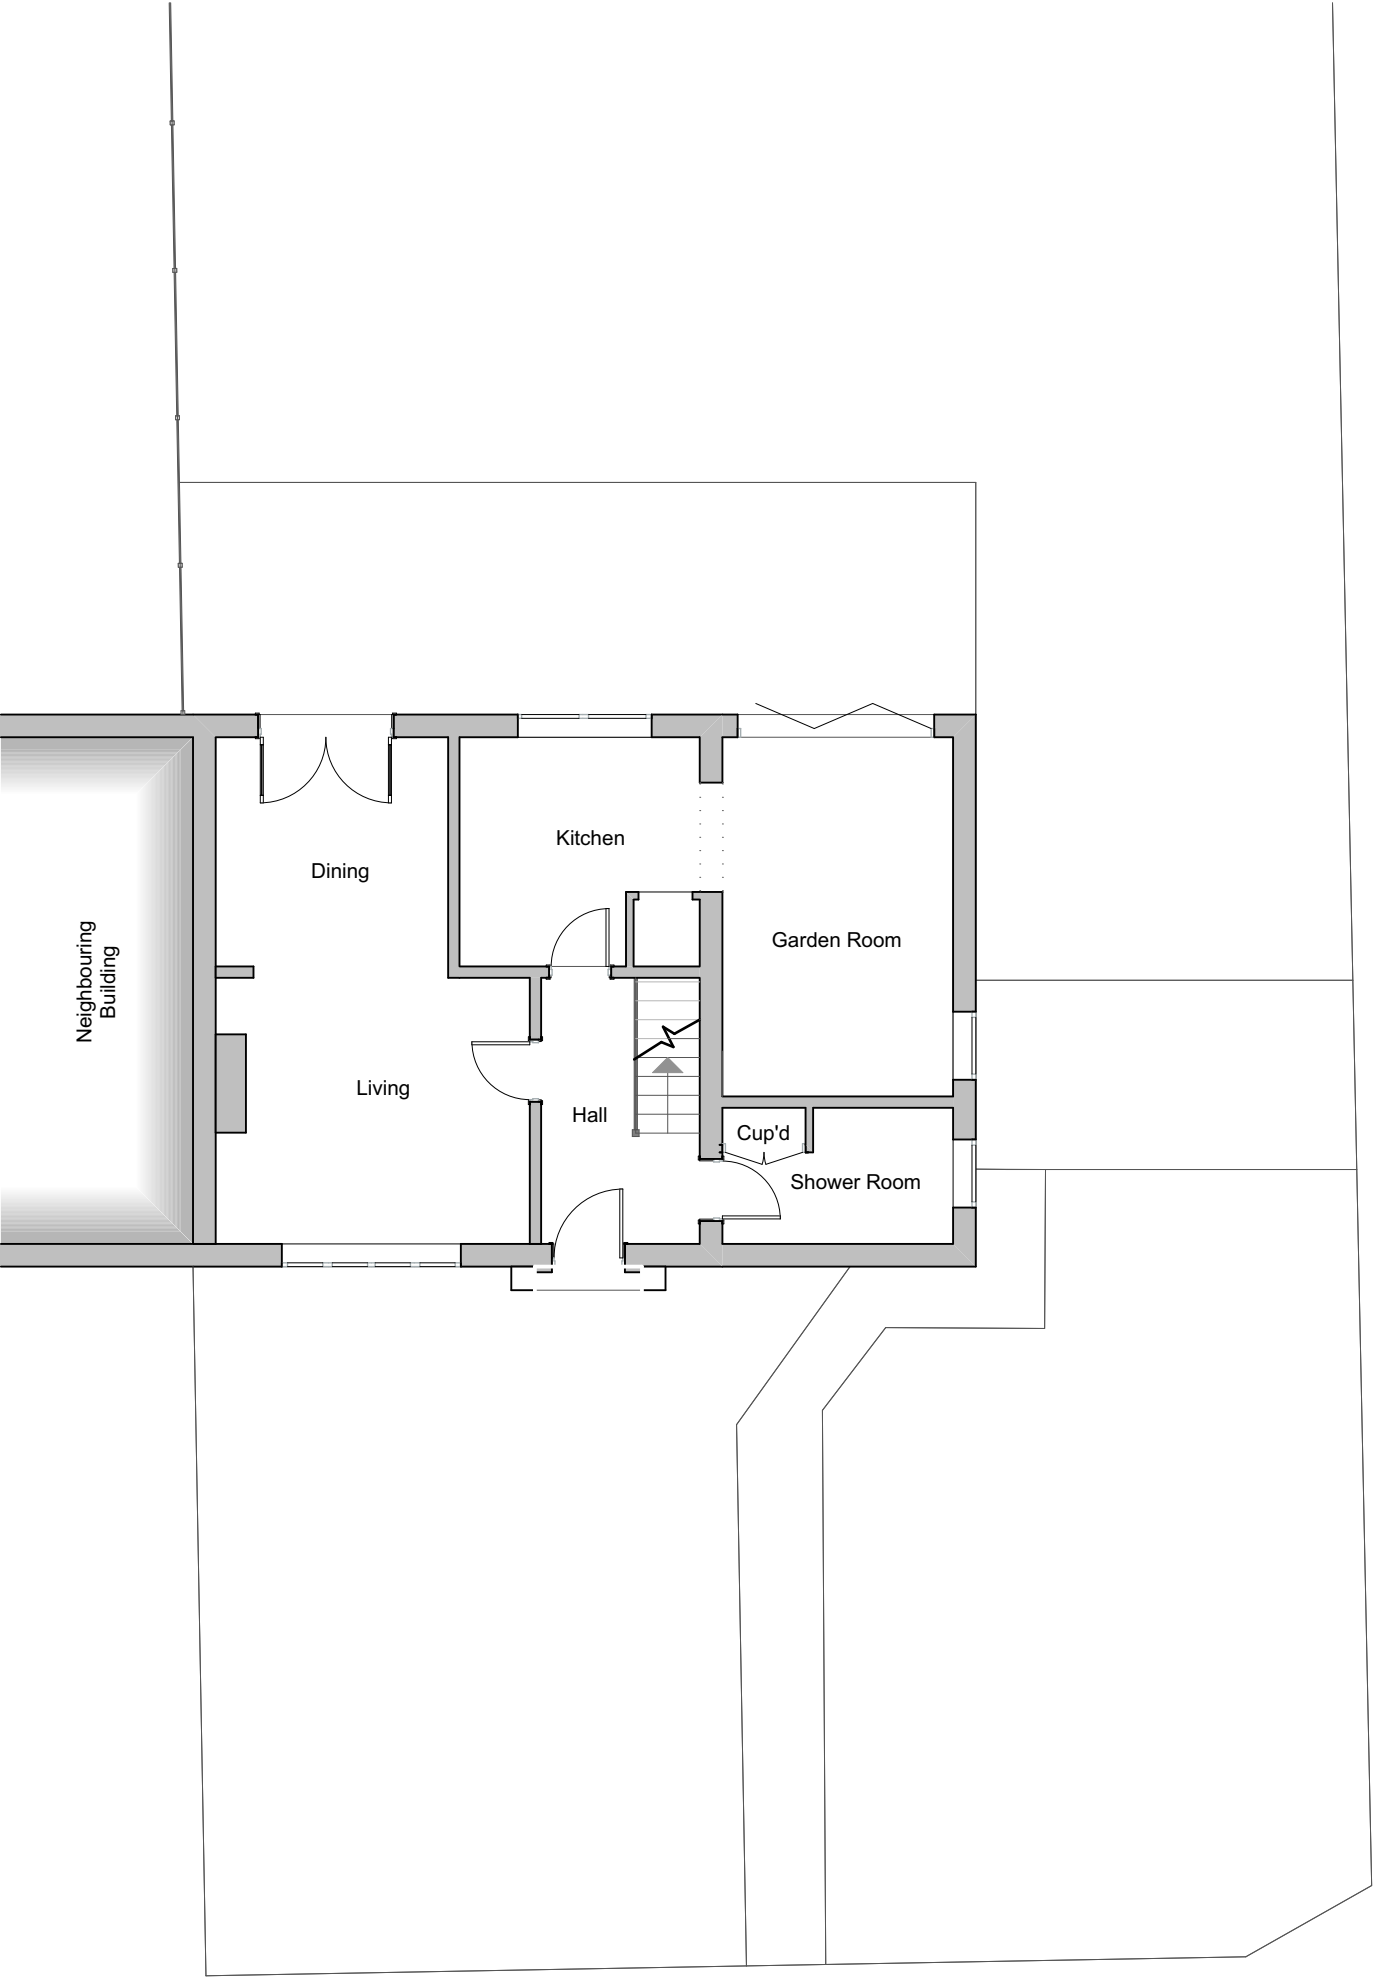


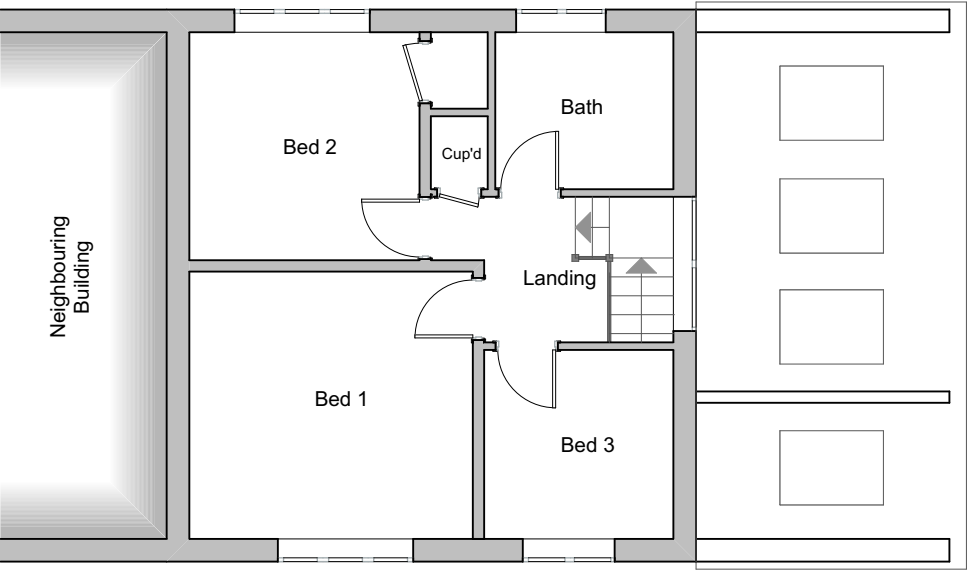

Ground Floor 1:100

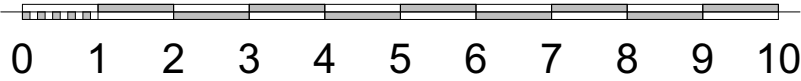

First Floor 1:100

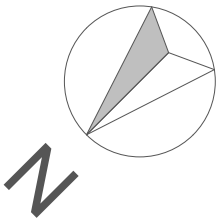

PLANNING APPLICATION

These drawings have been prepared for the purposes of submission to the Local Authority as part of a Planning Application or for cost estimation. They should not be used for any other purpose without the permission of Turners Designs.

Adjacent buildings, roads, etc scaled from O.S. plans. Trees indicated for illustrative purposes only.

Rev. No.	Revision	Date :
A	Utility room removed	25.04.21

Project :
44 bryer Road
Liverpool
L35 5DW
Carl

Drawing Title:
Plans as Proposed

Project No. : 199	Drawing No. : 199/PL/005	Rev No. : A
----------------------	-----------------------------	----------------

Scale : As shown	Size : A3	Date : 27 / 04 / 2021
---------------------	--------------	--------------------------

Drawn By :
PT

This Drawing is Copyright © 2015
137 Utting Avenue East, Norris Green, Liverpool, L11 5AB
Tel : 07960299727
Email : info@turnersdesigns.com
www.turnersdesigns.com

DO NOT SCALE
USE FIGURED DIMENSIONS ONLY
ANY DISCREPANCIES TO BE NOTIFIED IMMEDIATELY

