

PLANNING APPLICATION


These drawings have been prepared for the purposes of submission to the Local Authority as part of a Planning Application or for cost estimation. They should not be used for any other purpose without the permission of Turners Designs.

Adjacent buildings, roads, etc scaled from O.S. plans. Trees indicated for illustrative purposes only.

| Rev. No. | Revision             | Date :   |
|----------|----------------------|----------|
| A        | Utility room removed | 25.04.21 |



Front Perspective

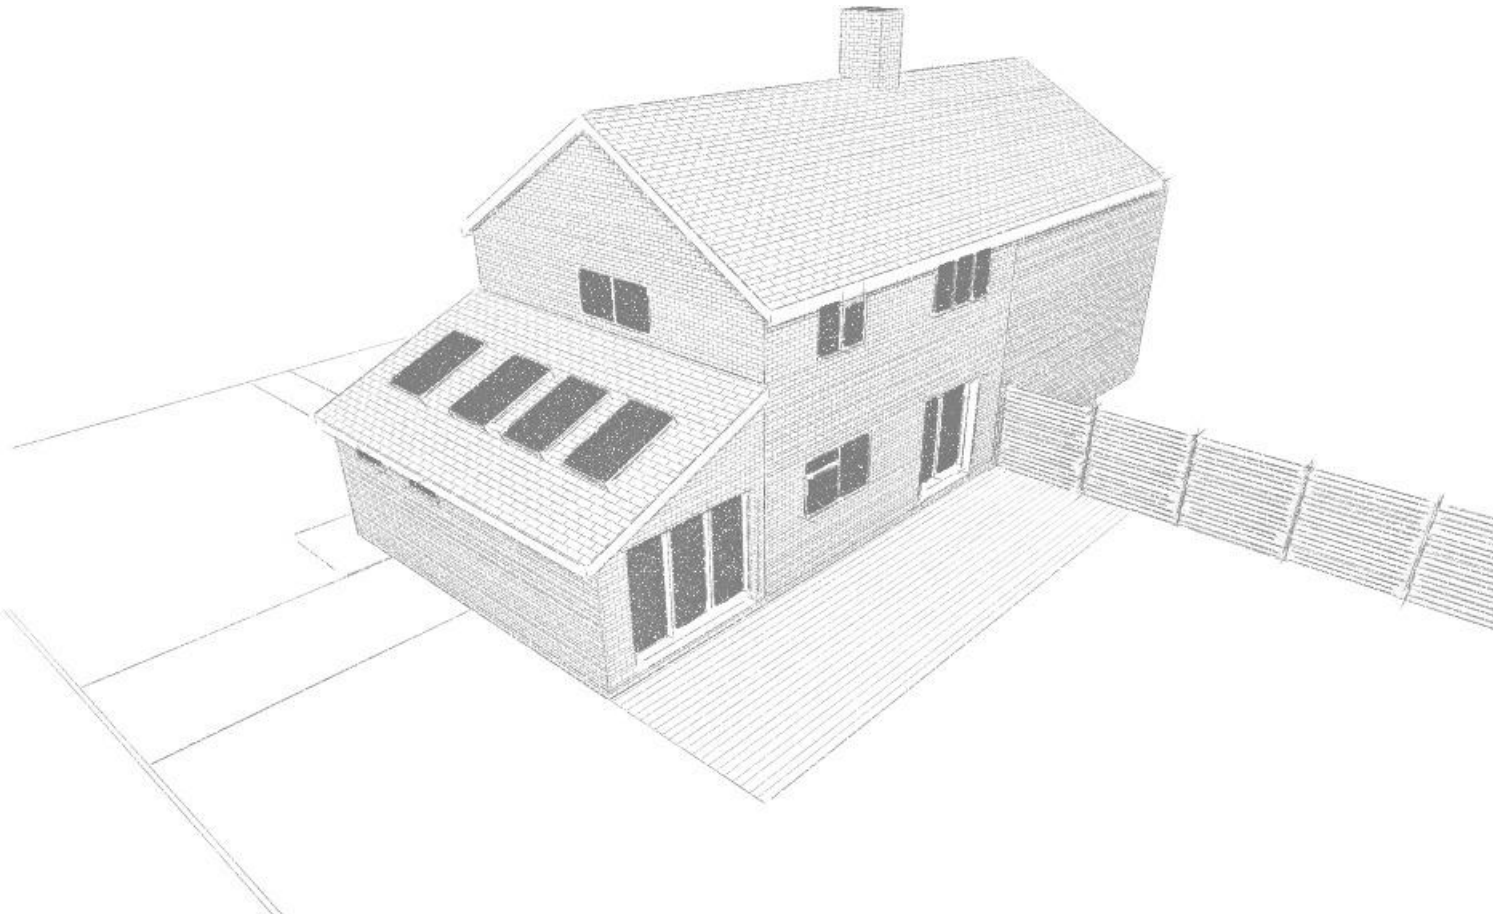

Rear Perspective

Project :

44 bryer Road  
Liverpool  
L35 5DW  
Carl

Drawing Title:

Perspectives as Proposed

|   |                             |                          |
|---|-----------------------------|--------------------------|
| Project No. :<br>199   | Drawing No. :<br>199/PL/007 | Rev No. :<br>A           |
| Scale :<br>As shown   | Size :<br>A3                | Date :<br>27 / 04 / 2021 |
| Drawn By :<br>PT   |                             |                          |
| This Drawing is Copyright © 2015   |                             |                          |
| 137 Utting Avenue East, Norris Green, Liverpool, L11 5AB<br>Tel : 07960299727<br>Email : info@turnersdesigns.com<br>www.turnersdesigns.com |                             |                          |
| DO NOT SCALE<br>USE FIGURED DIMENSIONS ONLY<br>ANY DISCREPANCIES TO BE NOTIFIED IMMEDIATELY                                                |                             |                          |

