




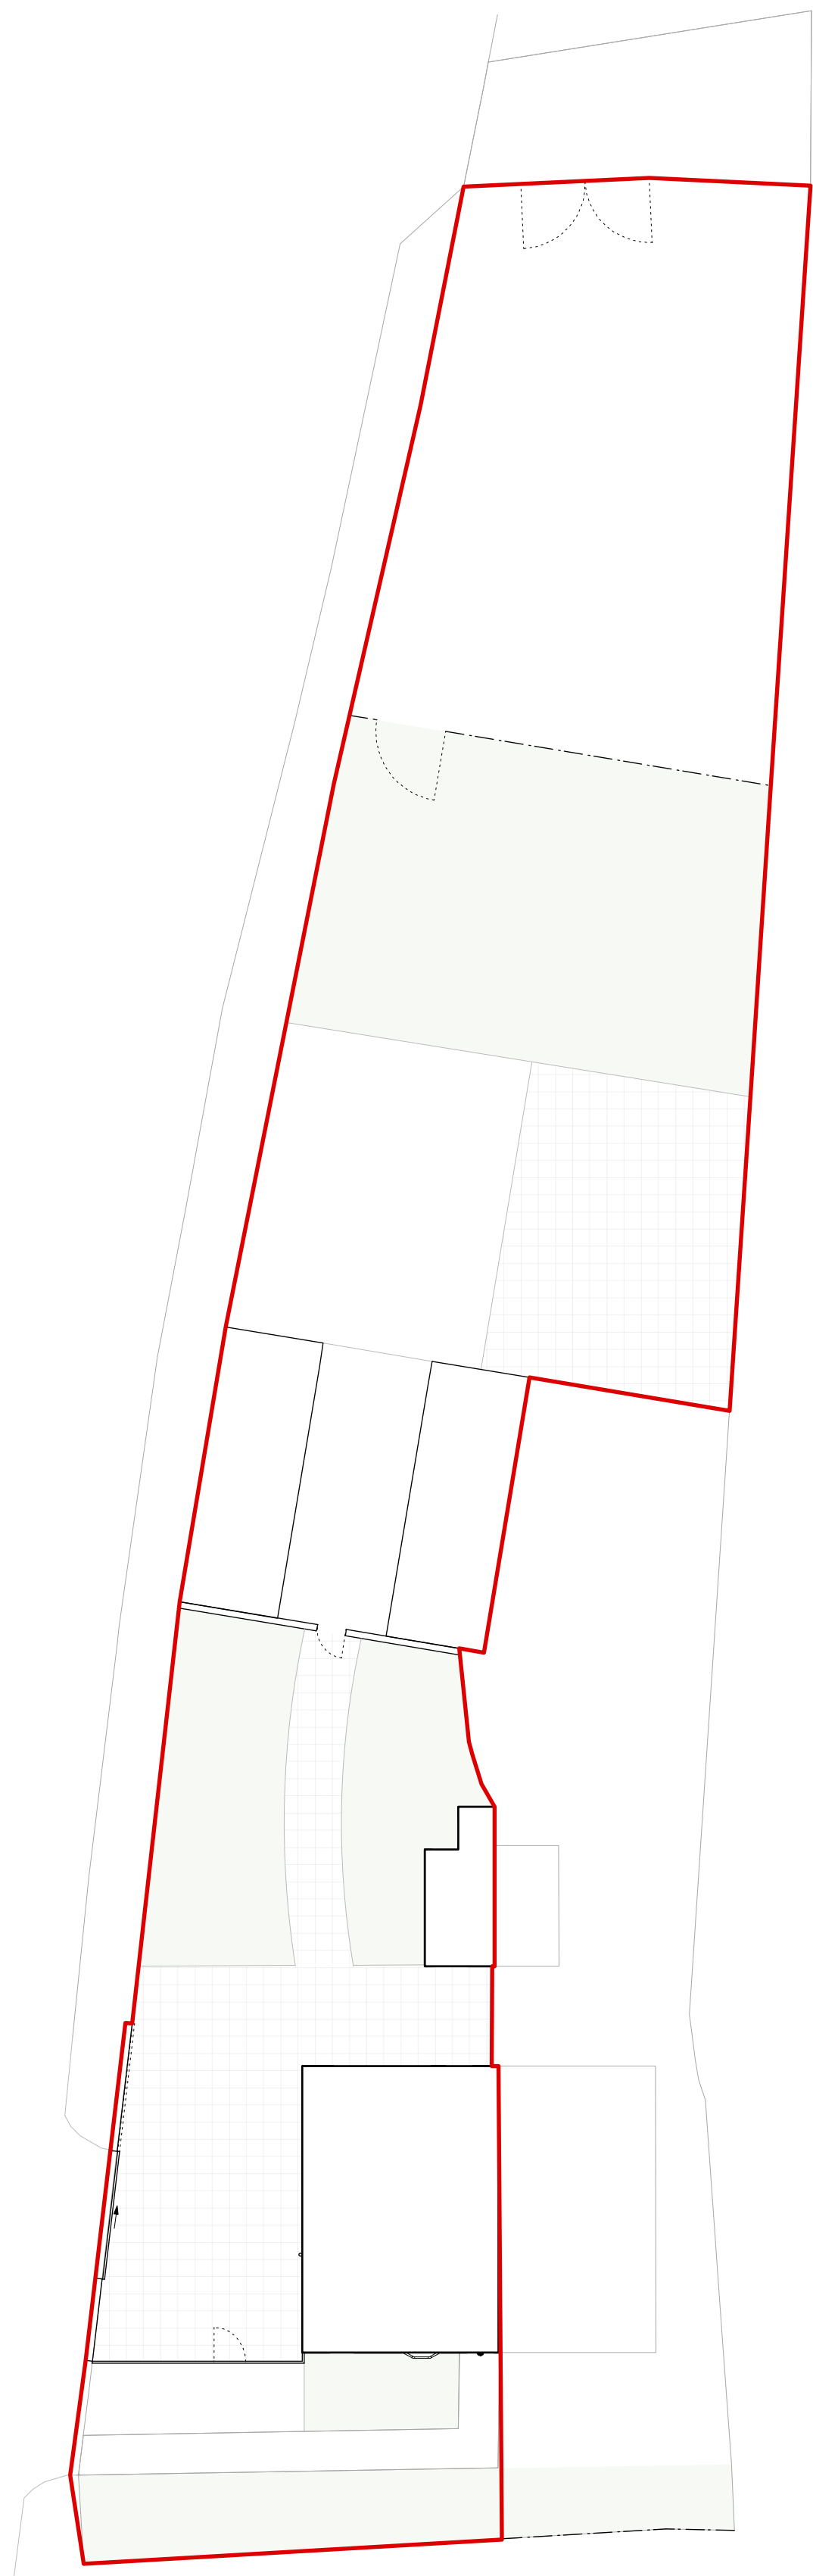

existing block plan

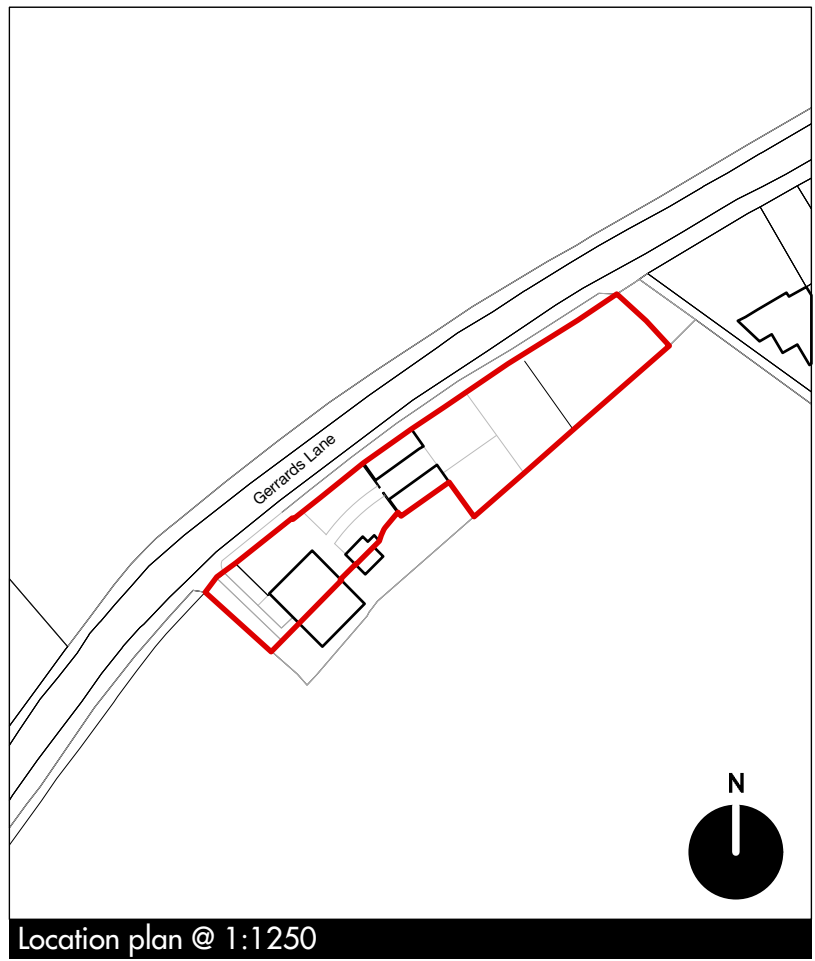

proposed block plan

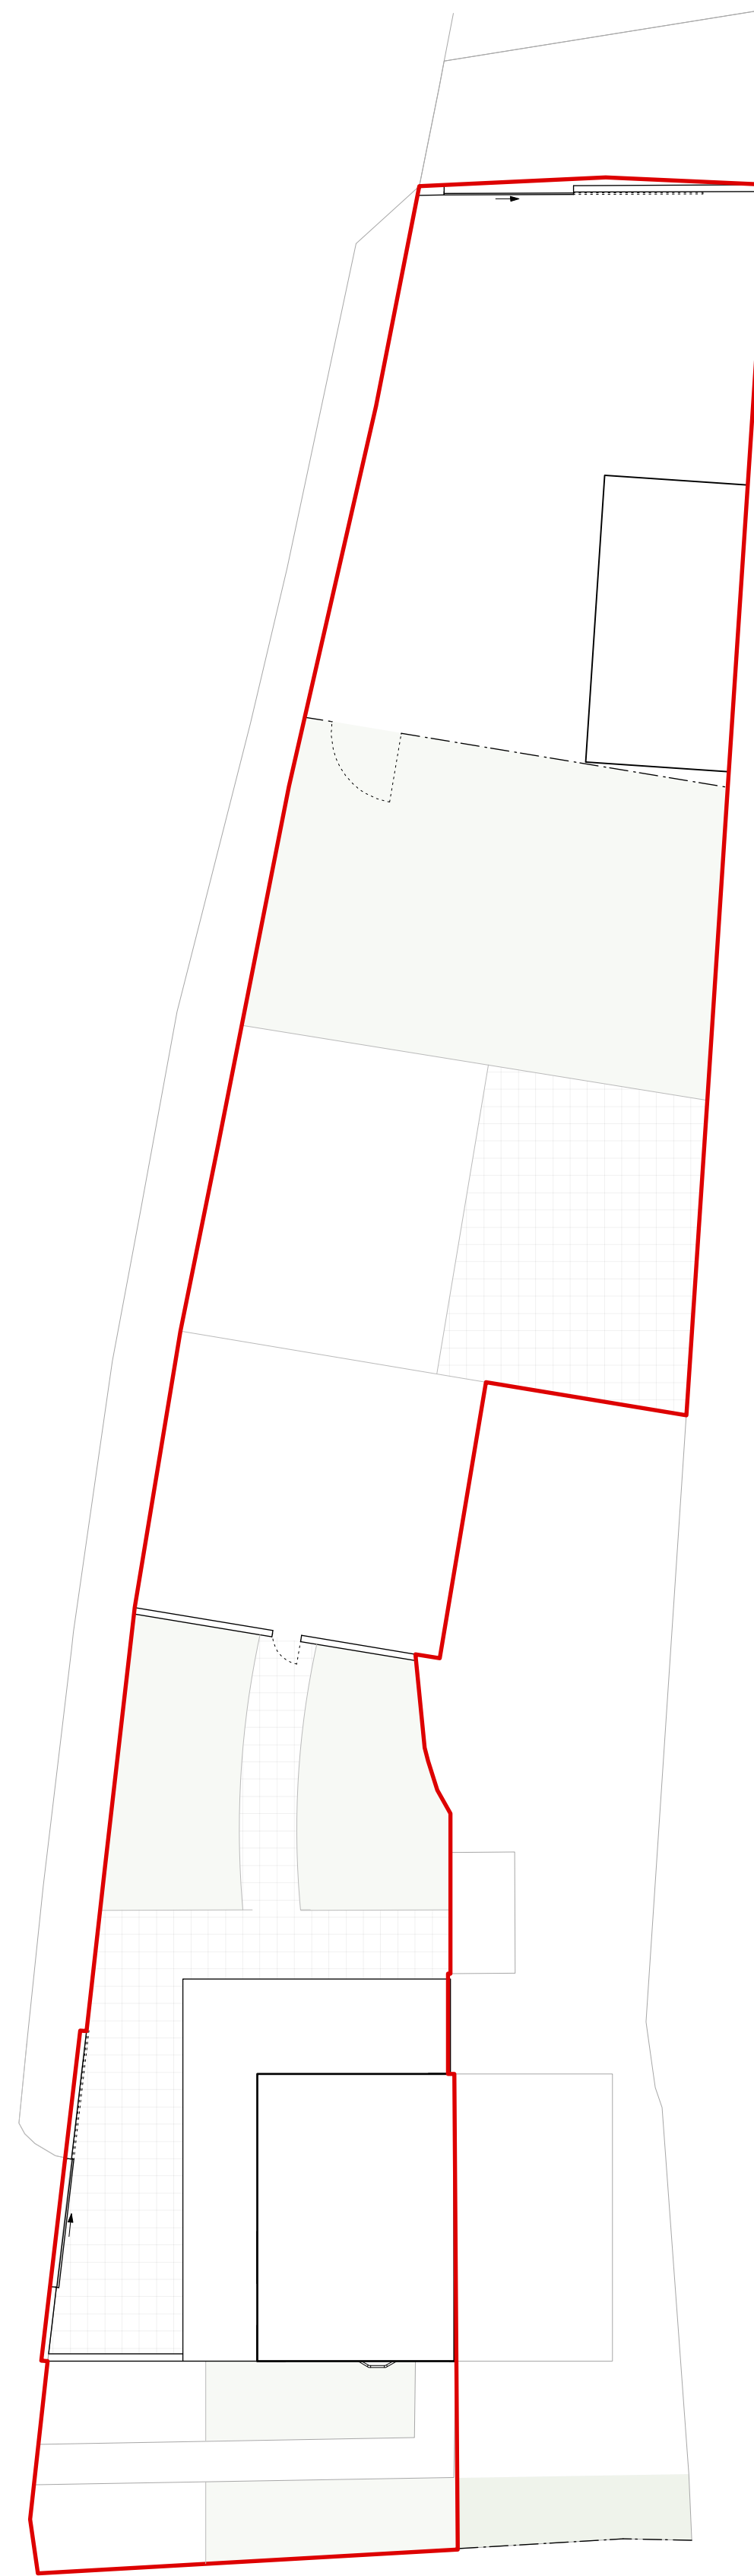

GORSE COTTAGE
005 block plan
/location plan

4m

1:200/
1:1250 @ A1