


Proposed Acoustic Fence 1:100

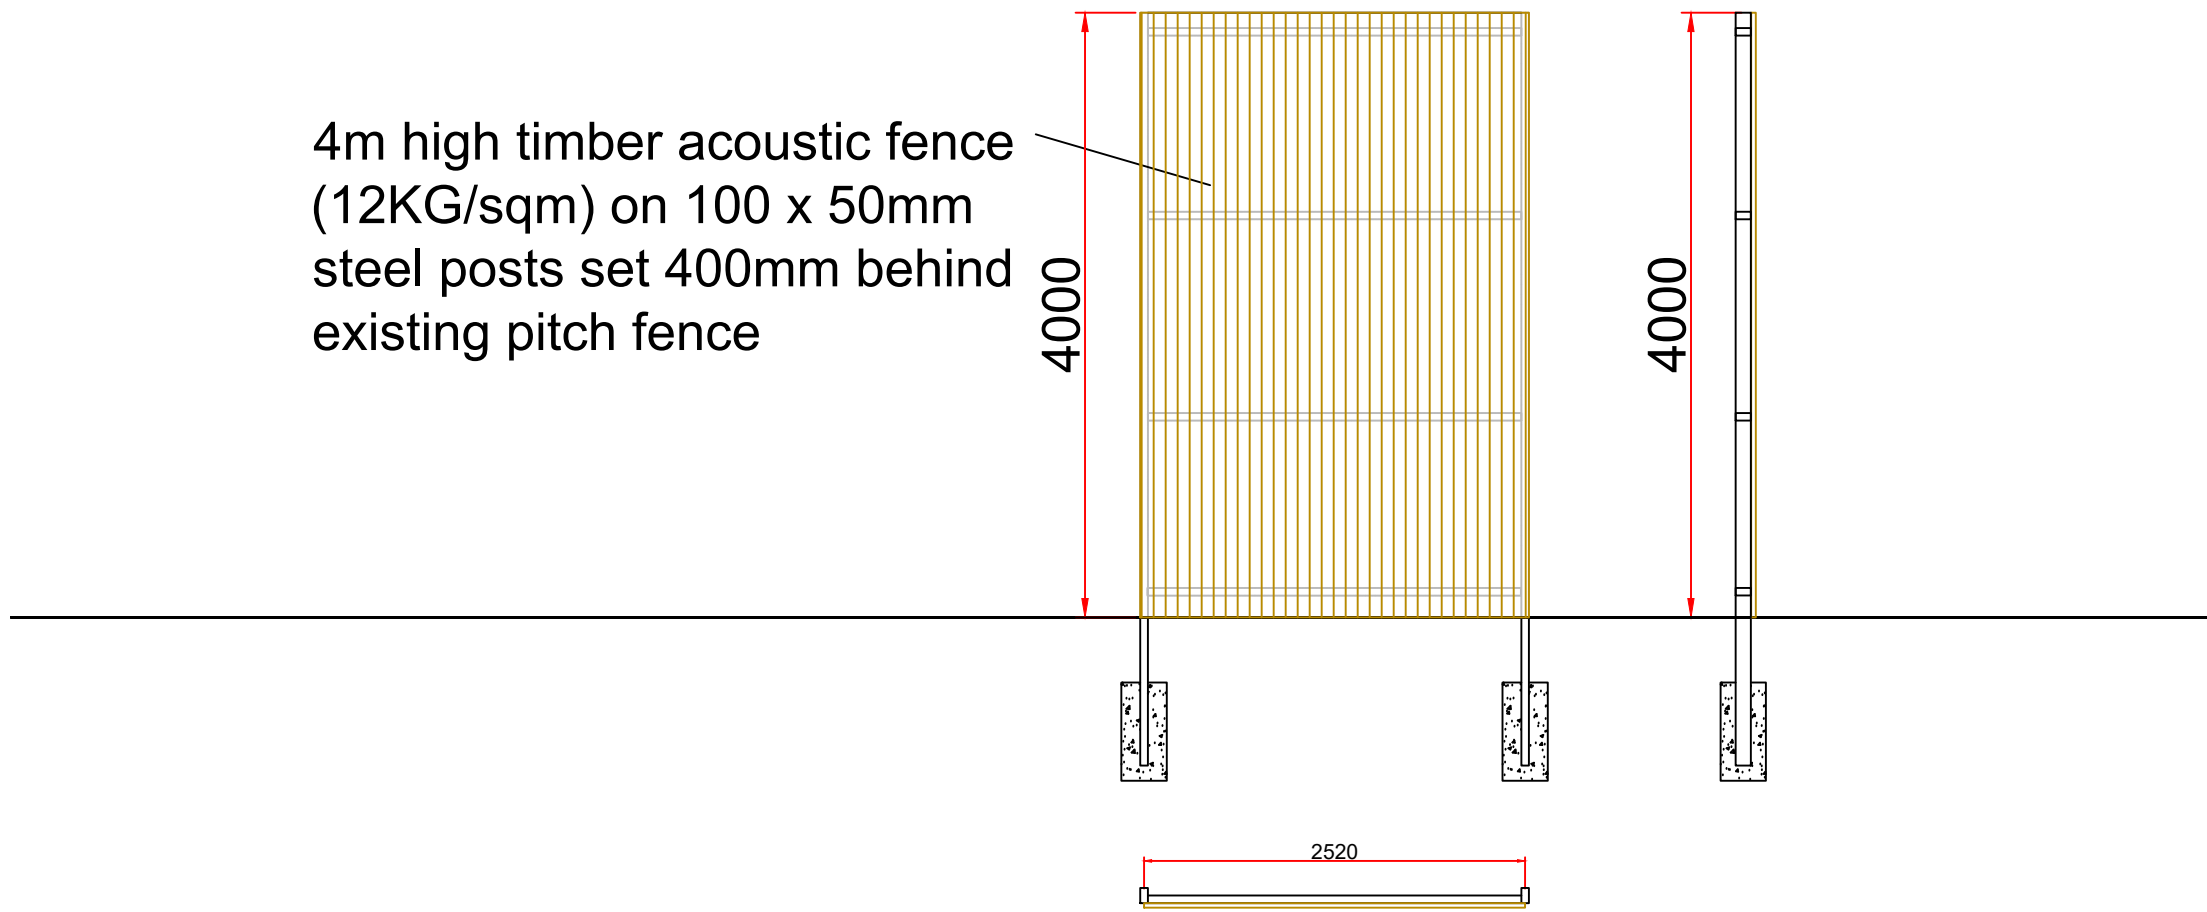

FULL PANEL PLAN
100 x 50mm Posts

Proposed Acoustic Fence 1:50

		Initial Issue			
Rev	A	m	e	n	d
				Date	By

Client
PRESCOT SPORTS CENTRE

Project
PITCH FENCING

Drawing
PROPOSED ACOUSTIC
FENCE ELEVATION



Drawn HJ	Date 14-01-22	Scales 1:100 & 1:50			
Checked	Plot No 01	Prelim	Check	Final	

Job No	Drawing No MCA-MUK2692-02	Rev
--------	------------------------------	-----