



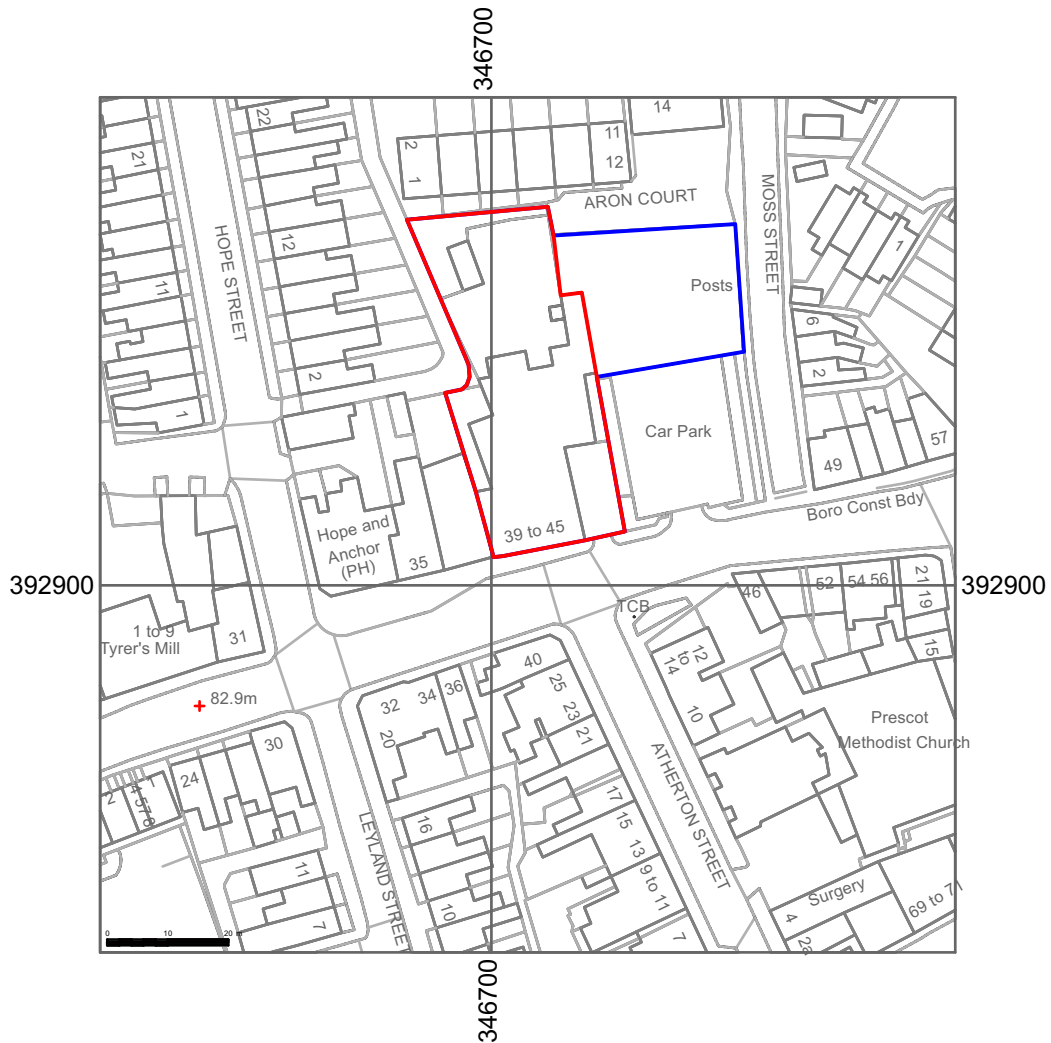

APPLICATION BOUNDARY



OWNERSHIP BOUNDARY

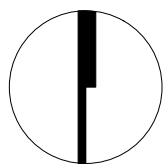

**Harrison
Stringfellow**

43 Penny Lane
Liverpool
L18 1DE

@hsahello
harrisonstringfellow.co.uk

Drg No. 278.01.02.01 Rev. - Project Ref. 278

Project Title
RAY'S CRAFT BAKERY

Drg Title
SITE LOCATION PLAN

Client
M RAY LTD

Drawn by JH Checked JSC Date 27/04/2022

Stage EXISTING Scale 1:1250 @ A4

