



This drawing is protected by copyright. It may not be reproduced in any form or by any means for any purpose without written permission of Harrison Stringfellow Architects © [Harrison Stringfellow (UK)]
Do not scale this drawing. All dimensions to be checked on site by the contractor and such dimensions to be their responsibility. All work must comply with relevant British Standards and Building Regulations requirements. Any discrepancies to be reported to Architects Copyright © All rights reserved. No part of this drawing may be reproduced or transmitted in any form without the prior permission in writing. **This drawing is for information purposes only. DO NOT USE THIS DRAWING FOR CONSTRUCTION PURPOSES**

THIS DRAWING IS TO BE
PRINTED IN COLOUR

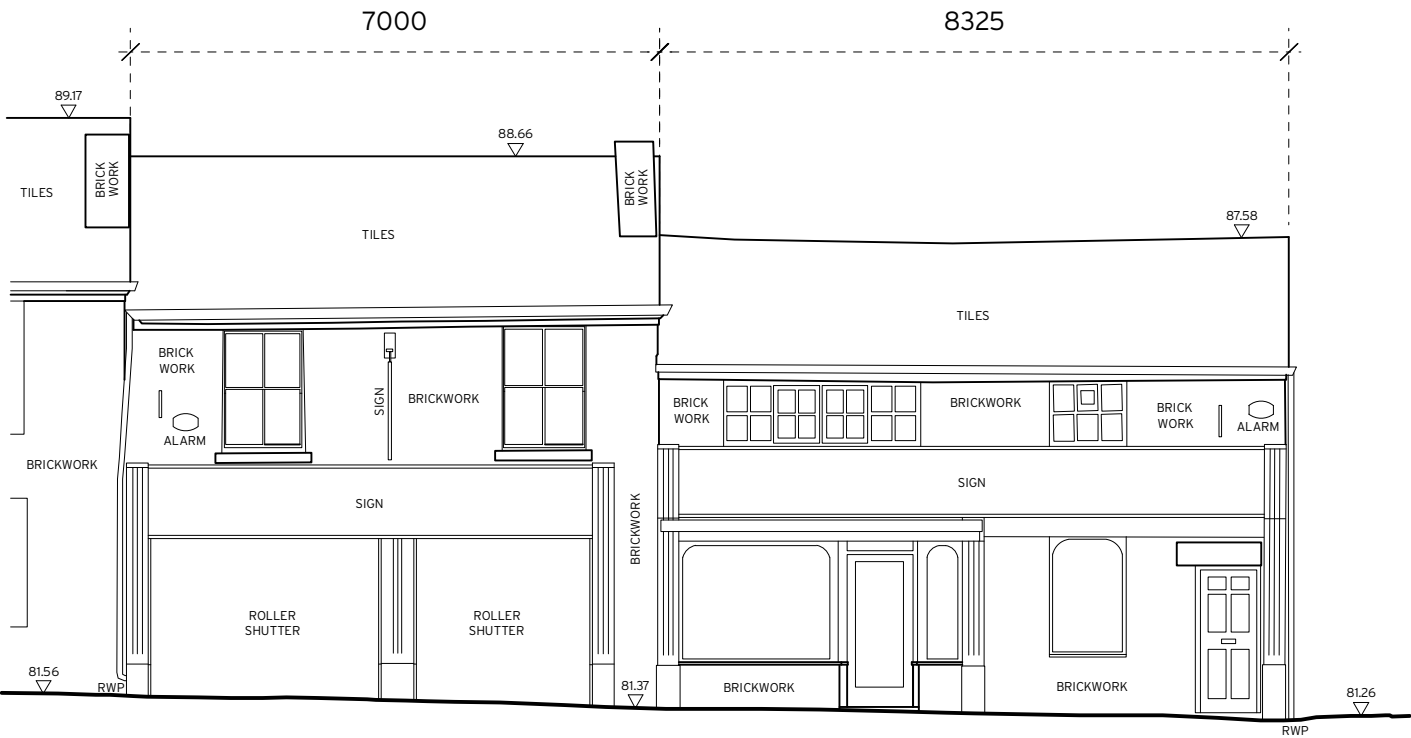


1. EXISTING SIDE ELEVATION - SOUTH

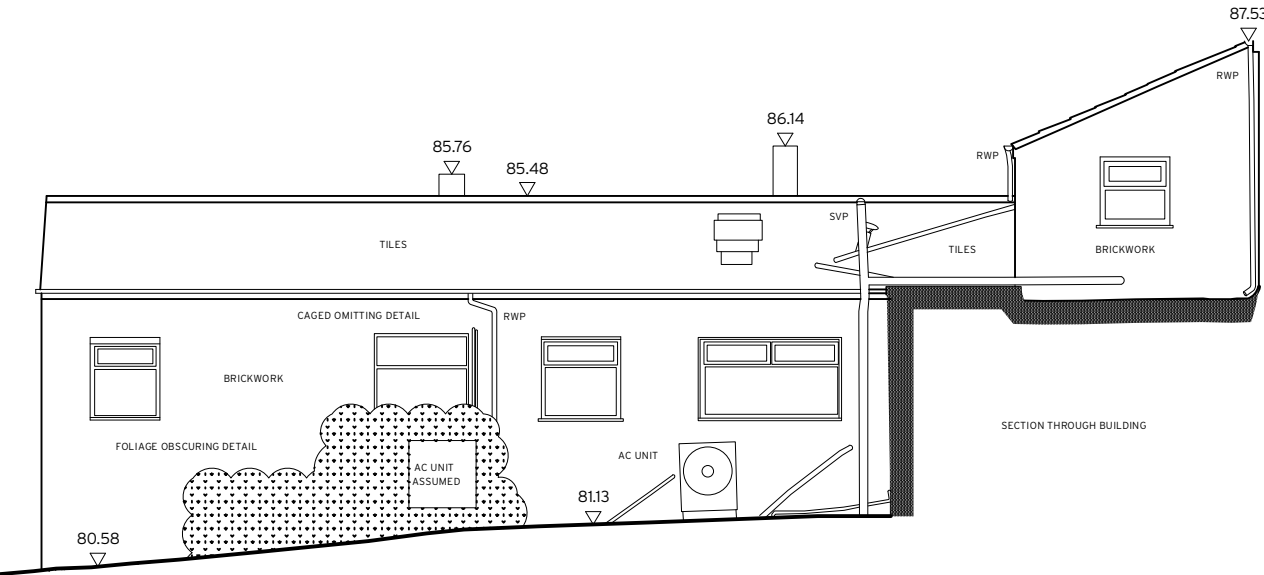

2. EXISTING SIDE ELEVATION - WEST

KEY PLAN

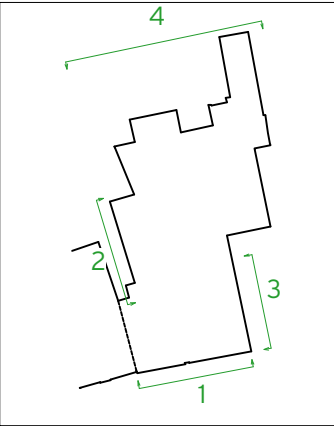

Notes:

- Structural survey to be undertaken by competent persons prior to demolition works commencing.
- Known asbestos on site, review asbestos survey prior to demolition works commencing.
- Refer to Demolition Construction Phase Health & Safety and RAMS by Nick Brookes Group

Harrison
Stringfellow

43 Penny Lane
Liverpool
L18 1DE
@hsahello
harrisonstringfellow.co.uk

Drg No.	Rev.	Project Ref.
278.01.05.01	-	278
Project Title		
RAYS CRAFT BAKERY		
Drg Title		
Existing GA Elevations		
Client		
M RAY LTD		
Drawn by	Checked	Date
KB	SS	08/07/2022
Stage		Scale
EXISTING		1:100@A3

