




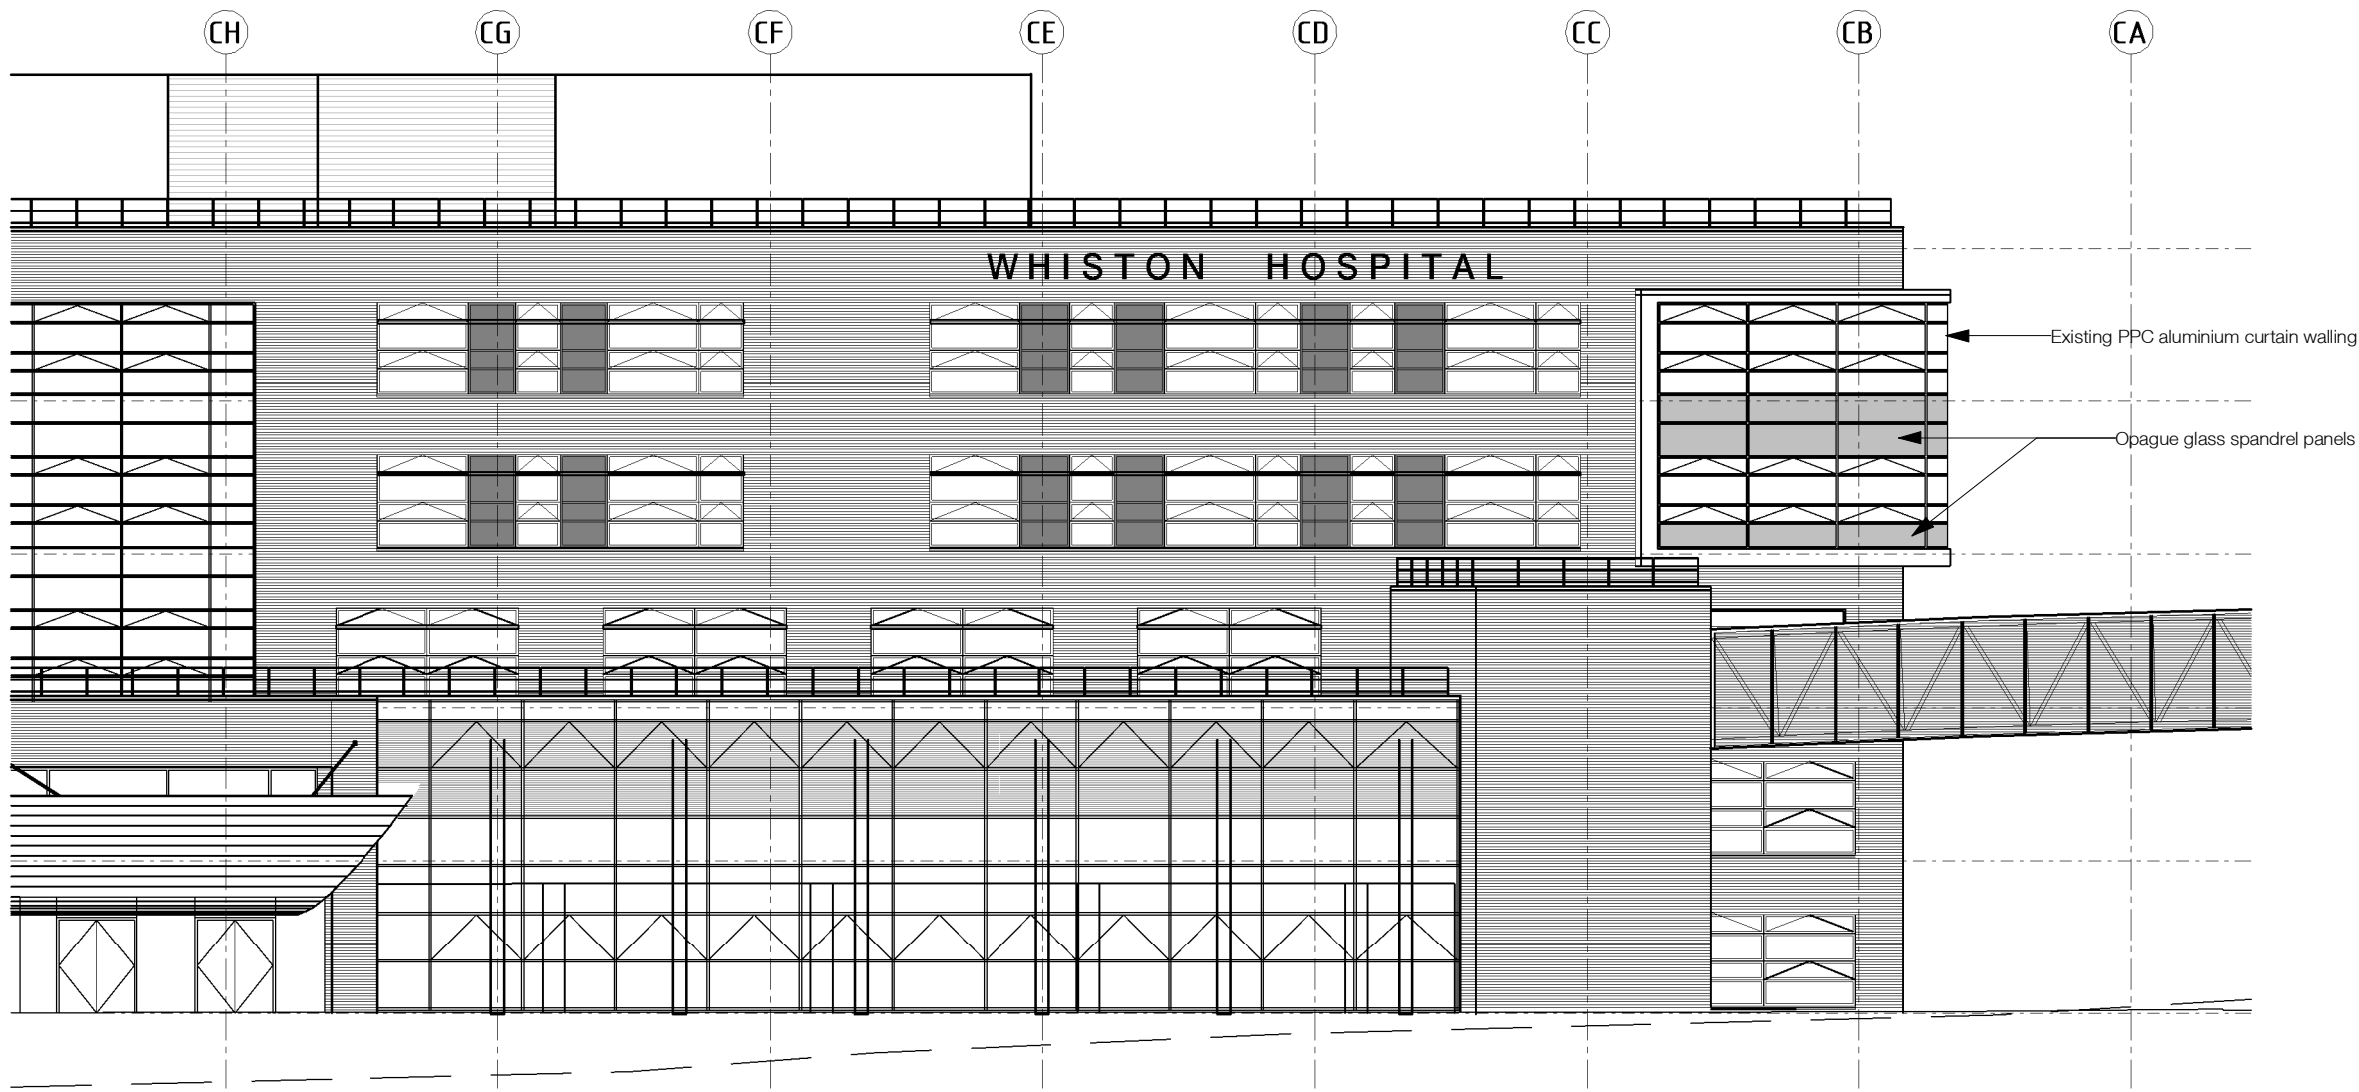


Existing Elevation - North

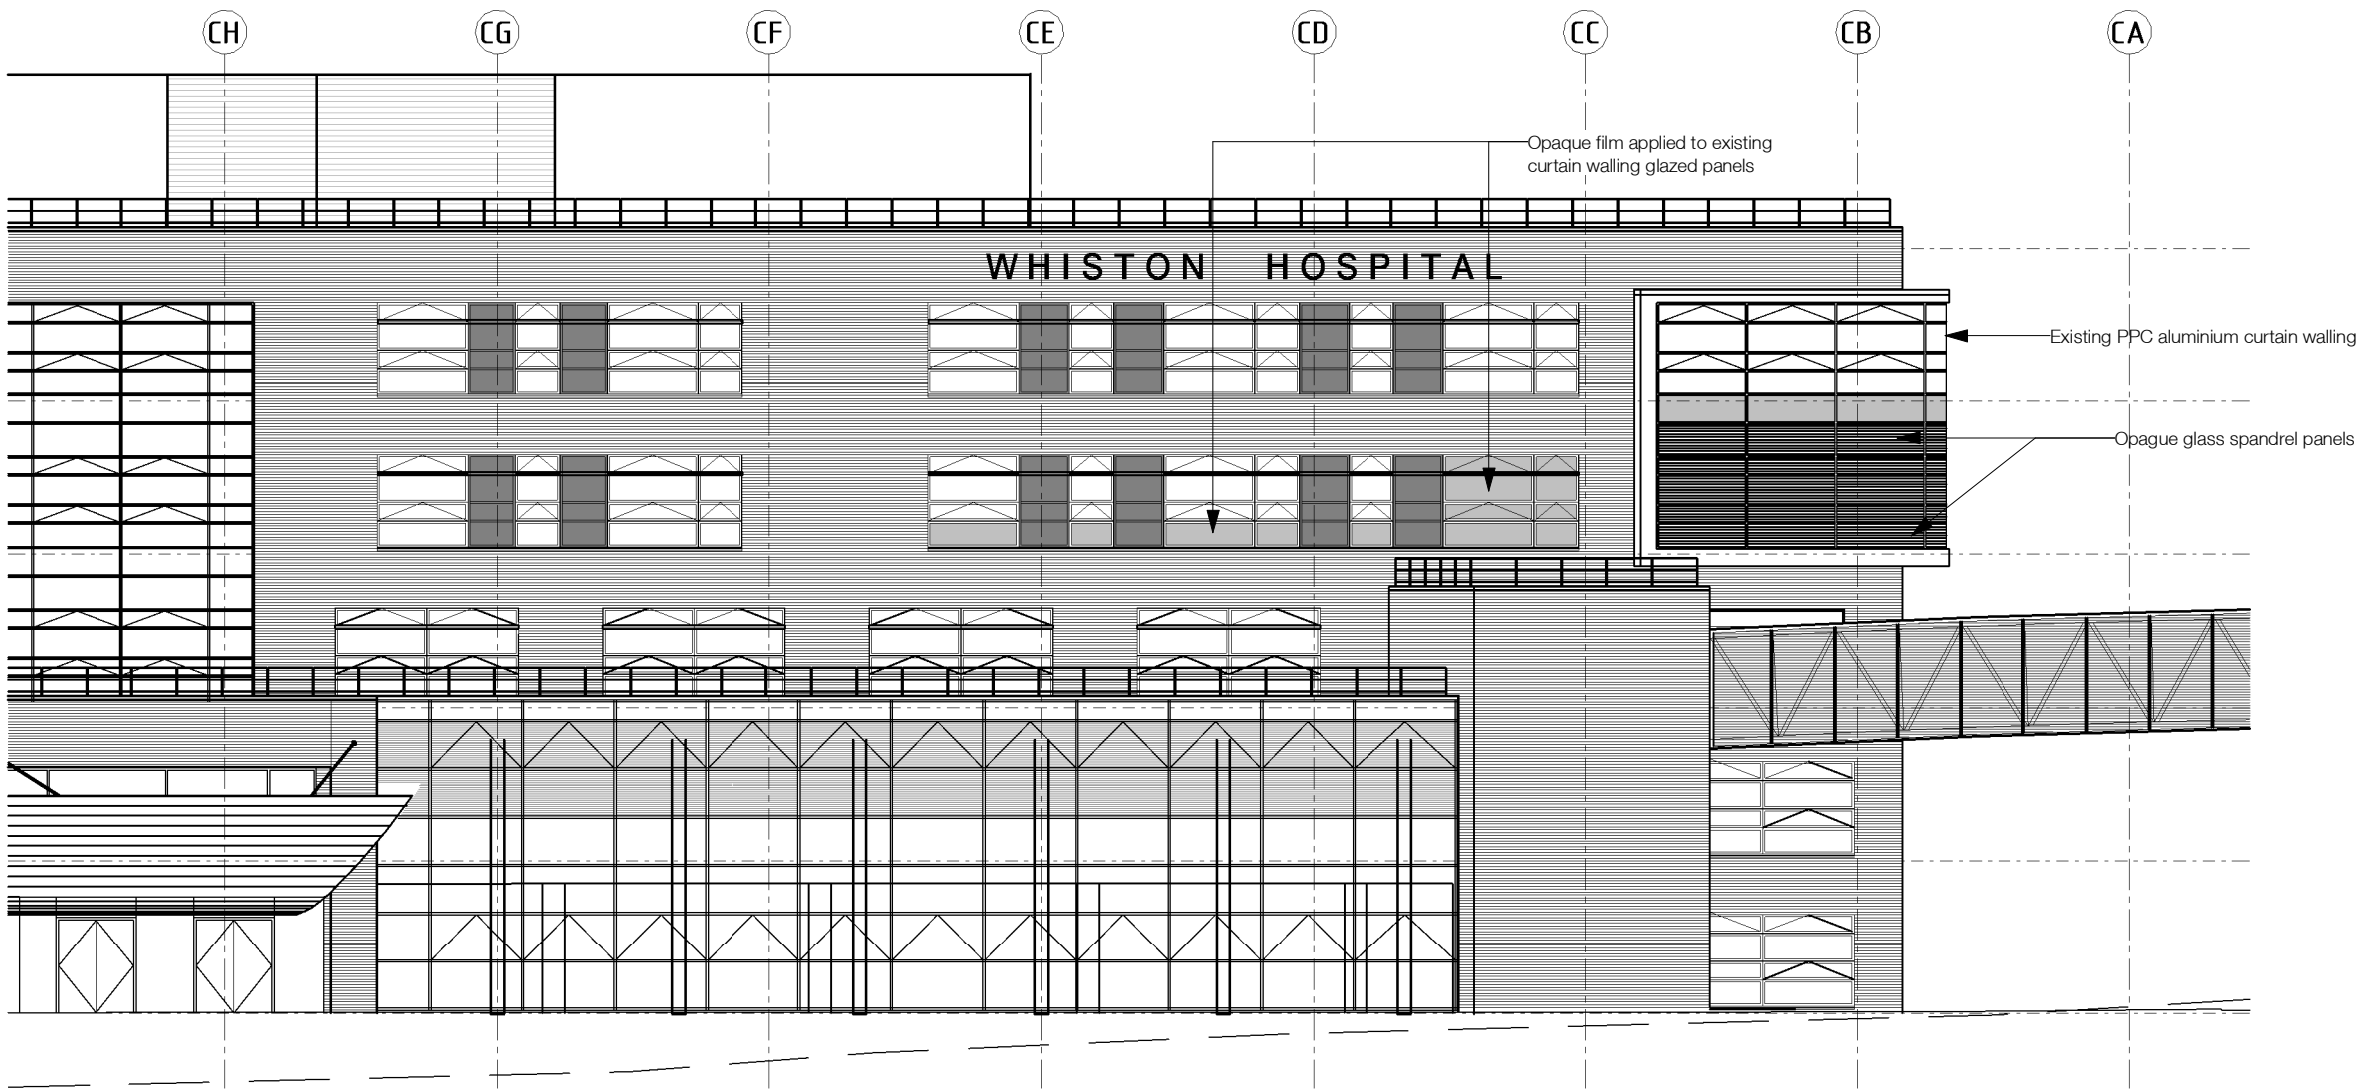


Proposed Elevation - North

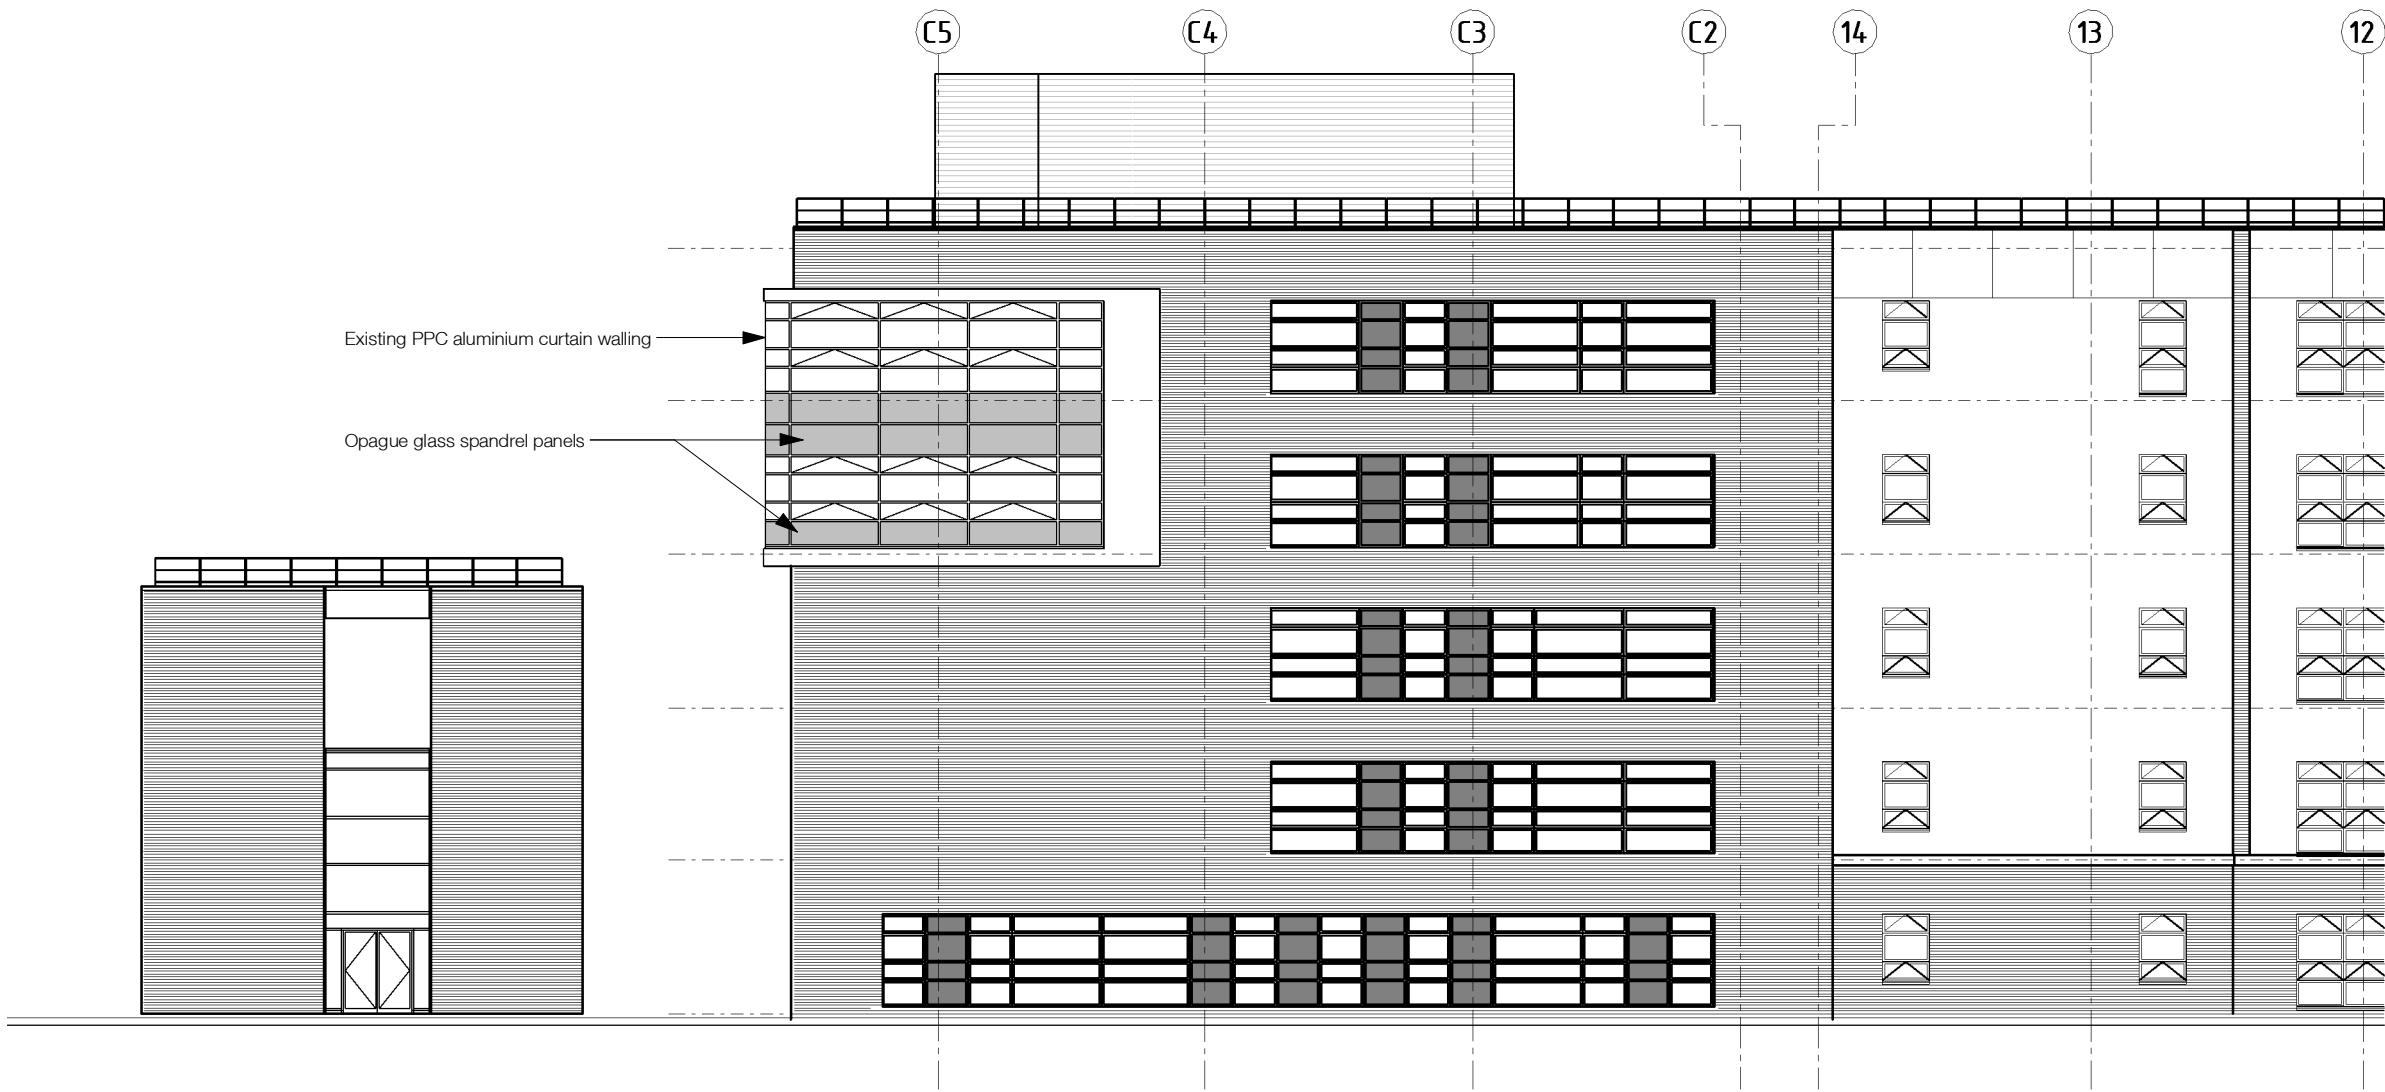


Existing Elevation - North

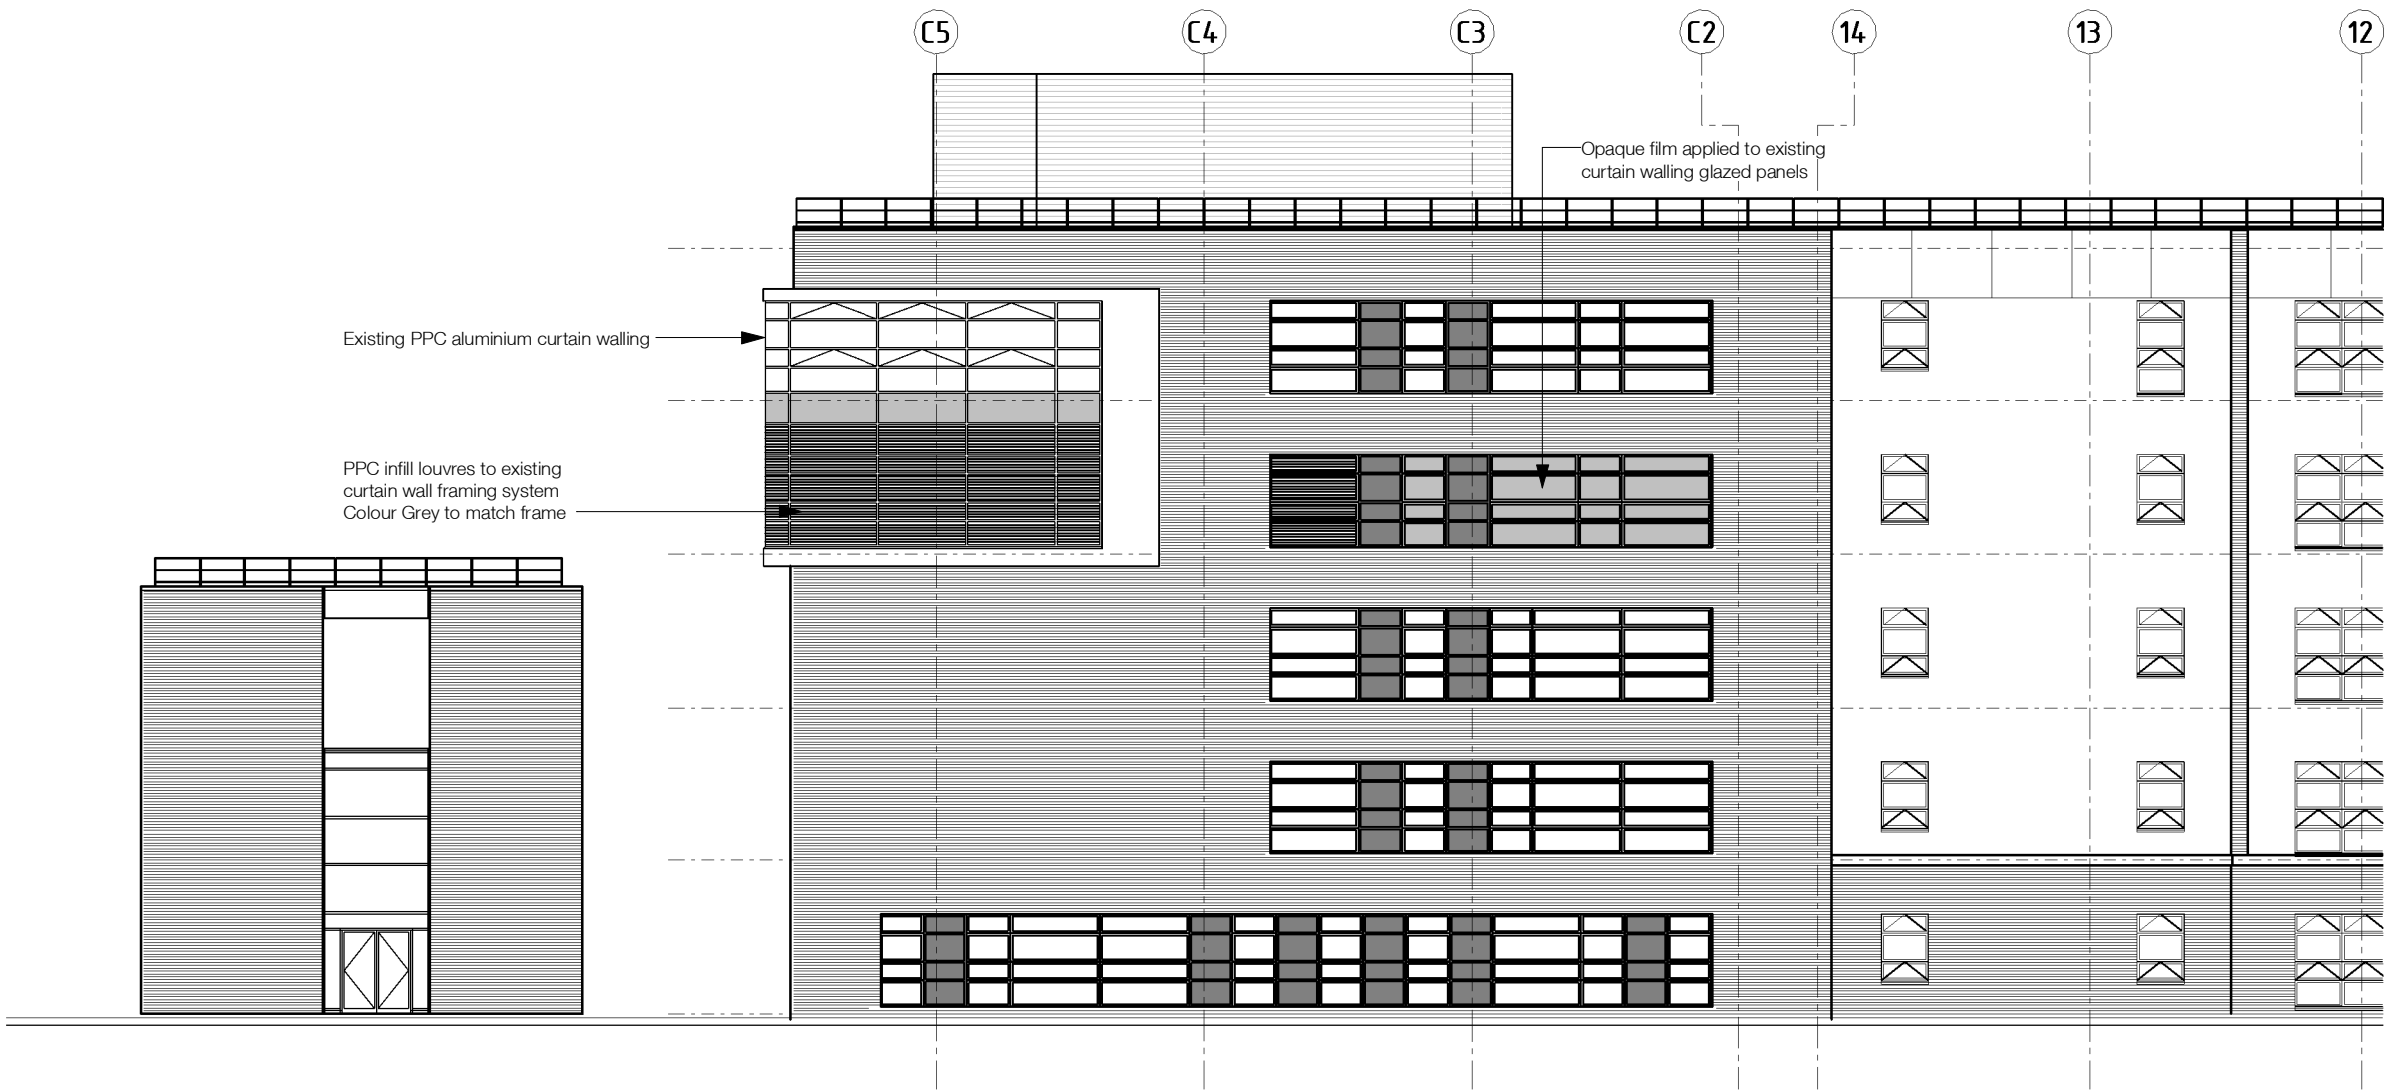

Proposed Elevation - North

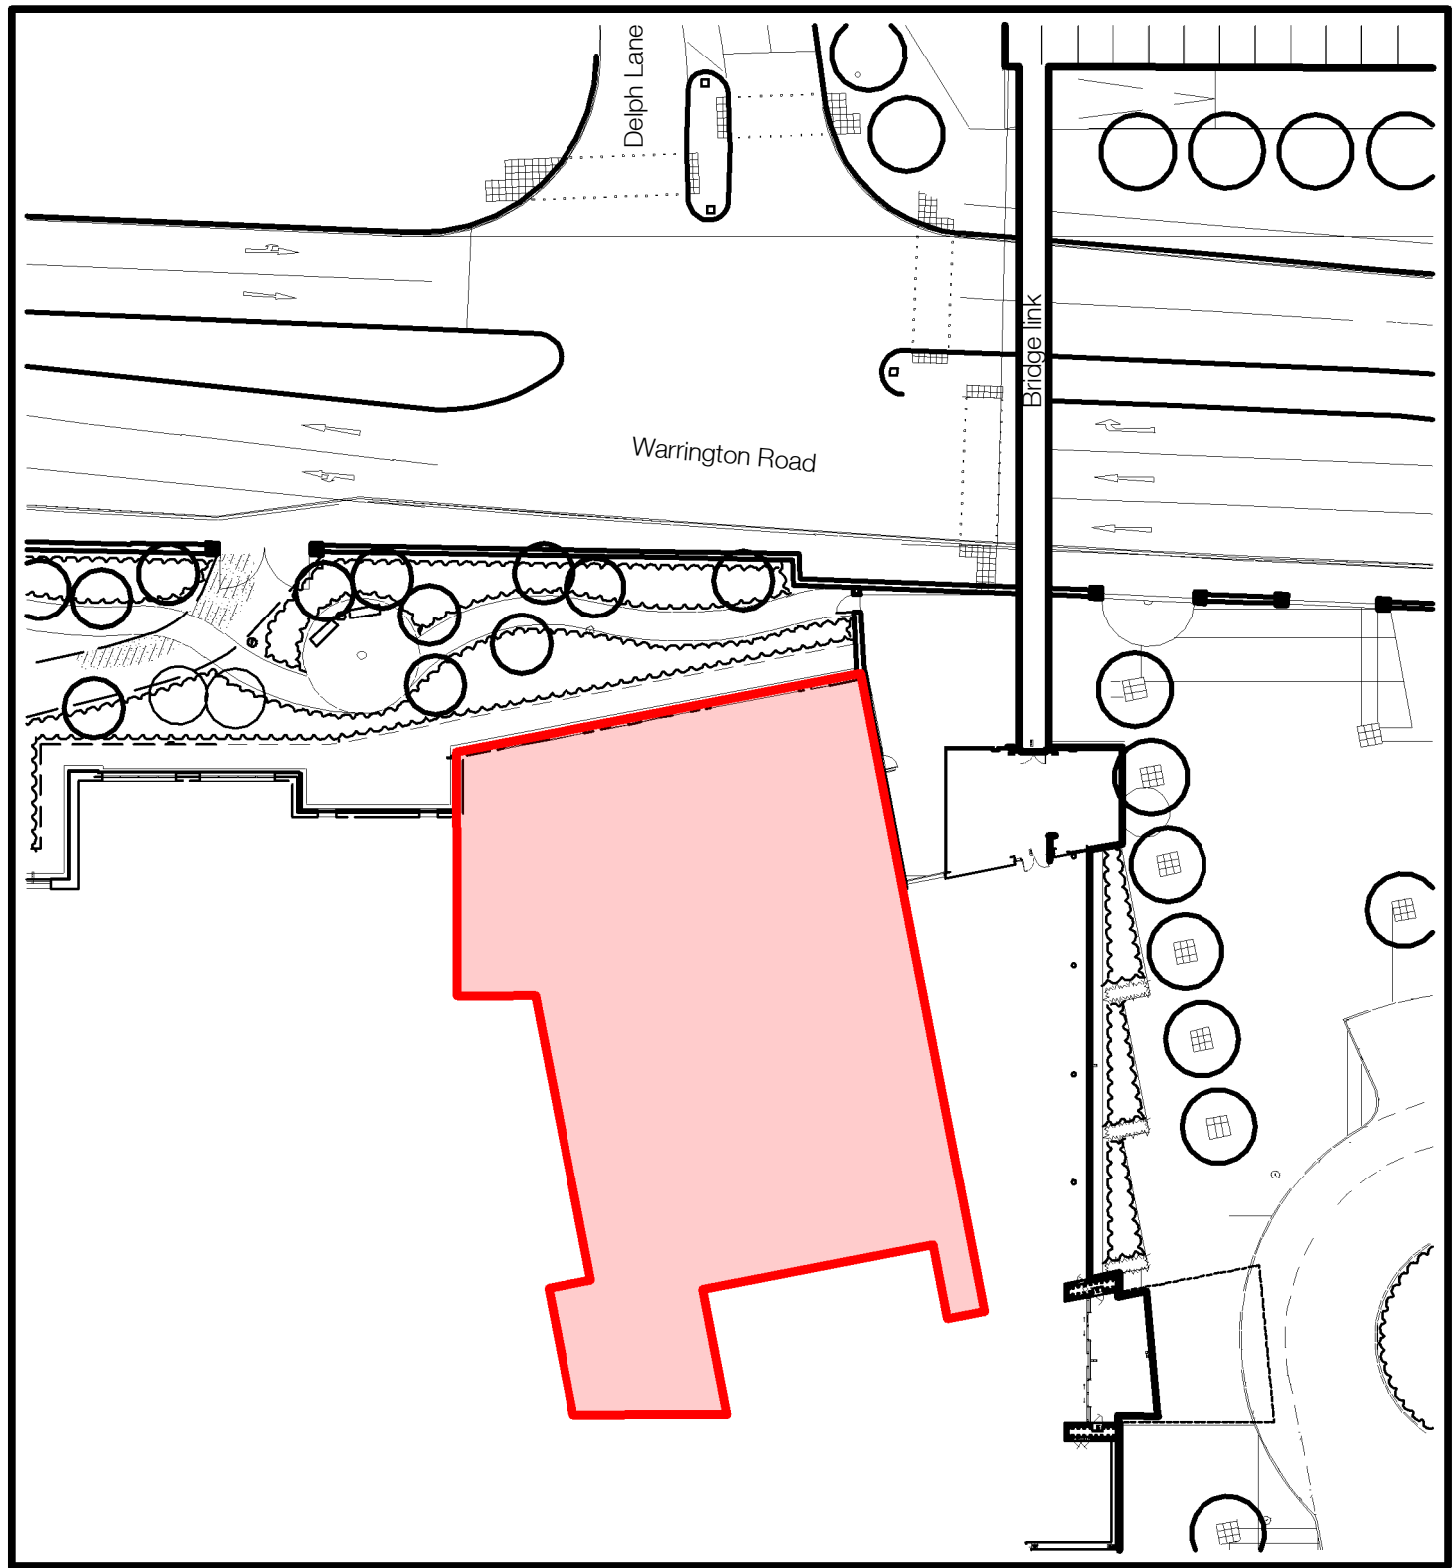

1 Location Plan

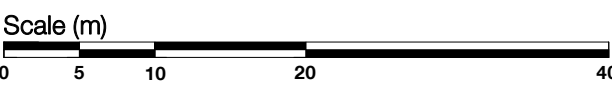

The use of this data by the recipient acts as an agreement of the following statements:
Do not use this data if you do not agree with any of the following statements:-


Ryder Architecture has co-ordinated relevant information received from third parties, but are not responsible for the content of the information received from others.

The controlled version of this drawing should be viewed in DWG or PDF format not DWG or other formats. All prints of this drawing must be made in full colour.

Where this drawing has been based upon Ordnance Survey data, it has been reproduced under the terms of Ryder Licence No. 100000144. Reproduction of this drawing in whole or in part is prohibited without the prior permission of Ordnance Survey.

Do not scale the drawing. Use figured dimensions in all cases. Check all dimensions on site. Report any discrepancies in writing to Ryder before proceeding.

Scale Bar (m)

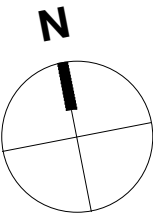

P1 - Planning Issue SFI DFO 15/06/22

Rev	Description	Drawn	Checked	Date
-----	-------------	-------	---------	------

Subsidiary Information

Project
St. Helens Knowsley Teaching Hospital NHST
Whiston Hospital New Theatres
Marshalls Cross Road, St Helens, WA9 3DA

Drawing
Elevations - PLANNING

Drawing Number	Project ID	Originator	Zone	Level	Type	Role	Number
STHWHT	- RYD	- 00	- 00	- DR	- A	- 3605	

Project Number	Scale at A1	Status	Revision
10419-06	As Indicated	S2	P1

info@ryderarchitecture.com
www.ryderarchitecture.com

Ryder