


# DOOR


## SECTION 1:10

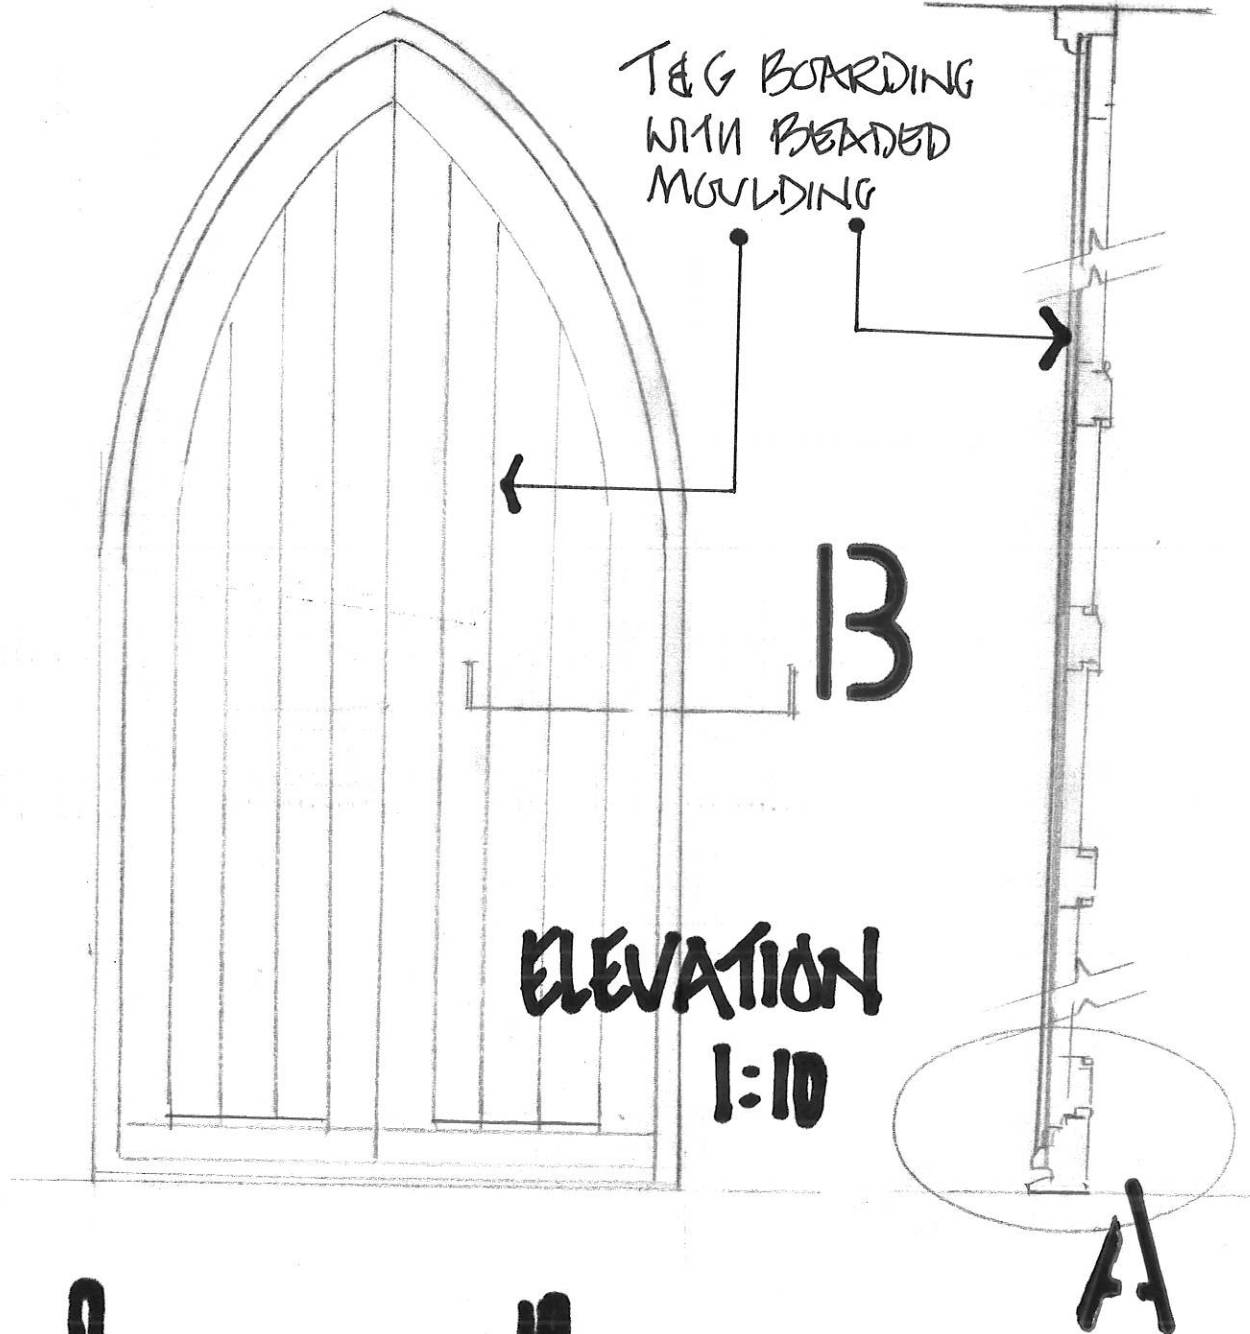

NEIL PIKE  
ARCHITECTS

SUGGESTED REARDED MOULD  
ON T&G BOARDING IN KEEPING  
WITH CHURCH APPROPRIATION.

WEATHERSTRIP TO MATCH  
PAINT COLOUR OF DOOR

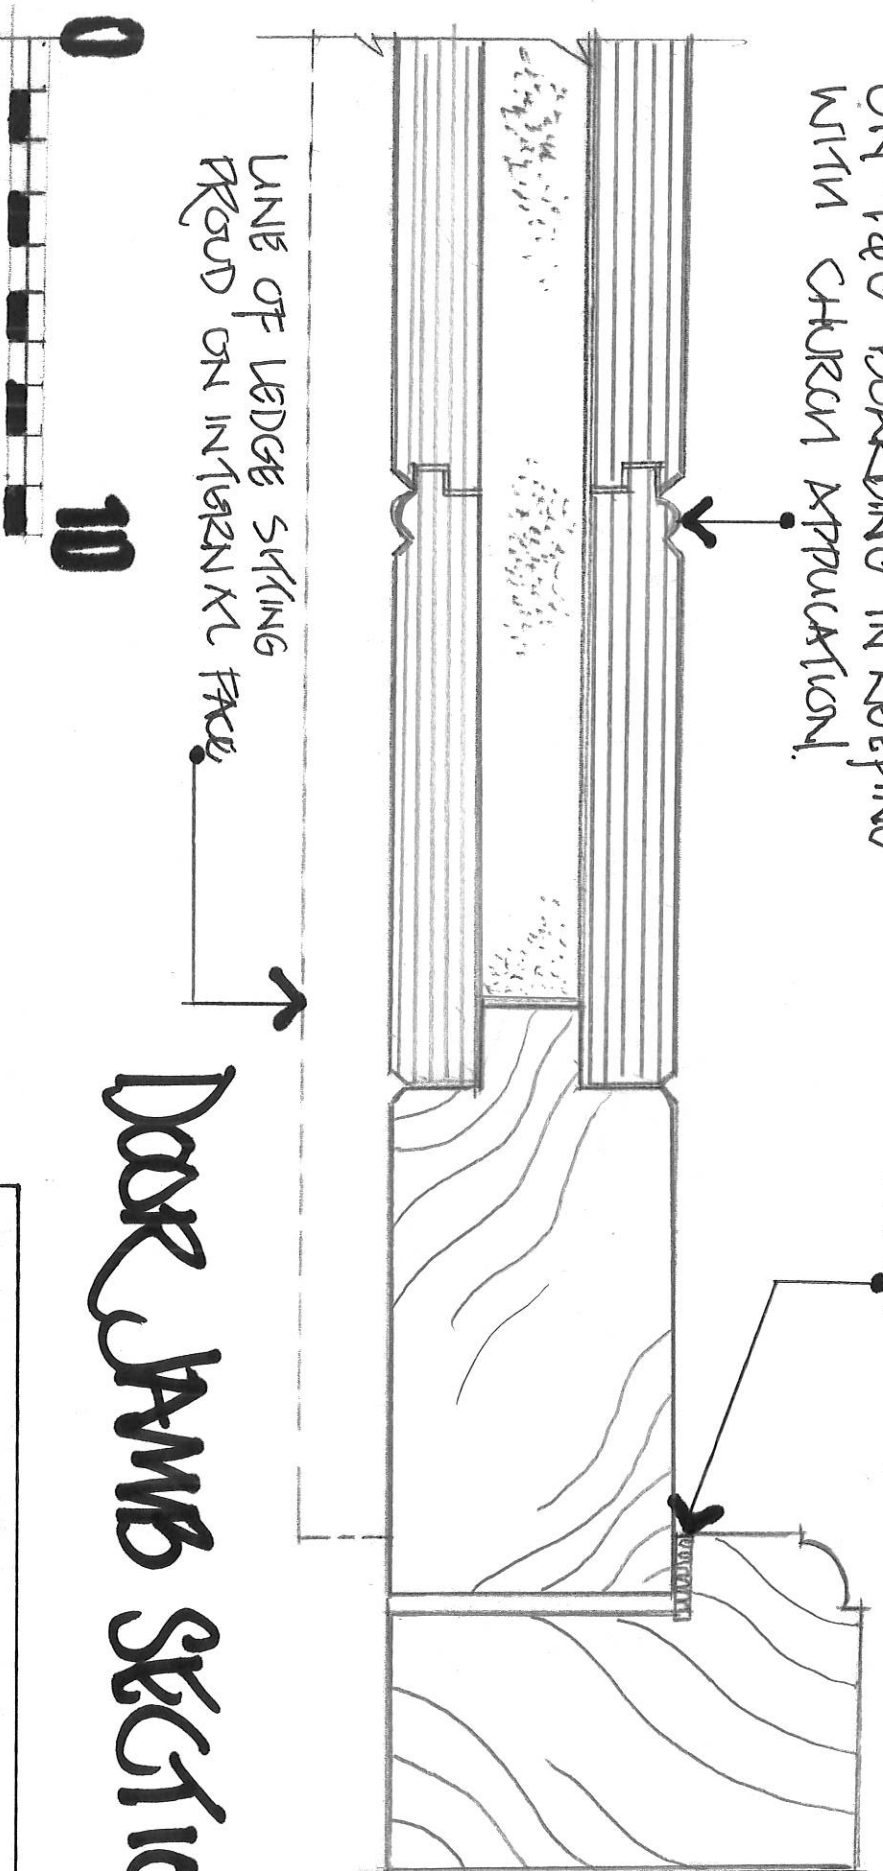

## Door JAMB SECTION

# DETAIL B



NEIL PIKE  
ARCHITECTS

T&G  
BOARDING

INSULATED  
CORE

T&G BOARDING

MID-RAIL RAISED PROUD  
ON INTERNAL FACE TO  
EMULATE LEDGED & BRACED  
DOOR CONSTRUCTION.


LARGE EXTENDED DRIP  
FOR EXTRA COVER TO  
BOTTOM RAIL SIMILAR  
TO LEDGED AND BRACED  
DOOR.

FIG  
A




COASTAL AM3 ALUMINIUM  
CIN, POWDER-COATED  
(COLOUR TO MATCH DOOR)  
DOUBLE WEATHERSEALED  
WITH THERMAL BREAK.

Windows  
22 + 23  
Top hung bottom sash  
for fire escape

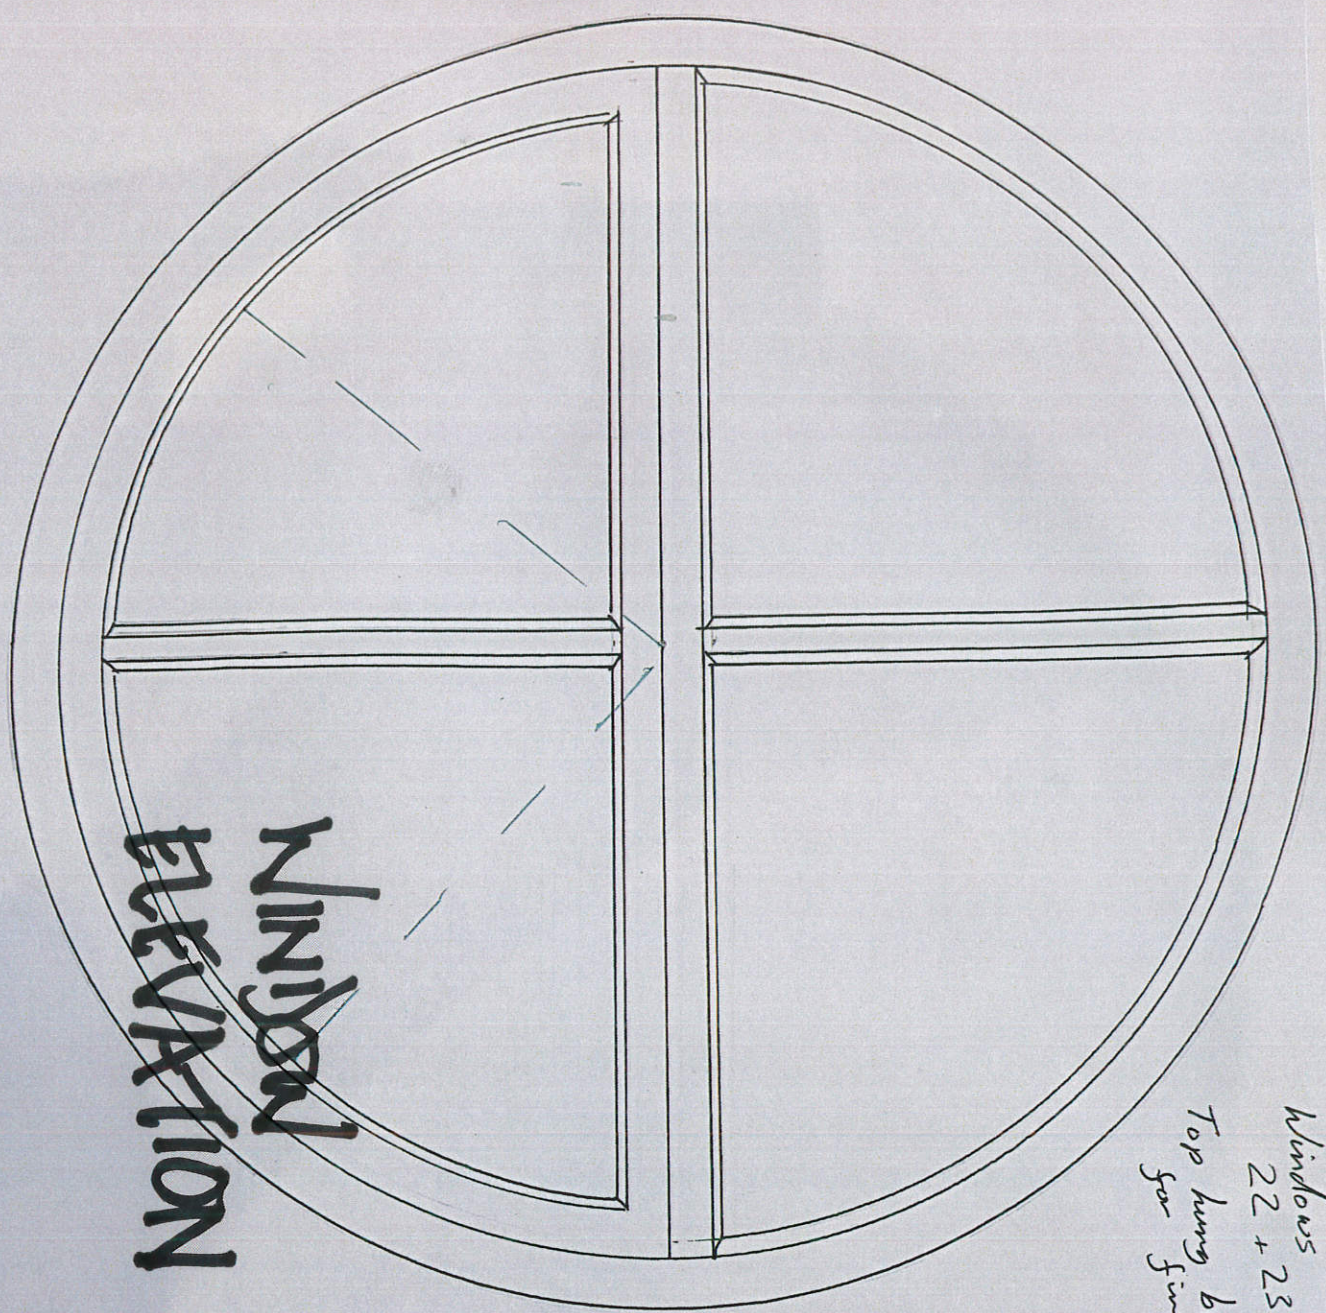


Window  
ELEVATION

Section

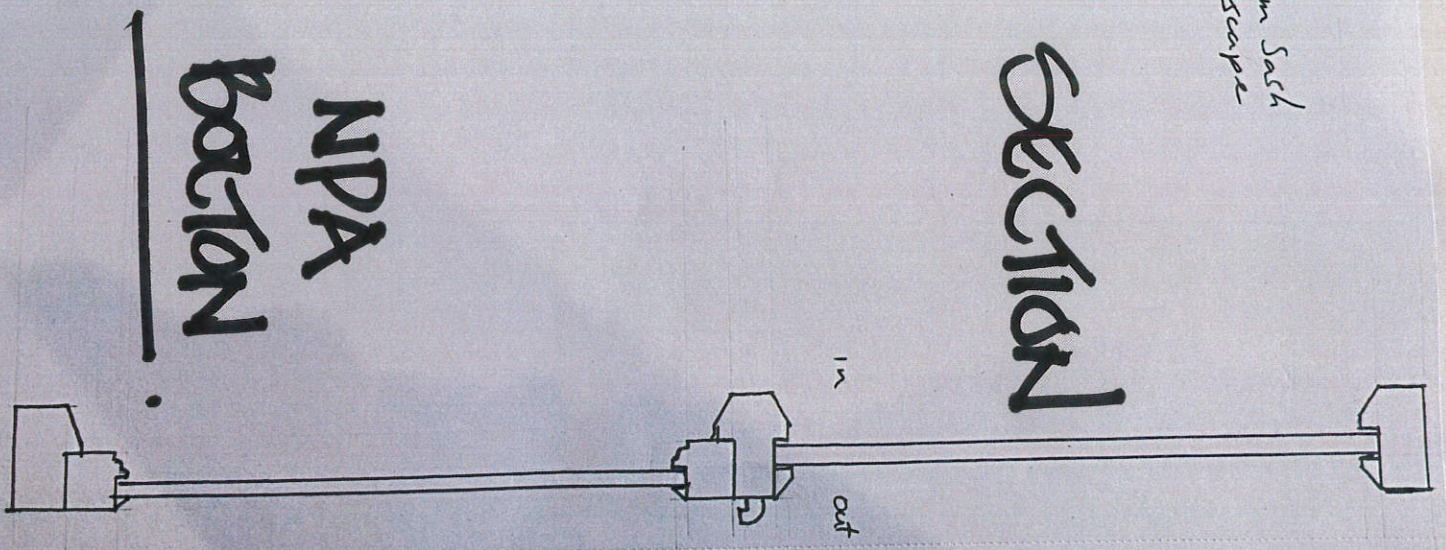

NPA  
Section

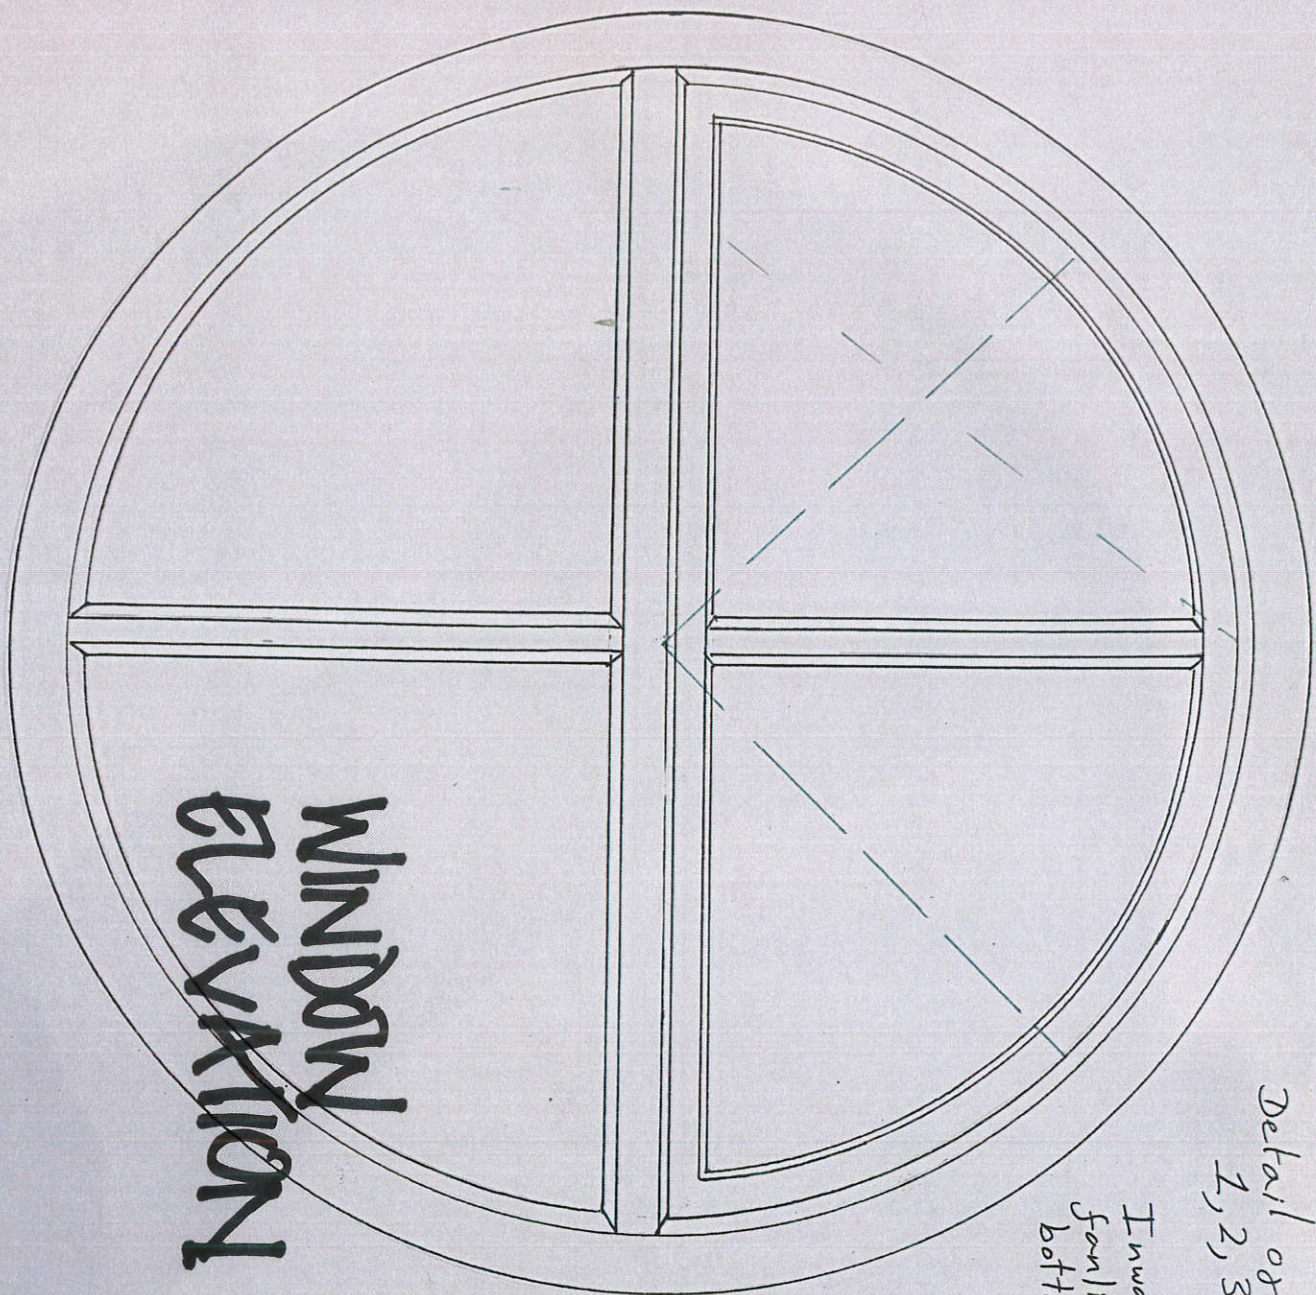


WINDOW  
ELEVATION

Detail of windows  
1, 2, 3 + 21

Inward opening top  
fanlight sash to be  
bottom hung.

Section

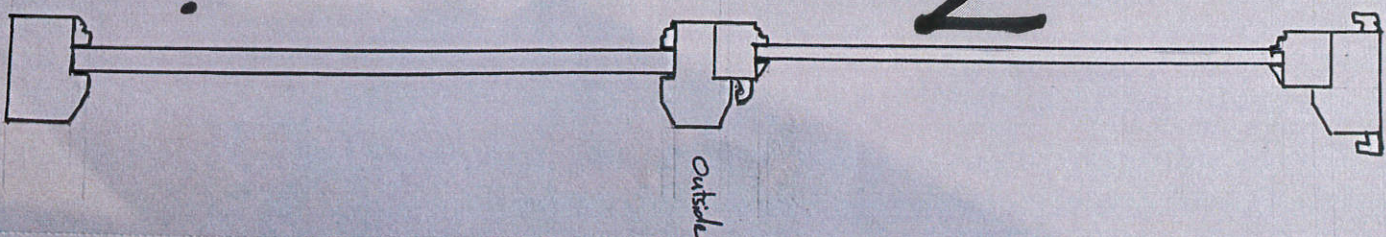

NPA  
Section