
Ordnance Survey®
Superplan®

Option 1
Site-centred

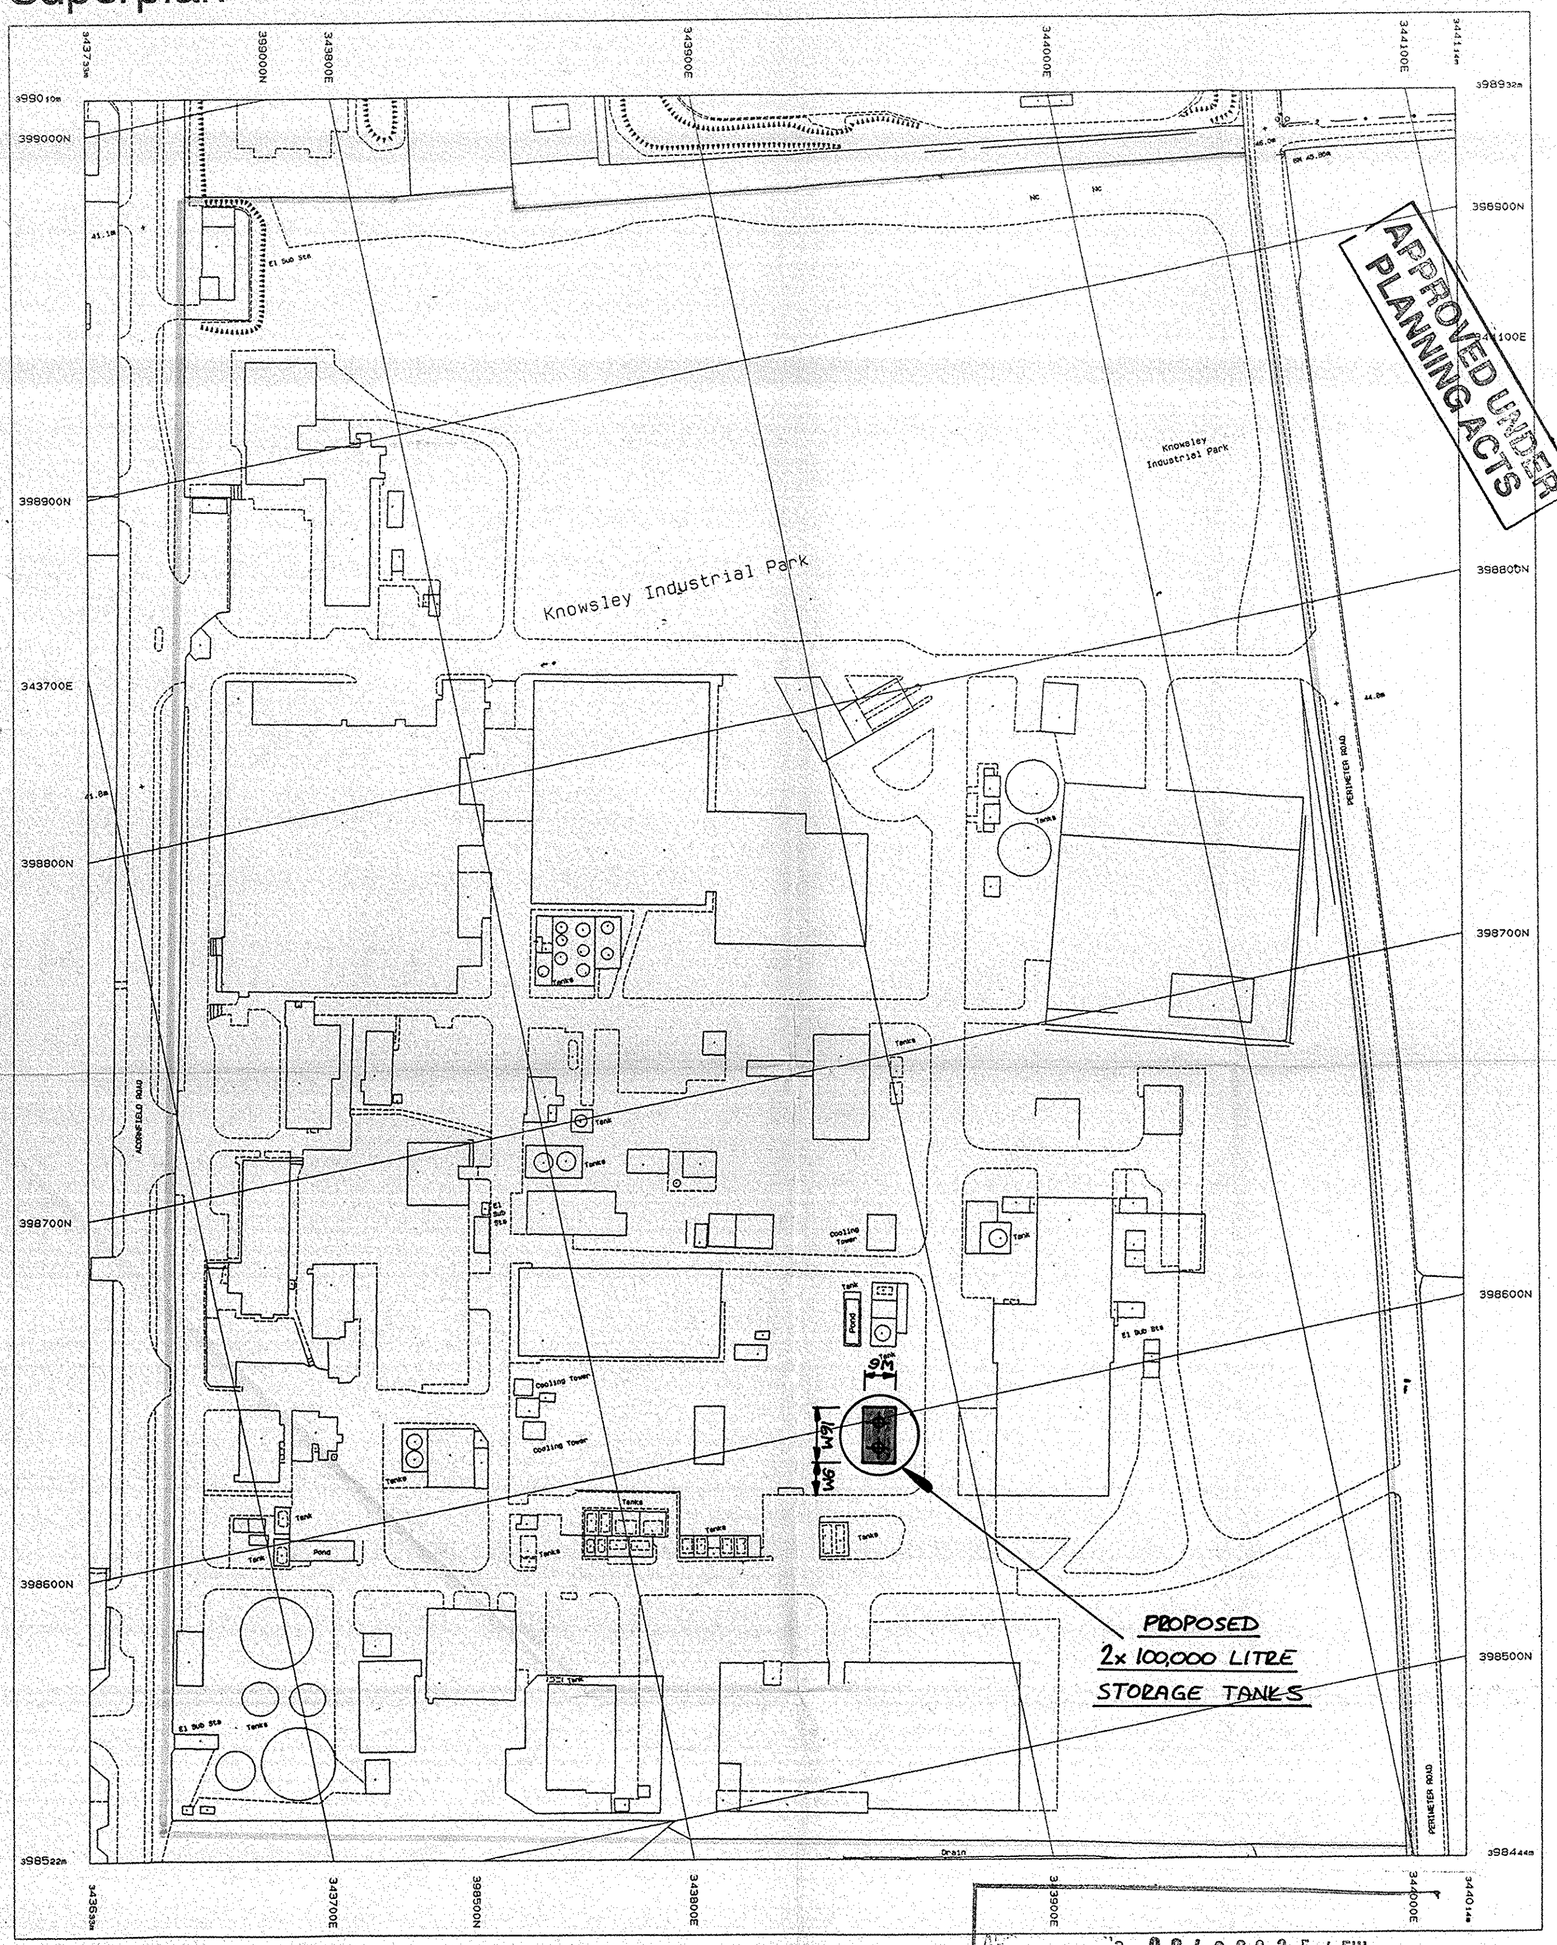

Produced 14 Nov 2000 from Ordnance Survey digital data and incorporating surveyed revision available at this date. © Crown Copyright 2000.

Reproduction in whole or in part is prohibited without the prior permission of Ordnance Survey.

Ordnance Survey, the OS symbol and Superplan are registered trade marks of Ordnance Survey, the national mapping agency of Great Britain.

20 0 20 40 60 80 100
Metres

Scale 1: 1250

Ref. 00/00825/FUL

21 DEC 2000

21 DEC 2000

National Grid sheet reference at centre of this Superplan: SJ4398NE

The representation of a road, track or path is no evidence of a right of way.

Heights are given in metres above Datum.

The alignment of tunnels is approximate.

Centre Coordinates: 343873 398727
Supplied by: Liverpool Chamber of Com
Serial Number: 01459