
1	PCD HARDSTANDING	2ND STREET
2	PCD WASTE SKIP COMPOUND	CENTRAL AVENUE
3		
4		
5	CHAIN-LINK STORAGE COMPOUND	NORTH STREET
6	GARAGE	3RD AVENUE
7	SMOKERS PORTACABIN (CONTRACTORS)	4TH STREET
8	LABORATORY	WEST AVENUE
9	LAUNDRY	4TH STREET
10	SKIP/DRUM COMPOUND	EAST AVENUE
11	NEUTRALISE PIT & PUMP HOUSE	WEST AVENUE
12	FIRE STATION	2ND AVENUE
13	STORE	2ND AVENUE
14		
15	RELAY PLANT	CENTRAL AVENUE
16	RELAY GENERAL DRY STORAGE AREA	3RD AVENUE
17		
18	ELECTRICAL SWITCHGEAR ROOM FOR K37	CENTRAL AVENUE
19	DRUM COMPOUND	SOUTH STREET
20	CANTEEN	WEST AVENUE
21	ENGINEERS STORE	4TH STREET
22	GAS METER HOUSE	WEST AVENUE
23	KEEP FIT CENTRE	4TH STREET
24	TELEPHONE EXCHANGE	4TH STREET
25	WASTE WATER TREATMENT PLANT	2ND AVENUE
26	COMPRESSOR HOUSE	3RD STREET
27	HIGH PRESSURE LABORATORY	NORTH STREET
28	EFFLUENT PIT	CENTRAL AVENUE
29	SOLVENT STORE (WASTE SOLVENT)	SOUTH STREET
30	SOLVENT STORE (WASTE SOLVENT)	NORTH STREET
31	HIGH VOLTAGE SUB STATION	S.W. CORNER
32	SUNDRY STORE	SOUTH STREET
33	TECHNICAL DEPT. LABORATORY	NORTH STREET
34	GREENHOUSE & GARDEN SHED	3RD STREET
35		
36	CIRCULATING PUMP HOUSE/STORE	CENTRAL AVENUE
37	SOLVENT RECOVERY	CENTRAL AVENUE
38	POWDER & SOLUTIONS	WEST AVENUE
39	ADMINISTRATION OFFICES	WEST AVENUE
40	GATEHOUSE (SOUTH)	WEST AVENUE
41	CENTRALISED WORKSHOP	CENTRAL AVENUE
42	PMSD VEHICLE CHARGING BAY	CENTRAL AVENUE
43	WAREHOUSE	NORTH STREET
44	PCD TANKER OFFLOADING AREA	1ST STREET
45		
46	BOILER HOUSE	CENTRAL AVENUE
47	SILVER NITRATE	1ST AVENUE
48	SUB STATION	1ST STREET
49	STORE	NORTH STREET
50	BULK STORAGE (SOLVENTS)	SOUTH STREET
51		
52		
53	NITRIC ACID STORAGE TANK COMPOUND	1ST AVENUE
54	DIRTY SOLVENTS	SOUTH AVENUE
55	TONER UTILITIES PLANT	1ST AVENUE
56	K.R.S.	2ND AVENUE
57	CLEAN SOLVENTS	SOUTH STREET
58	LIQUID OXYGEN STORE	1ST AVENUE
59	PORTALOO	NORTH STREET
60		
61	STORAGE AREA (OLD RESERVOIR)	EAST AVENUE
62	PILOT PLANT	2ND AVENUE
63	SOLVENT TANKER OFFLOADING	SOUTH STREET
64	CONTRACTOR COMPOUND	NORTH STREET
65		
66	WAREHOUSE	CENTRAL AVENUE
67	DRUM STORE	SOUTH STREET
68	OPEN BOUNDED DRUM STORE	SOUTH STREET
69	M - STORES	3RD STREET
70	BULK STORAGE P.C.D.	CENTRAL AVENUE
71	NITROGEN BULK STORAGE	1ST STREET
72	GAS METER HOUSING	S.W. CORNER
73	STORE	EAST AVENUE
74	TONER DEVELOPMENT LABORATORY	1ST STREET
75		
76	WATER STORAGE TANKS & PUMPS	EAST AVENUE
77	HUMIDIFIER HOUSE	3RD STREET
78	ENGINEERING STORES	3RD STREET
79		
80	GATEHOUSE - GOOD ENTRANCE (NORTH)	WEST AVENUE
81	SOLVENT STORE	NORTH STREET
82	S.C.D. FACILITIES	EAST AVENUE
83	MESSROOM & TOILET BLOCK - ENGINEERS	3RD STREET
84	TONER STORAGE AREA	NORTH STREET
85	COOLING TOWER & PUMP HOUSE	EAST AVENUE
86	GLYCOL REFRIDGERATION PLANT	EAST AVENUE
87	DRUM STORAGE COMPOUND	3RD STREET
88	HYDROGEN TRAILER PARK	OFF EAST AVENUE
89	PALLET STORAGE AREA	1ST STREET
90	BUILDING 82 EFFLUENT PIT	3RD STREET
91	BUILDING 82 LIQUID BULK STORAGE	EAST AVENUE
92	BUILDING 82 SOLVENT BULK STORAGE	OFF SOUTH STREET
93	NITROGEN GENERATION PLANT	1ST STREET
94	TONER PLANT	1ST STREET
95	NEW MANWEB SUB-STATION	N.W. CORNER
96	VISITORS RECEPTION	WEST AVENUE
97	ENGINEER'S PORTAKABIN	3RD STREET
98	TONER NITROGEN GENERATION PLANT	1ST STREET
99	R.T.O. PROJECT	EAST AVENUE

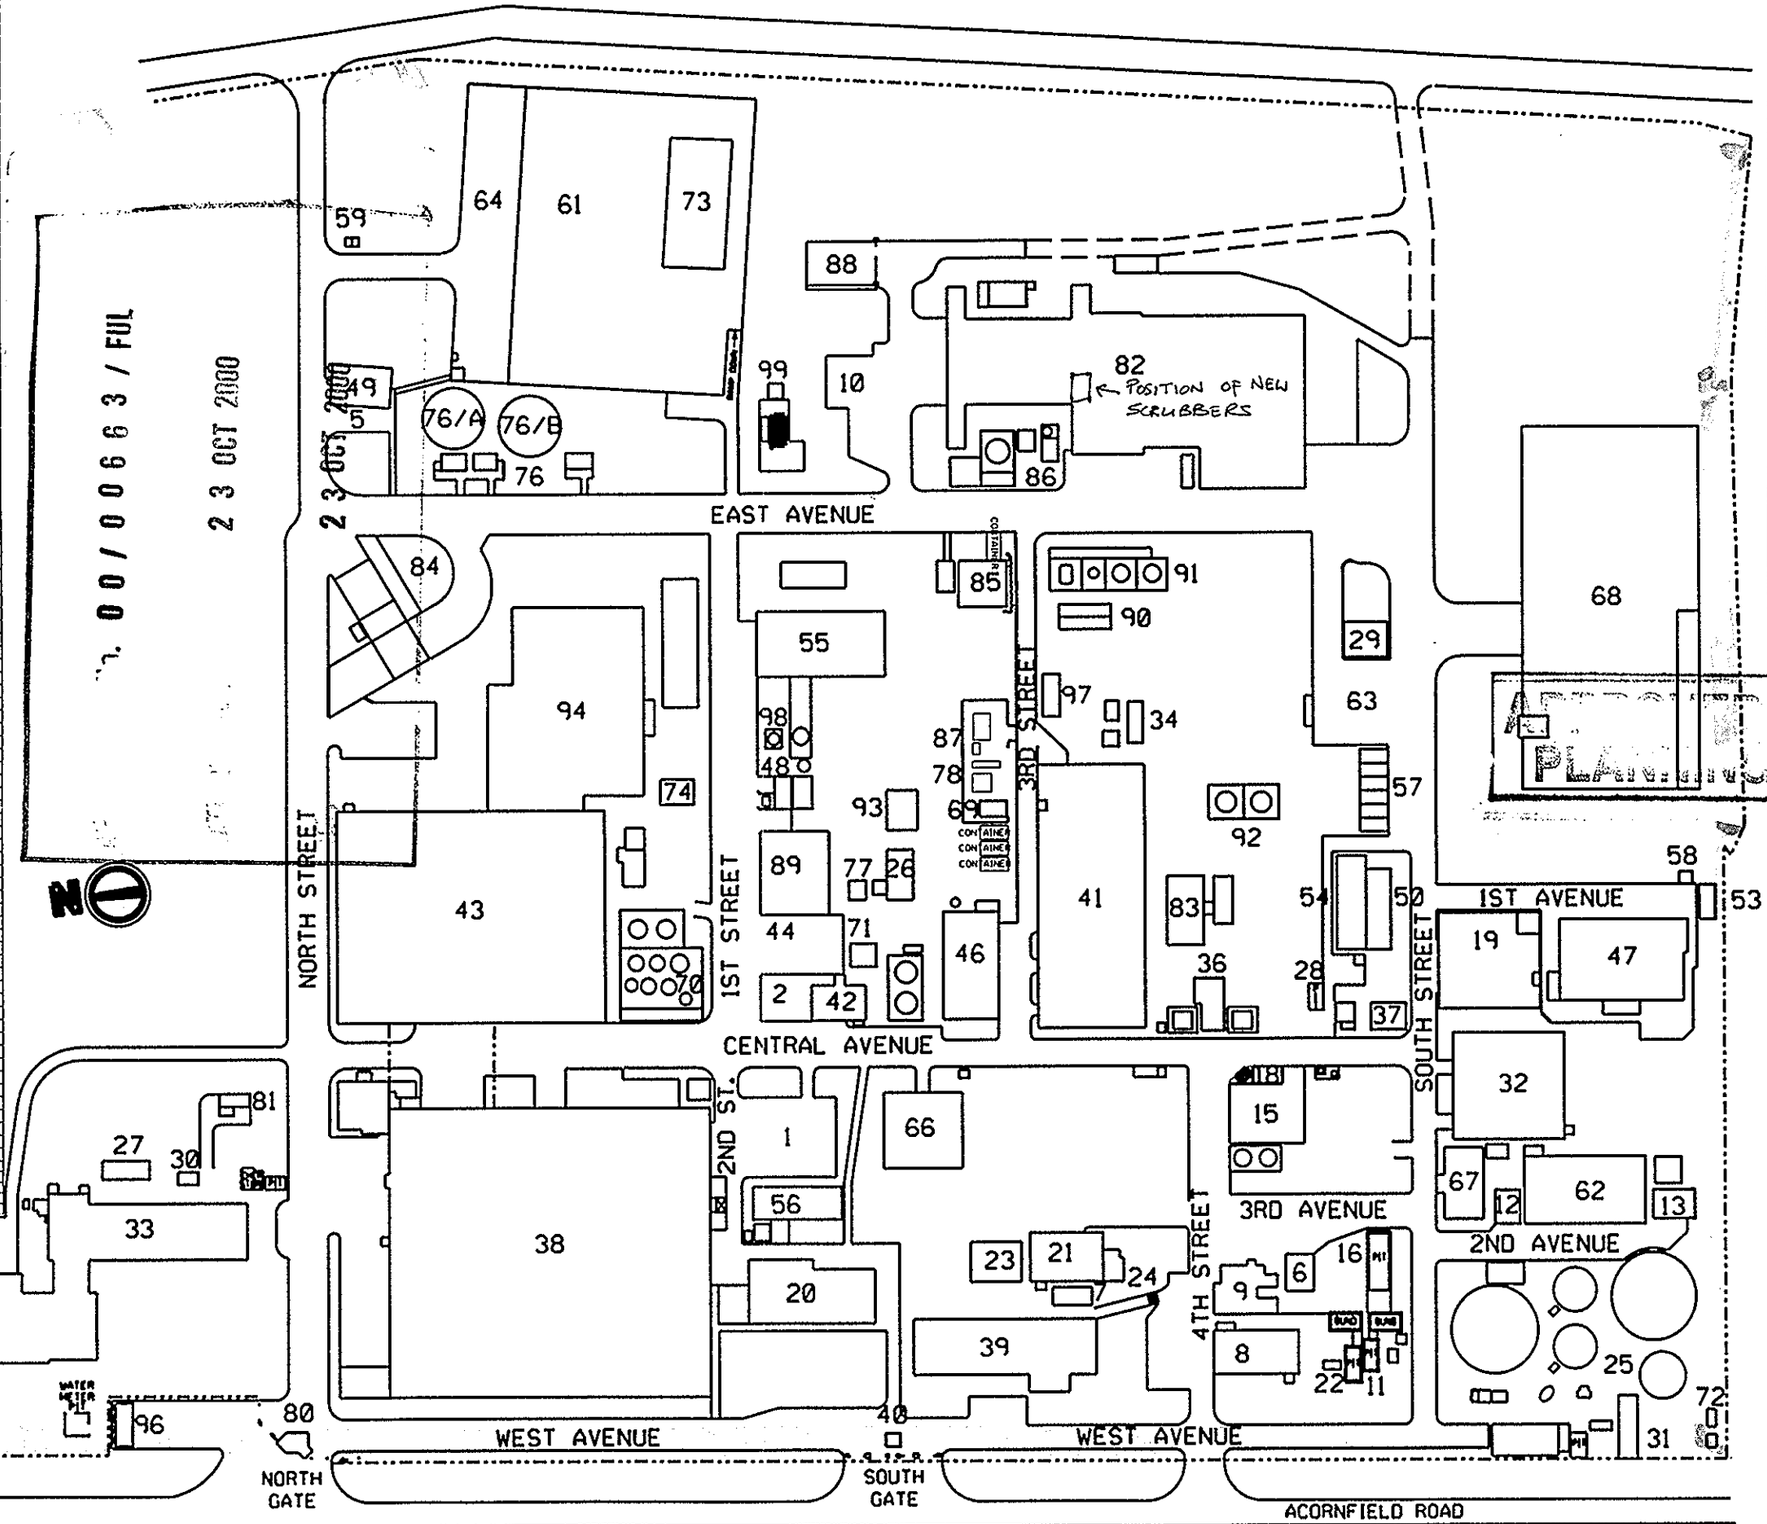


Notes

Do not scale
All dimensions in millimetres unless otherwise stated

Kodak Limited
Chemical Division
Kirkby Liverpool


Approvals

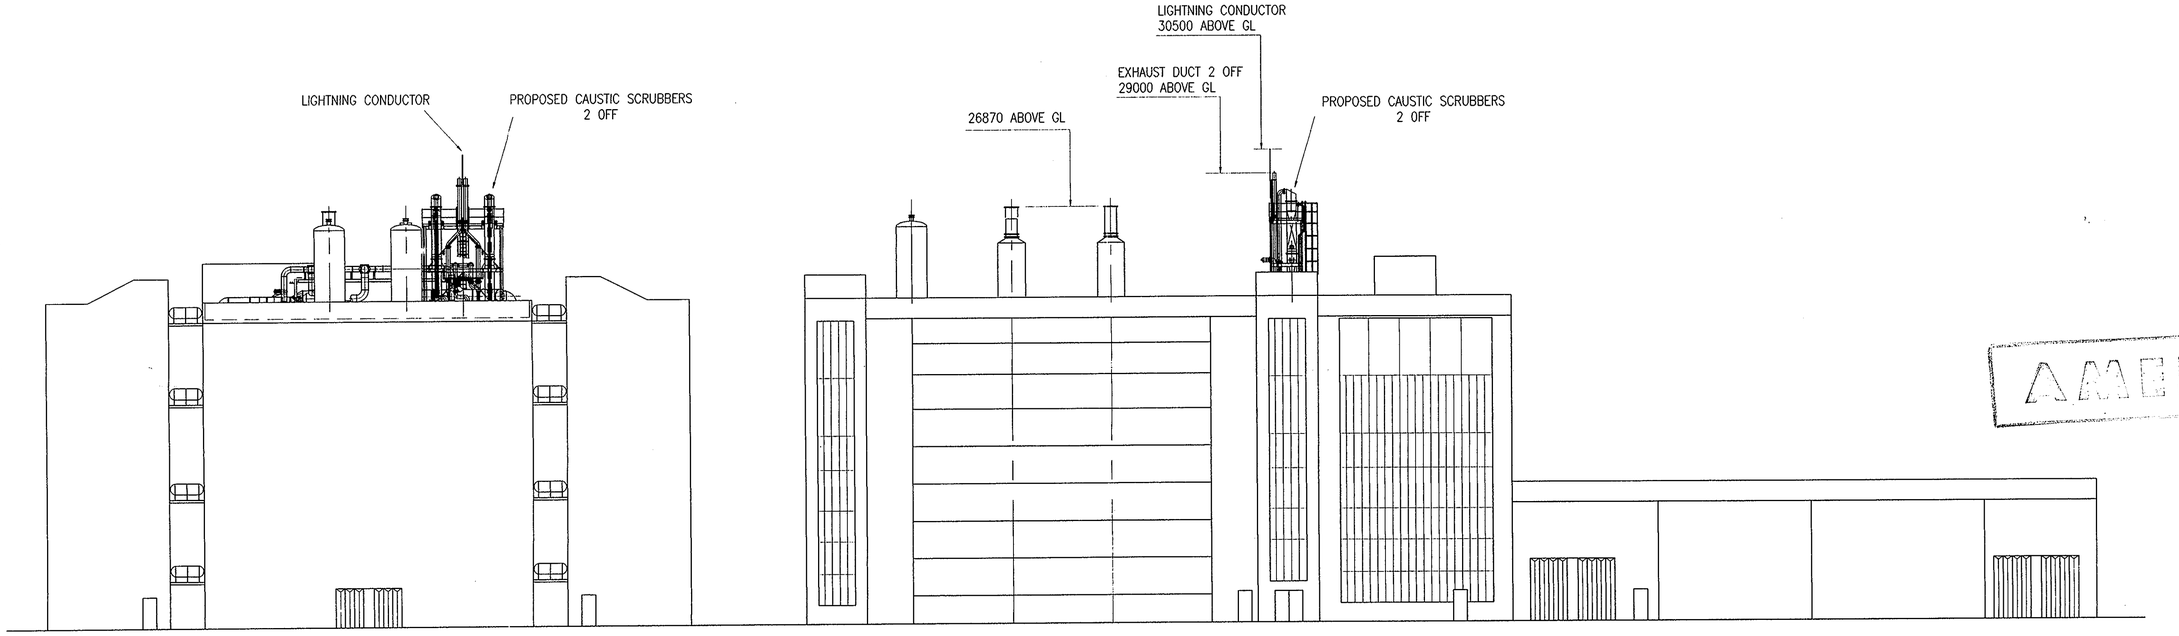

NORTH ELEVATION

WEST ELEVATION

AMENDED

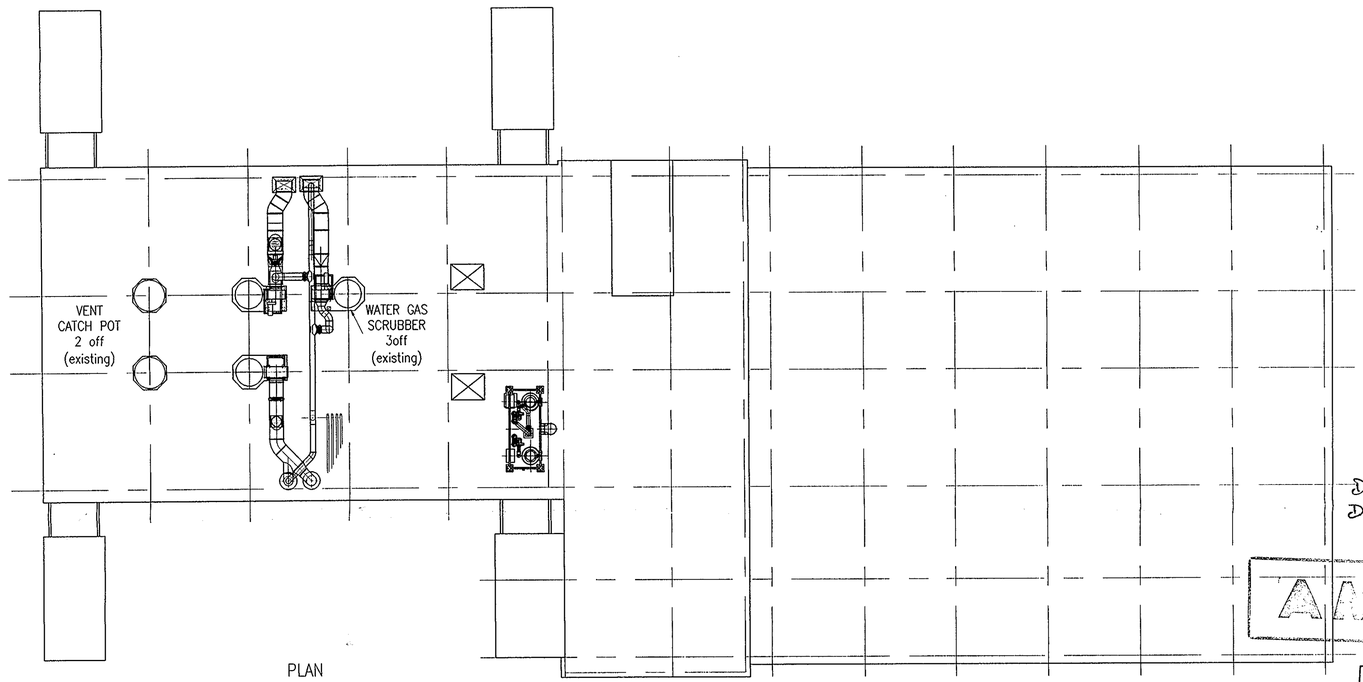

PLAN

App No. 00/00663/FUL
Date Val'd 23/10/00
Date Rec'd 7/11/00

AMENDED

APPROVED UNDER PLANNING ACTS

REV .	REV .	REV .	REV .	REV .	REV B	REV A
STATUS : ISSUED FOR .	STATUS : ISSUED FOR .	STATUS : ISSUED FOR .	STATUS : ISSUED FOR .	STATUS : ISSUED FOR .	STATUS : ISSUED FOR PLANNING APPROVAL	STATUS : ISSUED FOR PLANNING APPROVAL
DESCRIPTION	DESCRIPTION	DESCRIPTION	DESCRIPTION	DESCRIPTION	DESCRIPTION REVISED TO SHOW EXHAUST VENT DUCTS AND LIGHTNING CONDUCTOR.	DESCRIPTION
DRAWN / CHECKED / APPROVED / DATE	DRAWN / CHECKED / APPROVED / DATE	DRAWN / CHECKED / APPROVED / DATE	DRAWN / CHECKED / APPROVED / DATE	DRAWN / CHECKED / APPROVED / DATE	DRAWN DM / CHECKED / APPROVED / DATE 3.11.00	DRAWN DM / CHECKED / APPROVED / DATE 18.10.00

THIS DRAWING IS SUPPLIED ON THE BASIS THAT IT MAY ONLY BE USED, REPRODUCED OR OTHERWISE ADAPTED FOR USE IN ACCORDANCE WITH THE EXPRESS PERMISSION IN WRITING FROM HADEN FREEMAN LIMITED.


DRAWN	DM
CHECKED	
APP'D	
DATE	18.10.00
SCALE	1:200
SHT SIZE	A1

HADEN HADEN FREEMAN LIMITED.
P.O. Box 52, Hyde Park House, Hyde, Cheshire. SK14 4UL.
Tel: +44 (0)161 367 9701 Fax: +44 (0)161 367 9702
e-mail: info@hadenfreeman.com

CLIENT KODAK LTD, KIRKBY
PROJECT REPLACEMENT OF CAUSTIC SCRUBBERS
TITLE PLANNING APPLICATION
BUILDING K82 CAUSTIC SCRUBBERS
PROPOSED ARRANGEMENT


DWG. N° JC1872/2001 | REV B | CAD FILE 18722000

D:\PROJECTS\1872.Kodak\18722000.dwg Fri Nov 03 15:09:31 2000

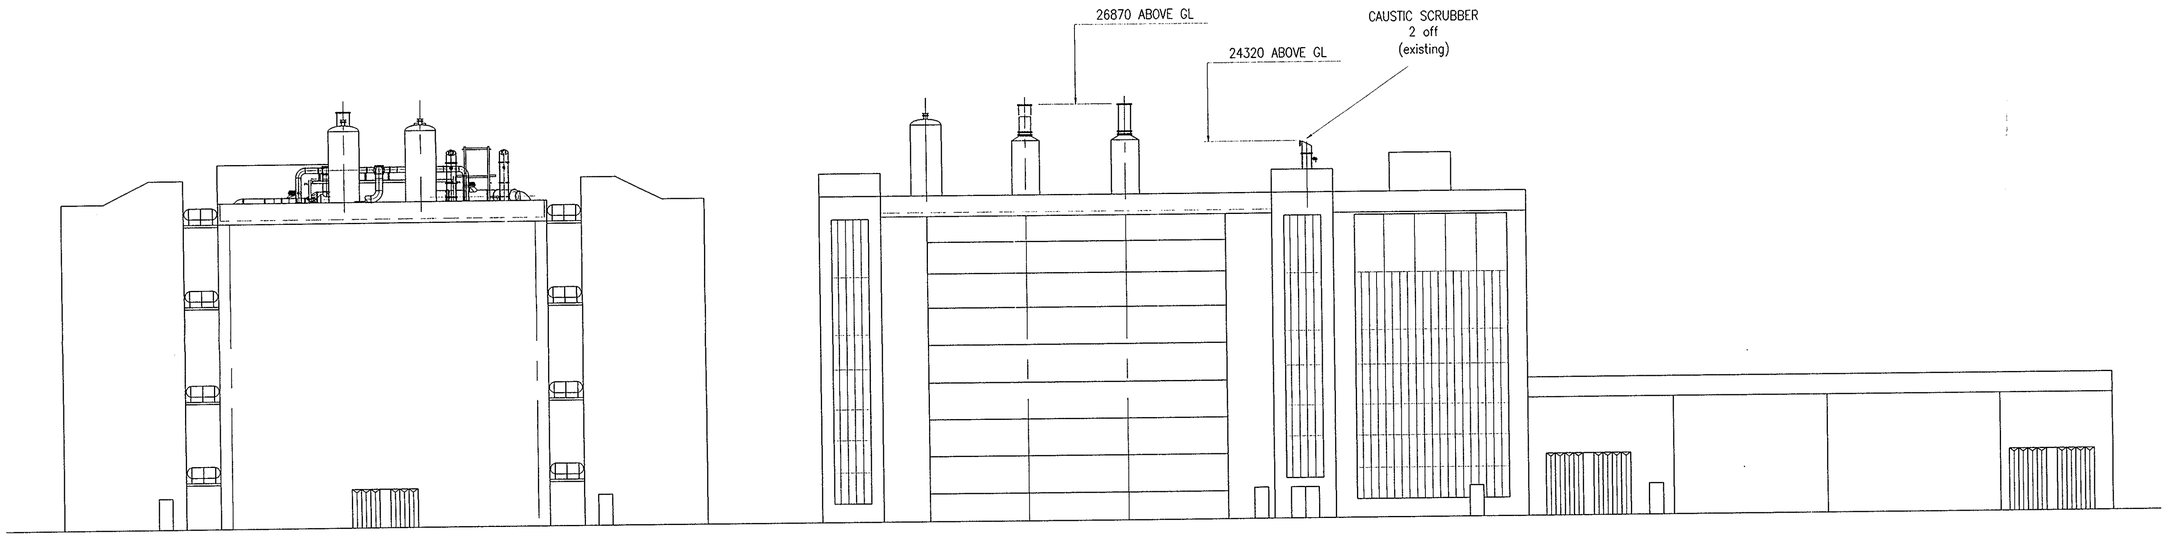

NORTH ELEVATION

WEST ELEVATION

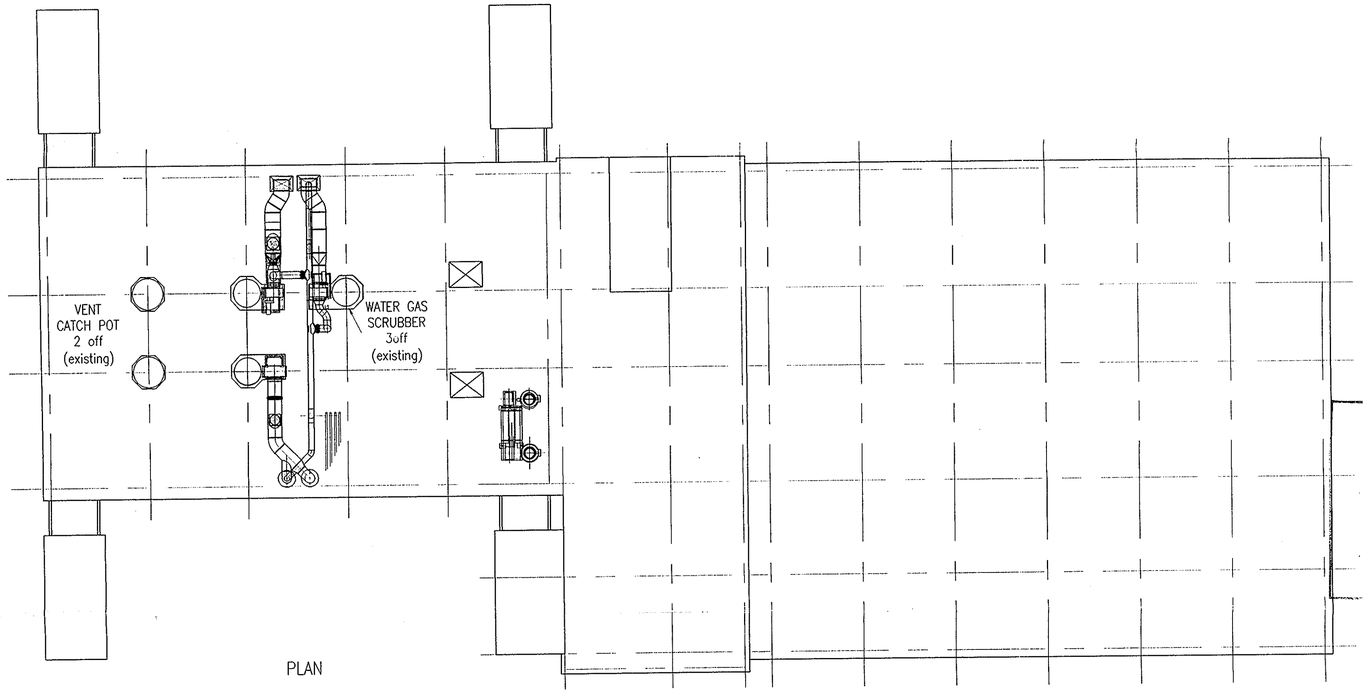

PLAN

Z

No. 00/00663/FUL

23 OCT 2000

23 OCT 2000

APPROVED UNDER PLANNING ACTS

REV .	REV .	REV .	REV .	REV .	REV .	REV A
STATUS : ISSUED FOR .	STATUS : ISSUED FOR .	STATUS : ISSUED FOR .	STATUS : ISSUED FOR .	STATUS : ISSUED FOR .	STATUS : ISSUED FOR .	STATUS : ISSUED FOR PLANNING APPROVAL
DESCRIPTION	DESCRIPTION	DESCRIPTION	DESCRIPTION	DESCRIPTION	DESCRIPTION	DESCRIPTION
DRAWN . CHECKED . APPROVED . DATE .	DRAWN . CHECKED . APPROVED . DATE .	DRAWN . CHECKED . APPROVED . DATE .	DRAWN . CHECKED . APPROVED . DATE .	DRAWN . CHECKED . APPROVED . DATE .	DRAWN . CHECKED . APPROVED . DATE .	DRAWN DM CHECKED . APPROVED DATE 12.10.00

THIS DRAWING IS SUPPLIED ON THE BASIS THAT IT MAY ONLY BE USED, REPRODUCED OR OTHERWISE ADAPTED FOR USE IN ACCORDANCE WITH THE EXPRESS PERMISSION IN WRITING FROM HADEN FREEMAN LIMITED.


DRAWN DM
CHECKED .
APP'D
DATE 18.10.00
SCALE 1:200
SHT SIZE A1

HADEN HADEN FREEMAN LIMITED.
P.O. Box 52, Hyde Park House, Hyde, Cheshire. SK14 4UL.
Tel: +44 (0)161 367 9701 Fax: +44 (0)161 367 9702
e-mail: info@hadenfreeman.com


CLIENT KODAK LTD, KIRKBY
PROJECT REPLACEMENT OF CAUSTIC SCRUBBERS
TITLE PLANNING APPLICATION
BUILDING K82 CAUSTIC SCRUBBERS
EXISTING ARRANGEMENT

DWG. N° JC1872/2000 REV A CAD FILE 18722000

S:\CAD\PROJECTS\1872.Kodak\18722000.dwg Wed Oct 18 10:30:13 2000

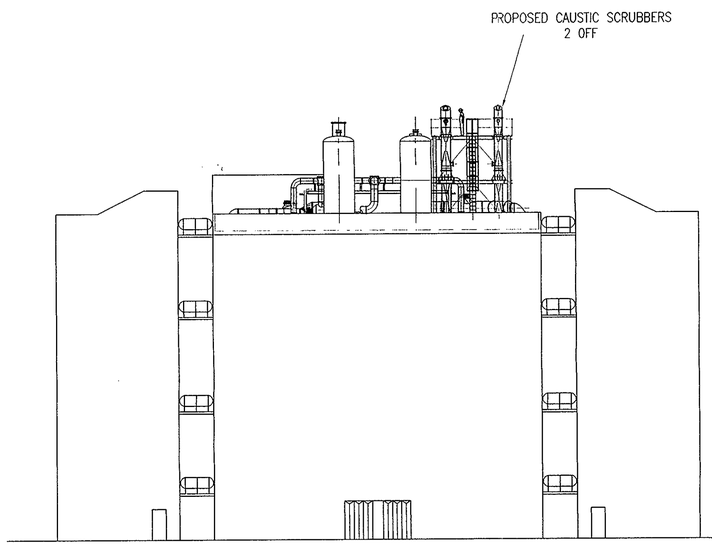


NORTH ELEVATION

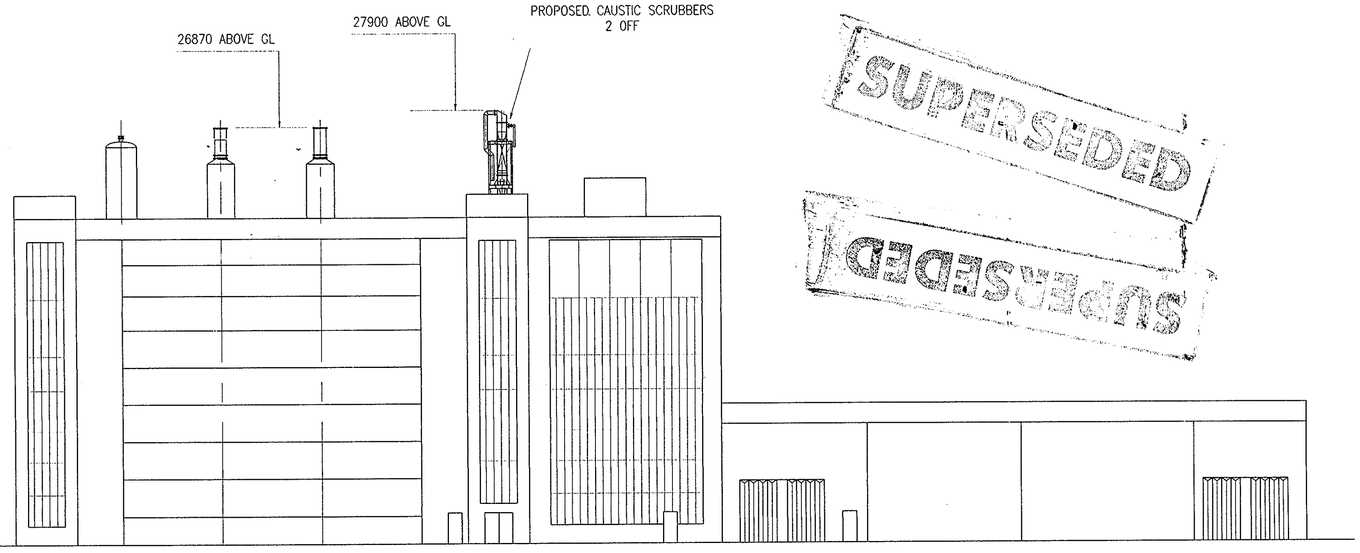

WEST ELEVATION

SUPERSEDED

SUPERSEDED

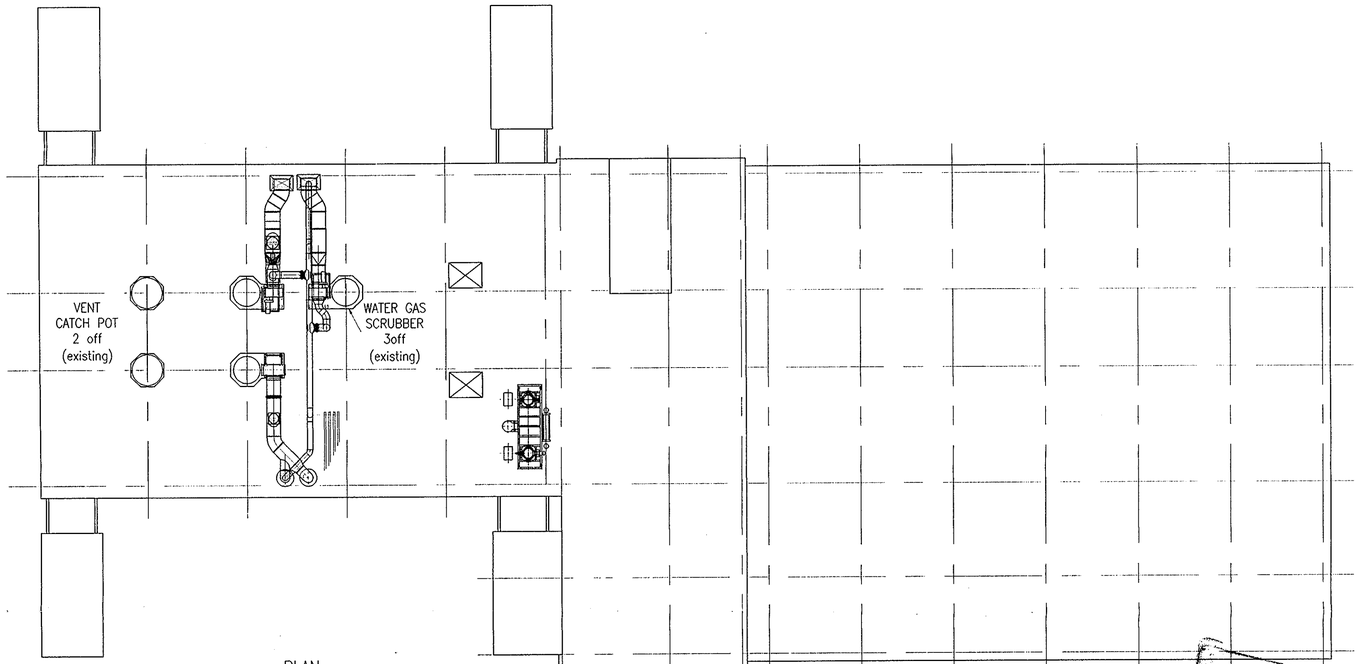

PLAN

Z

00/00663/FUL
23 OCT 2000
23 OCT 2000

SUPERSEDED

REV .	REV .	REV .	REV .	REV .	REV .	REV A
STATUS : ISSUED FOR .	STATUS : ISSUED FOR .	STATUS : ISSUED FOR .	STATUS : ISSUED FOR .	STATUS : ISSUED FOR .	STATUS : ISSUED FOR .	STATUS : ISSUED FOR PLANNING APPROVAL
DESCRIPTION	DESCRIPTION	DESCRIPTION	DESCRIPTION	DESCRIPTION	DESCRIPTION	DESCRIPTION
DRAWN . CHECKED . APPROVED . DATE .	DRAWN . CHECKED . APPROVED . DATE .	DRAWN . CHECKED . APPROVED . DATE .	DRAWN . CHECKED . APPROVED . DATE .	DRAWN . CHECKED . APPROVED . DATE .	DRAWN . CHECKED . APPROVED . DATE .	DRAWN DM CHECKED . APPROVED . DATE 18.10.00

THIS DRAWING IS SUPPLIED ON THE BASIS THAT IT MAY ONLY BE USED, REPRODUCED OR OTHERWISE ADAPTED FOR USE IN ACCORDANCE WITH THE EXPRESS PERMISSION IN WRITING FROM HADEN FREEMAN LIMITED.

DRAWN DM
CHECKED .
APP'D
DATE 18.10.00
SCALE 1:200
SHT SIZE A1

HADEN HADEN FREEMAN LIMITED.
P.O. Box 52, Hyde Park House, Hyde, Cheshire. SK14 4UL.
Tel: +44 (0)161 367 9701 Fax: +44 (0)161 367 9702
e-mail: info@hadenfreeman.com

CLIENT KODAK LTD, KIRKBY
PROJECT REPLACEMENT OF CAUSTIC SCRUBBERS

TITLE
PLANNING APPLICATION
BUILDING K82 CAUSTIC SCRUBBERS
PROPOSED ARRANGEMENT

DWG. N° JC1872/2001 REV A CAD FILE 18722000

SUPERSEDED

G:\CAD\PROJECTS\1872-Kodak\18722000.dwg Wed Oct 18 10:41:34 2000