


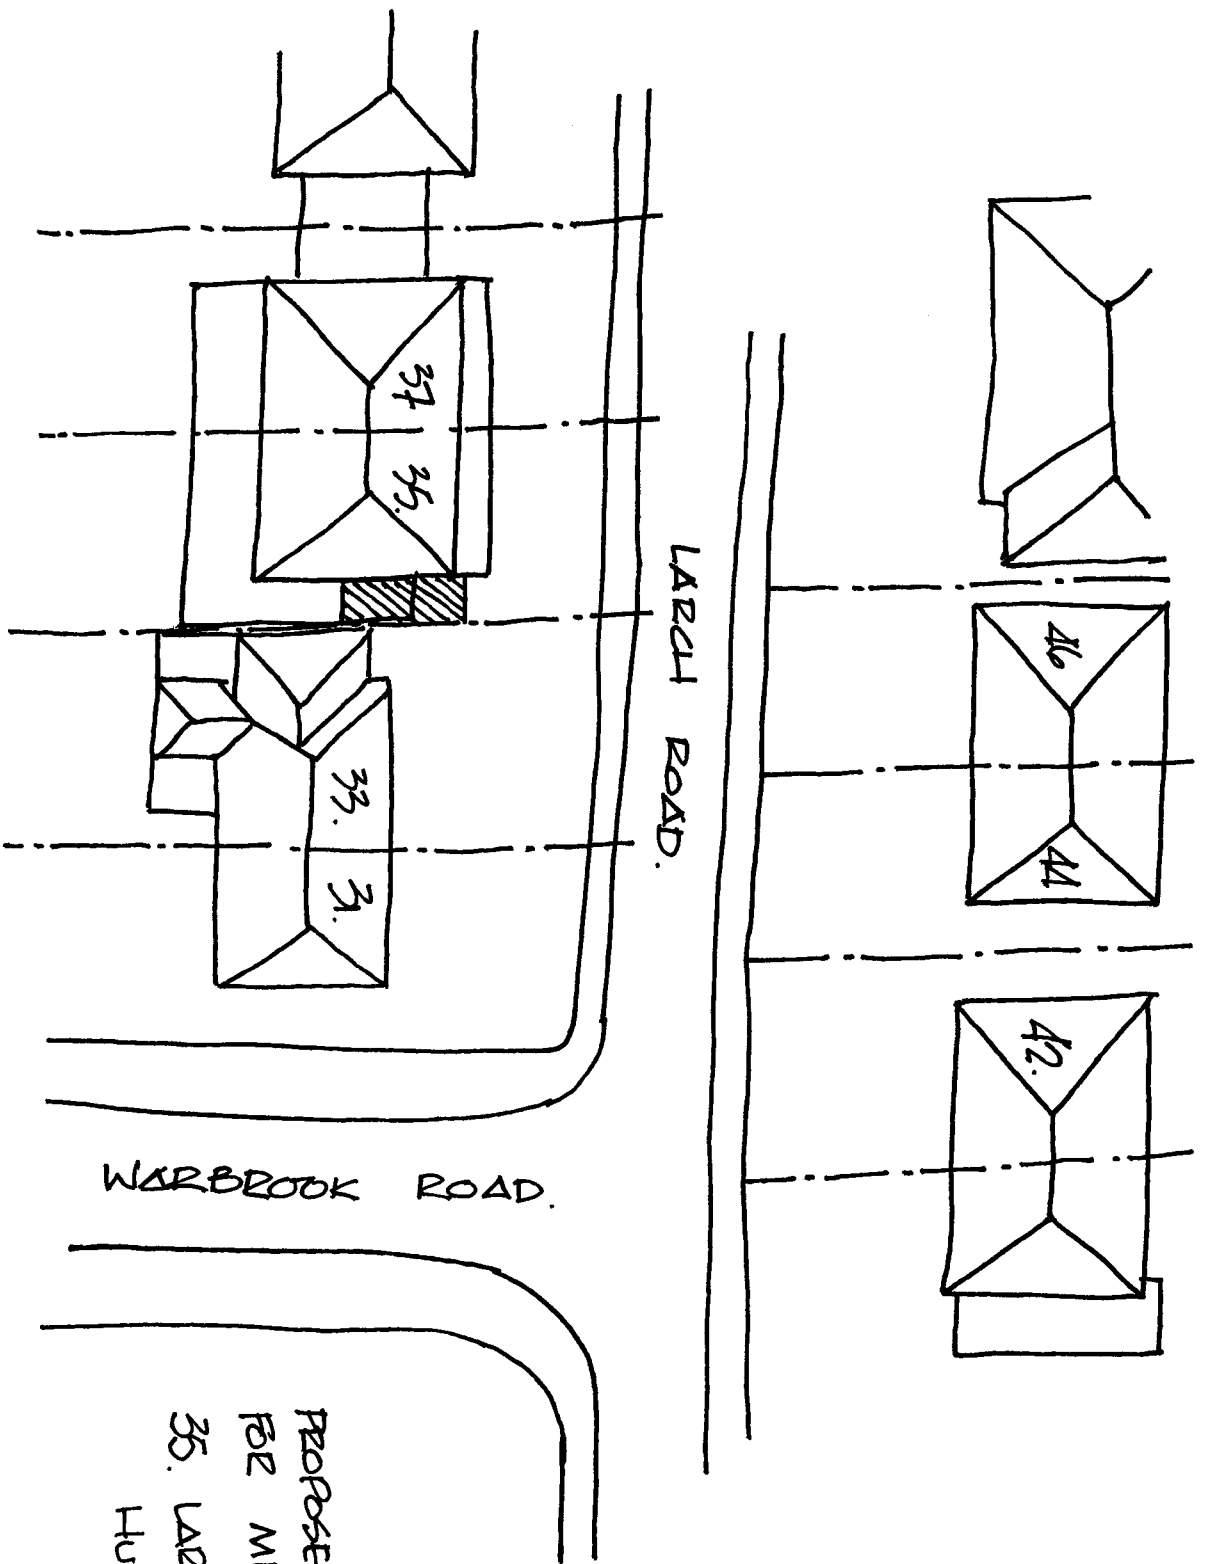

PROPOSED TWO STOREY EXTENSION
FOR MR + MRS ROOSELEY.
35. LARCH ROAD
HUYTON L34. 5TY.