



EXISTING

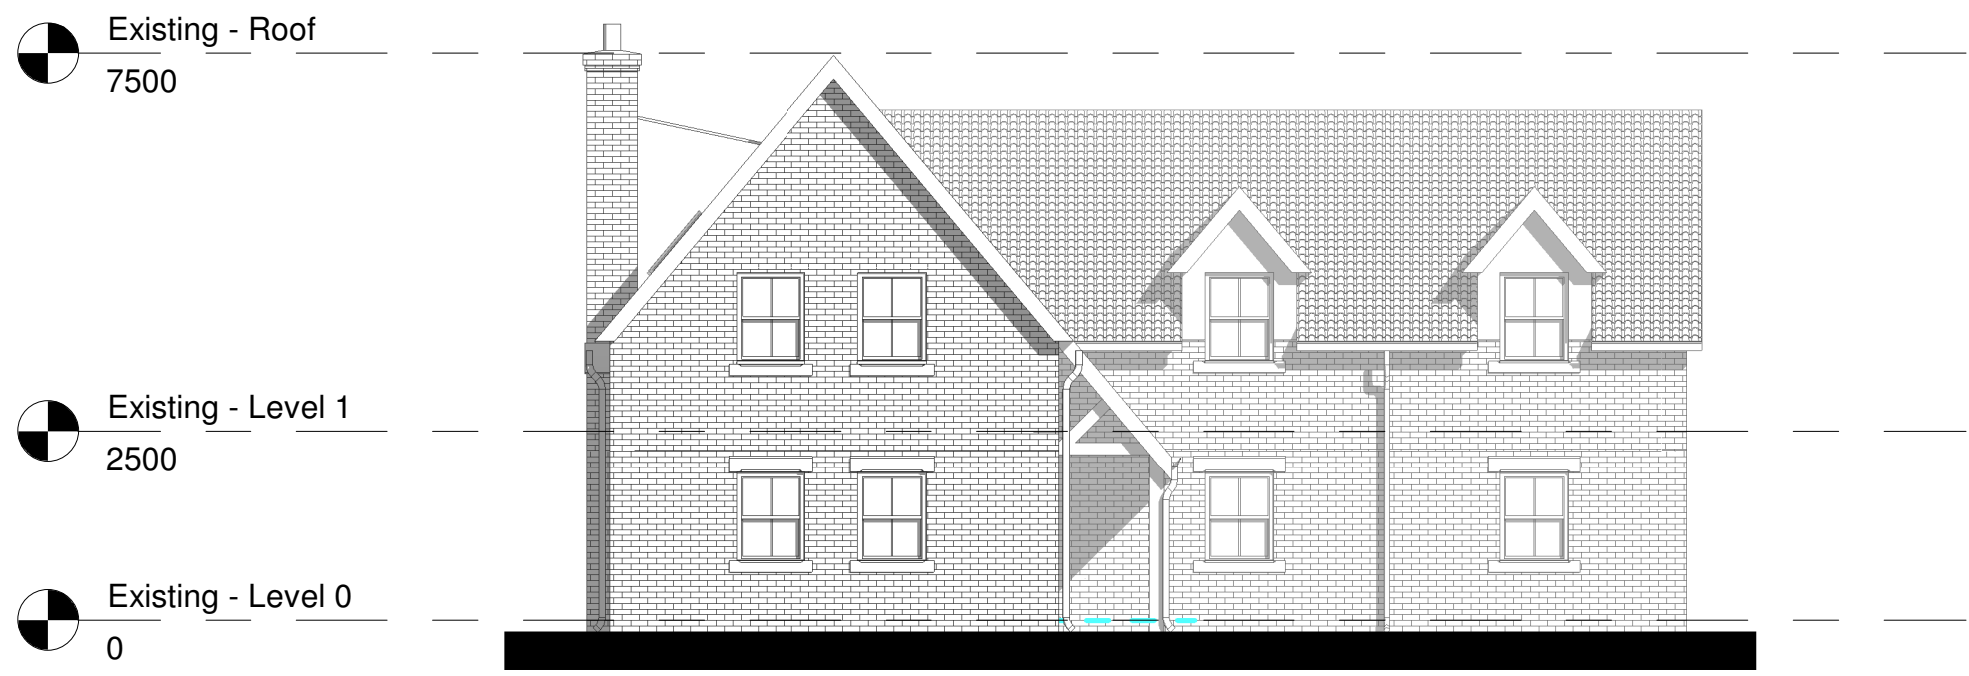


Existing - South
1 : 100

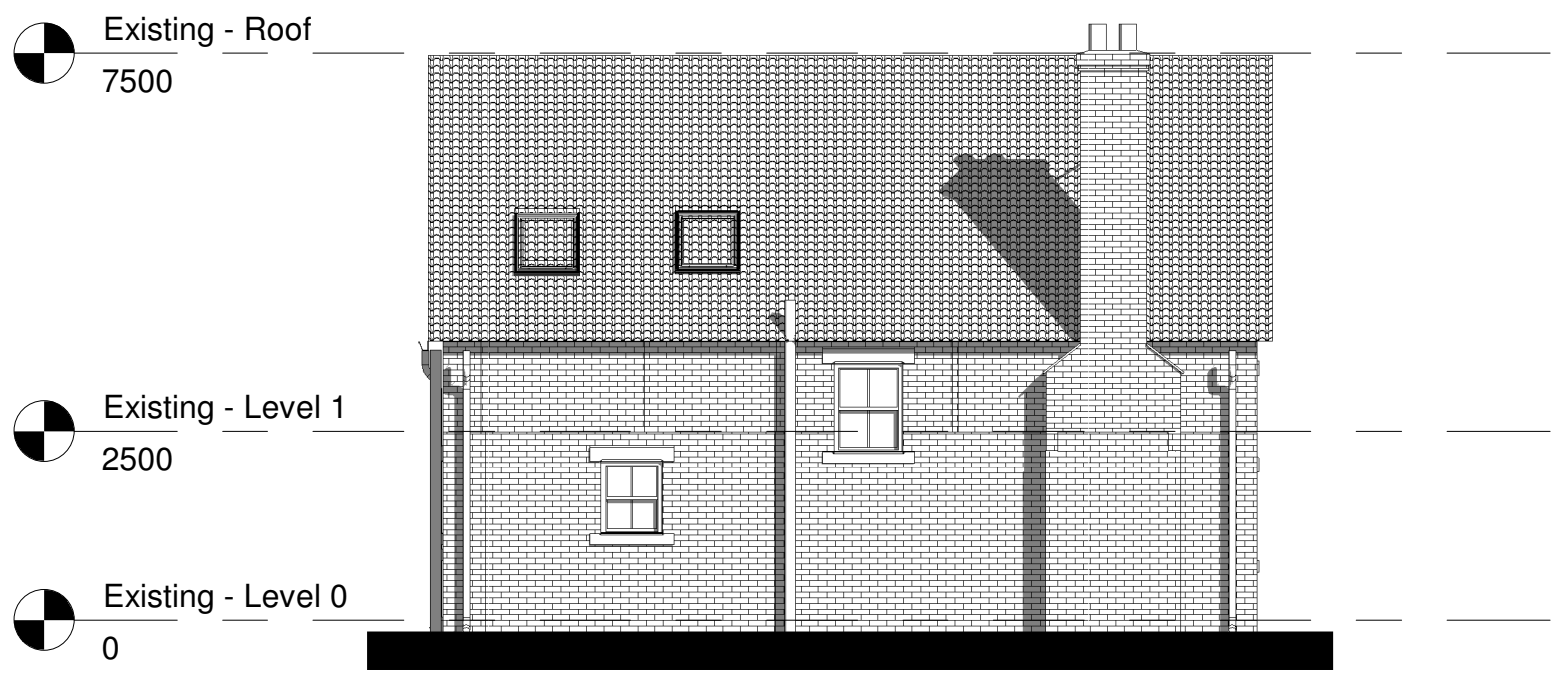


Existing - West
1 : 100




Existing - North
1 : 100

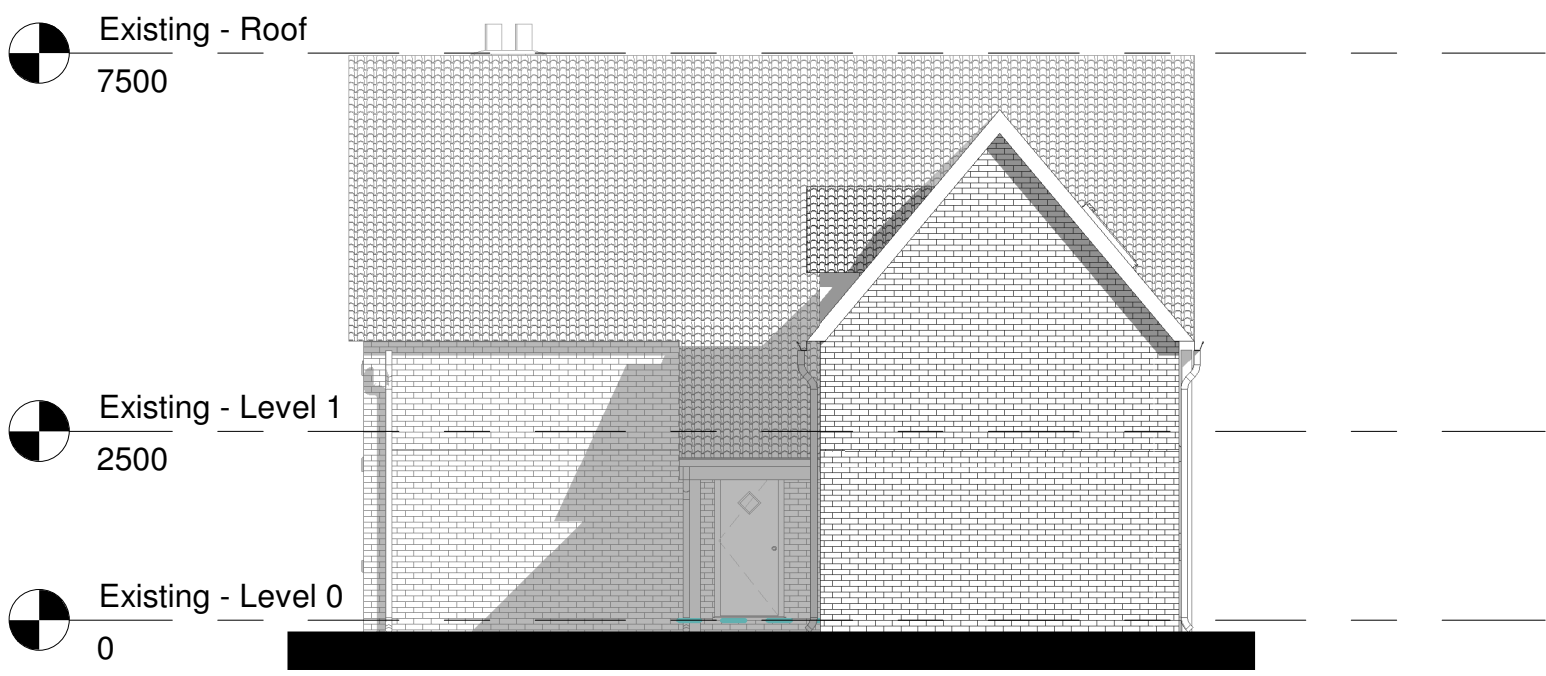


Existing - East
1 : 100

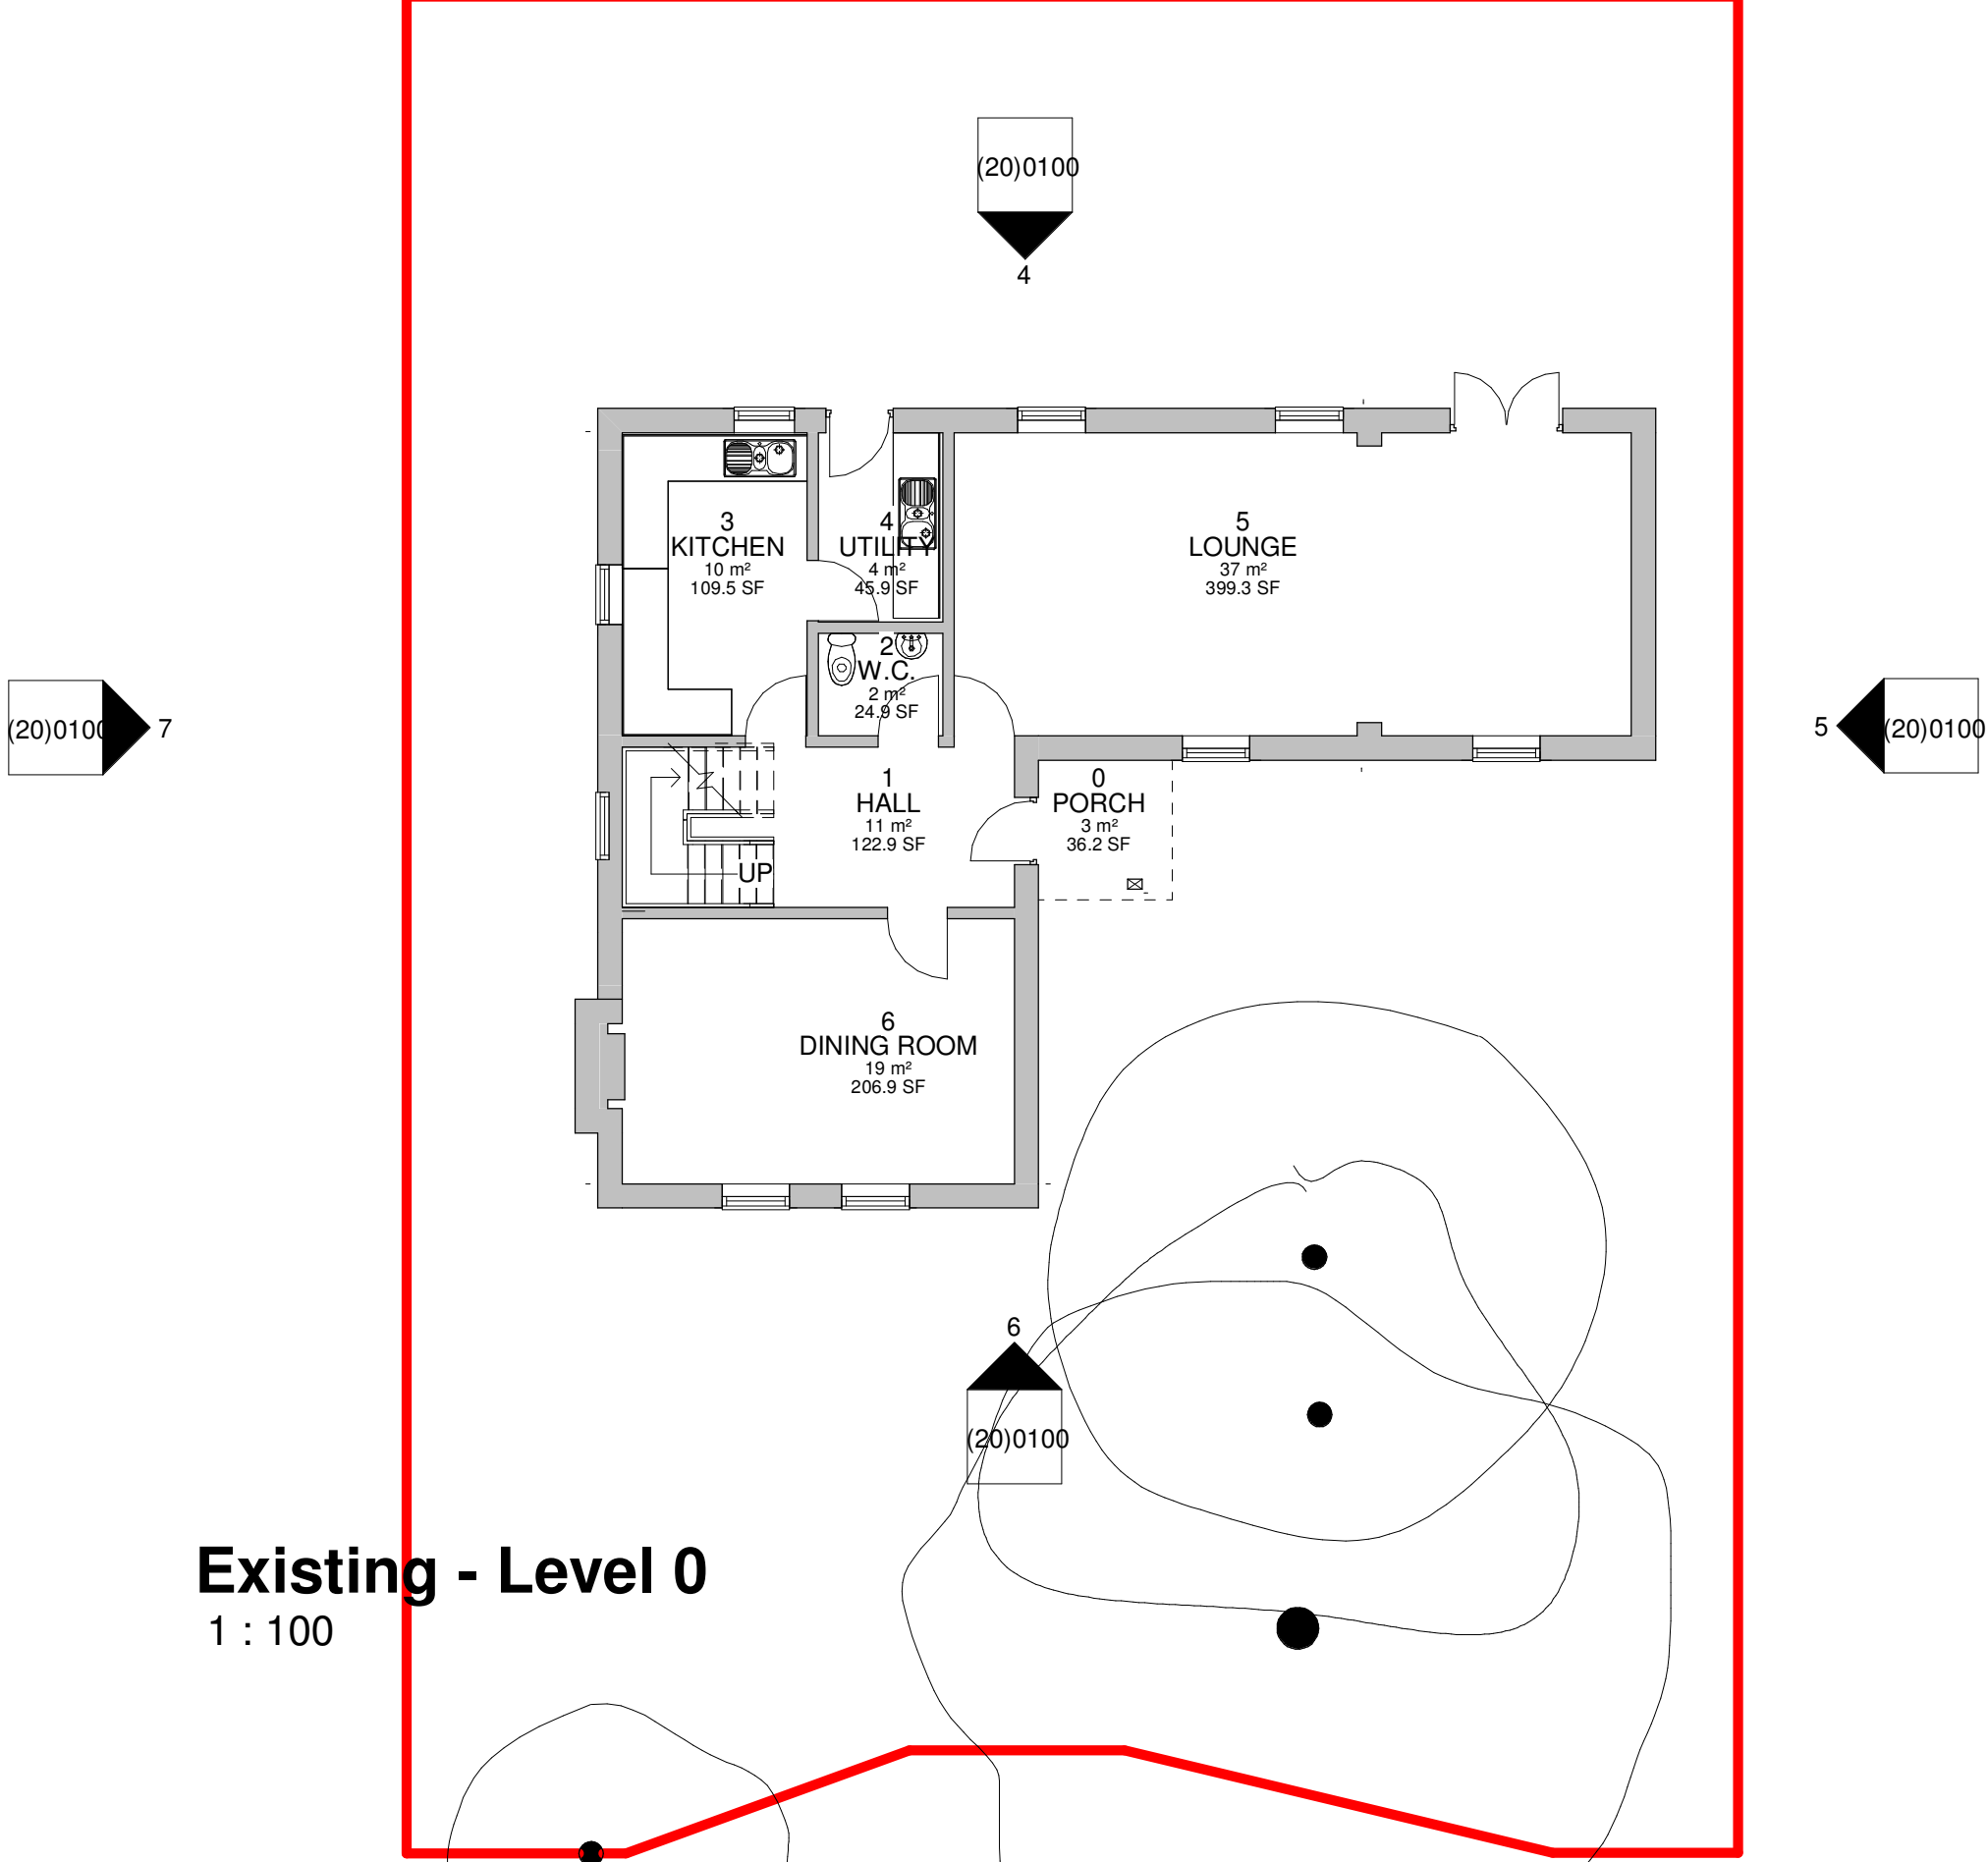

Existing - Level 0
1 : 100

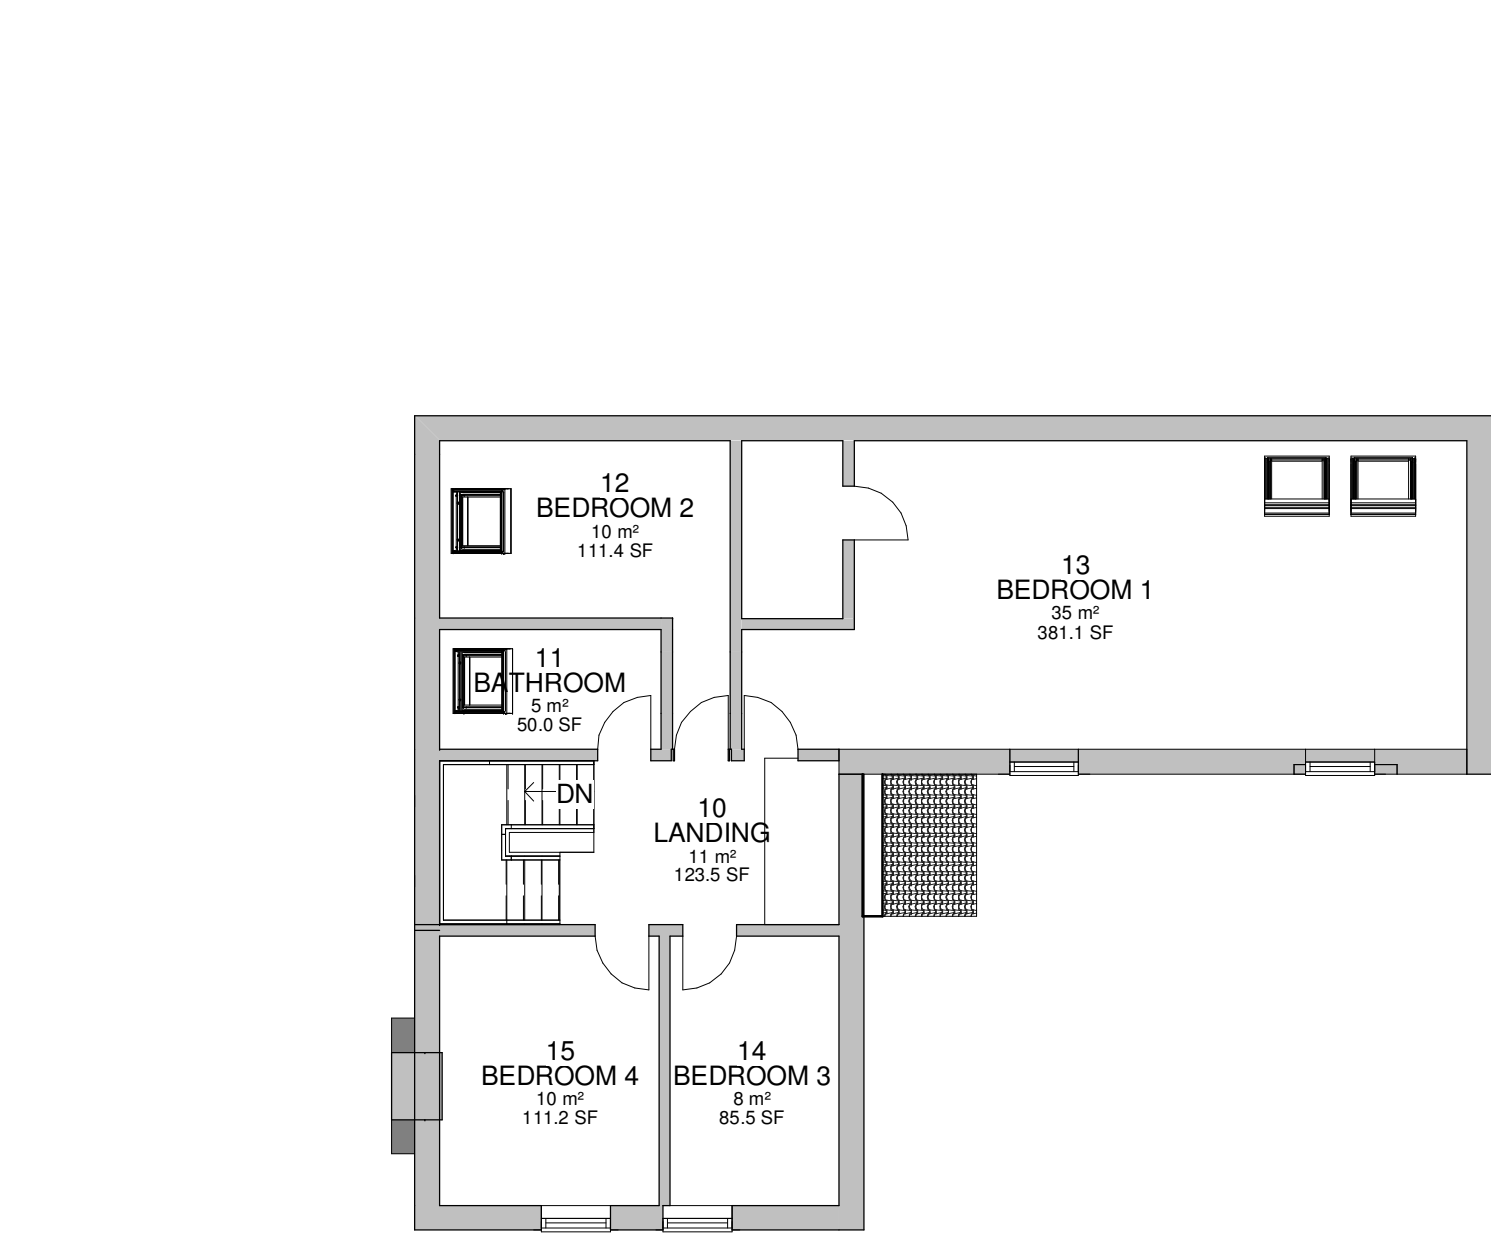

Existing - Level 1
1 : 100

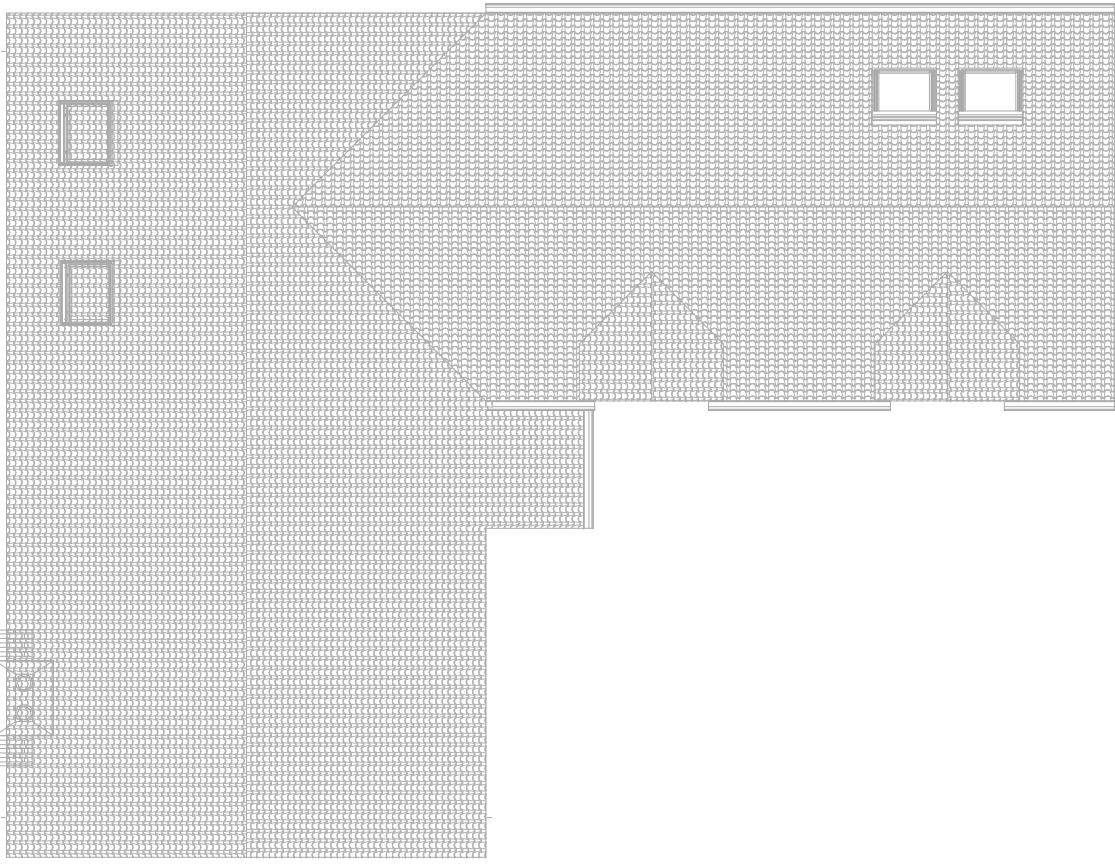


Existing - Roof
1 : 100




PR - 1




PR - 2

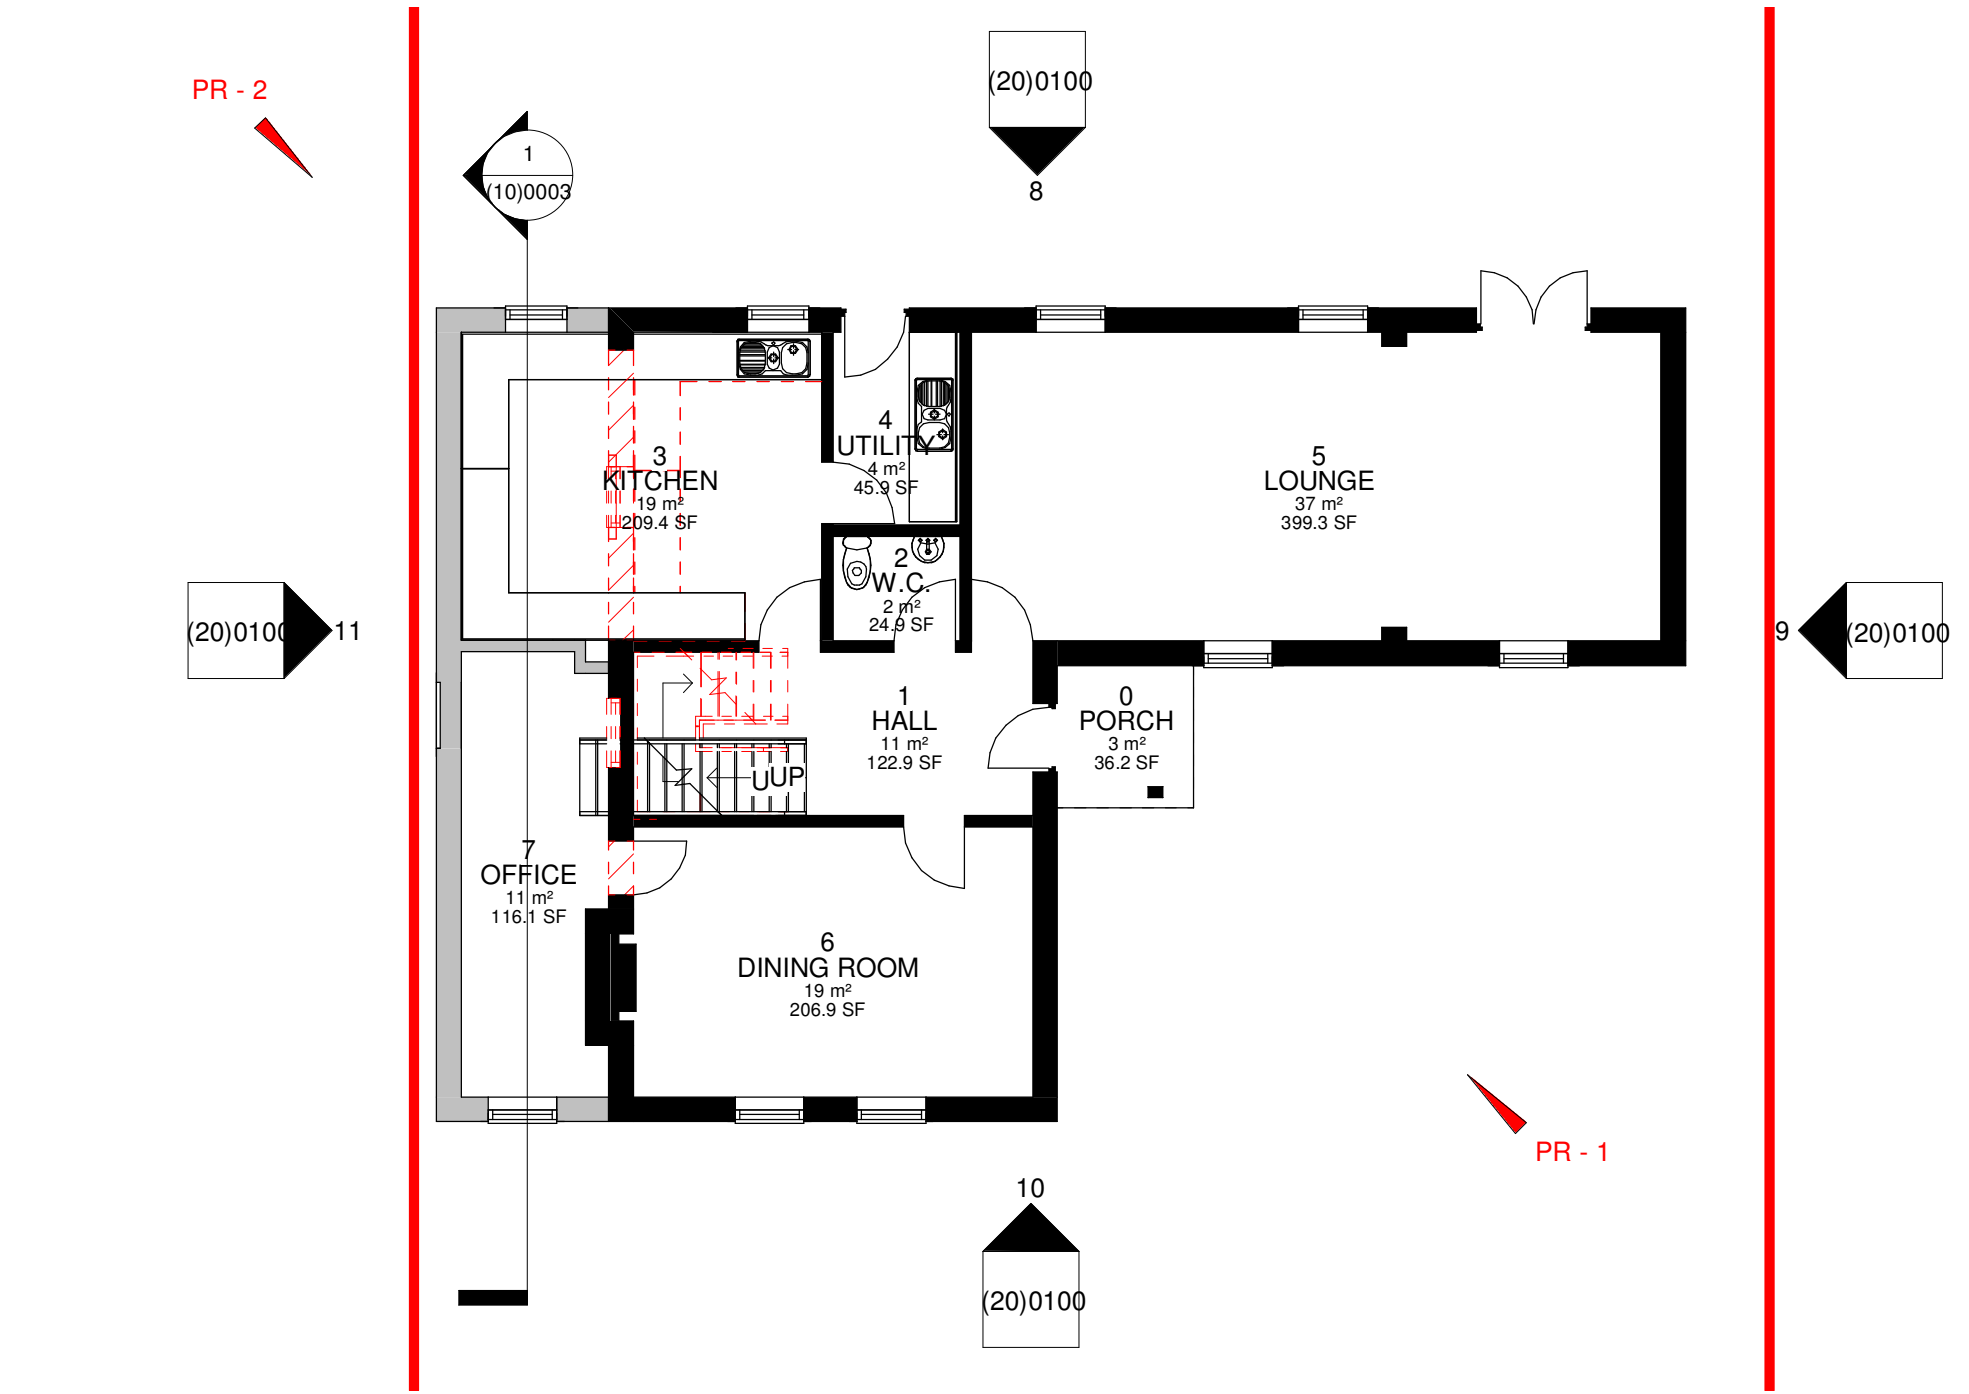

PR - Level 0
1 : 100

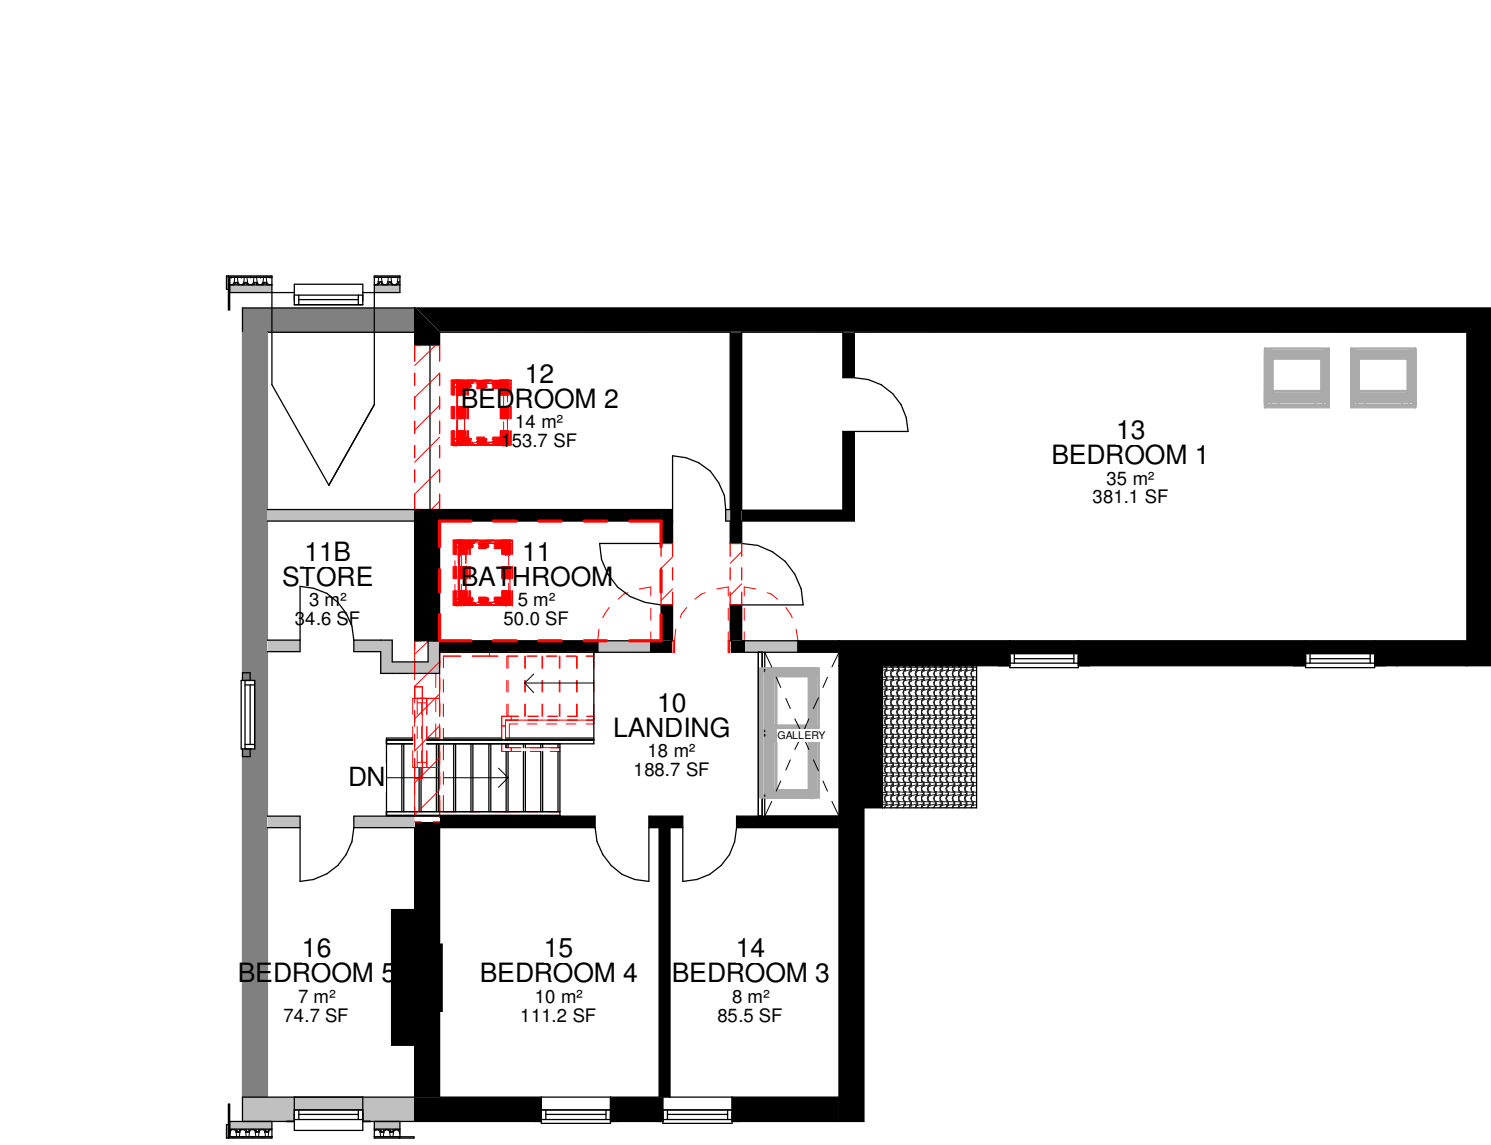


PR - Level 1
1 : 100

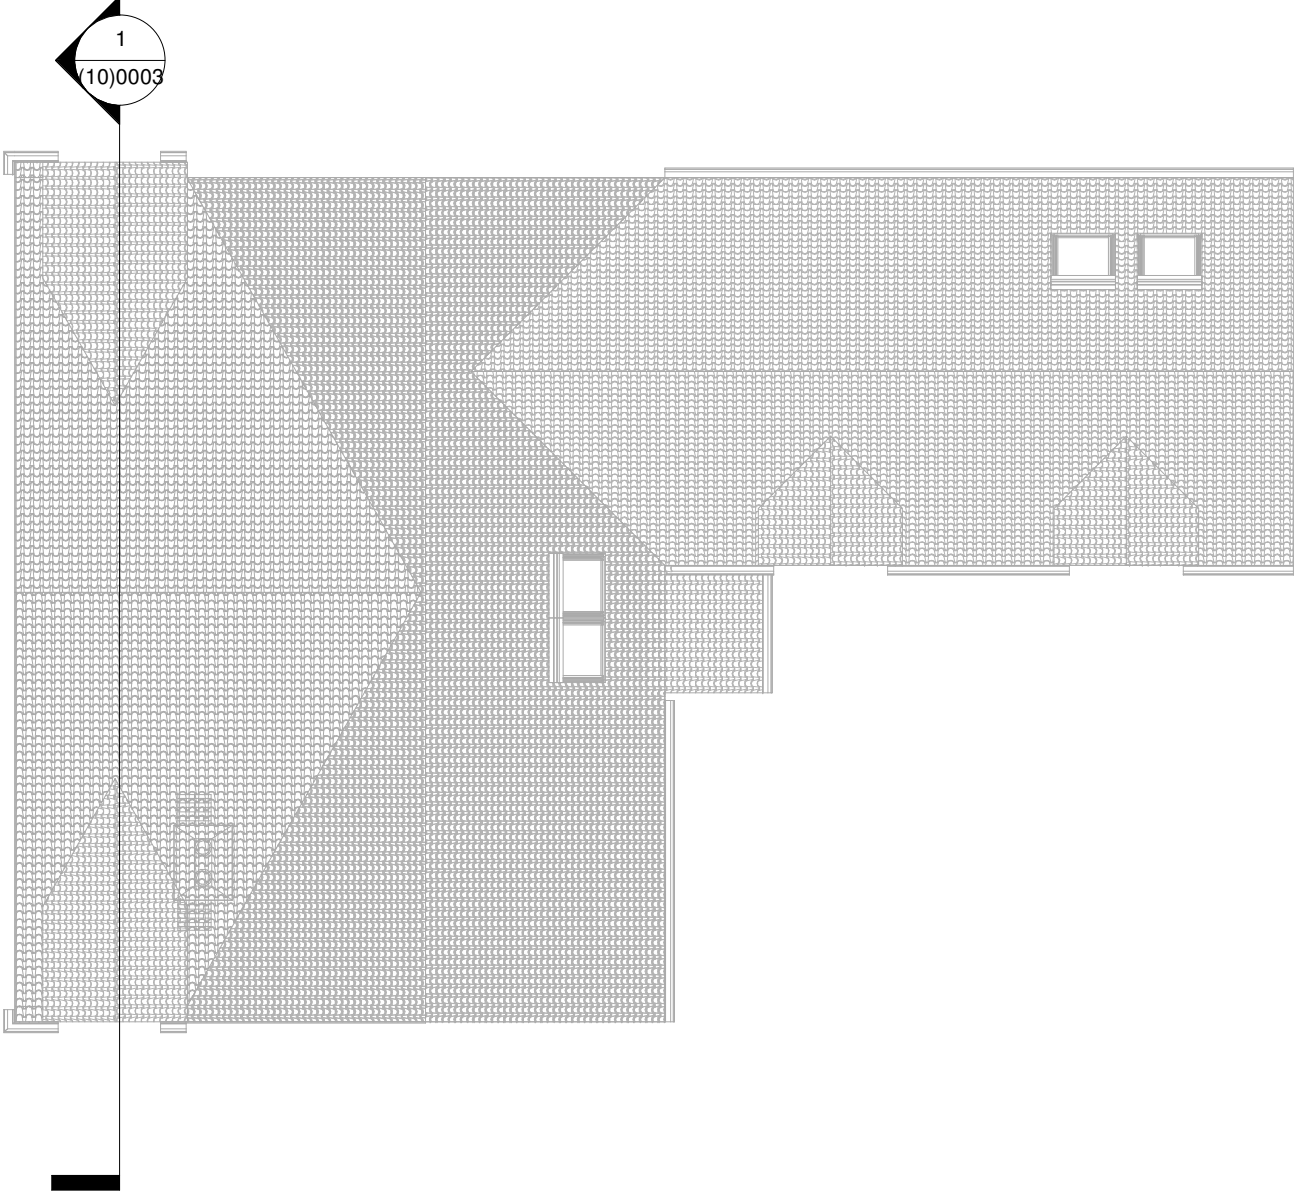

PR - Roof
1 : 100




PR - South
1 : 100

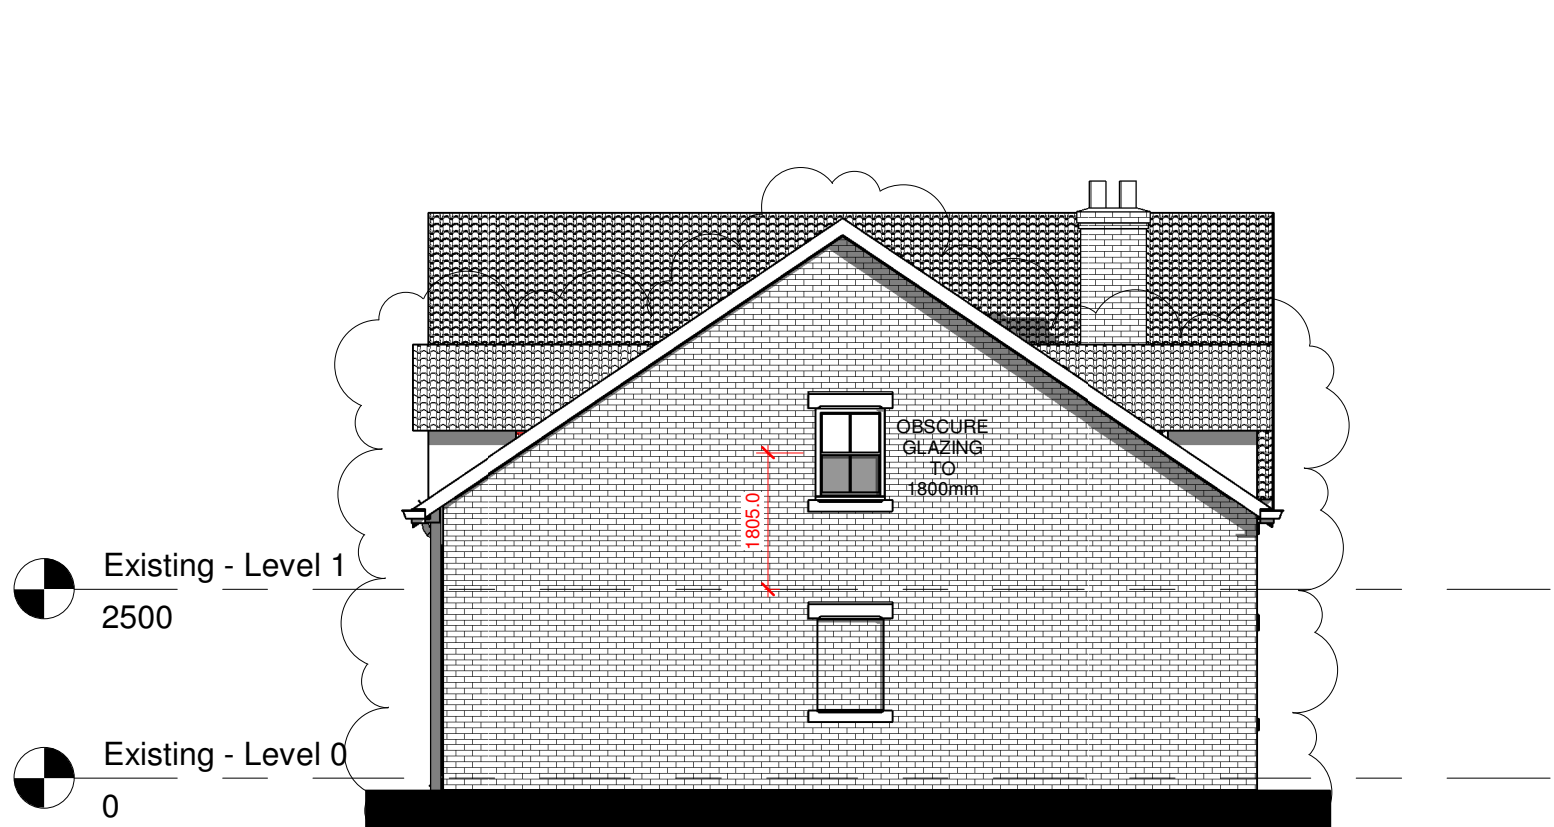

PR - West
1 : 100



PR - North
1 : 100

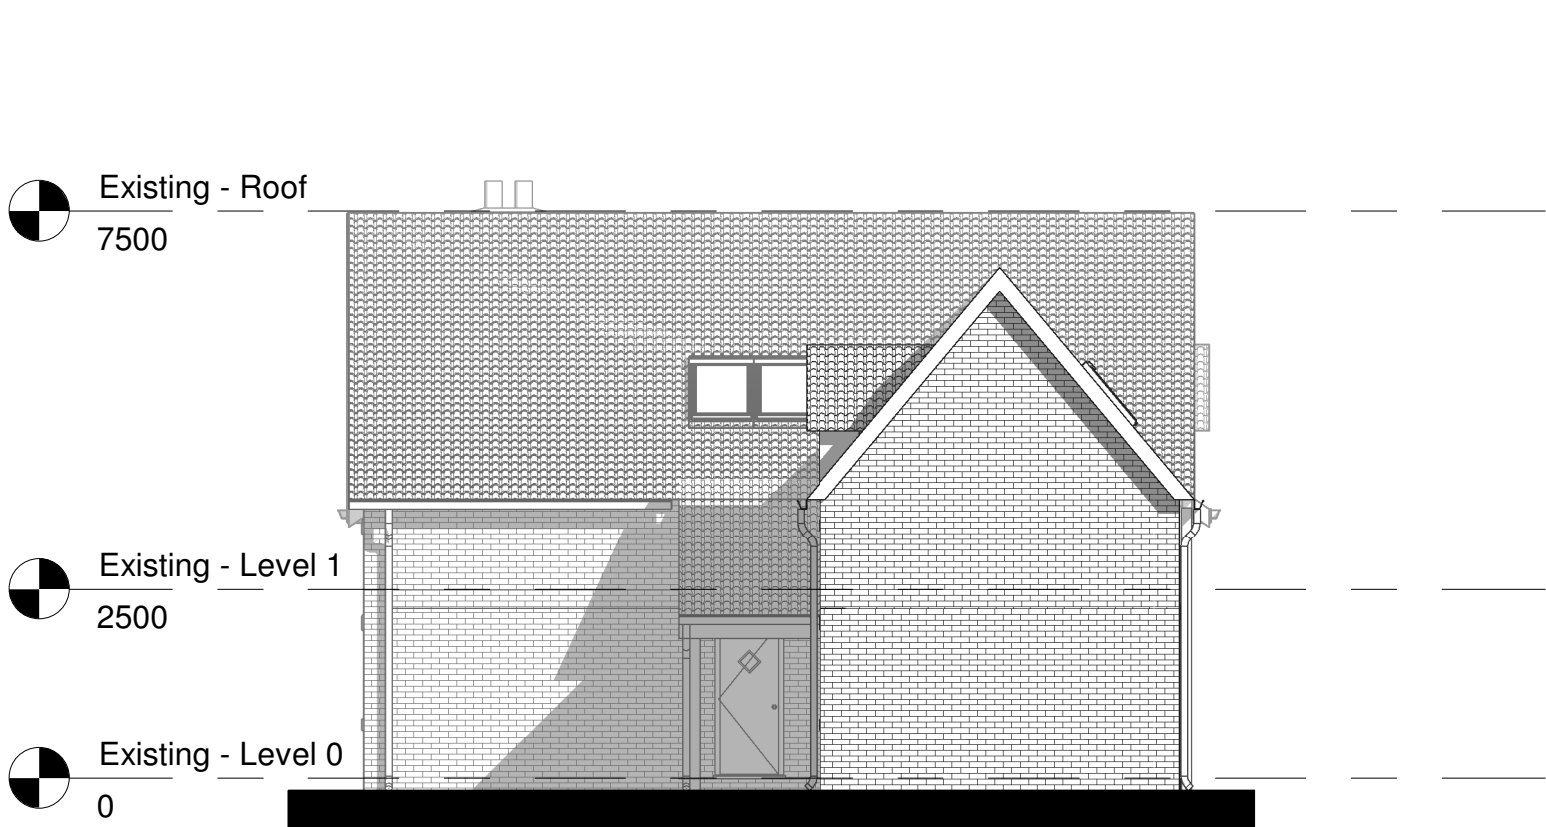

PR - East
1 : 100