



Location Plan

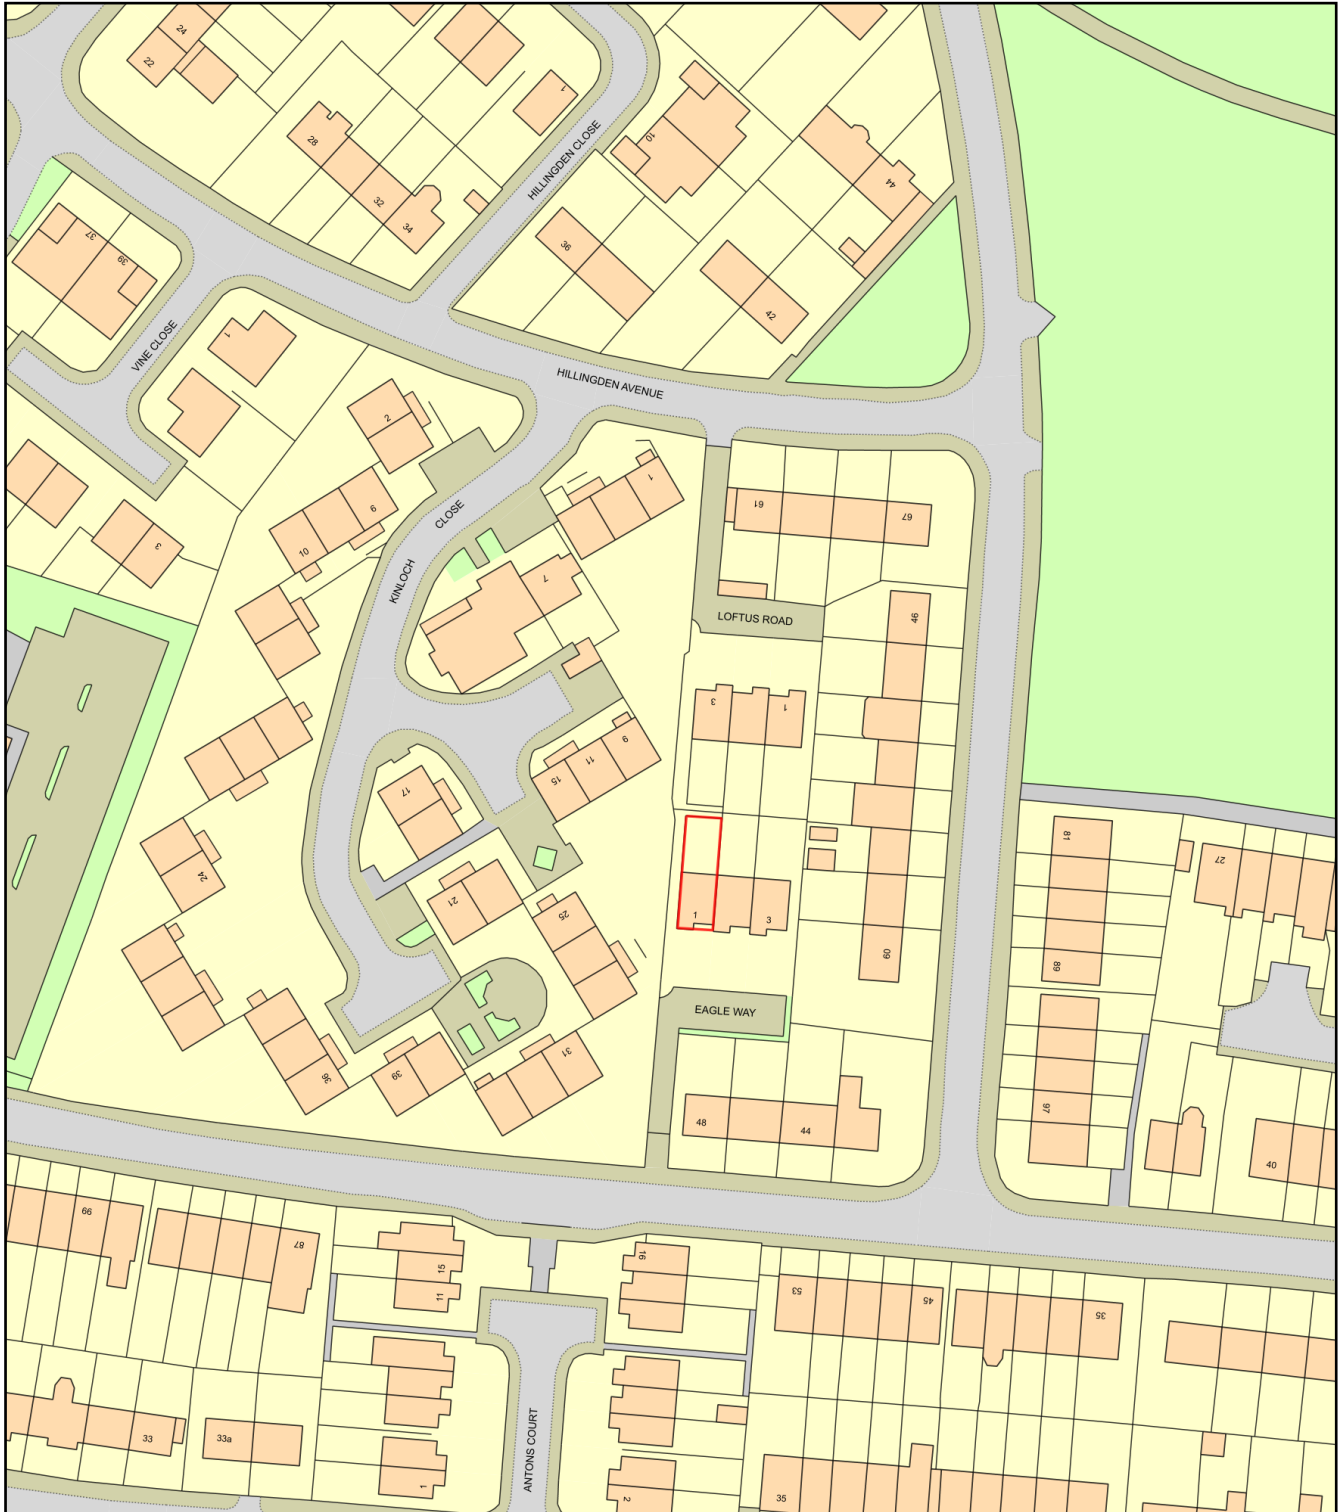

0 50
Metres

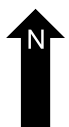

Plan Produced for: **Stuart Noakes**

Date Produced: 01 Dec 2023

Plan Reference Number: TQRQM23335122410921

Scale: 1:1250 @ A4