


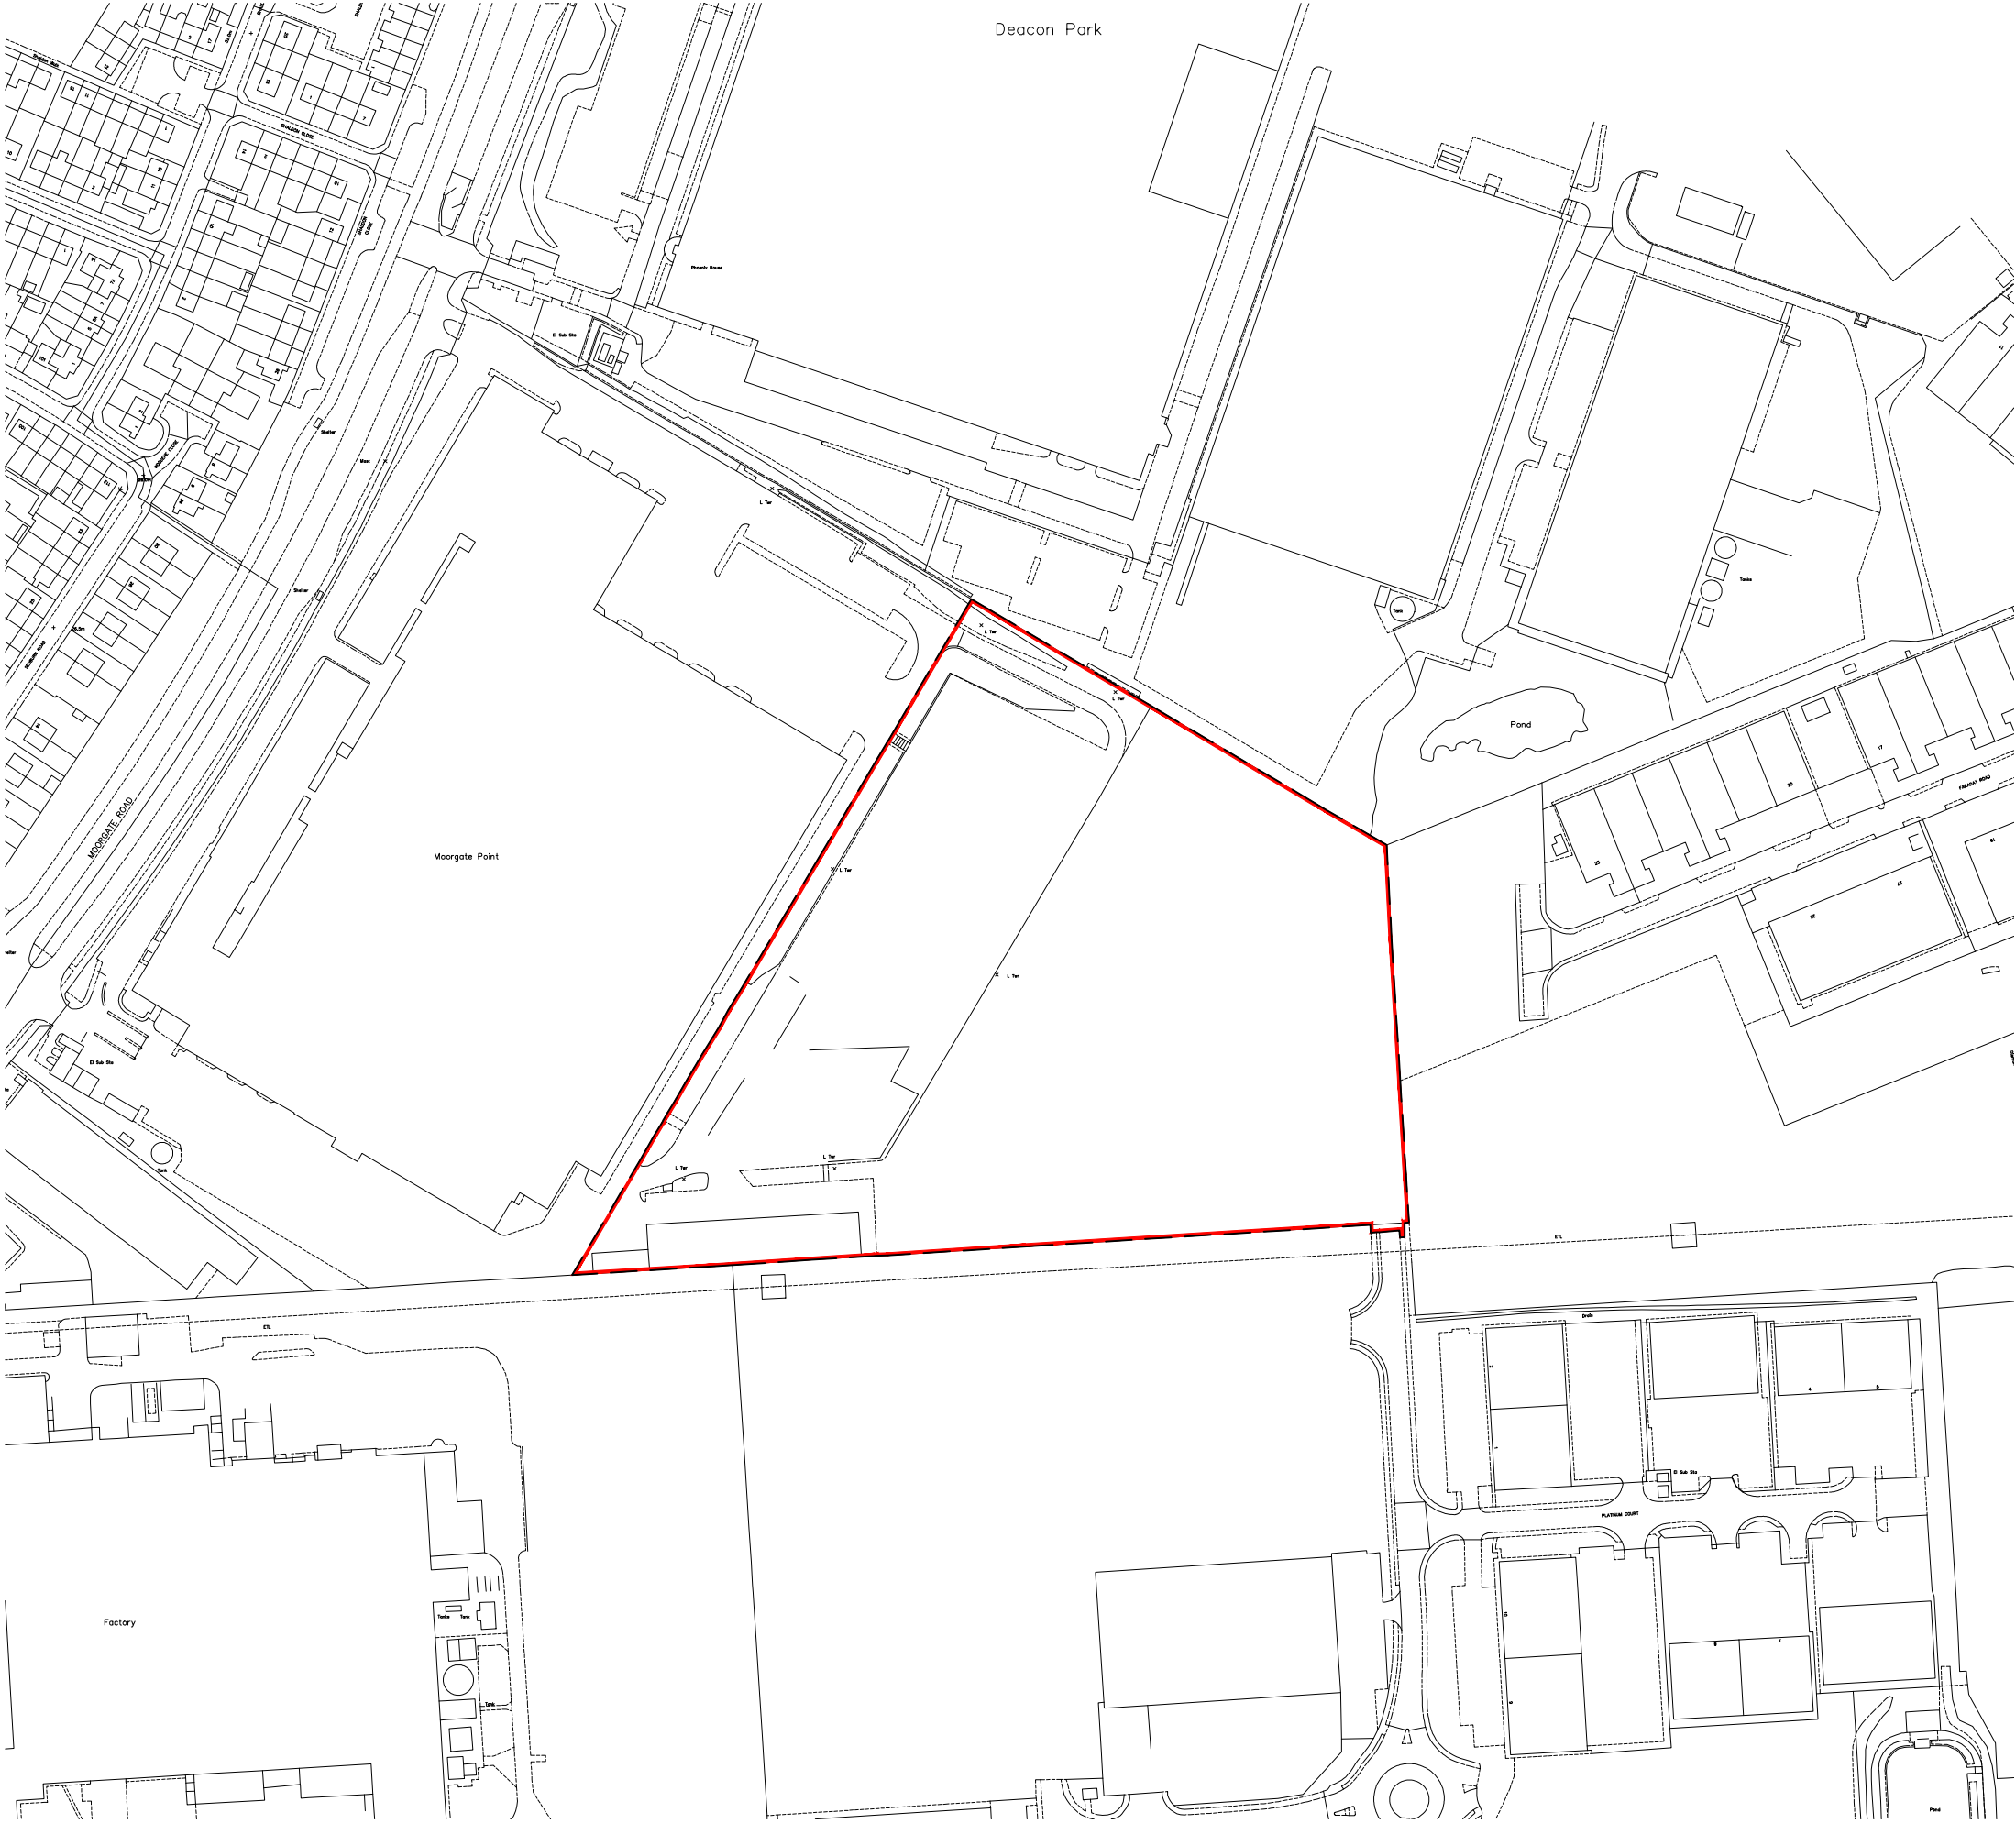

General Notes

- This document is to be used for the stated purpose only and should not be used for any other.
- Dimensions are all in millimetres, unless stated otherwise.
- It is the recipients responsibility to print this document to the correct size & scale.
- All relevant drawings and specifications should be read in conjunction with this document.
- Scaling of this document is not recommended.

North



Document Scale(s)



Project Name

## Indurent Park, Moorgate Point, Knowsley

| Employer                 |         | Project Address                        |      |     |
|--------------------------|---------|----------------------------------------|------|-----|
| Indurent                 |         | Moorgate Point<br>Liverpool<br>L33 7XW |      |     |
| RIBA Workstage           |         | Suitability                            |      |     |
| 3 - Spatial Coordination |         | S2 - Information                       |      |     |
| Drawn                    | Checked | Created                                | Size |     |
| LBR                      | TDA     | 10.07.2025                             | A3   |     |
| UMC Project Reference    |         | Scale                                  | LOD  | LOI |
| 22520                    |         | 1:2500                                 | 1    | 1   |

Document Title

## Site Location Plan

Document Reference

22520 - UMC - ZZZZ - SI - DR - A - 0503

Revision Note

Scale and paper size amended

| Issue Date | Status   | Current Revision |
|------------|----------|------------------|
| 24.07.2025 | Planning | P03              |