


THIS DRAWING IS PROTECTED BY COPYRIGHT AND MUST NOT BE COPIED OR REPRODUCED WITHOUT THE WRITTEN CONSENT OF R G PARTNERSHIP LIMITED.

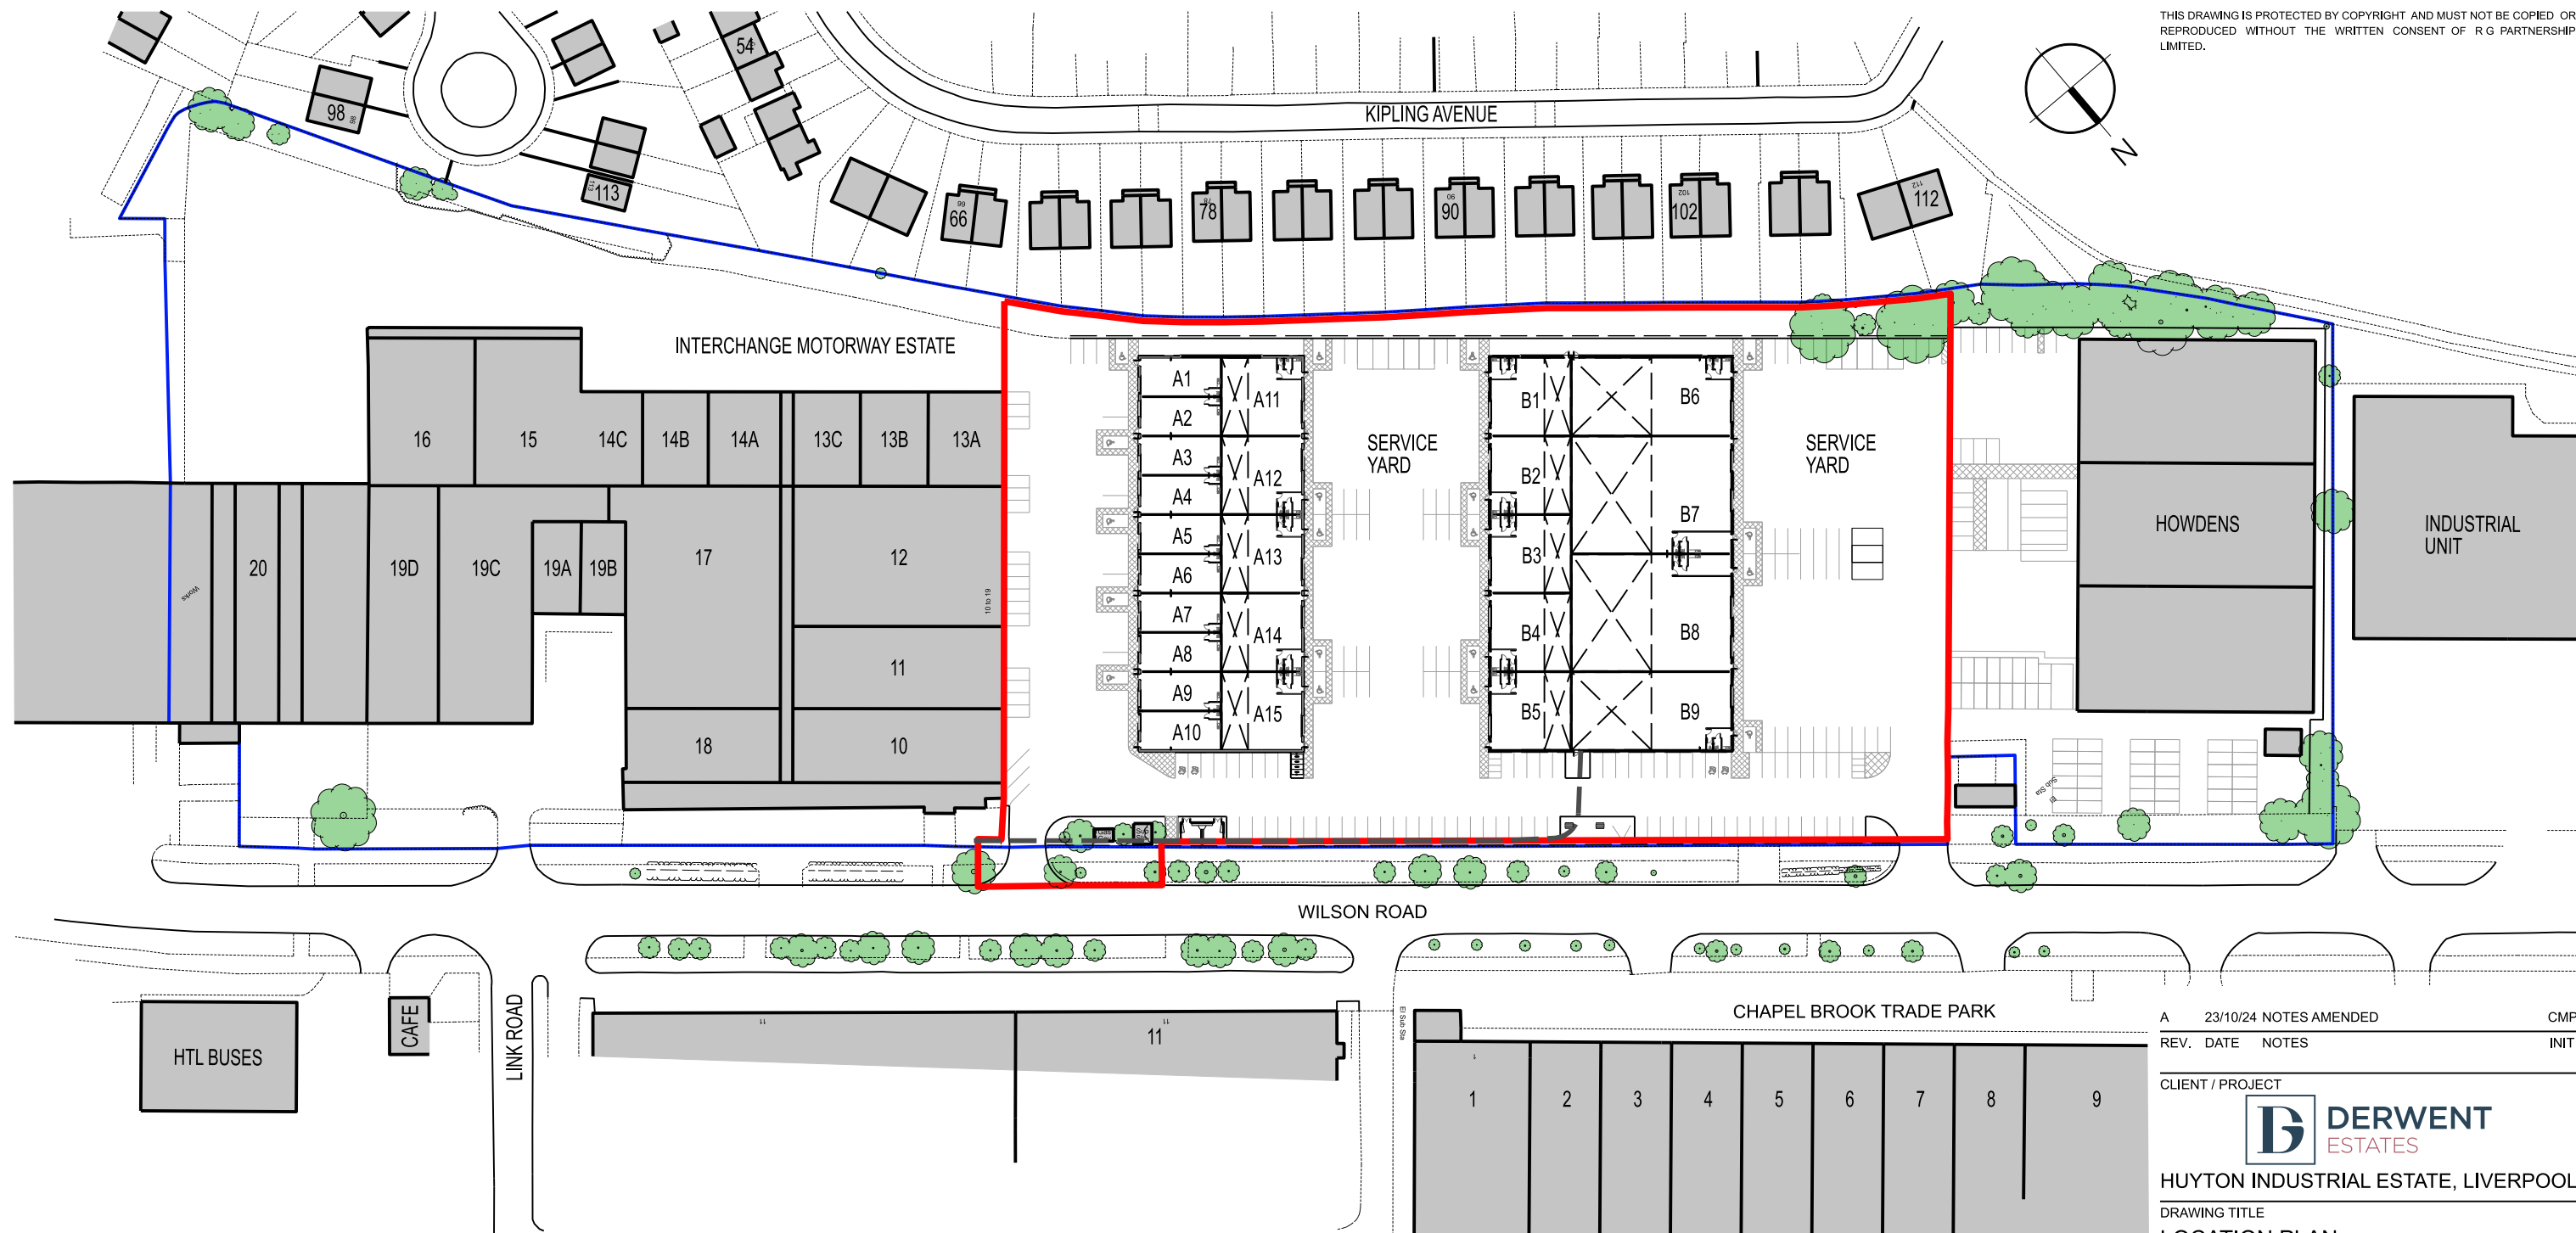

A 23/10/24 NOTES AMENDED CMP
REV. DATE NOTES INIT.

CLIENT / PROJECT
DERWENT ESTATES
HUYTON INDUSTRIAL ESTATE, LIVERPOOL
DRAWING TITLE
LOCATION PLAN

STATUS
PLANNING

DATE 15.10.24 DRAWN DB SCALE @ A3 1:1250

PROJECT NUMBER	STAGE	UNIT / BLOCK	TYPE & NUMBER	REVISION LETTER
11049	ADV	X	L01	A

DRAWING NO.

Site Location Plans	L	GA Plans	P	Elevations	E
Sections	S	Details	D	Prefix: Colour	C

THE RATCLIFFE GROVES PARTNERSHIP
MANCHESTER
105 MANCHESTER ROAD
BURY LANCASHIRE BL9 0TD
T. 0161 797 6000 E. manchester@rgp.uk.com
www.rgp.uk.com

RGP architects
LONDON
19 BEDFORD ROW
LONDON WC1R 4EB
T. 020 7600 6666 E. london@rgp.uk.com

ORDNANCE SURVEY LICENCE
REPRODUCED FROM ORDNANCE SURVEY MASTERMAP DIGITAL DATA BY PERMISSION OF ORDNANCE SURVEY®, ON BEHALF OF HER MAJESTY'S STATIONARY OFFICE. © CROWN COPYRIGHT 2010. ALL RIGHTS RESERVED. REFERENCE NUMBER 100006806.

LEGEND
— OWNERSHIP BOUNDARY (4.70 HECTARES)
— APPLICATION BOUNDARY (1.90 HECTARES)

SCALE 1:1250
0m 10 20 30 40 50 60 70 80