



Produced on 23 September 2021 from the Ordnance Survey National Geographic Database and incorporating surveyed revision available at this date.  
This map shows the area bounded by 340029 398469,340171 398469,340171 398611,340029 398611,340029 398469  
Reproduction in whole or part is prohibited without the prior permission of Ordnance Survey.  
Crown copyright 2021. Supplied by copla ltd trading as UKPlanningMaps.com a licensed Ordnance Survey partner (100054135).  
Data licence expires 23 September 2022. Unique plan reference: v2c/693261/938793

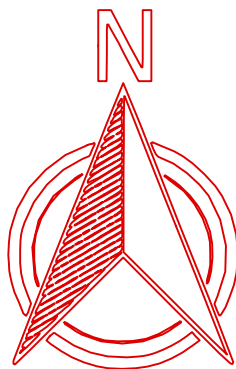

SCALE BAR Scale: 1:200 @ A1

EXISTING BLOCK PLAN SHOWING ADJACENT PROPERTIES  
Scale: 1:200 @ A1

1. TO BE READ IN CONJUNCTION WITH ALL OTHER CONSULTANTS / SPECIALISTS DRAWINGS. REPORT ANY DISCREPANCIES BEFORE AFFECTED WORK COMMENCES
2. ALL SETTING OUT DIMENSIONS TO BE CHECKED ON SITE BY CONTRACTOR BEFORE WORK COMMENCES
3. CONTRACTORS ATTENTION IS DRAWN TO THEIR RESPONSIBILITY UNDER THE 2015 CDM REGULATIONS

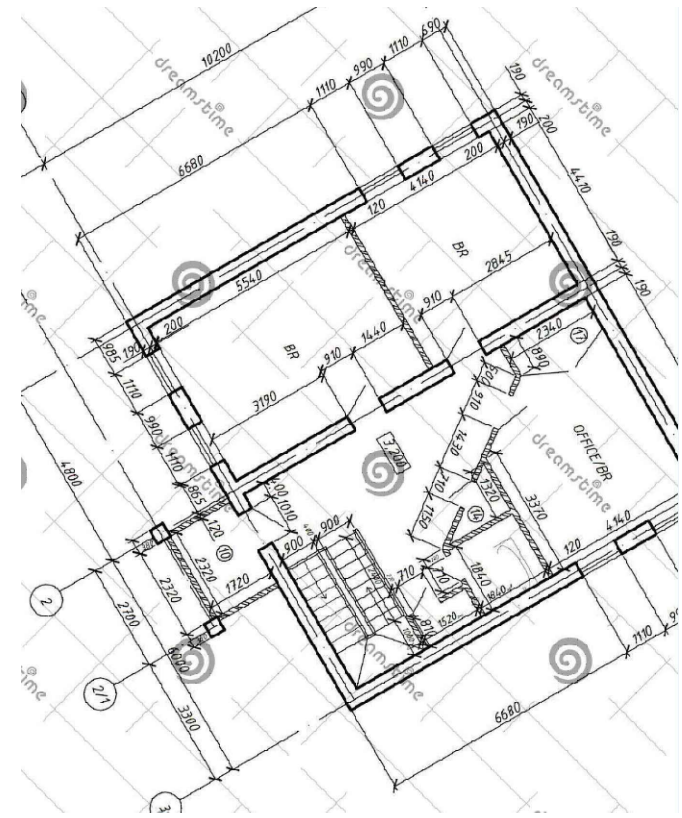

**RJ DESIGN (NW) LTD**  
**07734-911-515**  
[robjones@rjdesignsnw.co.uk](mailto:robjones@rjdesignsnw.co.uk)

|                |   |
|----------------|---|
| client         | Jade Arkwright<br>07967-824-838<br><a href="mailto:jade.arkwright@merseycare.nhs.uk">jade.arkwright@merseycare.nhs.uk</a>                                                                       |
| project        | 2 Lavender Avenue<br>Kirkby<br>Liverpool<br>L32 4UW<br>Proposed Single Storey Rear & Side<br>Extension to the Existing Dwelling<br>House<br>EXISTING BLOCK PLAN SHOWING<br>ADJOINING PROPERTIES |
| drawing title  |   |
| drawing number | 0001-05   |
| revision       | *   |
| drawing status | PLANNING   |
| scale          | 1:200 - @ A1   |
| date           | November 2021   |
| drawn by       | RJ   |
| checked by     | RJ   |