


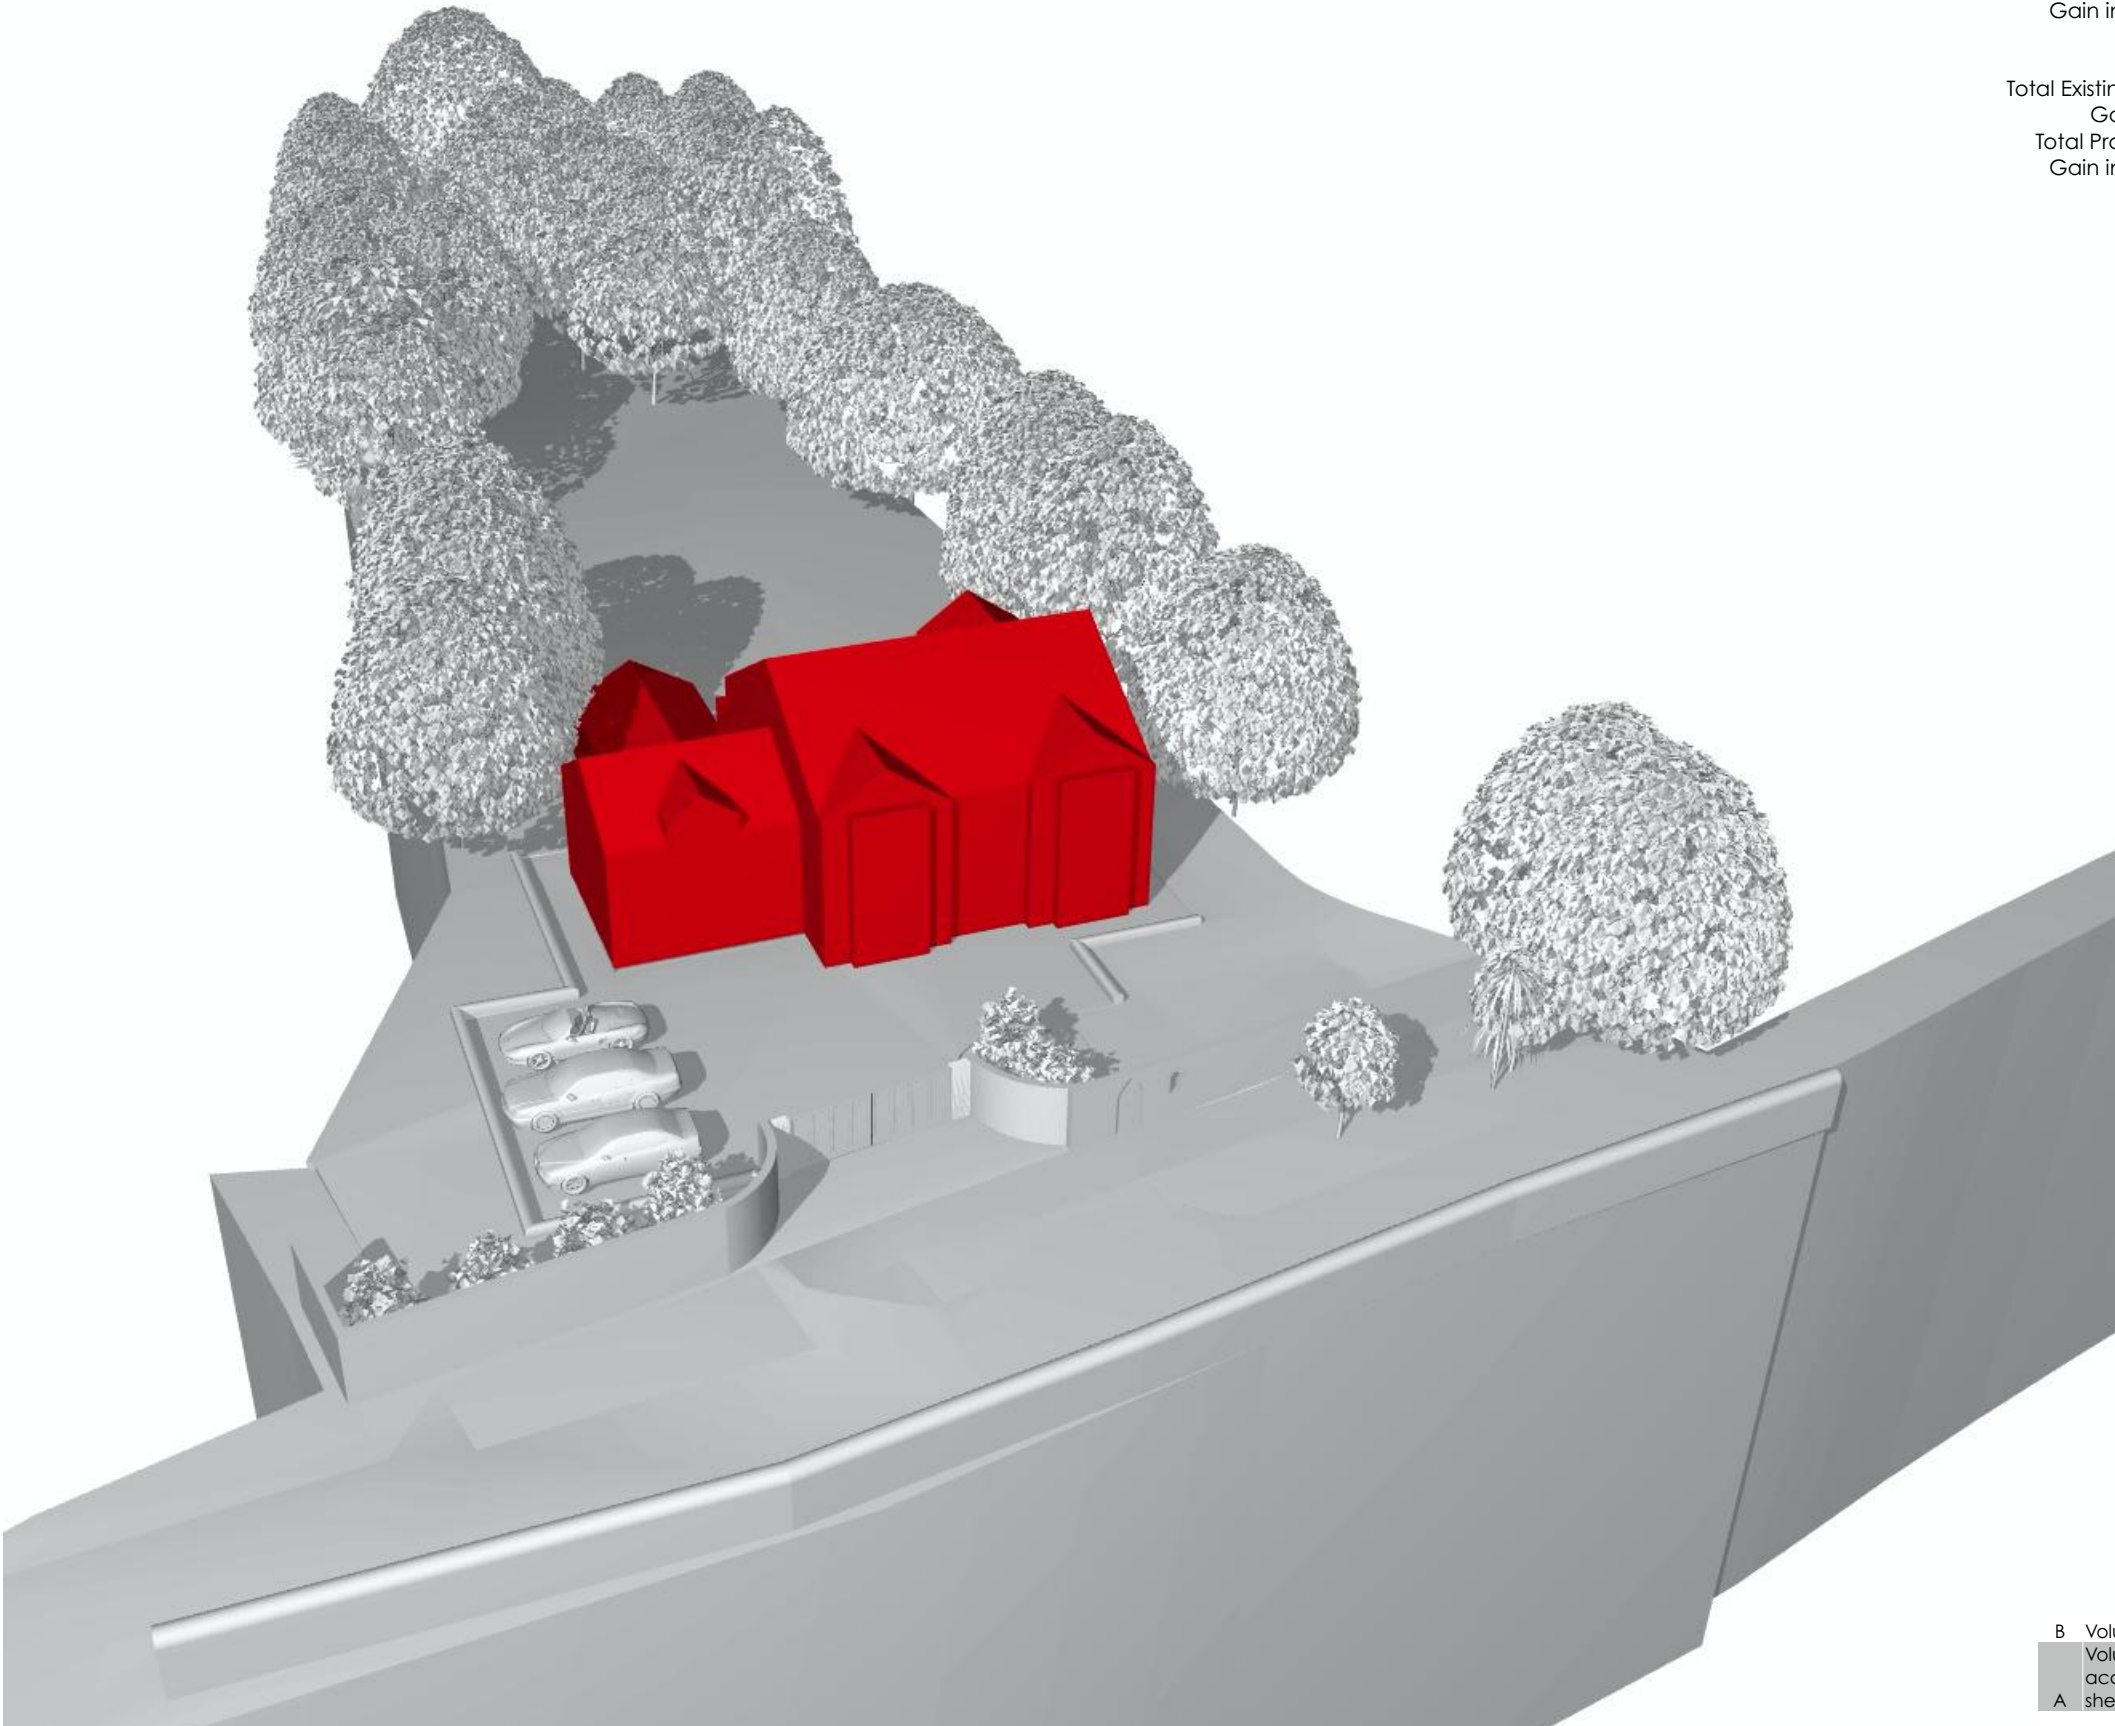

Total Existing Original Volume : 888.80 m³
Total Proposed Volume : 1086.40 m³
Gain in overall Volume: 197.60m³
% Increase: 22.2%

Total Existing Original Volume (House and
Garage only) : 731.66 m³
Total Proposed Volume : 1086.40 m³
Gain in overall Volume: 354.74m³
% Increase: 48.5%

B	Volume reduced	DW	06/12/2021
	Volume amended to		
	account for existing coal		
A	shed	DW	08/11/2021

Rev	Description	Drw	Chk	Date
-----	-------------	-----	-----	------



Wake Morley Architects

tel 01484 681755 e enquiry@wakemorleyarchitects.com
1 Dunford Road, Holmfirth, West Yorkshire HD9 2DP

Client:					
MR AND MRS CROSBY.					
Project:					
WOODLANDS, LODGE LANE, WIDNES, WA8 4QB					
Drawing:					
PROPOSED VOLUMES.					
Project No:	Drawing No:	Scale:	Date:	Drawn by:	Checked by:
1704	10_02B	NTS	JUL 21	DW	—